




PLOT HANDINGS:
PLOTS 2242 & 2261 - AS
PLOTS 2118 & 2216 - OPP

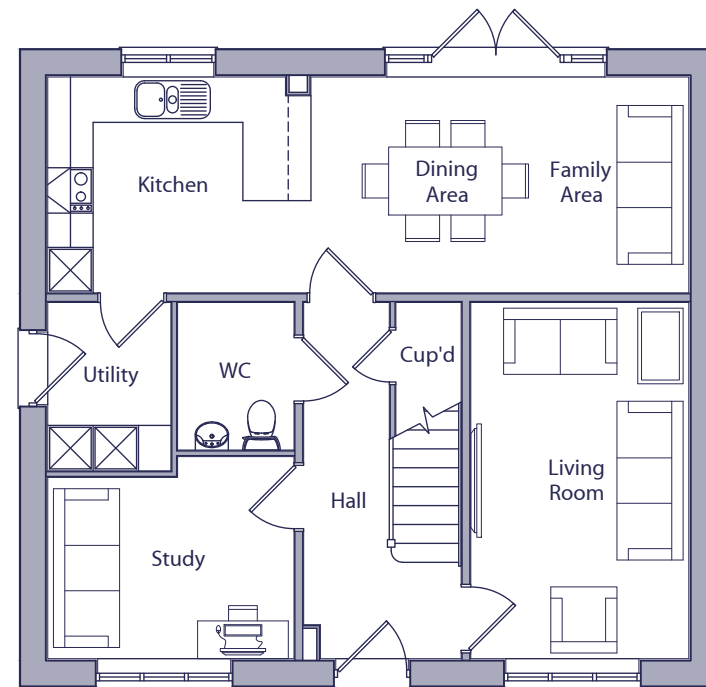

GROUND FLOOR PLAN

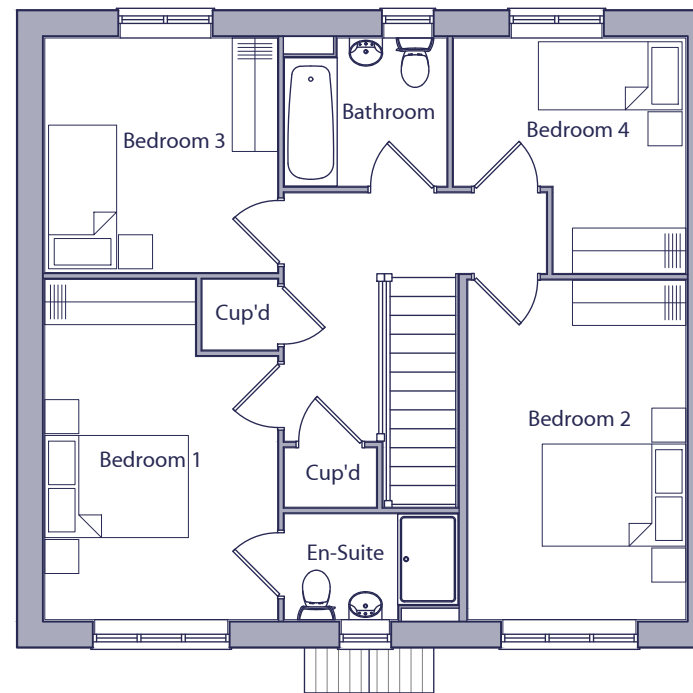


FIRST FLOOR PLAN

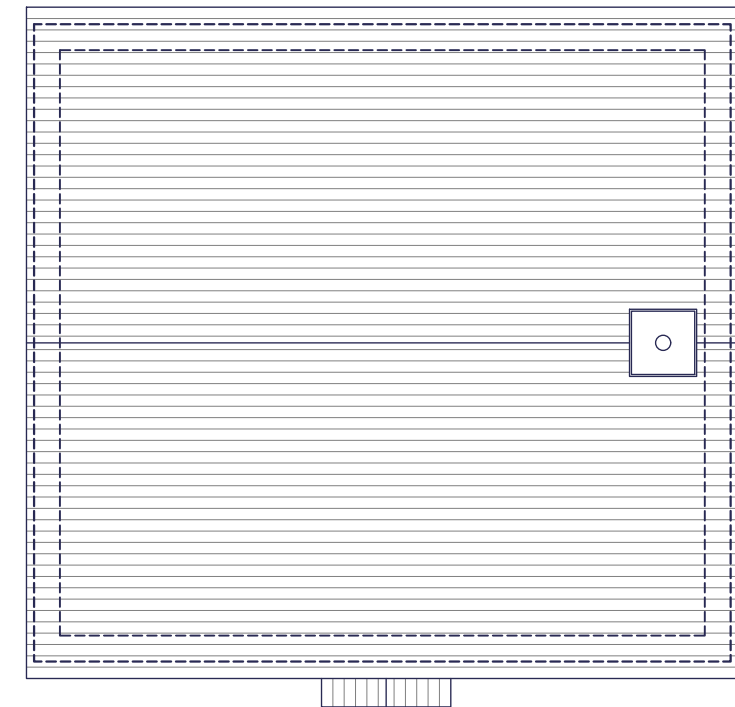

ROOF PLAN

HOUSE TYPE 462 - 4 BED / 6 PERSON HOUSE		
SPACE STANDARDS	REQUIRED	ACTUAL
FLOOR AREA	106.00 m ²	130.46 m ²
STORAGE	3.00 m ²	3.05 m ²
BEDROOM 1	11.50 m ²	12.76 m ²
BEDROOM 2	11.50 m ²	12.95 m ²
BEDROOM 3	7.50 m ²	9.55 m ²
BEDROOM 4	7.50 m ²	8.05 m ²

 

Rev.	Date	Description	Drawn	Checked
Client		Scale 1:100 @ A3	Drawn MCN	Checked DGP
Project	South Wokingham, Phase R11.	Date Nov 2024	File P1904 Type 462	
Drawing Title	Type 462 - Style 5 Floor & Roof Plans	Drg.No. P1904.462.03	Rev. -	Drawing Status PLANNING

AAP Architecture Ltd
Unit A, Monument Business Centre, Monument Way East, Woking, Surrey GU21 5LG
T 01483 727345 **E** projects@aap-arc.co.uk **W** aap-arc.co.uk

Under the Intellectual Property Act 2014, this drawing is the copyright of AAP Architecture Ltd.