




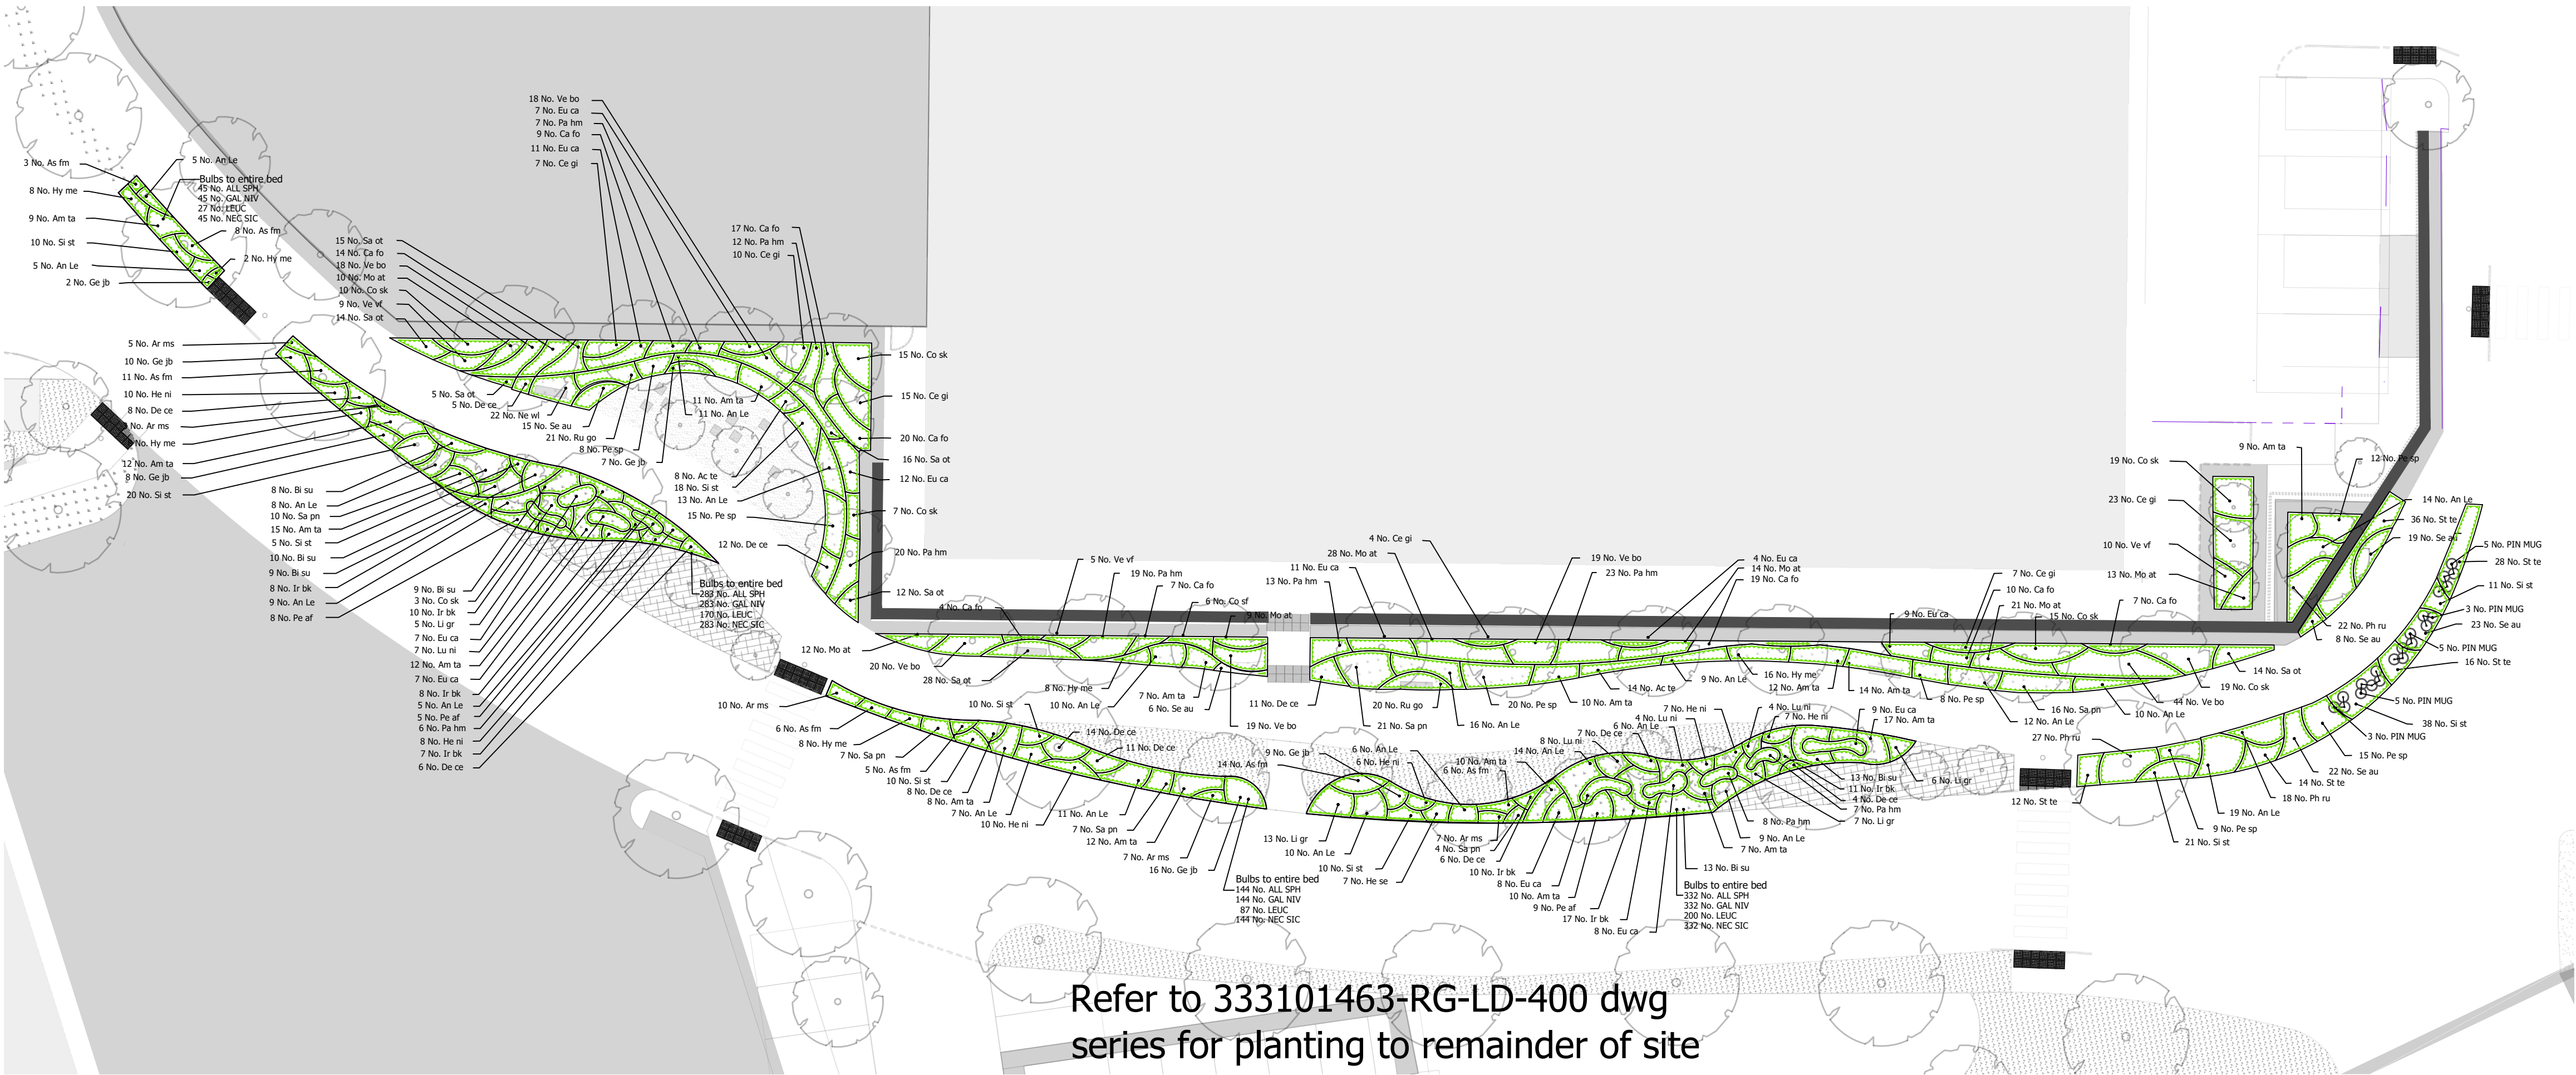

Access road linear park, Scale 1:200

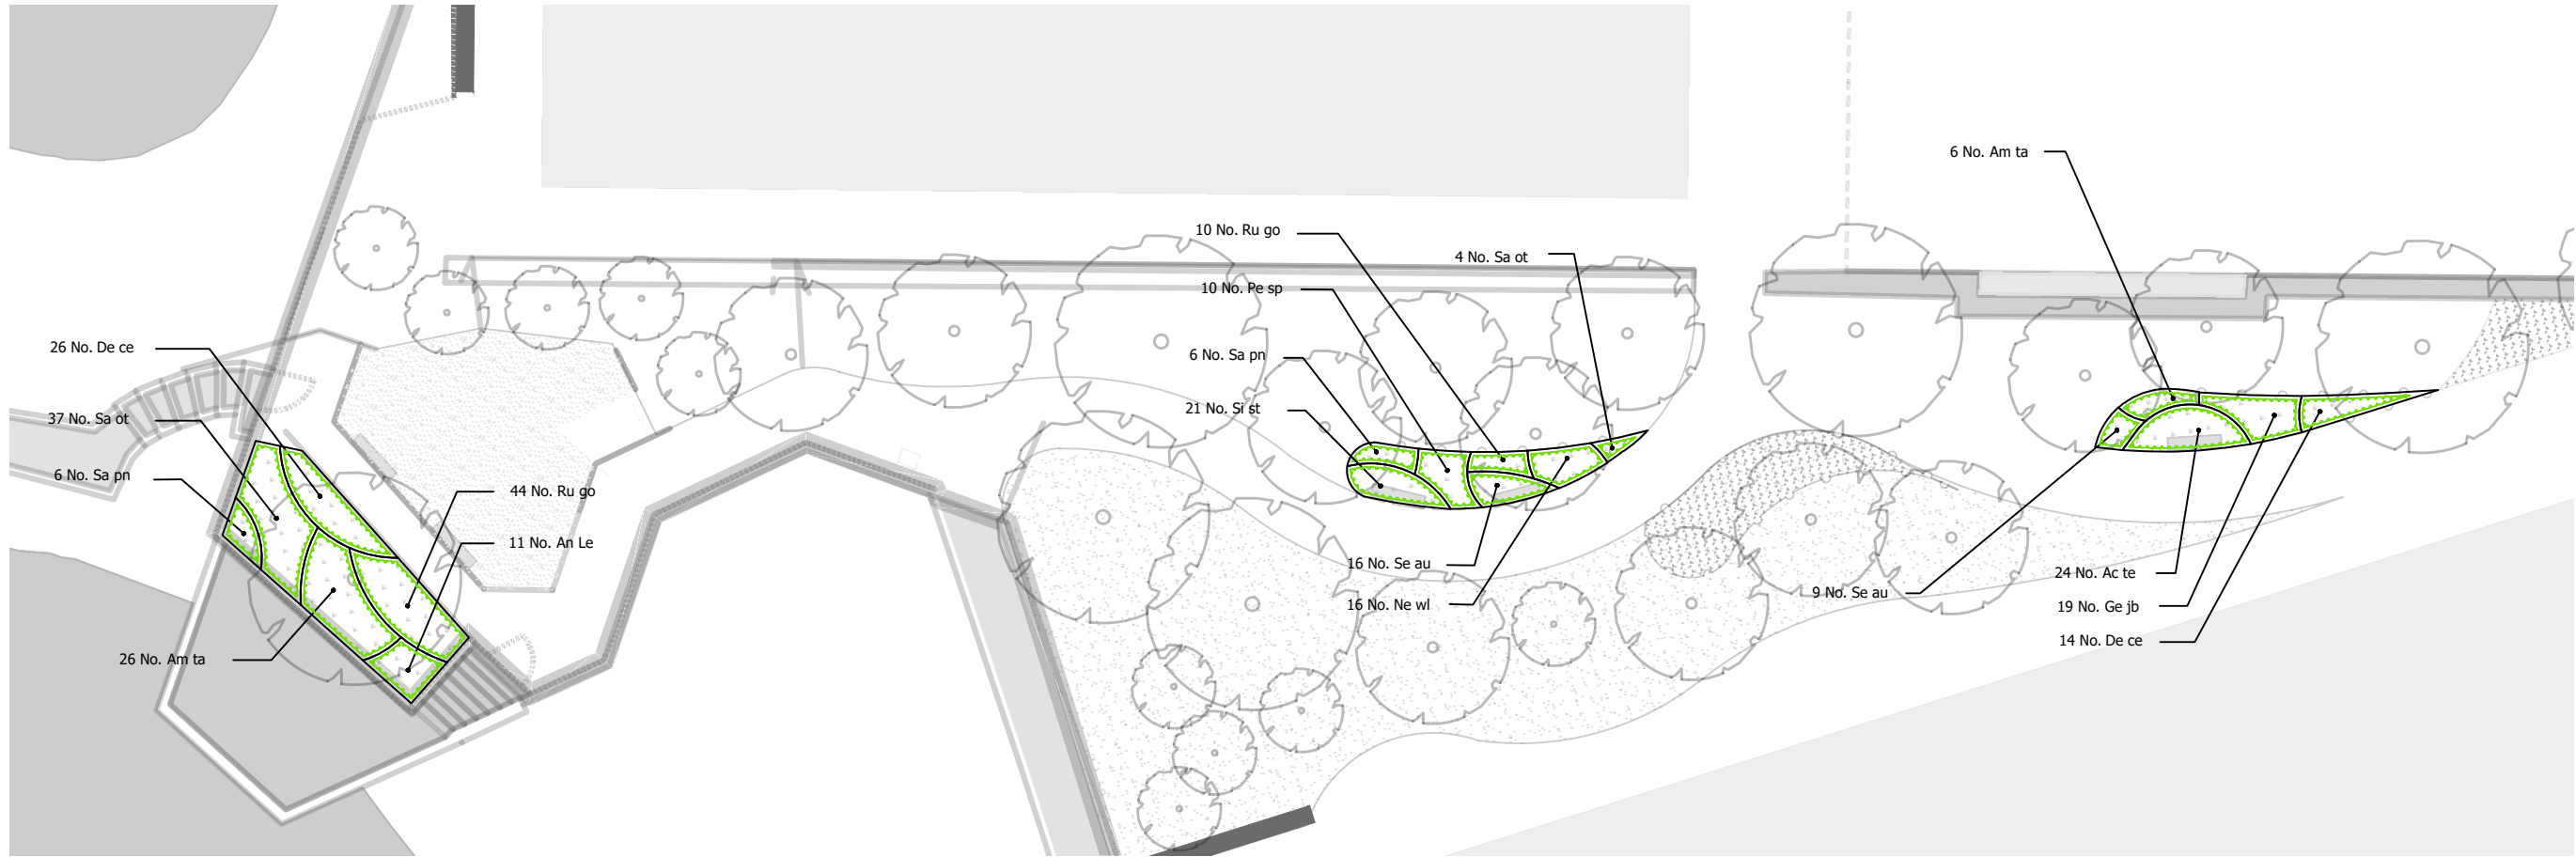


Western linear park, Scale 1:200

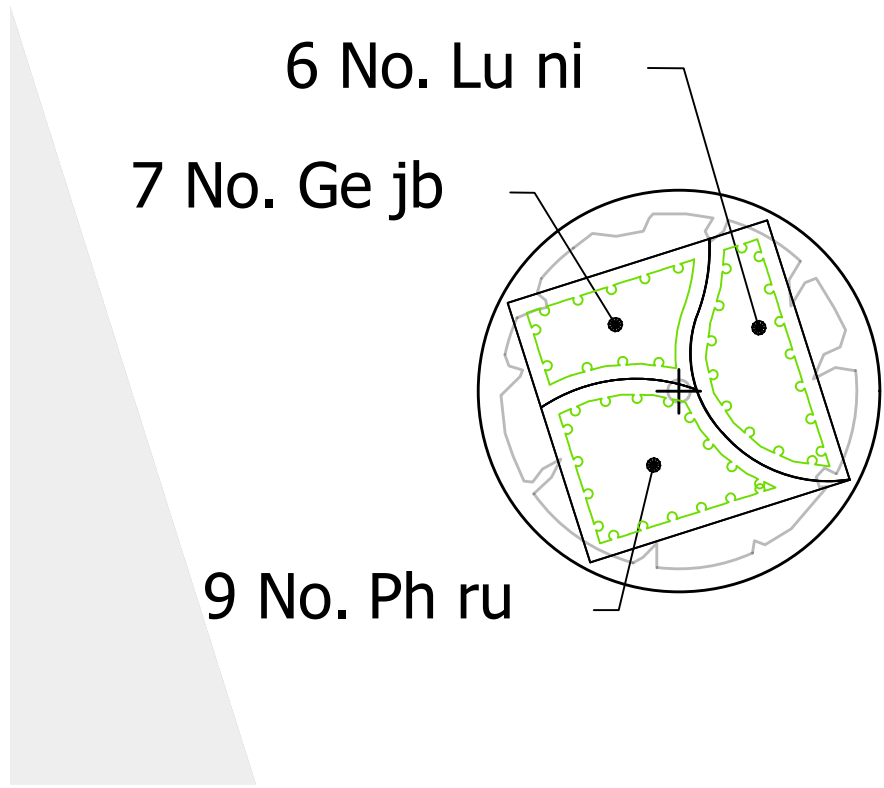

Southern Tree planter, Scale 1:50

The scaling of this drawing cannot be assured			
Revision		Date	Dwn Ckd
T2	Updated layout	25.07.25	DS
T3	Update to unit 1 layout	23.03.26	LG DS
T4	Small tweak to site plan	17.04.26	CY DS

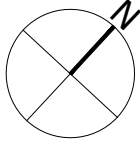

Shrubs			
Number	Abbreviation	Species	Pot Size
77	Sa pn	Salix purpurea 'Nana'	3L
82	Co sk	Cornus stolonifera 'Kelseyi'	3L
6	Co sf	Cornus stolonifera 'Flaviramea'	3L

Herbaceous			
Number	Abbreviation	Species	Pot Size
97	Ph ru	Phlomis russeliana	2L
87	Ge jb	Geranium 'Johnson's Blue'	3L
174	Si st	Sisyrinchium striatum	3L
118	Se au	Selseria autumnalis	3L
50	Hy me	Hylotelephium spectabile 'Meteor'	2L
53	As fm	Aster x frikartii 'Mönch'	3L
46	Ac te	Achillea millefolium 'Terracotta'	2L
95	Ru go	Rudbeckia fulgida 'Little Goldstar'	2L
24	Ve vf	Veronicastrum virginicum 'Fascination'	3L
66	Ce gi	Cephalaria gigantea	3L
145	Sa ot	Sanguisorba officinalis 'Tanna'	2L
138	Ve bo	Verbena bonariensis	5L
71	Ir bk	Iris 'Blue King'	3L
48	He ni	Helleborus niger	3L
22	Pe af	Persicaria amplexicaulis 'Firetail'	3L
38	Ne wl	Nepeta racemosa 'Walker's Low'	3L

Conifers			
Number	Abbreviation	Species	Pot Size
21	PIN MUG	Pinus mugo	5L

Bulbs		
Number	Abbreviation	Species
804	ALL SPH	Allium sphaerocephalon
804	GAL NIV	Galanthus nivalis
484	LEUC	Leucojum aestivum
804	NEC SIC	Nectaroscordum siculum


Grasses			
Number	Abbreviation	Species	Pot Size
29	Lu ni	Luzula nivea	3L
106	St te	Stipa tenuissima	1L
94	Pe sp	Perovskia 'Little Spire'	5L
236	An Le	Anemanthele lessoniana	3L
214	Am ta	Amsonia tabernaemontale	5L
140	De ce	Deschampsia cespitosa	3L
107	Mo at	Molinia caerulea arundinacea 'Transparent'	3L
107	Ca fo	Calamagrostis Acutiflora 'Karl Foester'	2L
93	Eu ca	Eupatorium cannabinum	3L
115	Pa hm	Panicum virgatum 'Heavy Metal'	3L
62	Bi su	Bistorta officinalis 'Superba'	3L
31	Li gr	Libertia grandiflora	3L
32	Ar ms	Armeria maritima 'Splendens'	1L
7	He se	Helictotrichon sempervirens	3L

- NOTES:
- Drawings are issued for Tender and not for Construction.
 - Drawings should be read in conjunction with other consultants information and cross referenced.
 - Full fabrication drawings are required for submittal.
 - Written approval must be received from the Contract Administrator prior to commencement.
 - Drawings to be read in conjunction and cross referenced with Stantec NBS Specification.
 - For full details on planting schedules, refer to 333101463-RG-LD-400 Series Drawings

Project
Shinfield Park

Drawing Title
Detailed Planting Areas

Date	Scale	Drawn by	Check by
24.04.2025	1:200 @A1 1:400 @A3	FP	DS
Project No	Drawing No	Revision	
333101463	RG-LD-405	T4	

 

Stantec

Stantec UK Limited
The Blade
Abbey Square
Reading
RG1 3BE
T: 0118 9430 000

