



Proposed3D VIEW

NOTES:

Only Scale of drawings for the Planning Purposes.

Report all discrepancies, errors and omissions. Verify all dimensions on site before commencing any work on site or preparing shop drawings.

All materials, components and workmanship are to comply with the relevant British Standards, Codes of Practice, and appropriate manufacturers recommendations that from time to time shall apply.

For all specialist work, see relevant drawings. This drawing and design are copyright of HAAP Design Studio LTD

REVISION	DATE	DESCRIPTION

TITLE:
66 Caldbeck Dr,
Woodley, Reading
RG5 4JX

PROJECT: Proch and Garage Extension

ARCHITECT: S

CLIENT: -



STATUS: Planning

DATE: 02/04/2026

SCALE: As Indicated @ A3

	SHEET NO: PR- 3D01
--	------------------------------



Proposed3D VIEW - REAR SIDE

NOTES:

Only Scale of drawings for the Planning Purposes.

Report all discrepancies, errors and omissions. Verify all dimensions on site before commencing any work on site or preparing shop drawings.

All materials, components and workmanship are to comply with the relevant British Standards, Codes of Practice, and appropriate manufacturers recommendations that from time to time shall apply.

For all specialist work, see relevant drawings. This drawing and design are copyright of HAAP Design Studio LTD

REVISION	DATE	DESCRIPTION

TITLE:
66 Caldbeck Dr,
Woodley, Reading
RG5 4JX

PROJECT: Proch and Garage Extension

ARCHITECT: S

CLIENT: -




STATUS: Planning


DATE: 02/04/2026

SCALE: As Indicated @ A3

SHEET NO: PR- 3D02

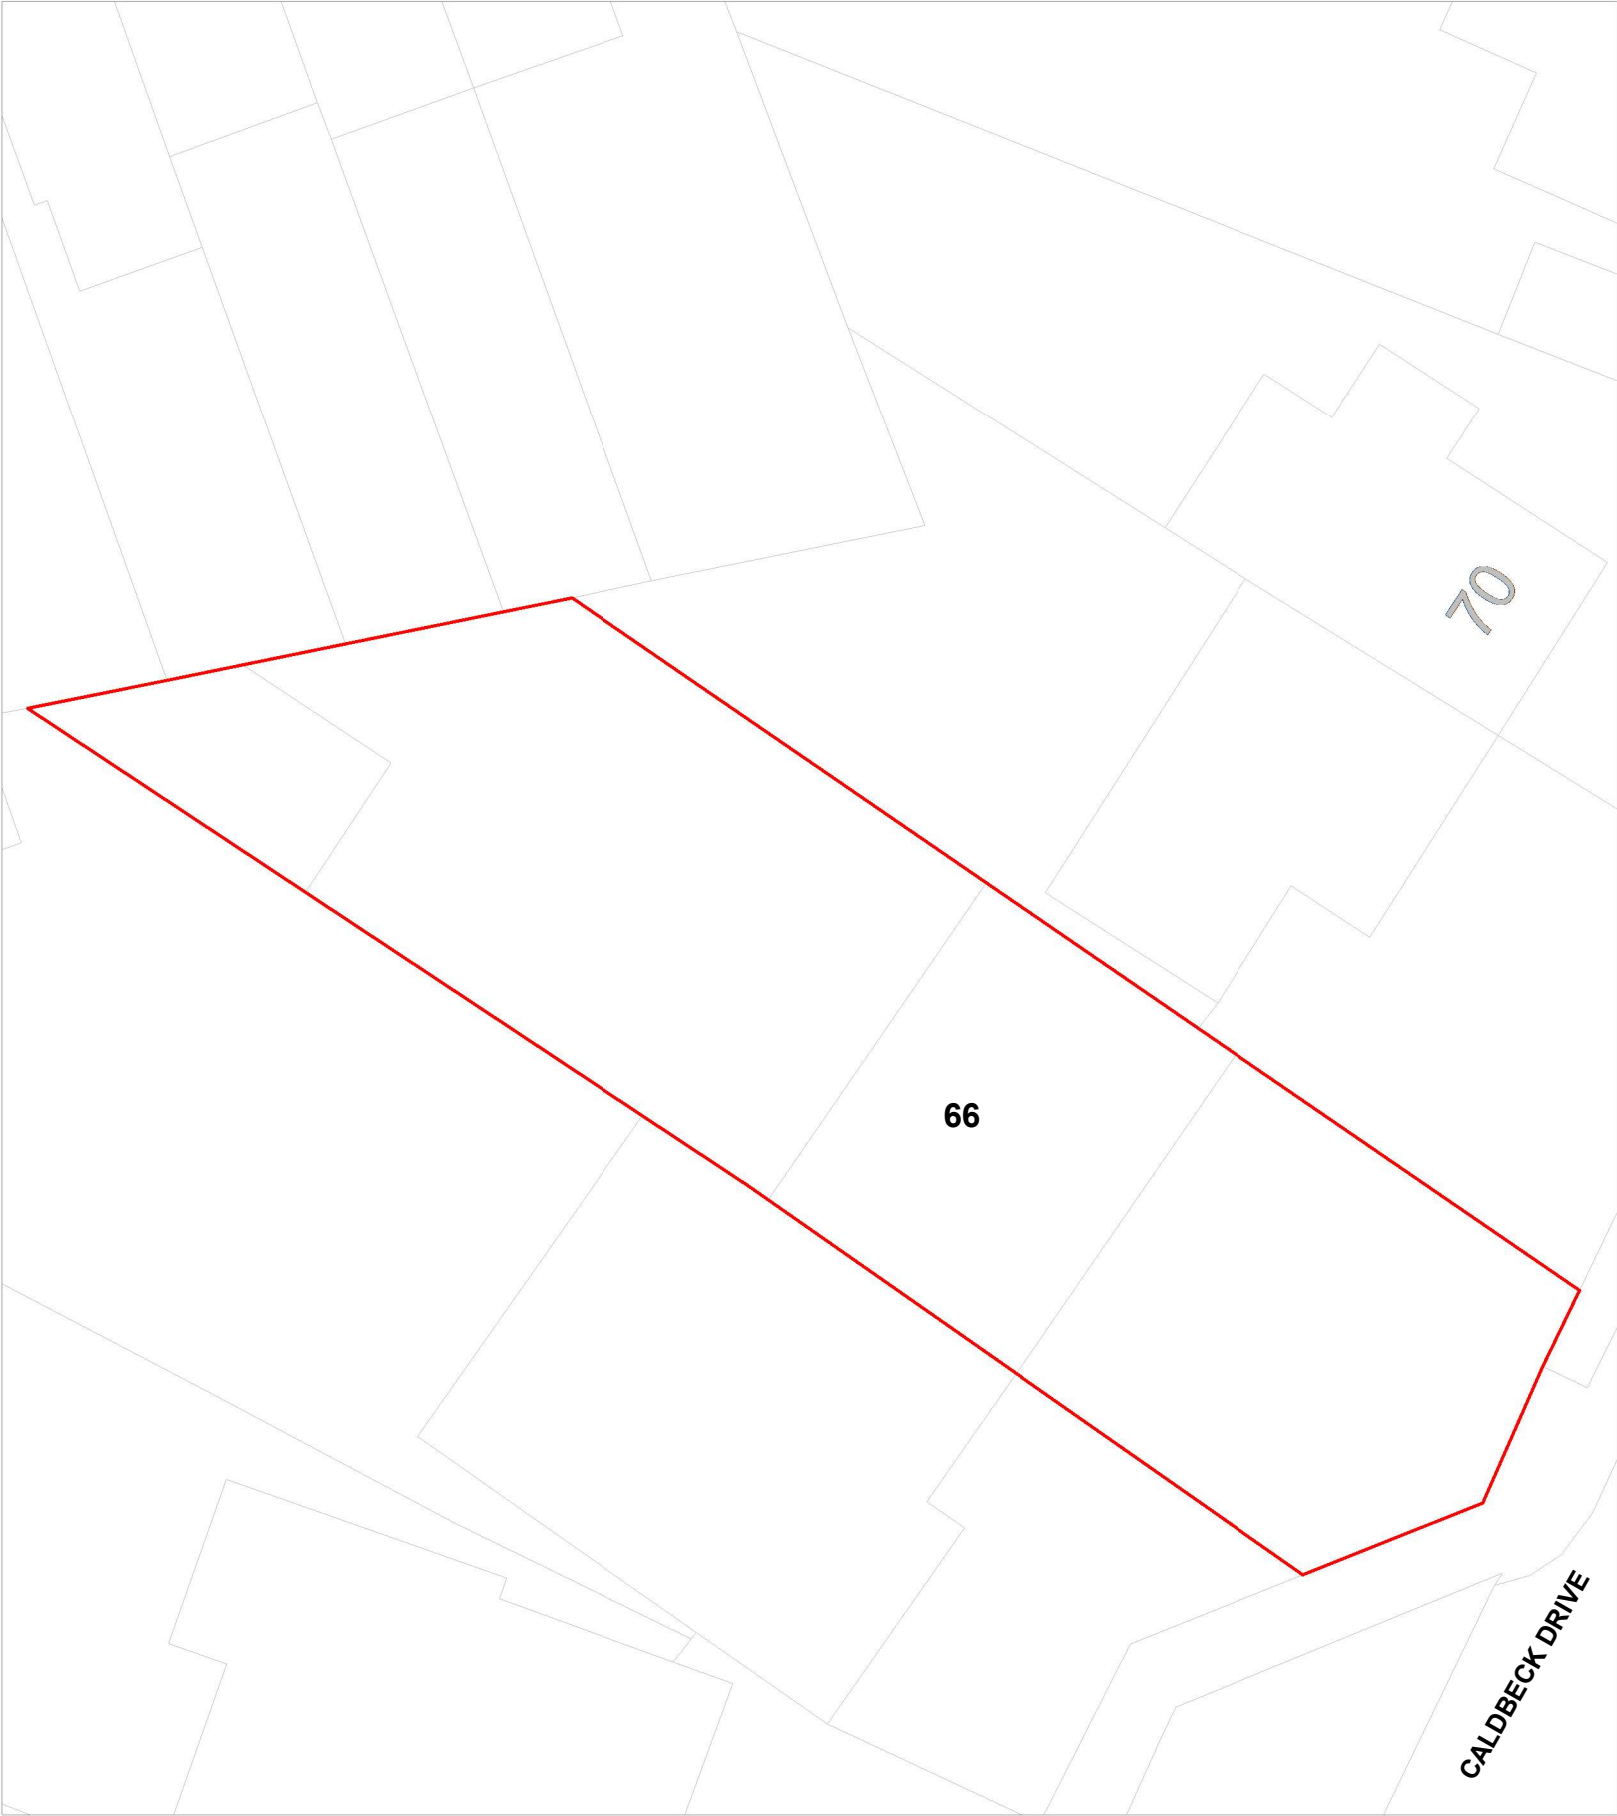

ProposedLocation Plan

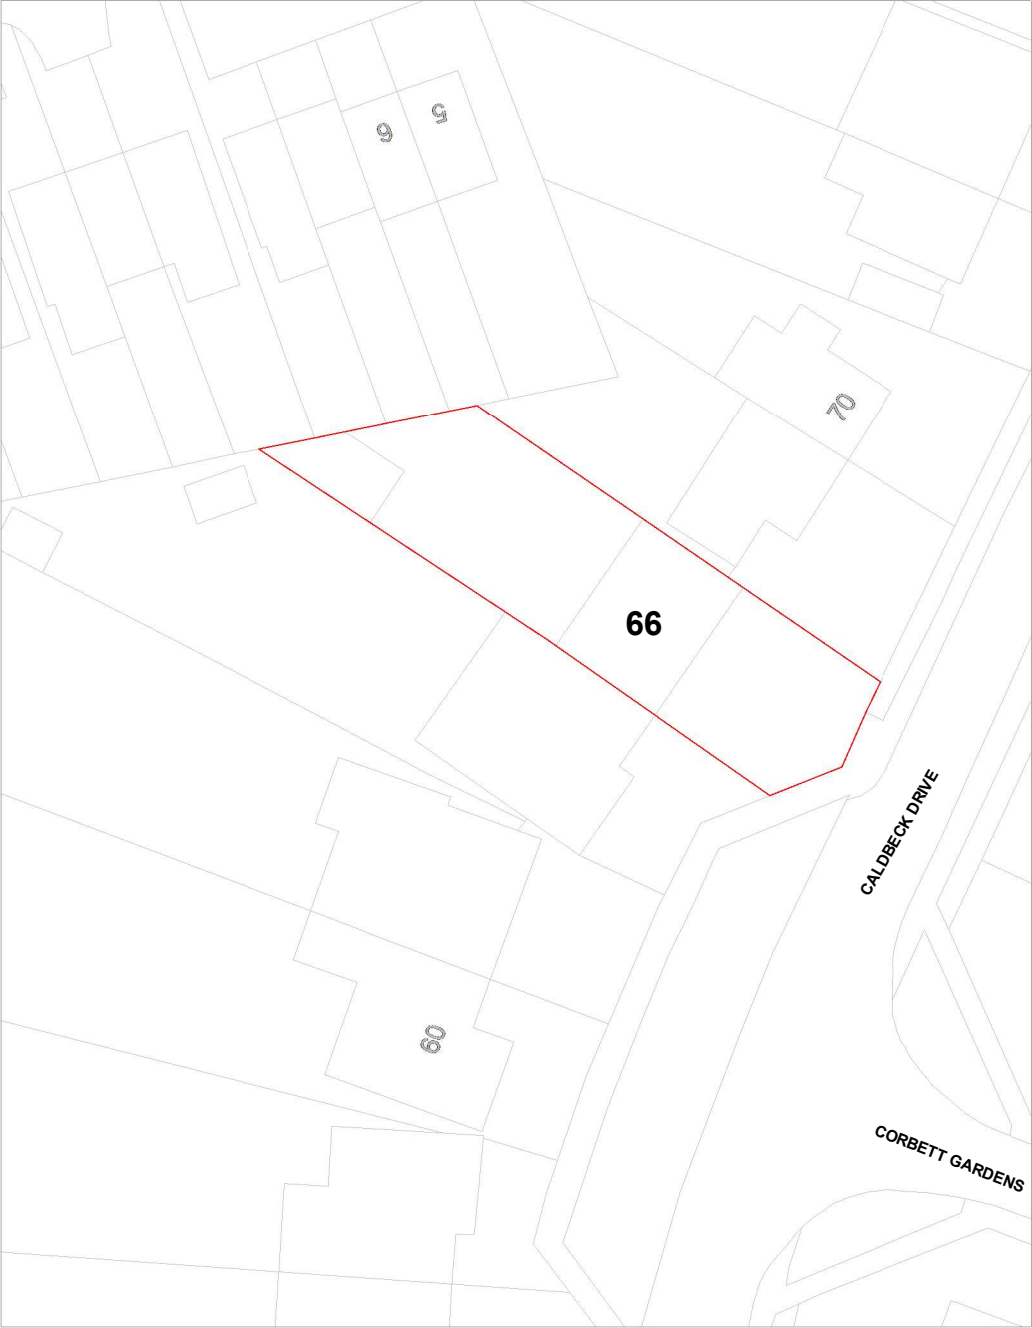

ProposedOS Map

NOTES:

Only Scale of drawings for the Planning Purposes.

Report all discrepancies, errors and omissions. Verify all dimensions on site before commencing any work on site or preparing shop drawings.

All materials, components and workmanship are to comply with the relevant British Standards, Codes of Practice, and appropriate manufacturers recommendations that from time to time shall apply.

For all specialist work, see relevant drawings. This drawing and design are copyright of HAAP Design Studio LTD

Boundary Line: —

Total Site Area: **386.55 m²**

Existing GIA of the property
151.06 m²

Proposed GIA of the property
160.08 m²

REVISION	DATE	DESCRIPTION

TITLE:
66 Calbeck Dr,
Woodley, Reading
RG5 4JX

PROJECT: Proch and Garage Extension

ARCHITECT: S

CLIENT: —




STATUS: Planning

DATE: 02/04/2026

SCALE: As Indicated @ A3

	SHEET NO: PR- L003
--	-------------------------------------

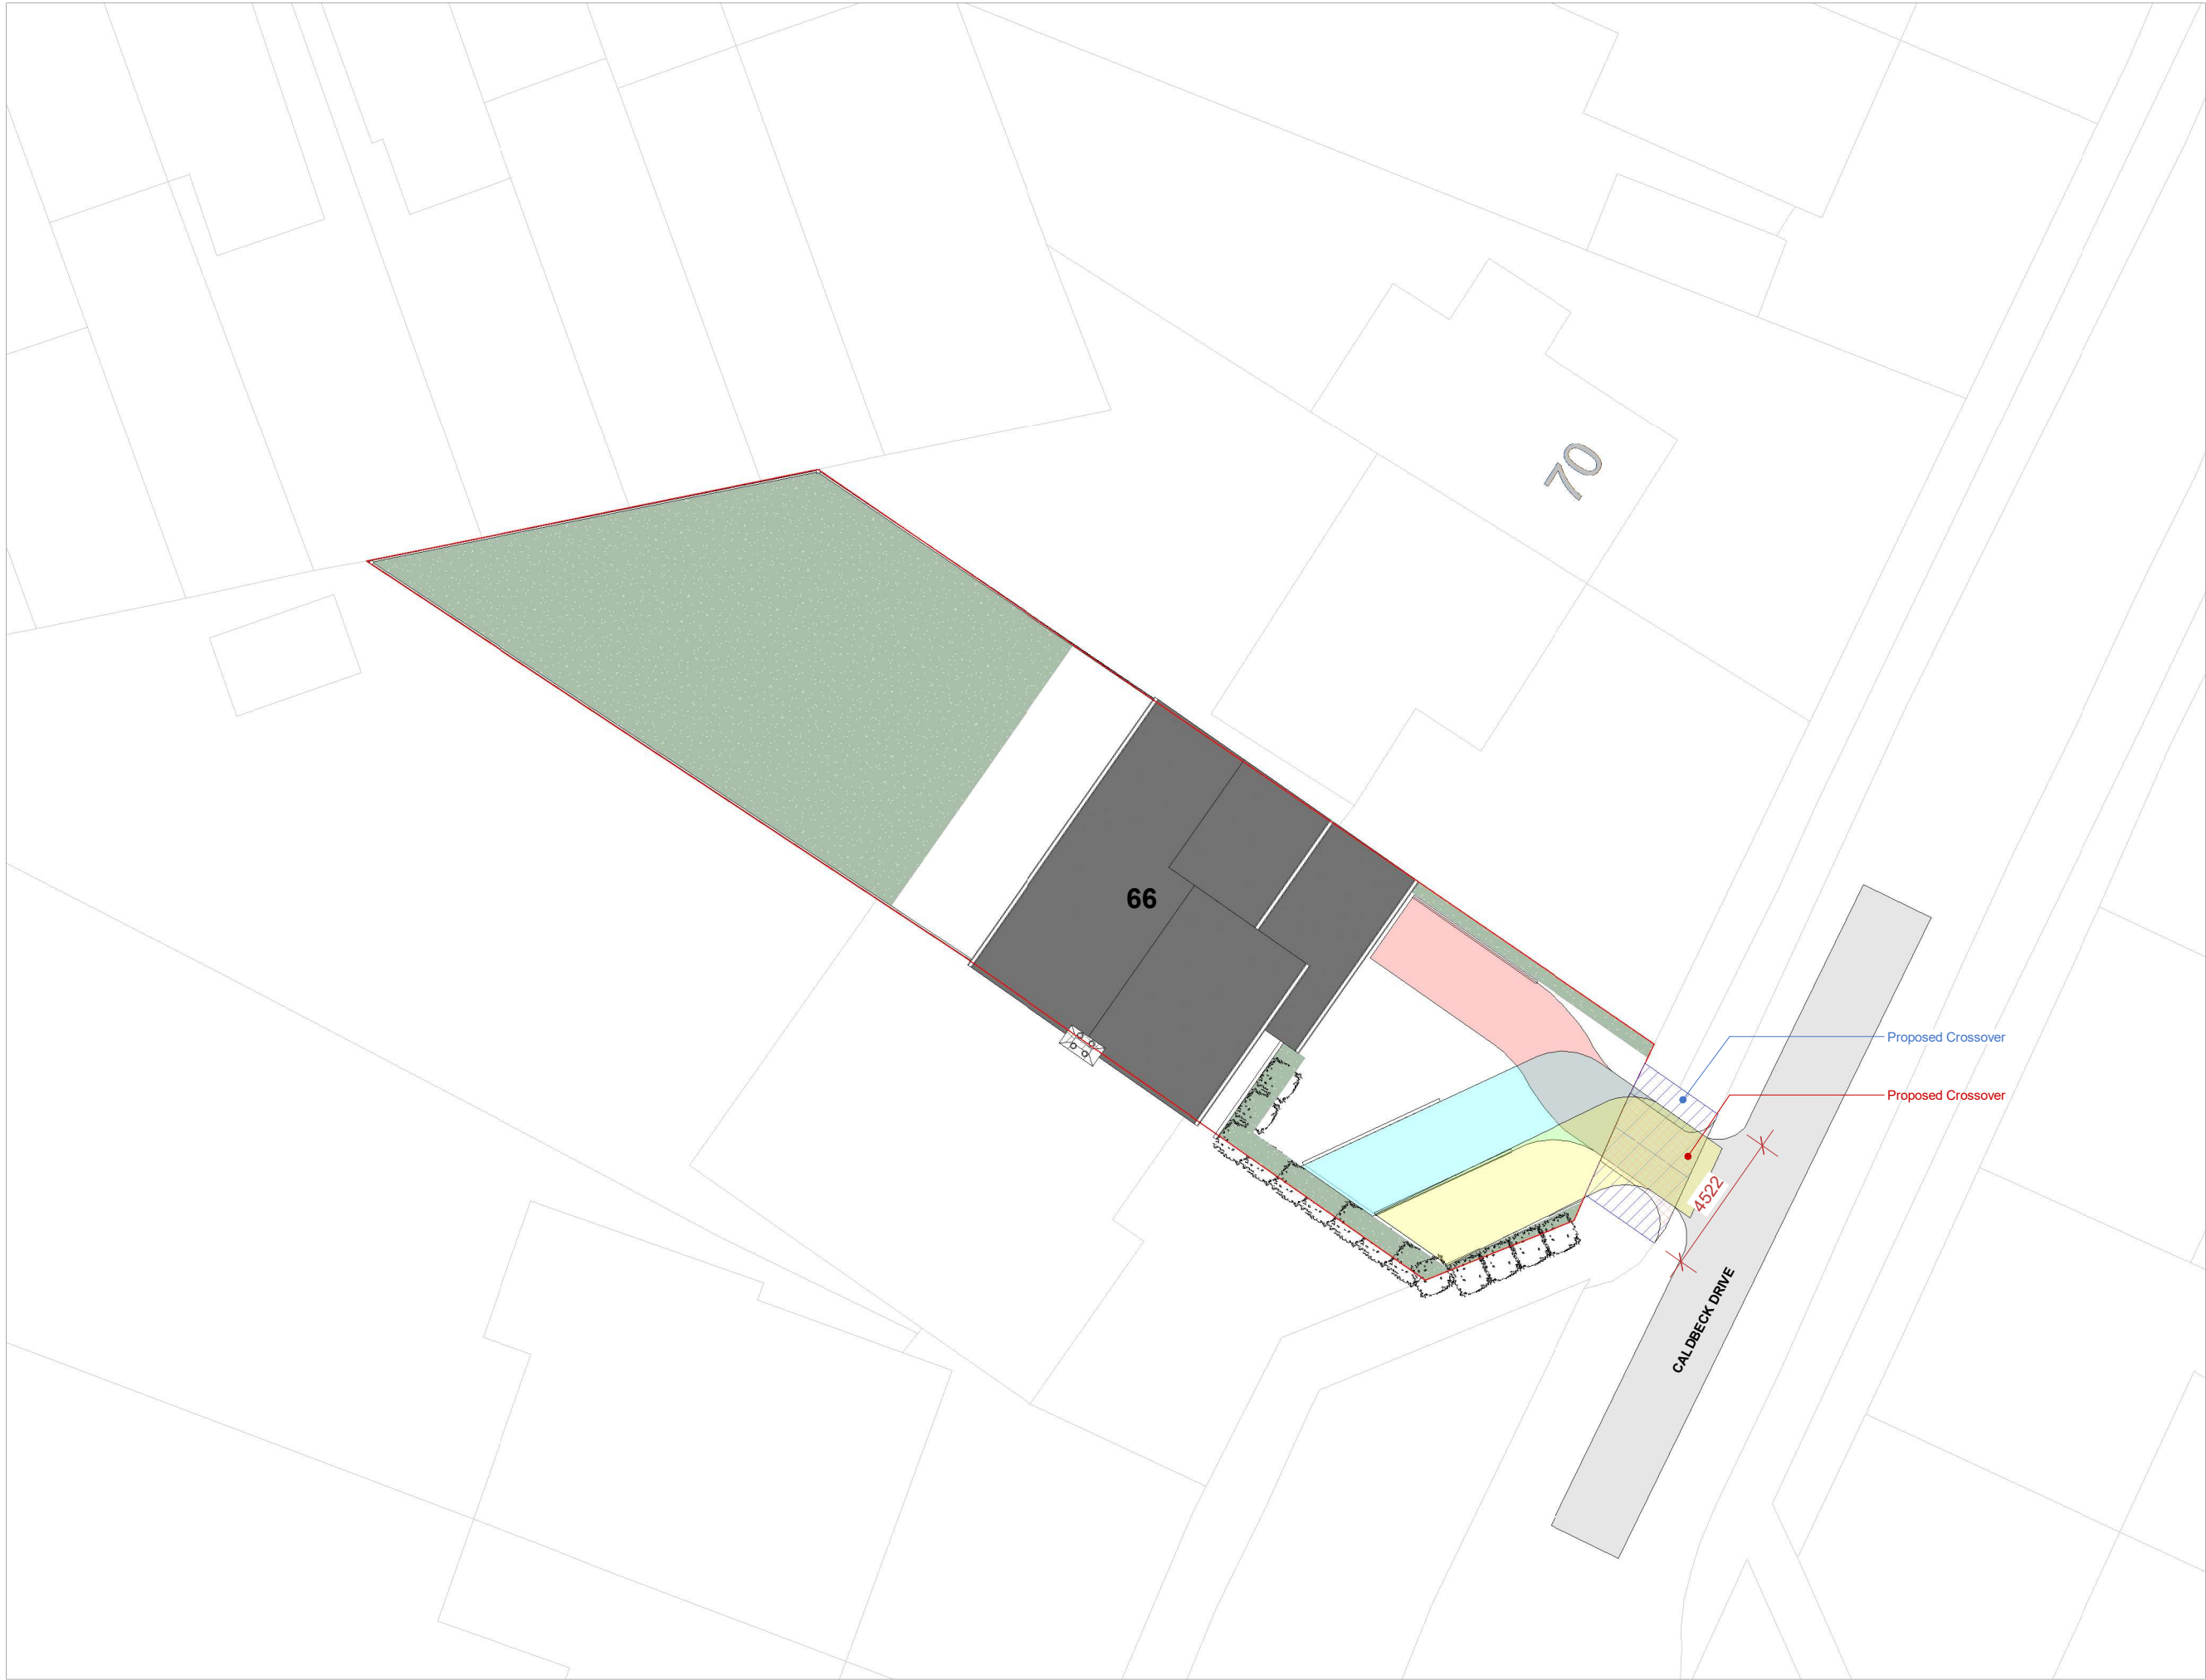

Proposed Block Plan



NOTES:

Only Scale of drawings for the Planning Purposes.

Report all discrepancies, errors and omissions. Verify all dimensions on site before commencing any work on site or preparing shop drawings.

All materials, components and workmanship are to comply with the relevant British Standards, Codes of Practice, and appropriate manufacturers recommendations that from time to time shall apply.

For all specialist work, see relevant drawings. This drawing and design are copyright of HAAP Design Studio LTD

REVISION	DATE	DESCRIPTION

TITLE:
66 Caldbeck Dr,
Woodley, Reading
RG5 4JX

PROJECT: Proch and Garage Extension

ARCHITECT: S

CLIENT: -




STATUS: Planning

DATE: 02/04/2026

SCALE: As Indicated @ A3

SHEET NO:
PR- L002

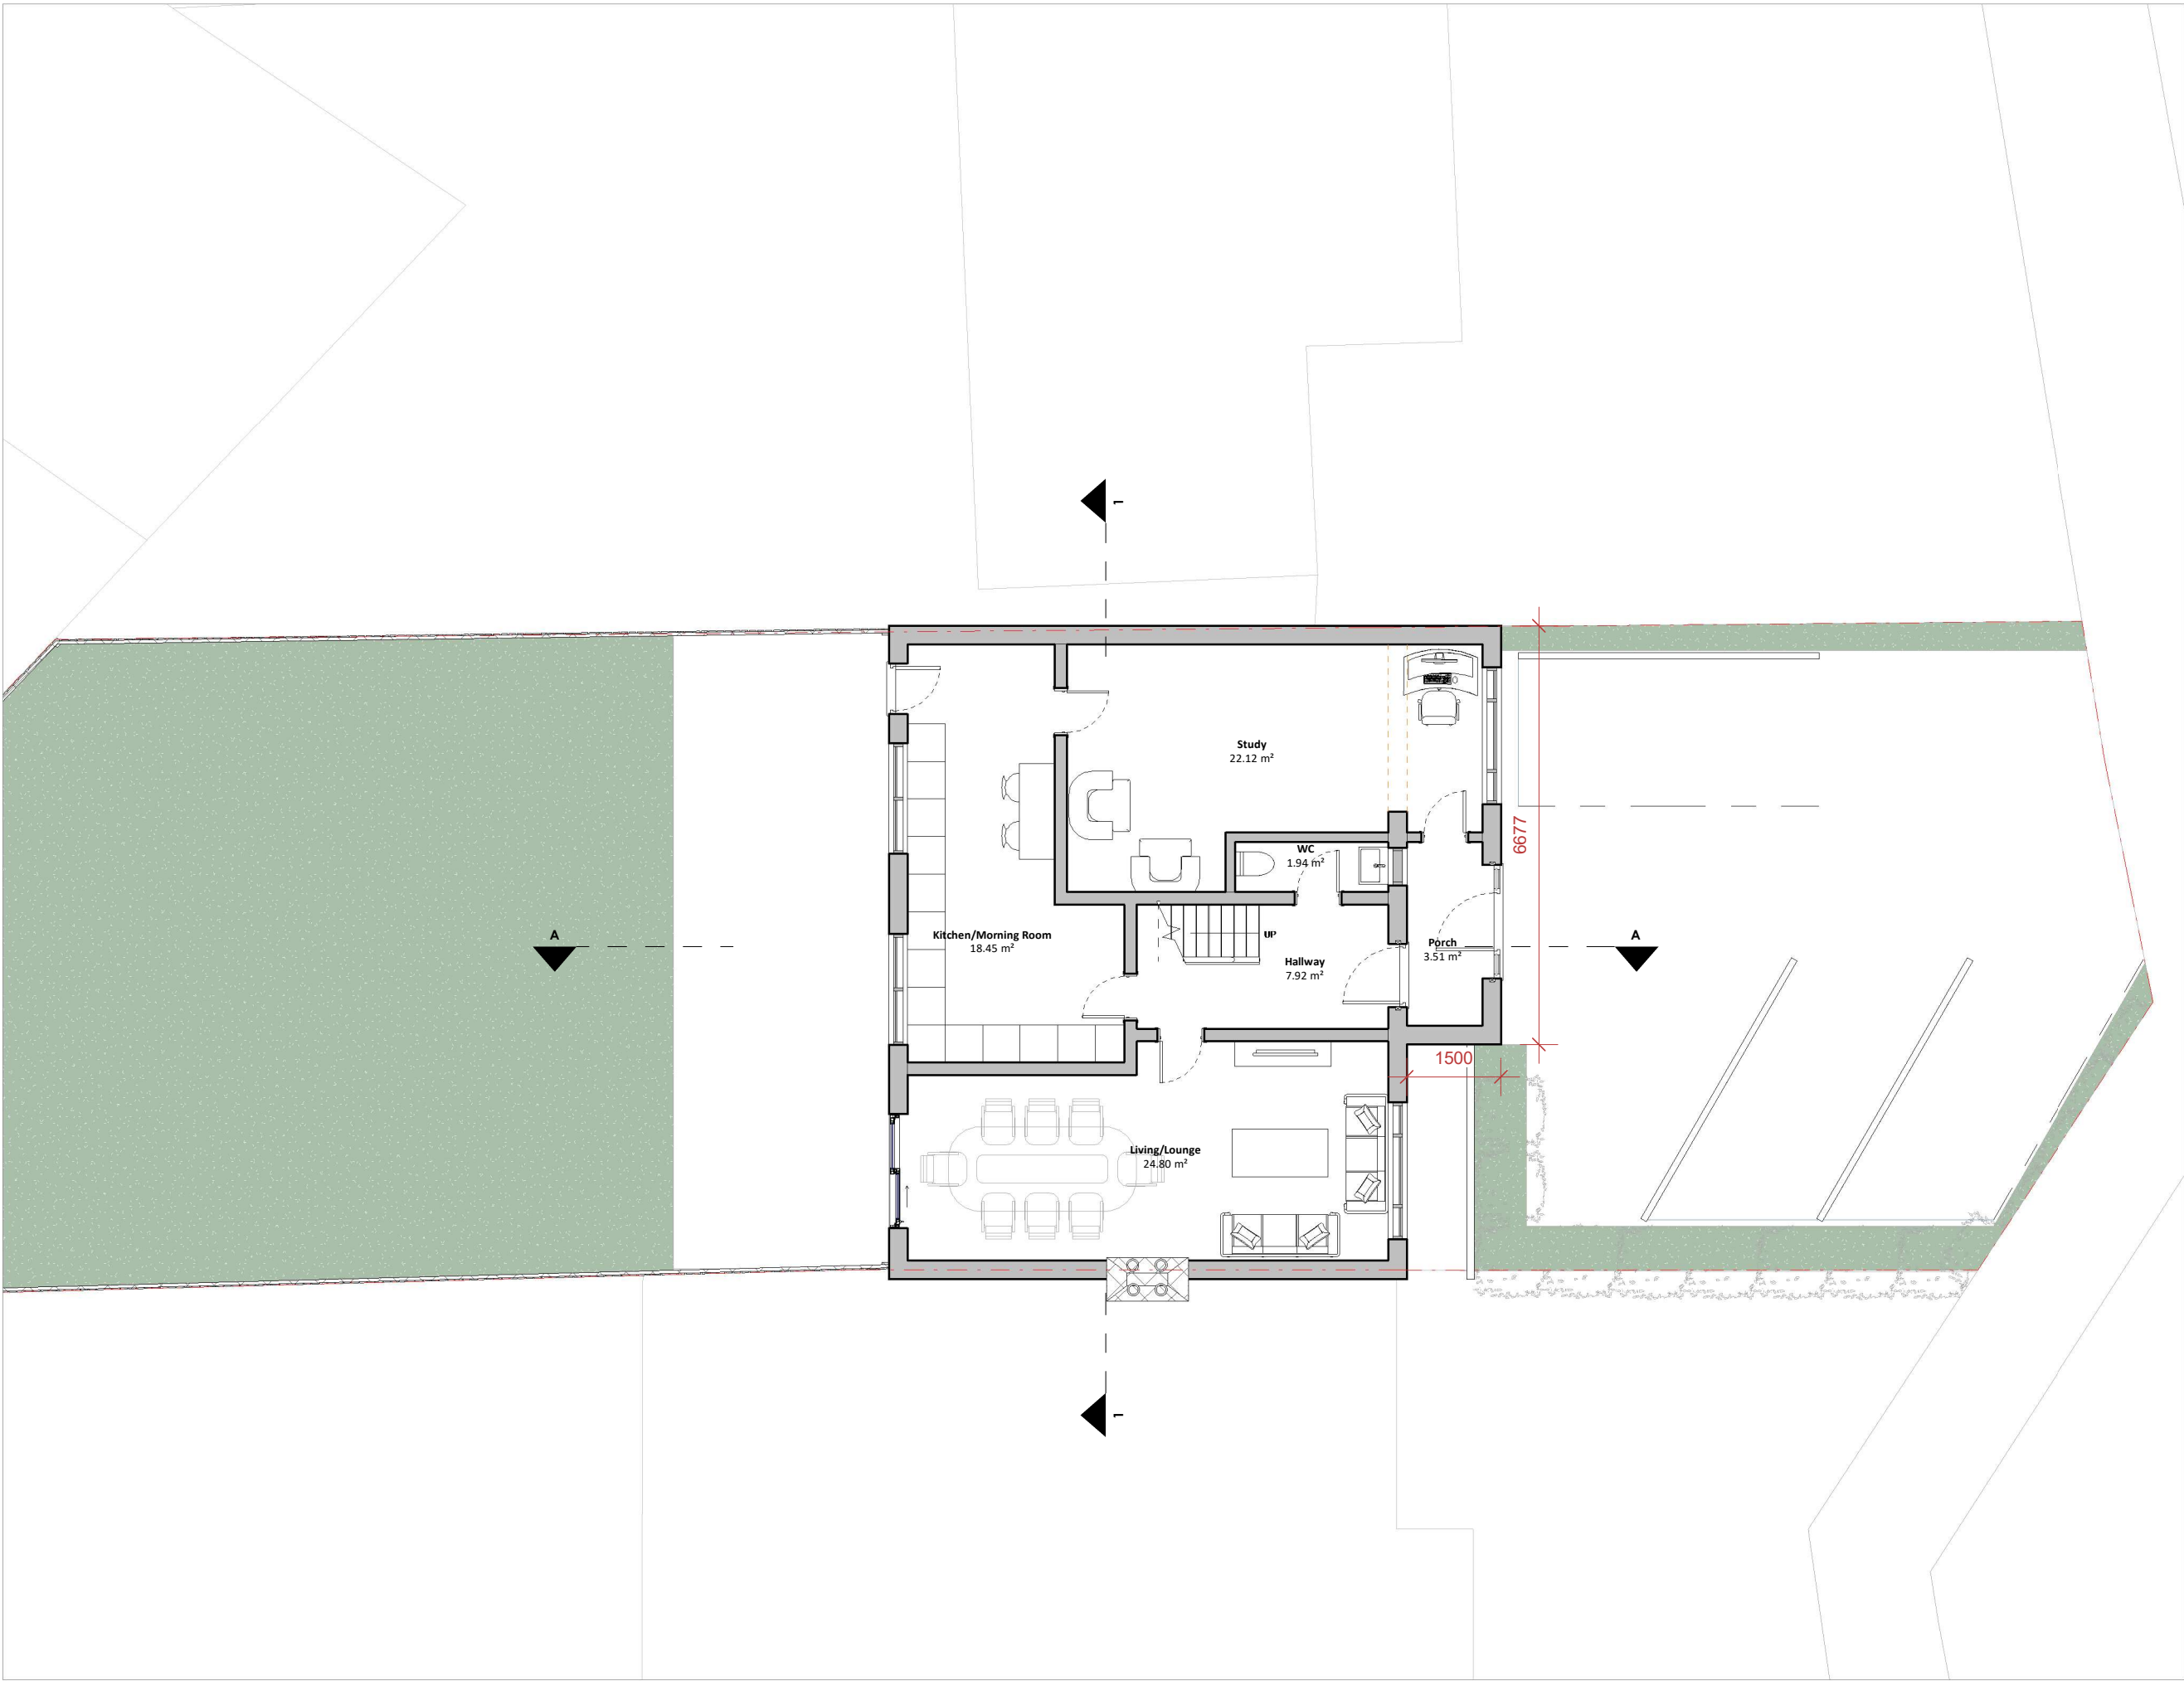

ProposedGround Floor Plan
1 : 100

NOTES:

Only Scale of drawings for the Planning Purposes.

Report all discrepancies, errors and omissions. Verify all dimensions on site before commencing any work on site or preparing shop drawings.

All materials, components and workmanship are to comply with the relevant British Standards, Codes of Practice, and appropriate manufacturers recommendations that from time to time shall apply.

For all specialist work, see relevant drawings. This drawing and design are copyright of HAAP Design Studio LTD

REVISION	DATE	DESCRIPTION
TITLE: 66 Caldbeck Dr, Woodley, Reading RG5 4JX		
PROJECT: Proch and Garage Extension		
ARCHITECT: S		
CLIENT: -		



STATUS: Planning	
DATE: 02/04/2026	
SCALE: As Indicated @ A3	
	
	SHEET NO: PR- P001



NOTES:

Only Scale of drawings for the Planning Purposes.

Report all discrepancies, errors and omissions. Verify all dimensions on site before commencing any work on site or preparing shop drawings.

All materials, components and workmanship are to comply with the relevant British Standards, Codes of Practice, and appropriate manufacturers recommendations that from time to time shall apply.

For all specialist work, see relevant drawings. This drawing and design are copyright of HAAP Design Studio LTD

REVISION	DATE	DESCRIPTION

TITLE:
66 Caldbeck Dr,
Woodley, Reading
RG5 4JX

PROJECT: Proch and Garage Extension

ARCHITECT: S

CLIENT: -




STATUS: Planning

DATE: 02/04/2026

SCALE: As Indicated @ A3

0 5m

SHEET NO:
PR- P002

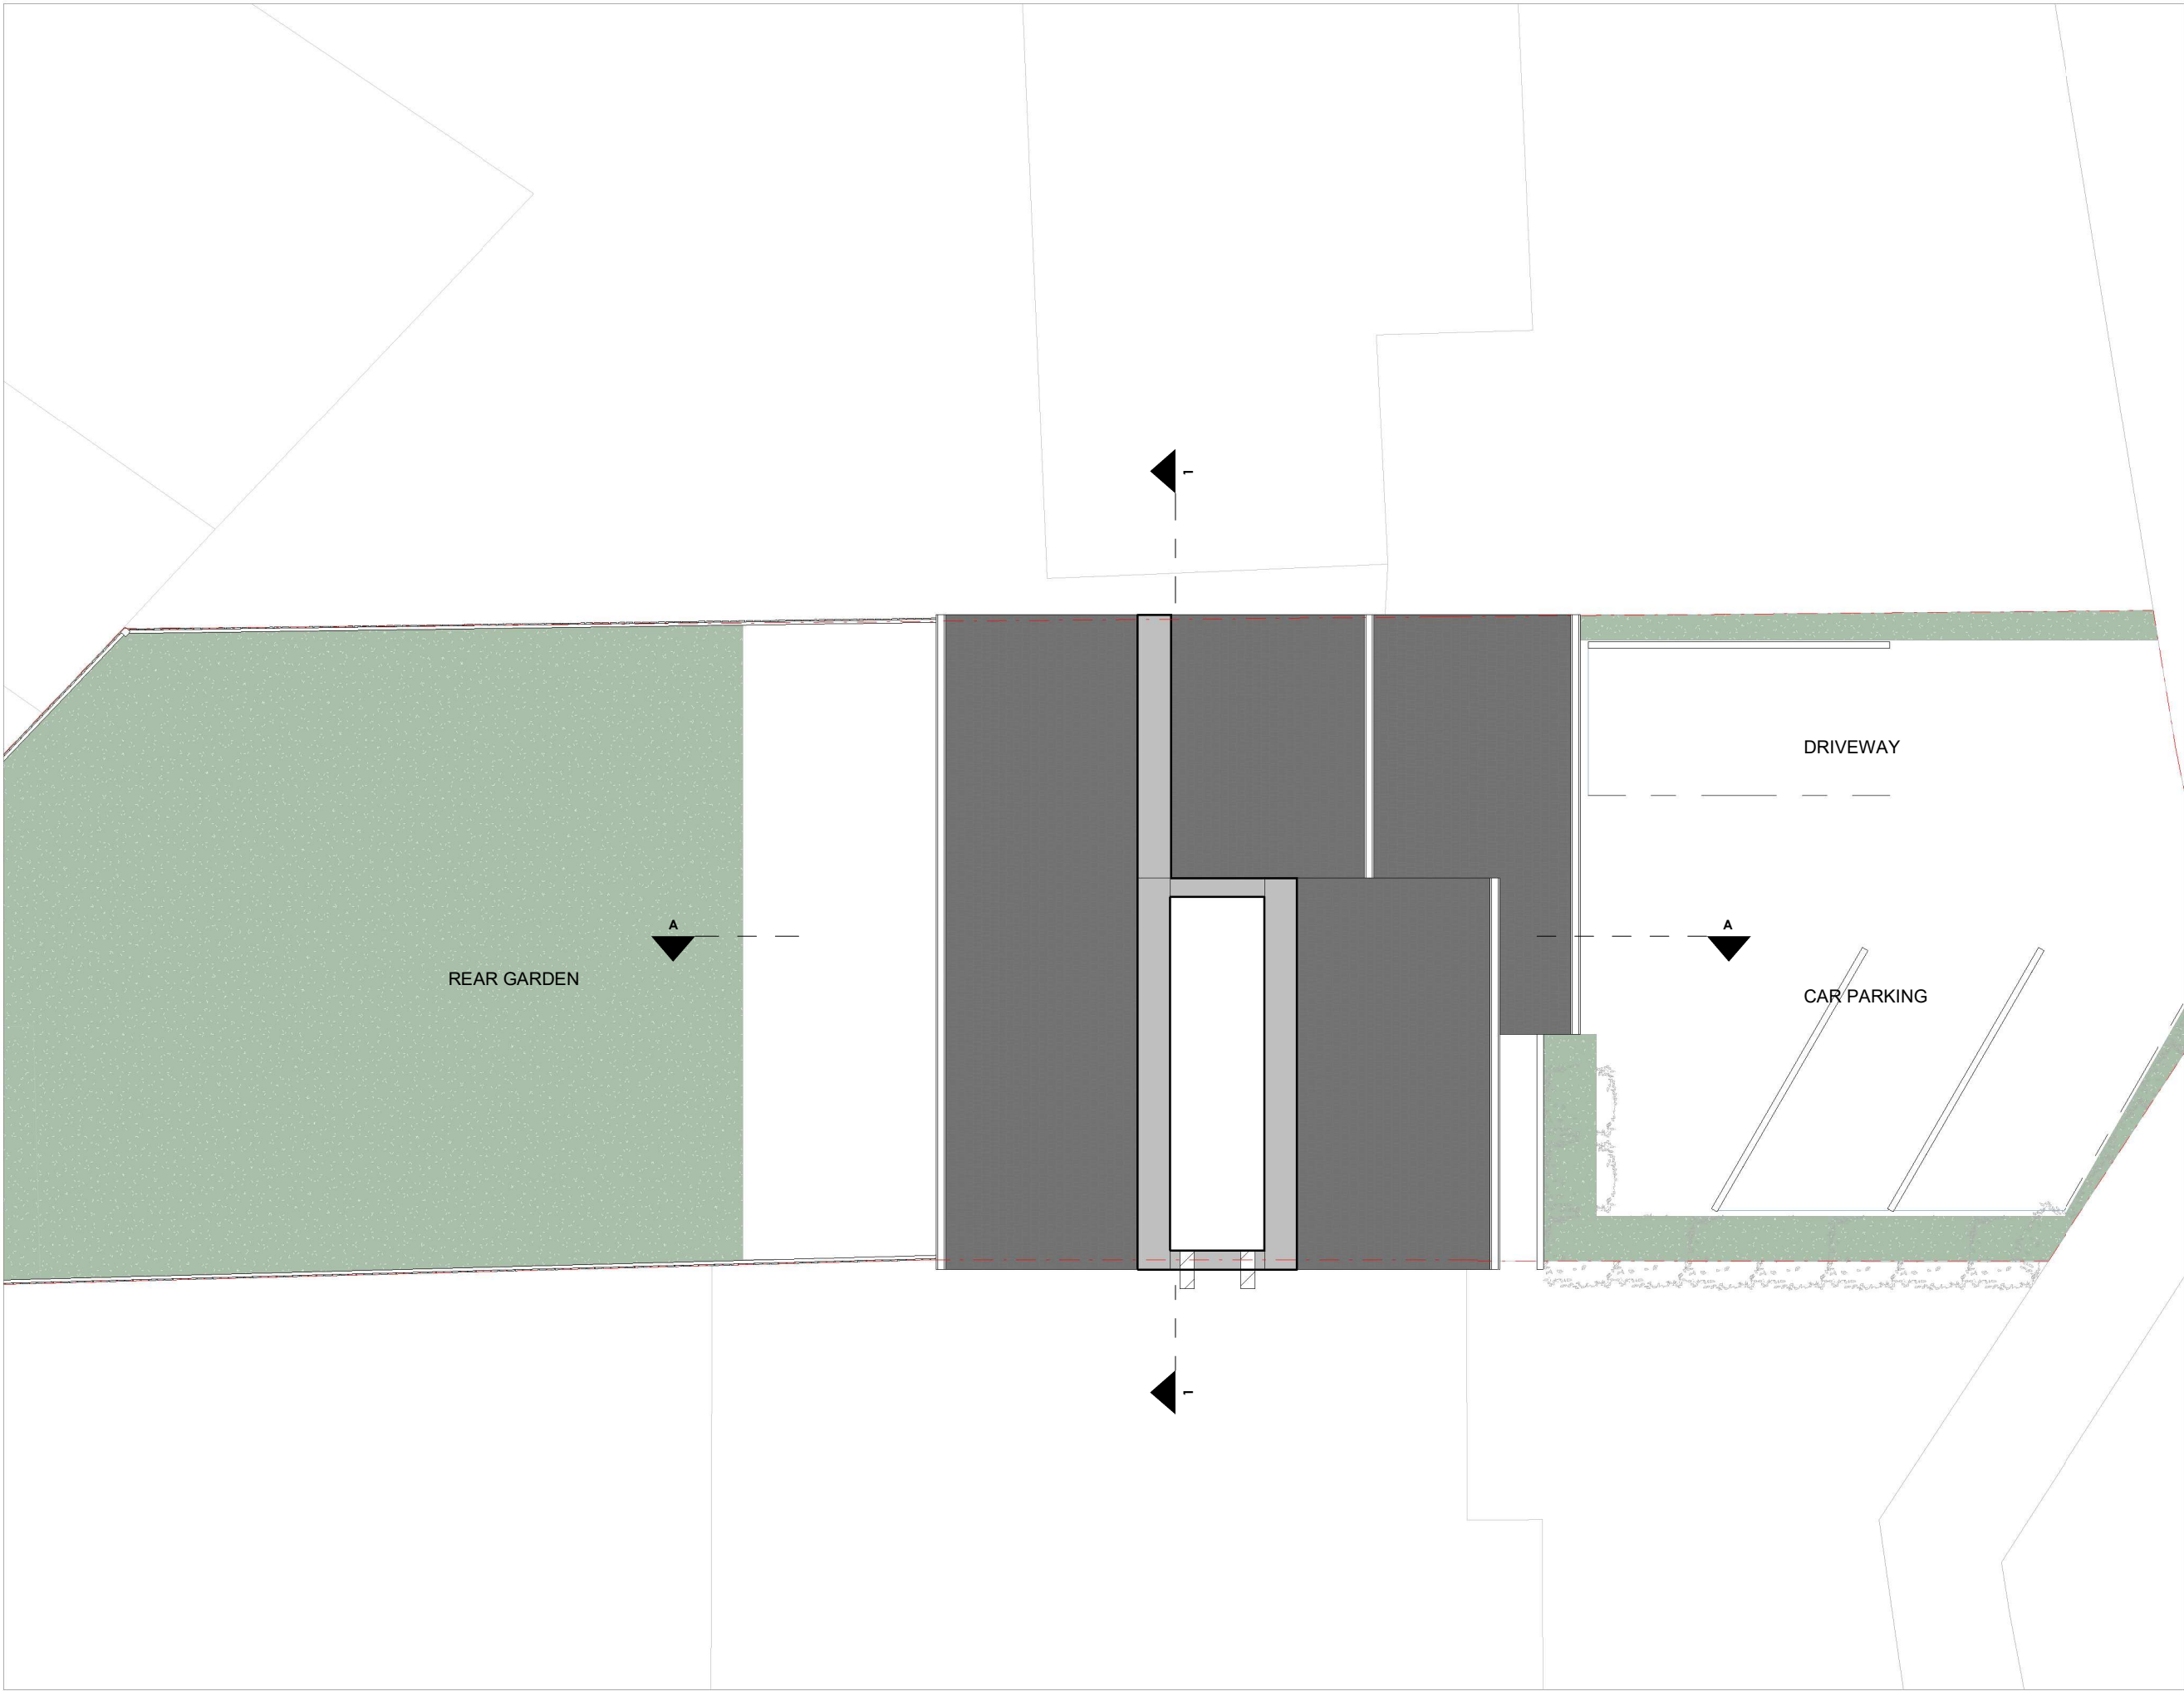

NOTES:

Only Scale of drawings for the Planning Purposes.

Report all discrepancies, errors and omissions. Verify all dimensions on site before commencing any work on site or preparing shop drawings.

All materials, components and workmanship are to comply with the relevant British Standards, Codes of Practice, and appropriate manufacturers recommendations that from time to time shall apply.

For all specialist work, see relevant drawings. This drawing and design are copyright of HAAP Design Studio LTD

REVISION	DATE	DESCRIPTION

TITLE:
66 Caldbeck Dr,
Woodley, Reading
RG5 4JX

PROJECT: Proch and Garage Extension

ARCHITECT: S

CLIENT: -



STATUS: Planning

DATE: 02/04/2026

SCALE: As Indicated @ A3



SHEET NO:
PR- P003



ProposedRoof Plan

NOTES:

Only Scale of drawings for the Planning Purposes.

Report all discrepancies, errors and omissions. Verify all dimensions on site before commencing any work on site or preparing shop drawings.

All materials, components and workmanship are to comply with the relevant British Standards, Codes of Practice, and appropriate manufacturers recommendations that from time to time shall apply.

For all specialist work, see relevant drawings. This drawing and design are copyright of HAAP Design Studio LTD

REVISION	DATE	DESCRIPTION
TITLE: 66 Caldbeck Dr, Woodley, Reading RG5 4JX		
PROJECT: Proch and Garage Extension		
ARCHITECT: S		
CLIENT: -		



STATUS: Planning	
DATE: 02/04/2026	
SCALE: As Indicated @ A3	
	SHEET NO: PR- P004



ProposedFront Elevation



ProposedRear Elevation

NOTES:

Only Scale of drawings for the Planning Purposes.

Report all discrepancies, errors and omissions. Verify all dimensions on site before commencing any work on site or preparing shop drawings.

All materials, components and workmanship are to comply with the relevant British Standards, Codes of Practice, and appropriate manufacturers recommendations that from time to time shall apply.

For all specialist work, see relevant drawings. This drawing and design are copyright of HAAP Design Studio LTD

REVISION	DATE	DESCRIPTION

TITLE:
66 Caldbeck Dr,
Woodley, Reading
RG5 4JX

PROJECT: Proch and Garage Extension

ARCHITECT: S

CLIENT: -




STATUS: Planning

DATE: 02/04/2026


SCALE: As Indicated @ A3



SHEET NO:
PR- E001

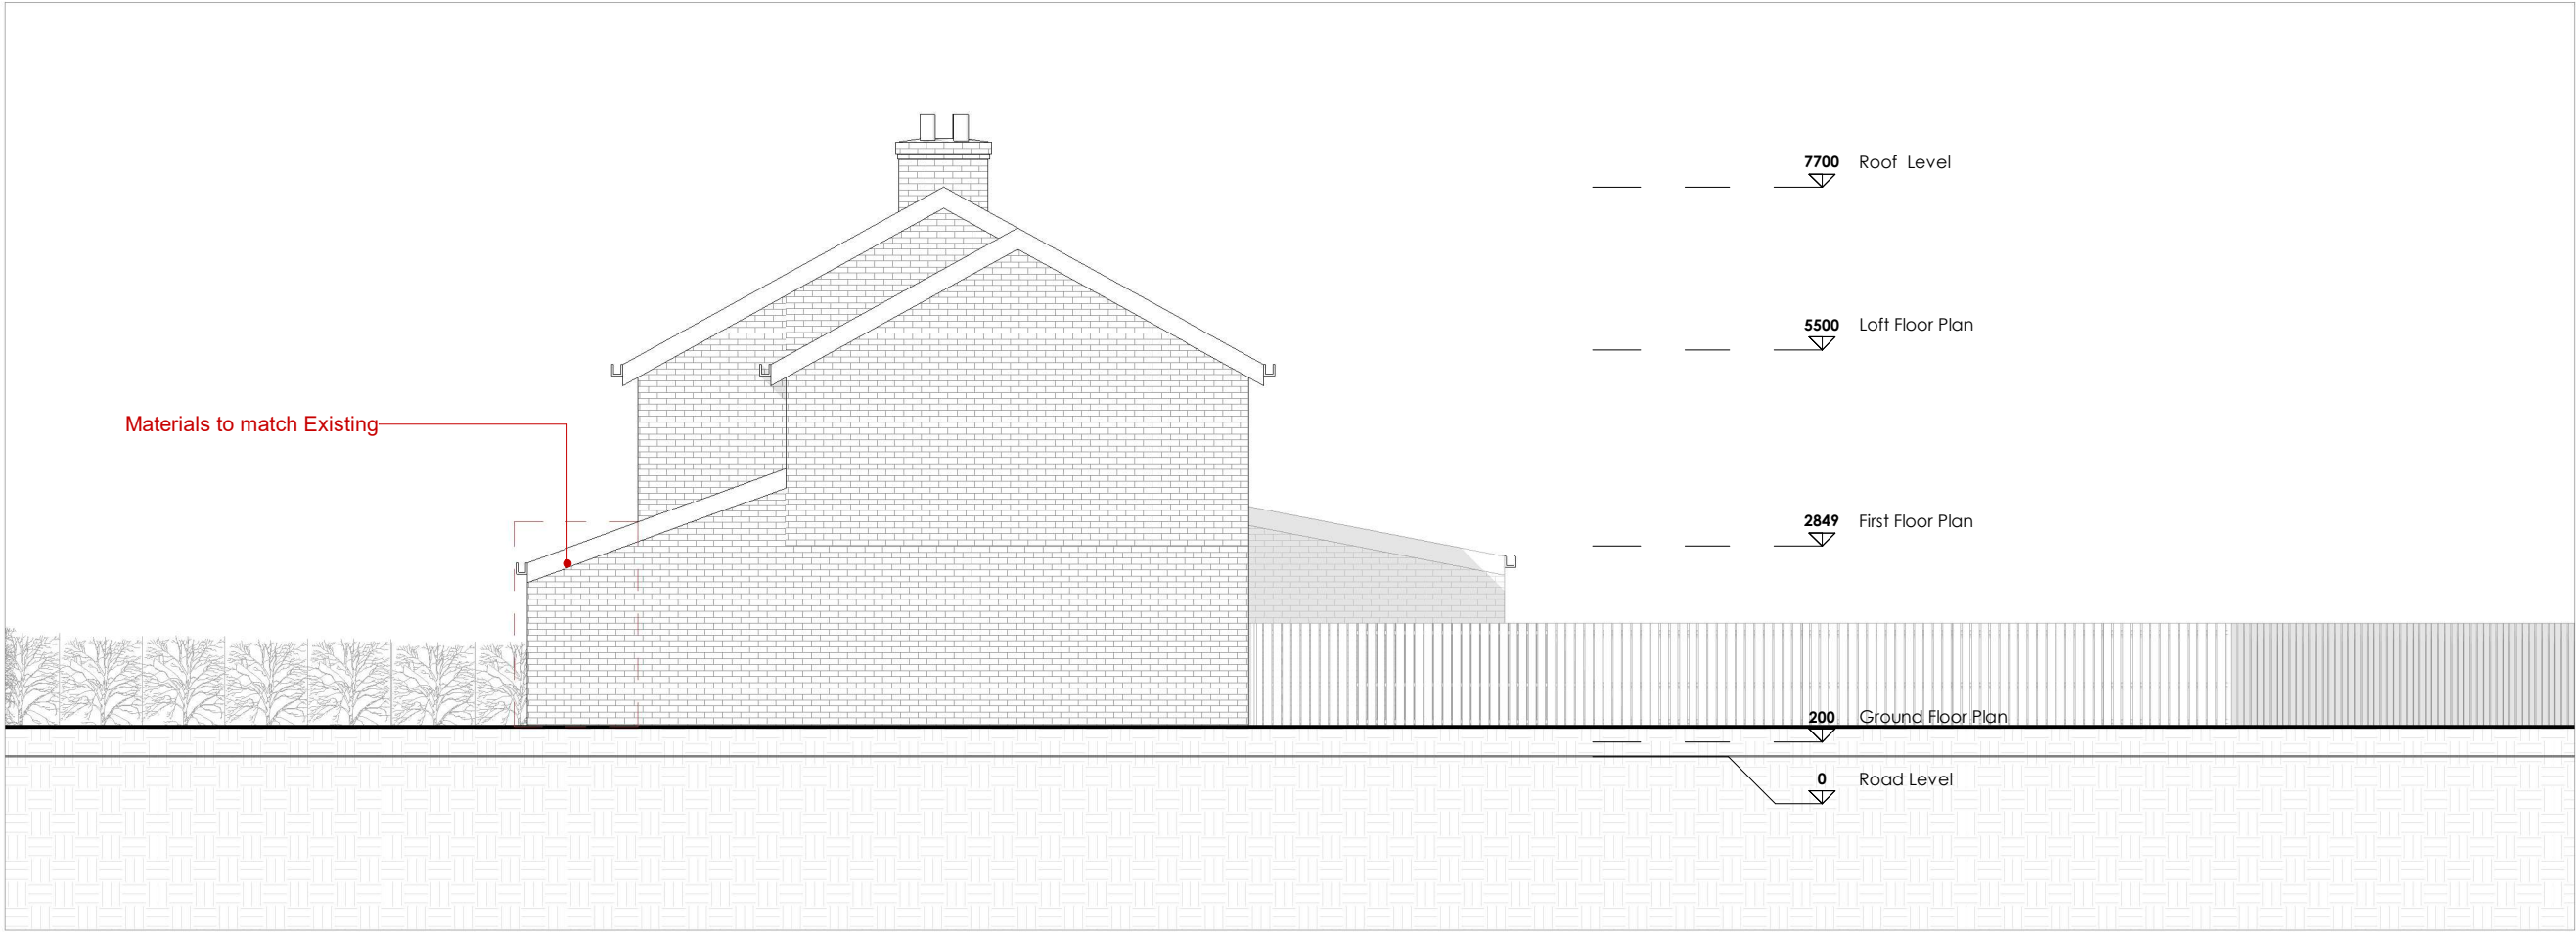

ProposedSide Elevation 1

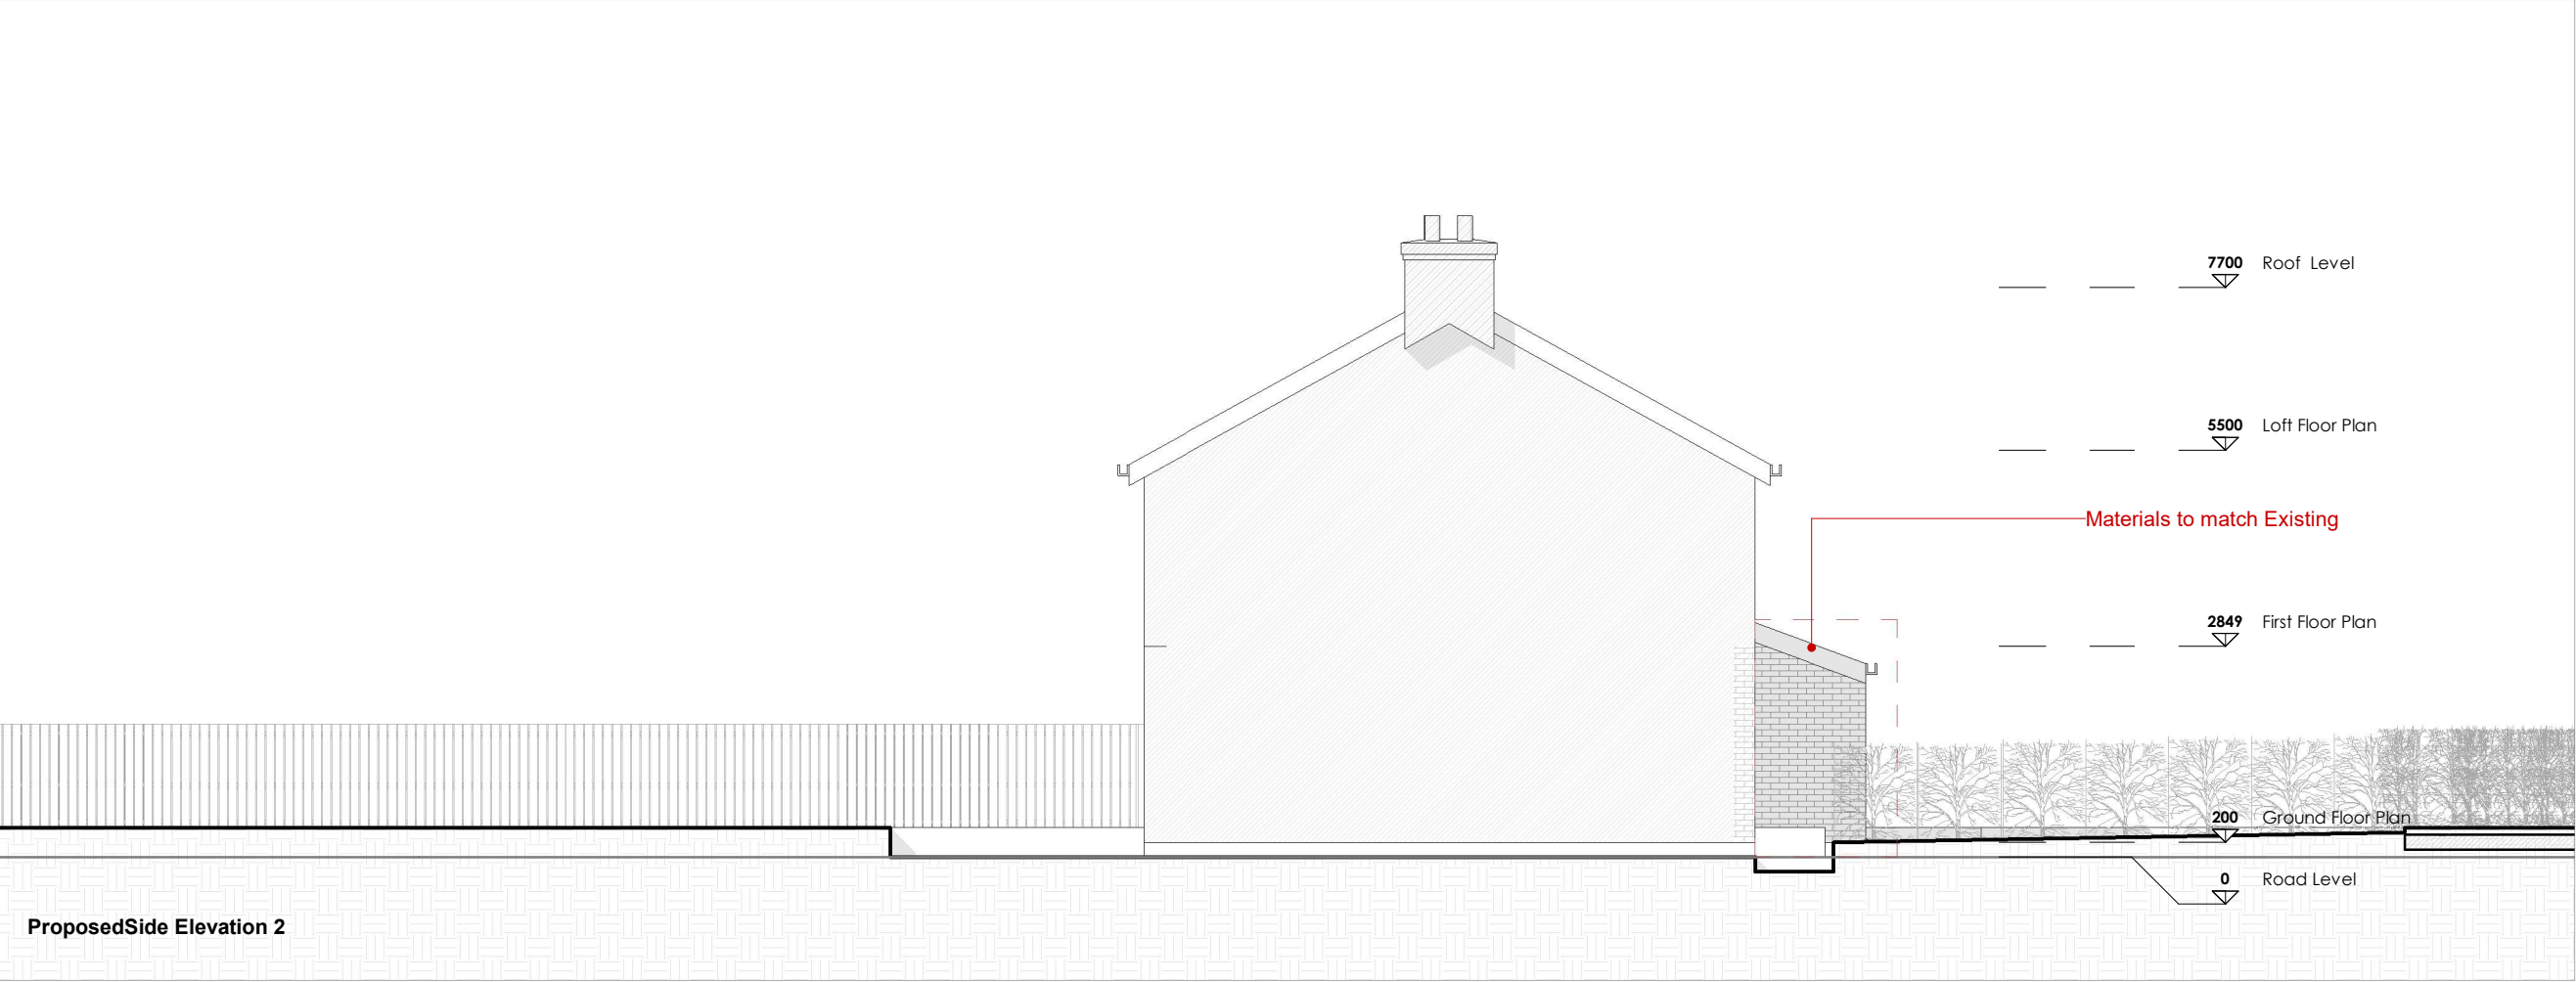

ProposedSide Elevation 2

NOTES:

Only Scale of drawings for the Planning Purposes.

Report all discrepancies, errors and omissions. Verify all dimensions on site before commencing any work on site or preparing shop drawings.

All materials, components and workmanship are to comply with the relevant British Standards, Codes of Practice, and appropriate manufacturers recommendations that from time to time shall apply.

For all specialist work, see relevant drawings. This drawing and design are copyright of HAAP Design Studio LTD

REVISION	DATE	DESCRIPTION

TITLE:
66 Caldbeck Dr,
Woodley, Reading
RG5 4JX

PROJECT: Proch and Garage Extension

ARCHITECT: S

CLIENT: -




STATUS: Planning

DATE: 02/04/2026

SCALE: As Indicated @ A3



SHEET NO:
PR- E002

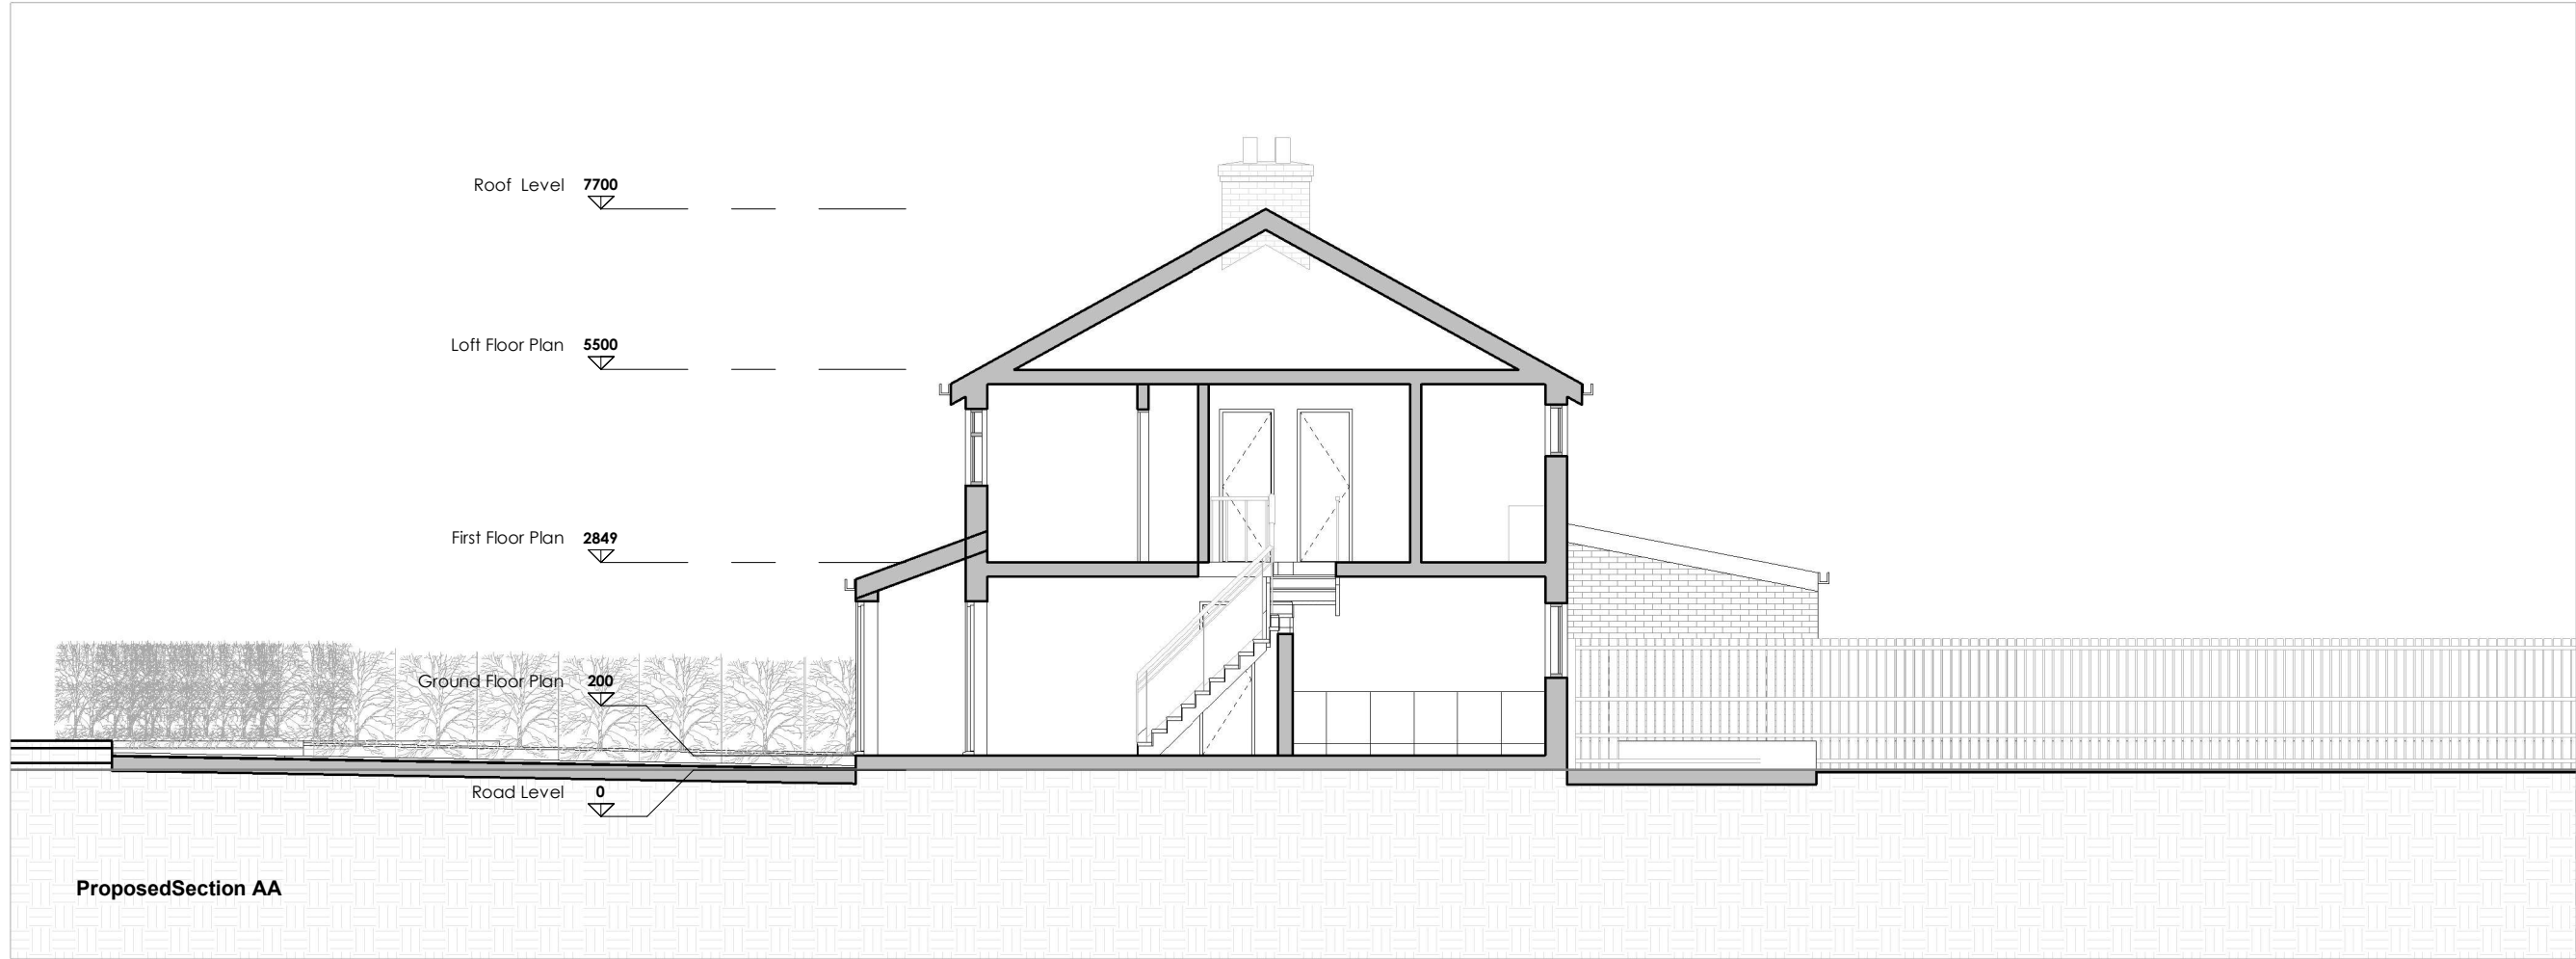

NOTES:

Only Scale of drawings for the Planning Purposes.

Report all discrepancies, errors and omissions. Verify all dimensions on site before commencing any work on site or preparing shop drawings.

All materials, components and workmanship are to comply with the relevant British Standards, Codes of Practice, and appropriate manufacturers recommendations that from time to time shall apply.

For all specialist work, see relevant drawings. This drawing and design are copyright of HAAP Design Studio LTD

REVISION	DATE	DESCRIPTION

TITLE:
66 Caldbeck Dr,
Woodley, Reading
RG5 4JX

PROJECT: Proch and Garage Extension

ARCHITECT: S


CLIENT: -



STATUS: Planning

DATE: 02/04/2026

SCALE: As Indicated @ A3

 

SHEET NO:
PR- S001