


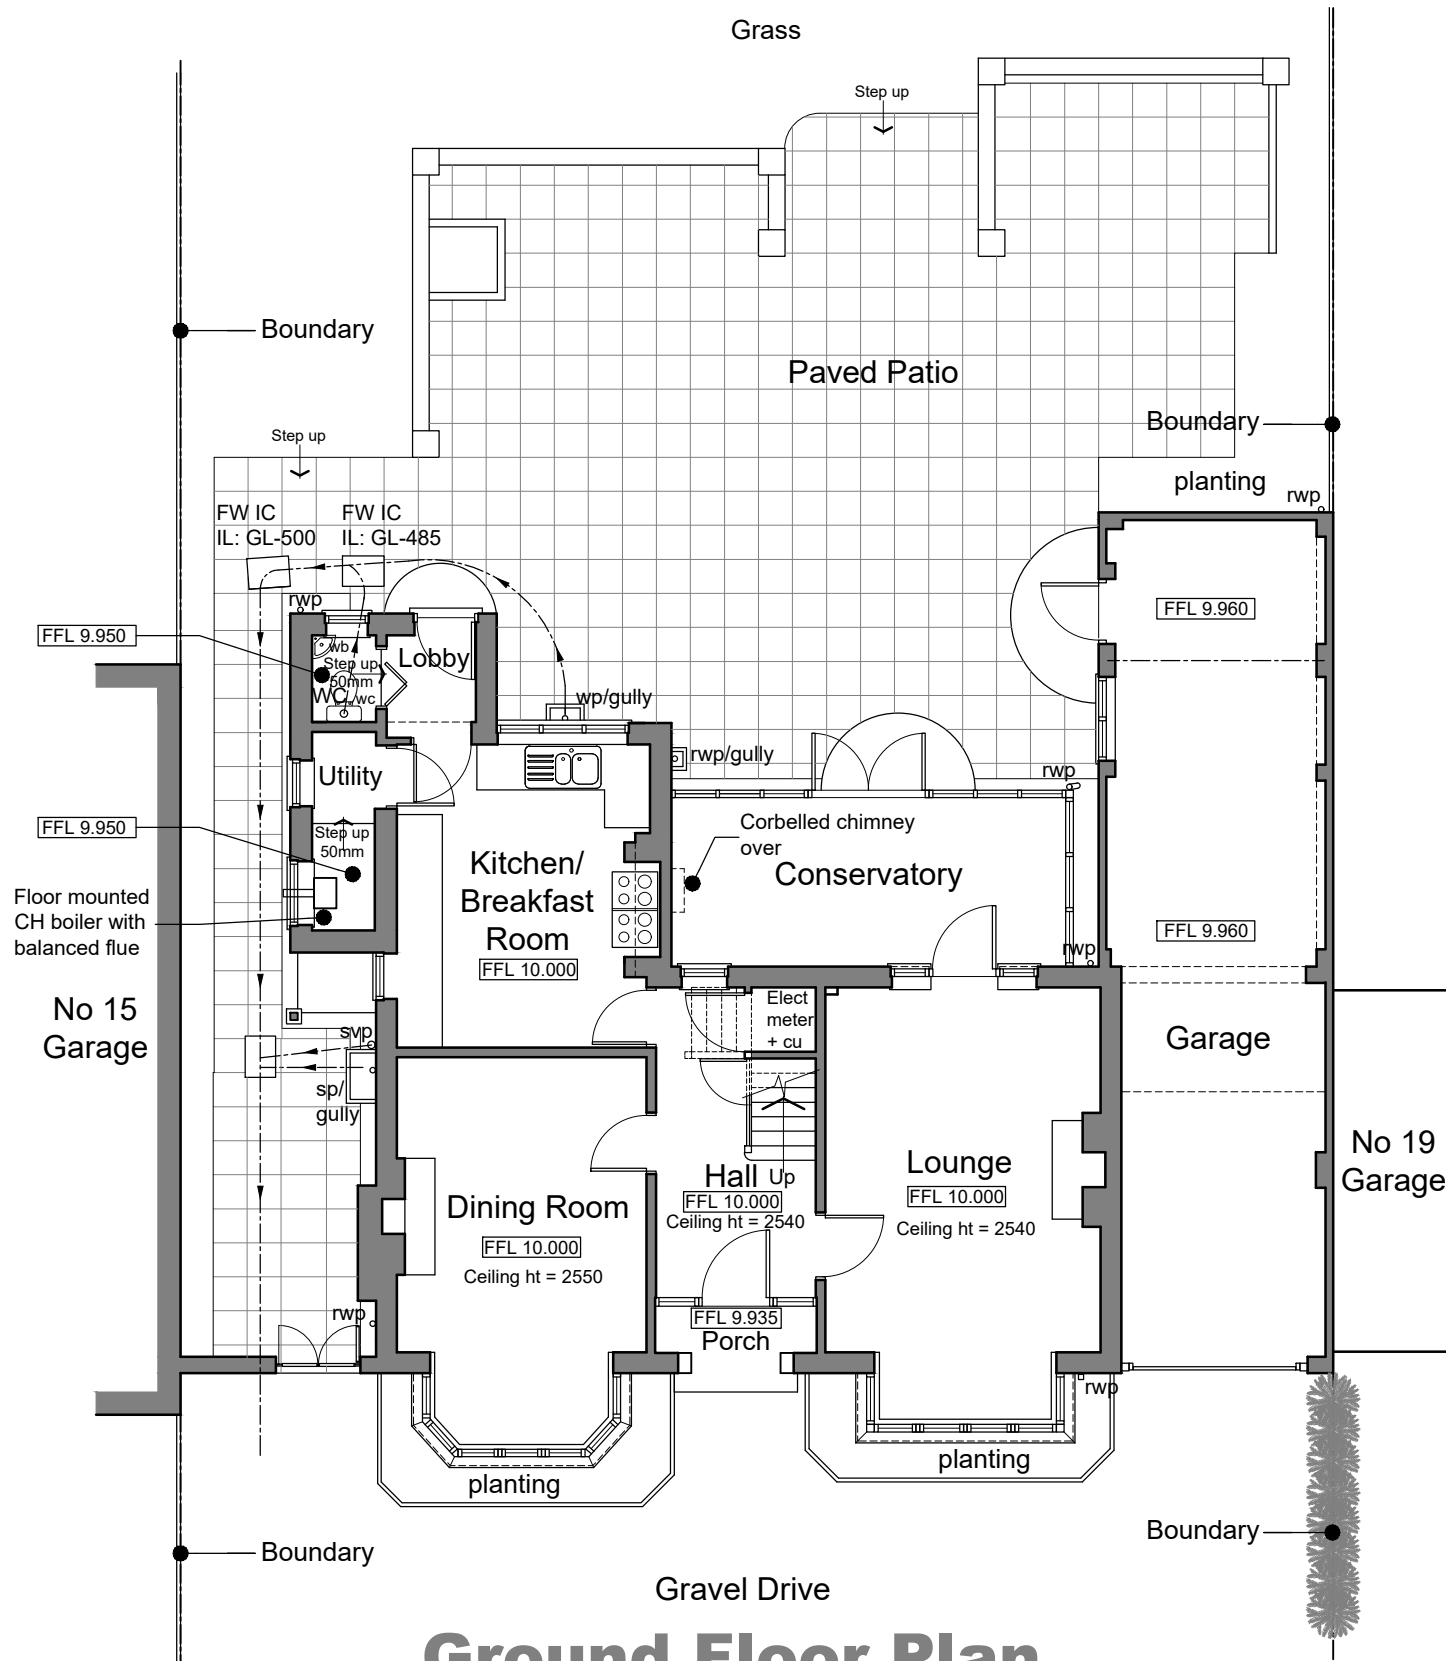


Ground Floor Plan

IAN HUNT ASSOCIATES





Oakwood House
14 High Tree Drive Earley
Reading Berkshire RG6 1EU
0118 935 3655
info@ihalt.co.uk

Project Proposed Extension & Alterations
at 17 Wilderness Road, Earley,
Reading RG6 7RU
Client Mr V Qureshi

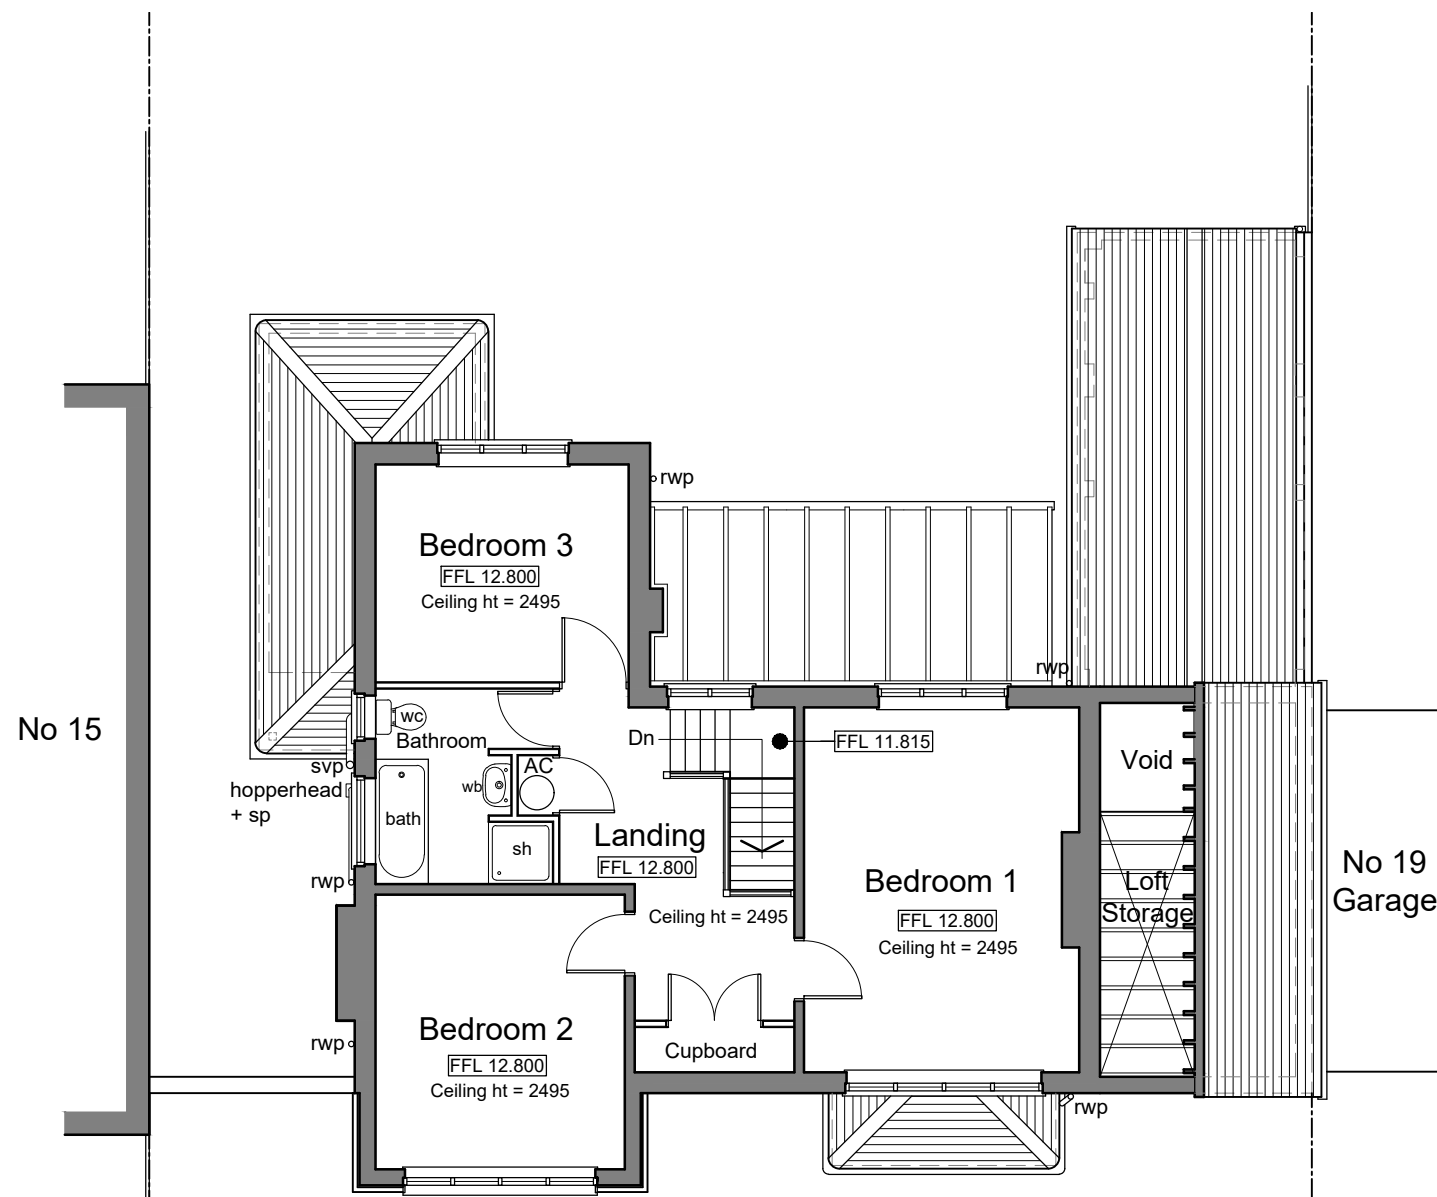

First Floor Plan

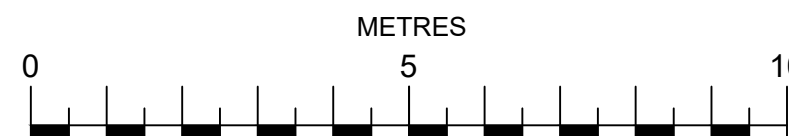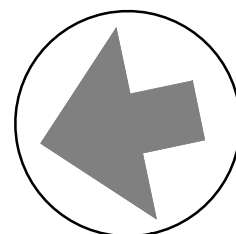

1:100 SCALE

A3

Title Existing Floor Plans

Revision

Drawn TM
Scale 1:100
Date Mar 2024

Drawing No
1577.02

Rev

All dimensions to be checked on site prior to the commencement of any construction. This drawing may not be reproduced in any part or form without the written consent of Ian Hunt Associates Ltd.

ALL COPYRIGHTS RESERVED