



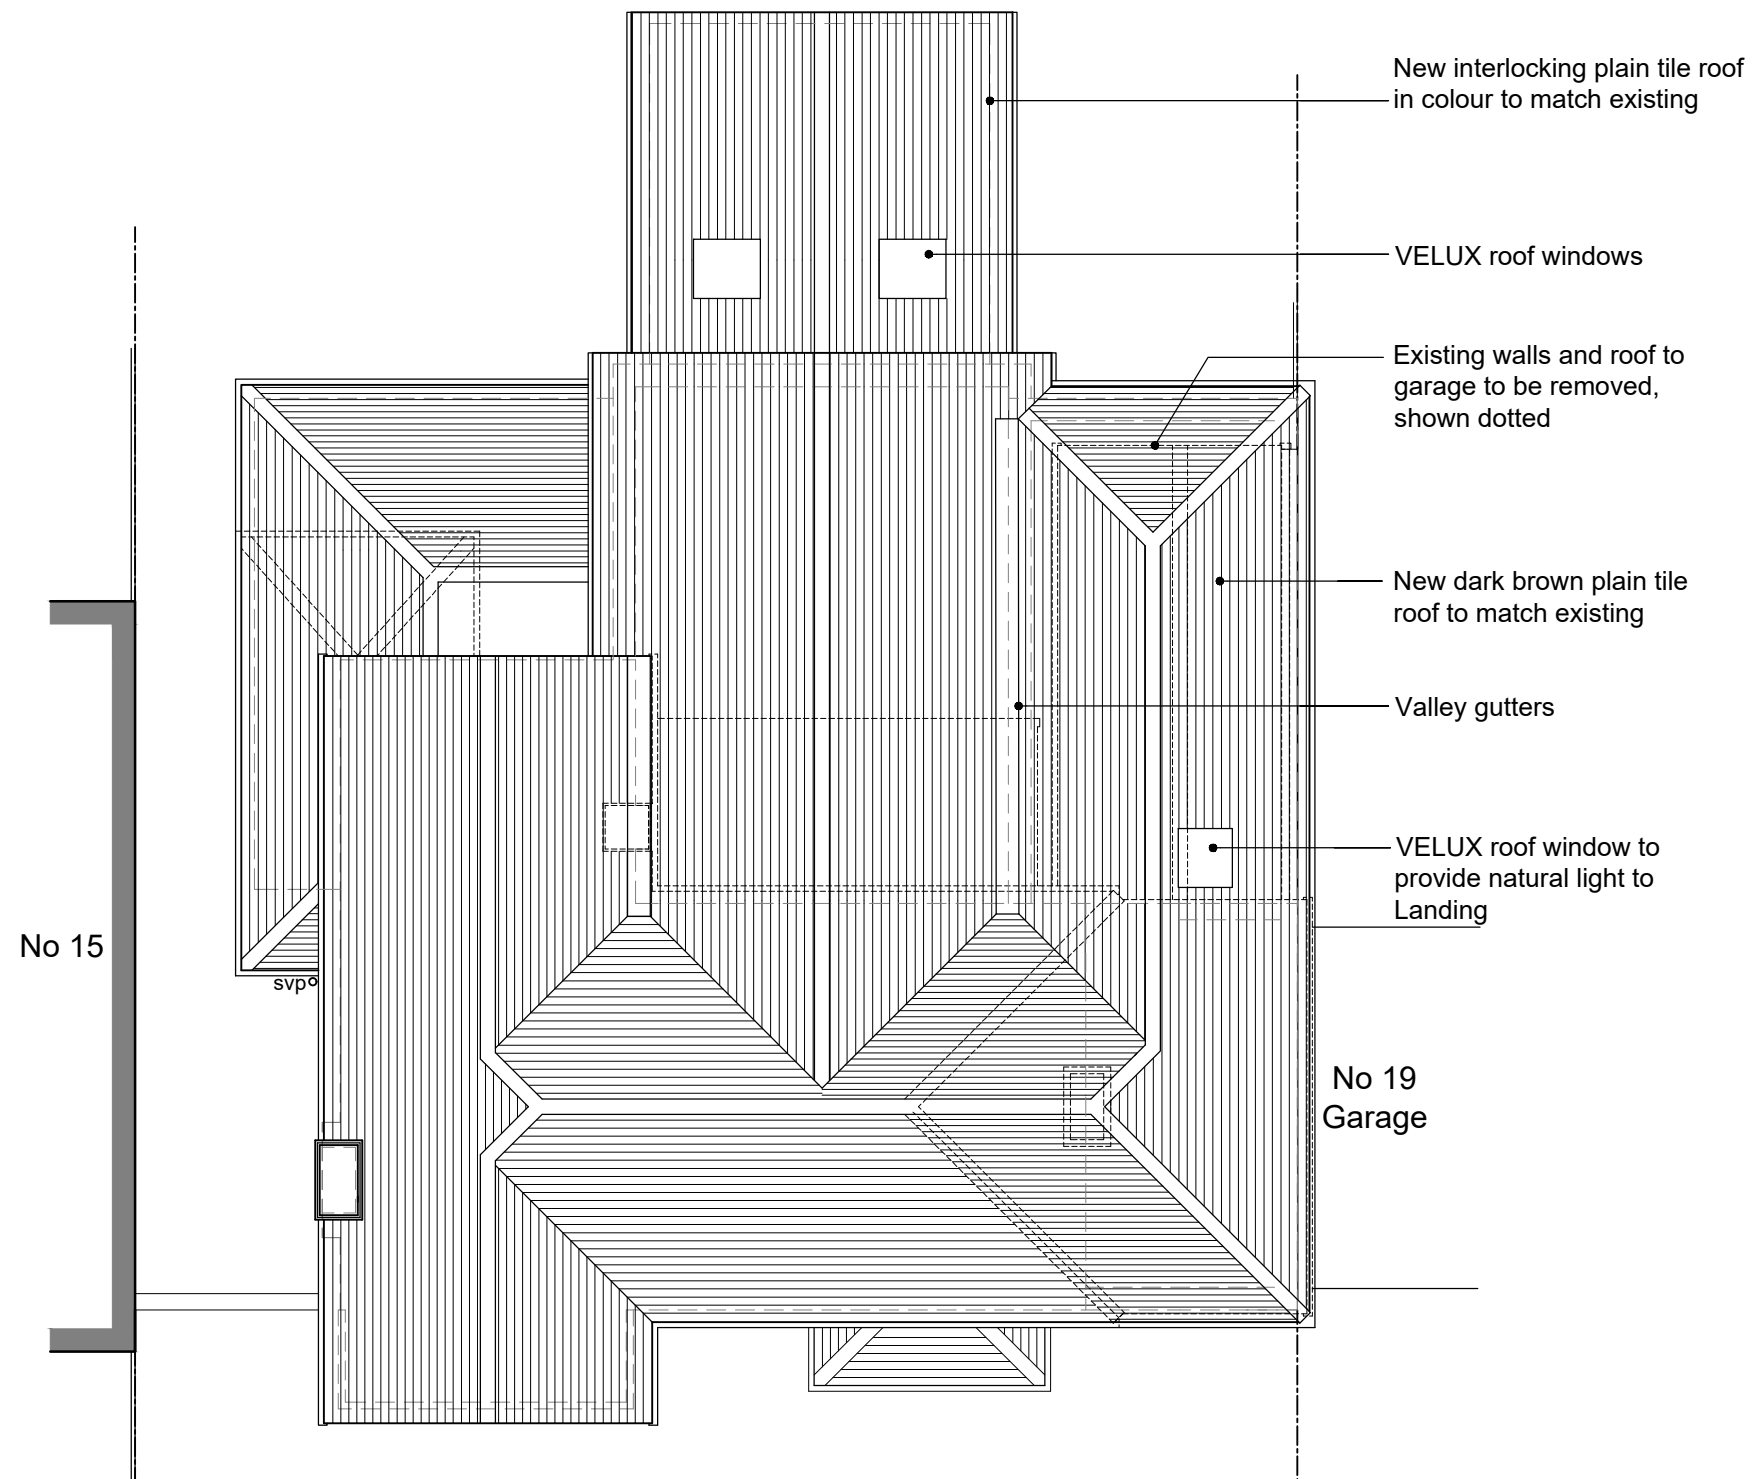

Roof Plan

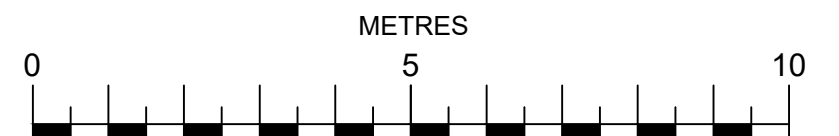

1:100 SCALE

A3

IAN HUNT ASSOCIATES



Oakwood House
14 High Tree Drive Earley
Reading Berkshire RG6 1EU
0118 935 3655
info@ihalt.co.uk

Project
Proposed Extension & Alterations
at 17 Wilderness Road, Earley,
Reading RG6 7RU
Client
Mr V Qureshi

Title
Proposed Roof Plan
Revision

Drawn
IRH
Scale
1:100
Date
Sept 2024
Drawing No
1577.07
Rev

All dimensions to be checked on site prior
to the commencement of any construction.
This drawing may not be reproduced in
any part or form without the written
consent of Ian Hunt Associates Ltd.

ALL COPYRIGHTS RESERVED