



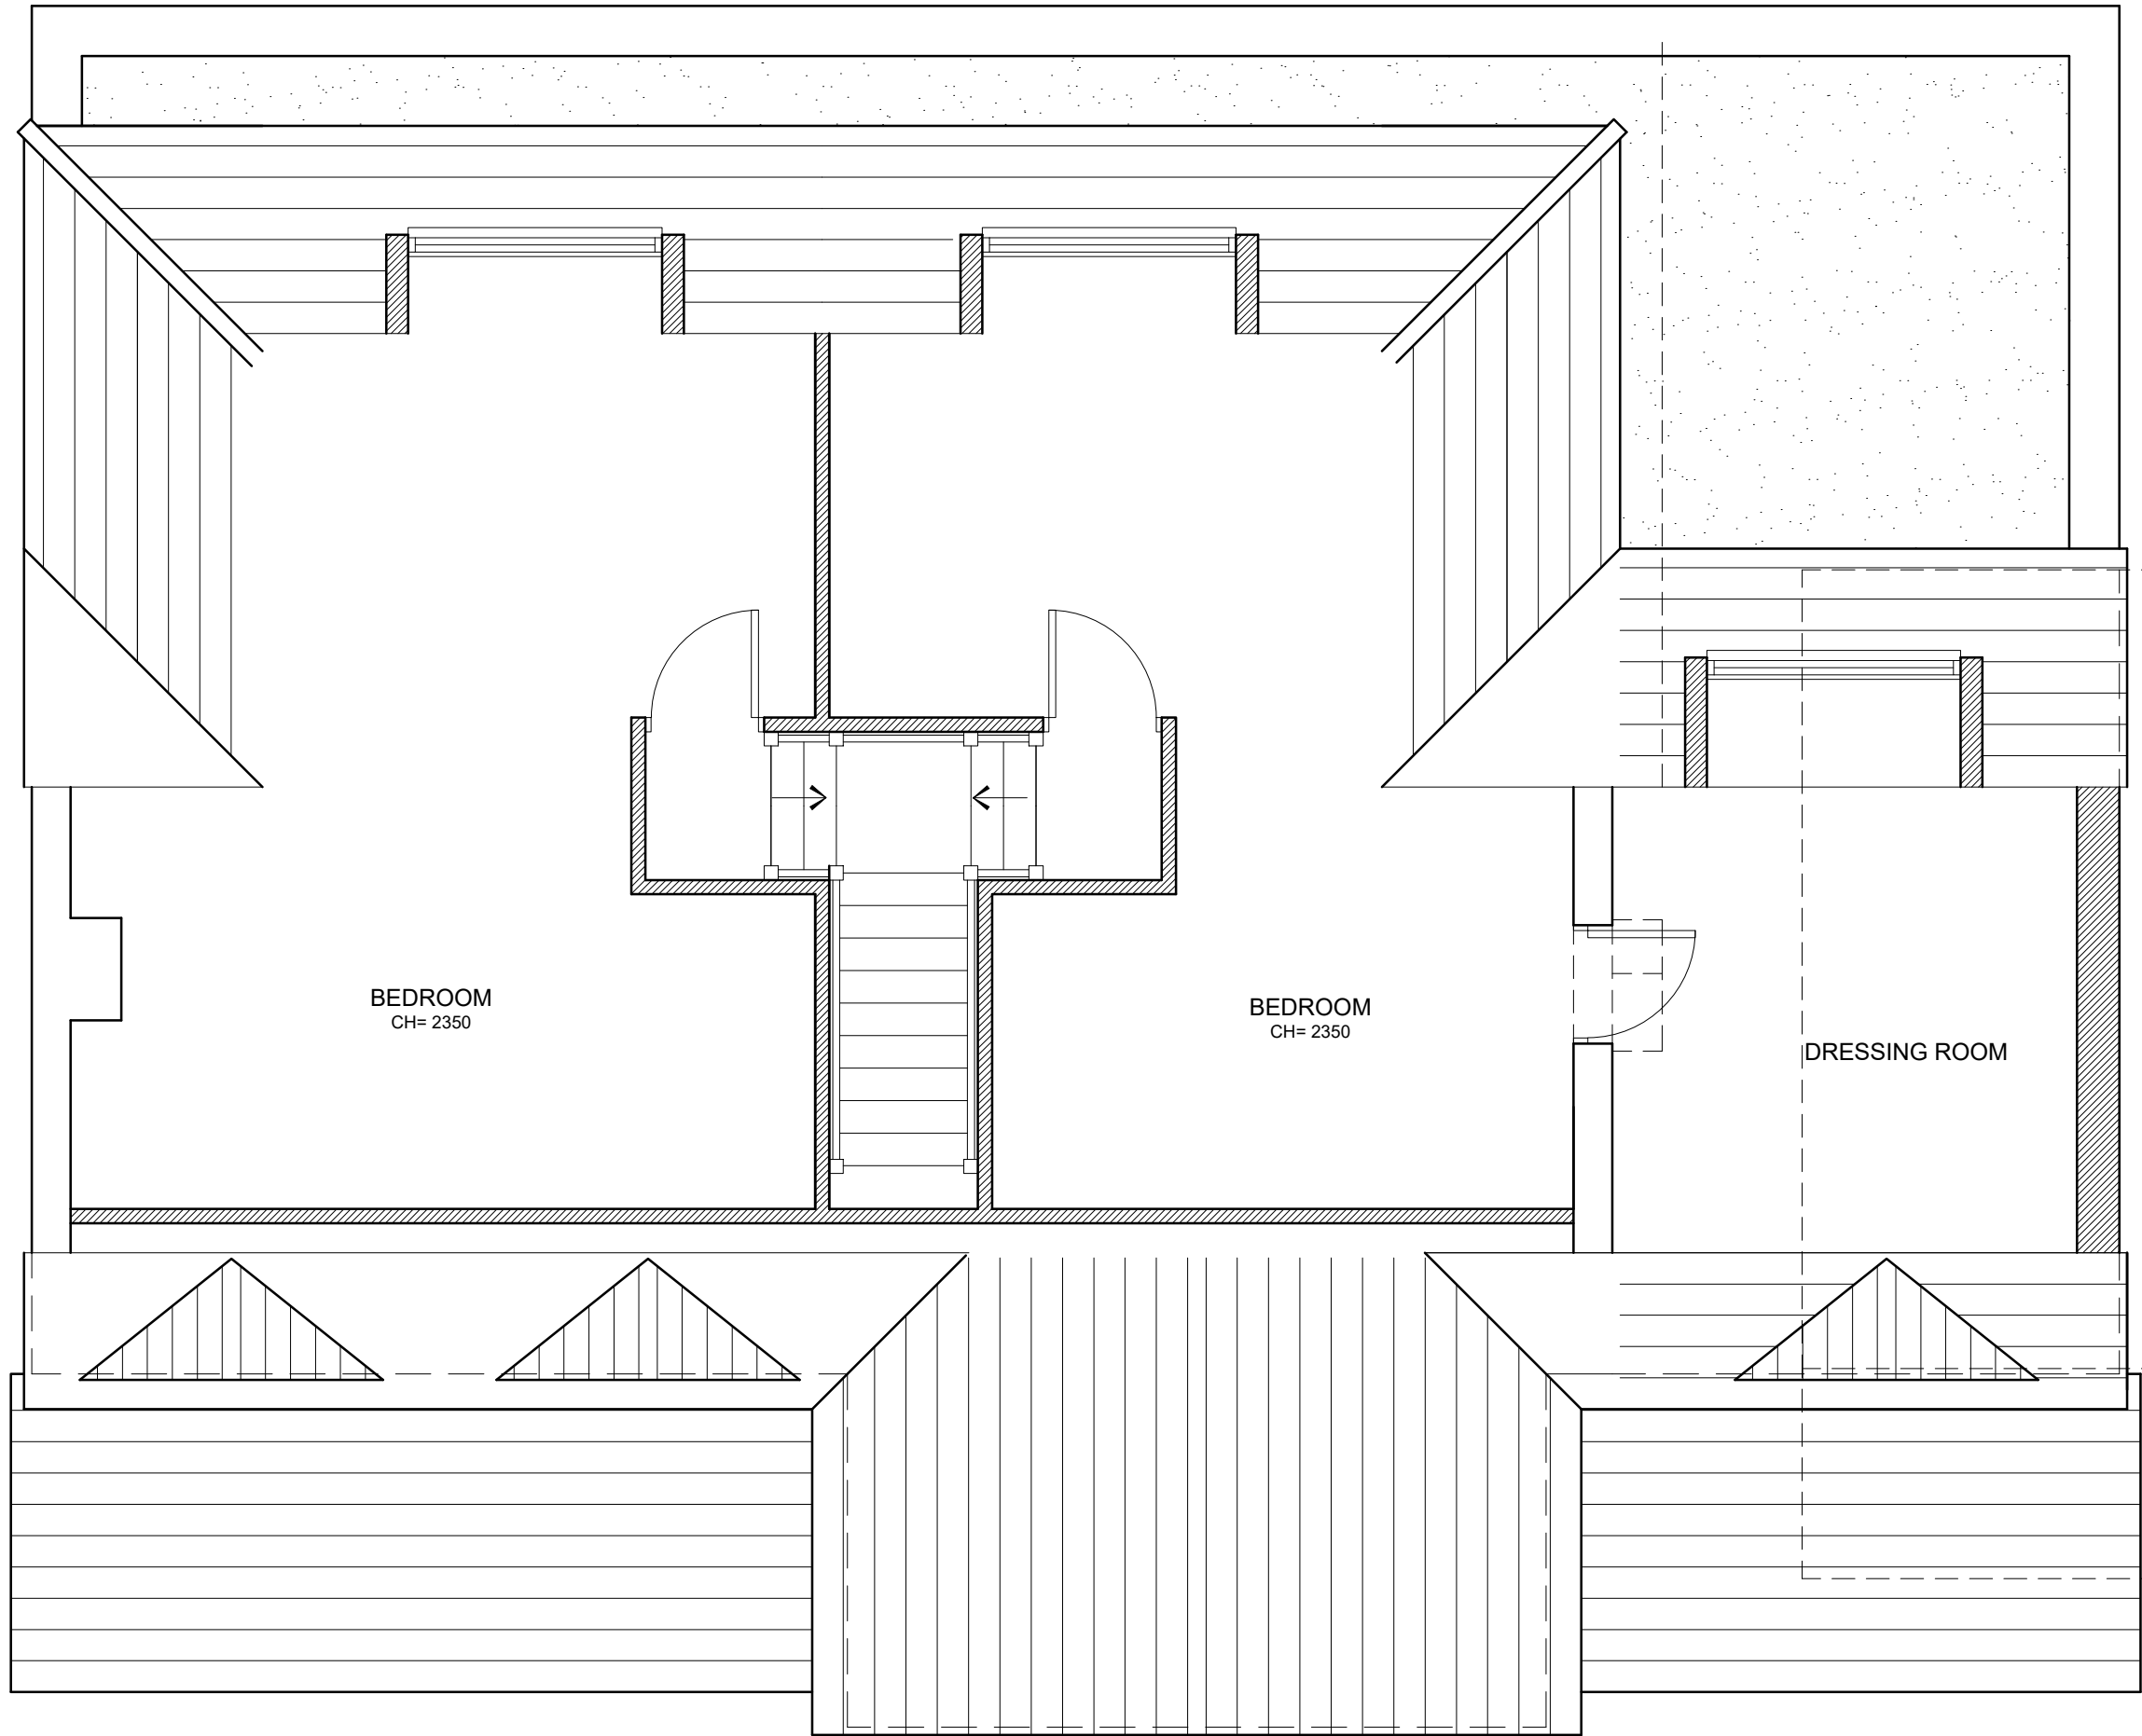

PROPOSED SECOND FLOOR PLAN

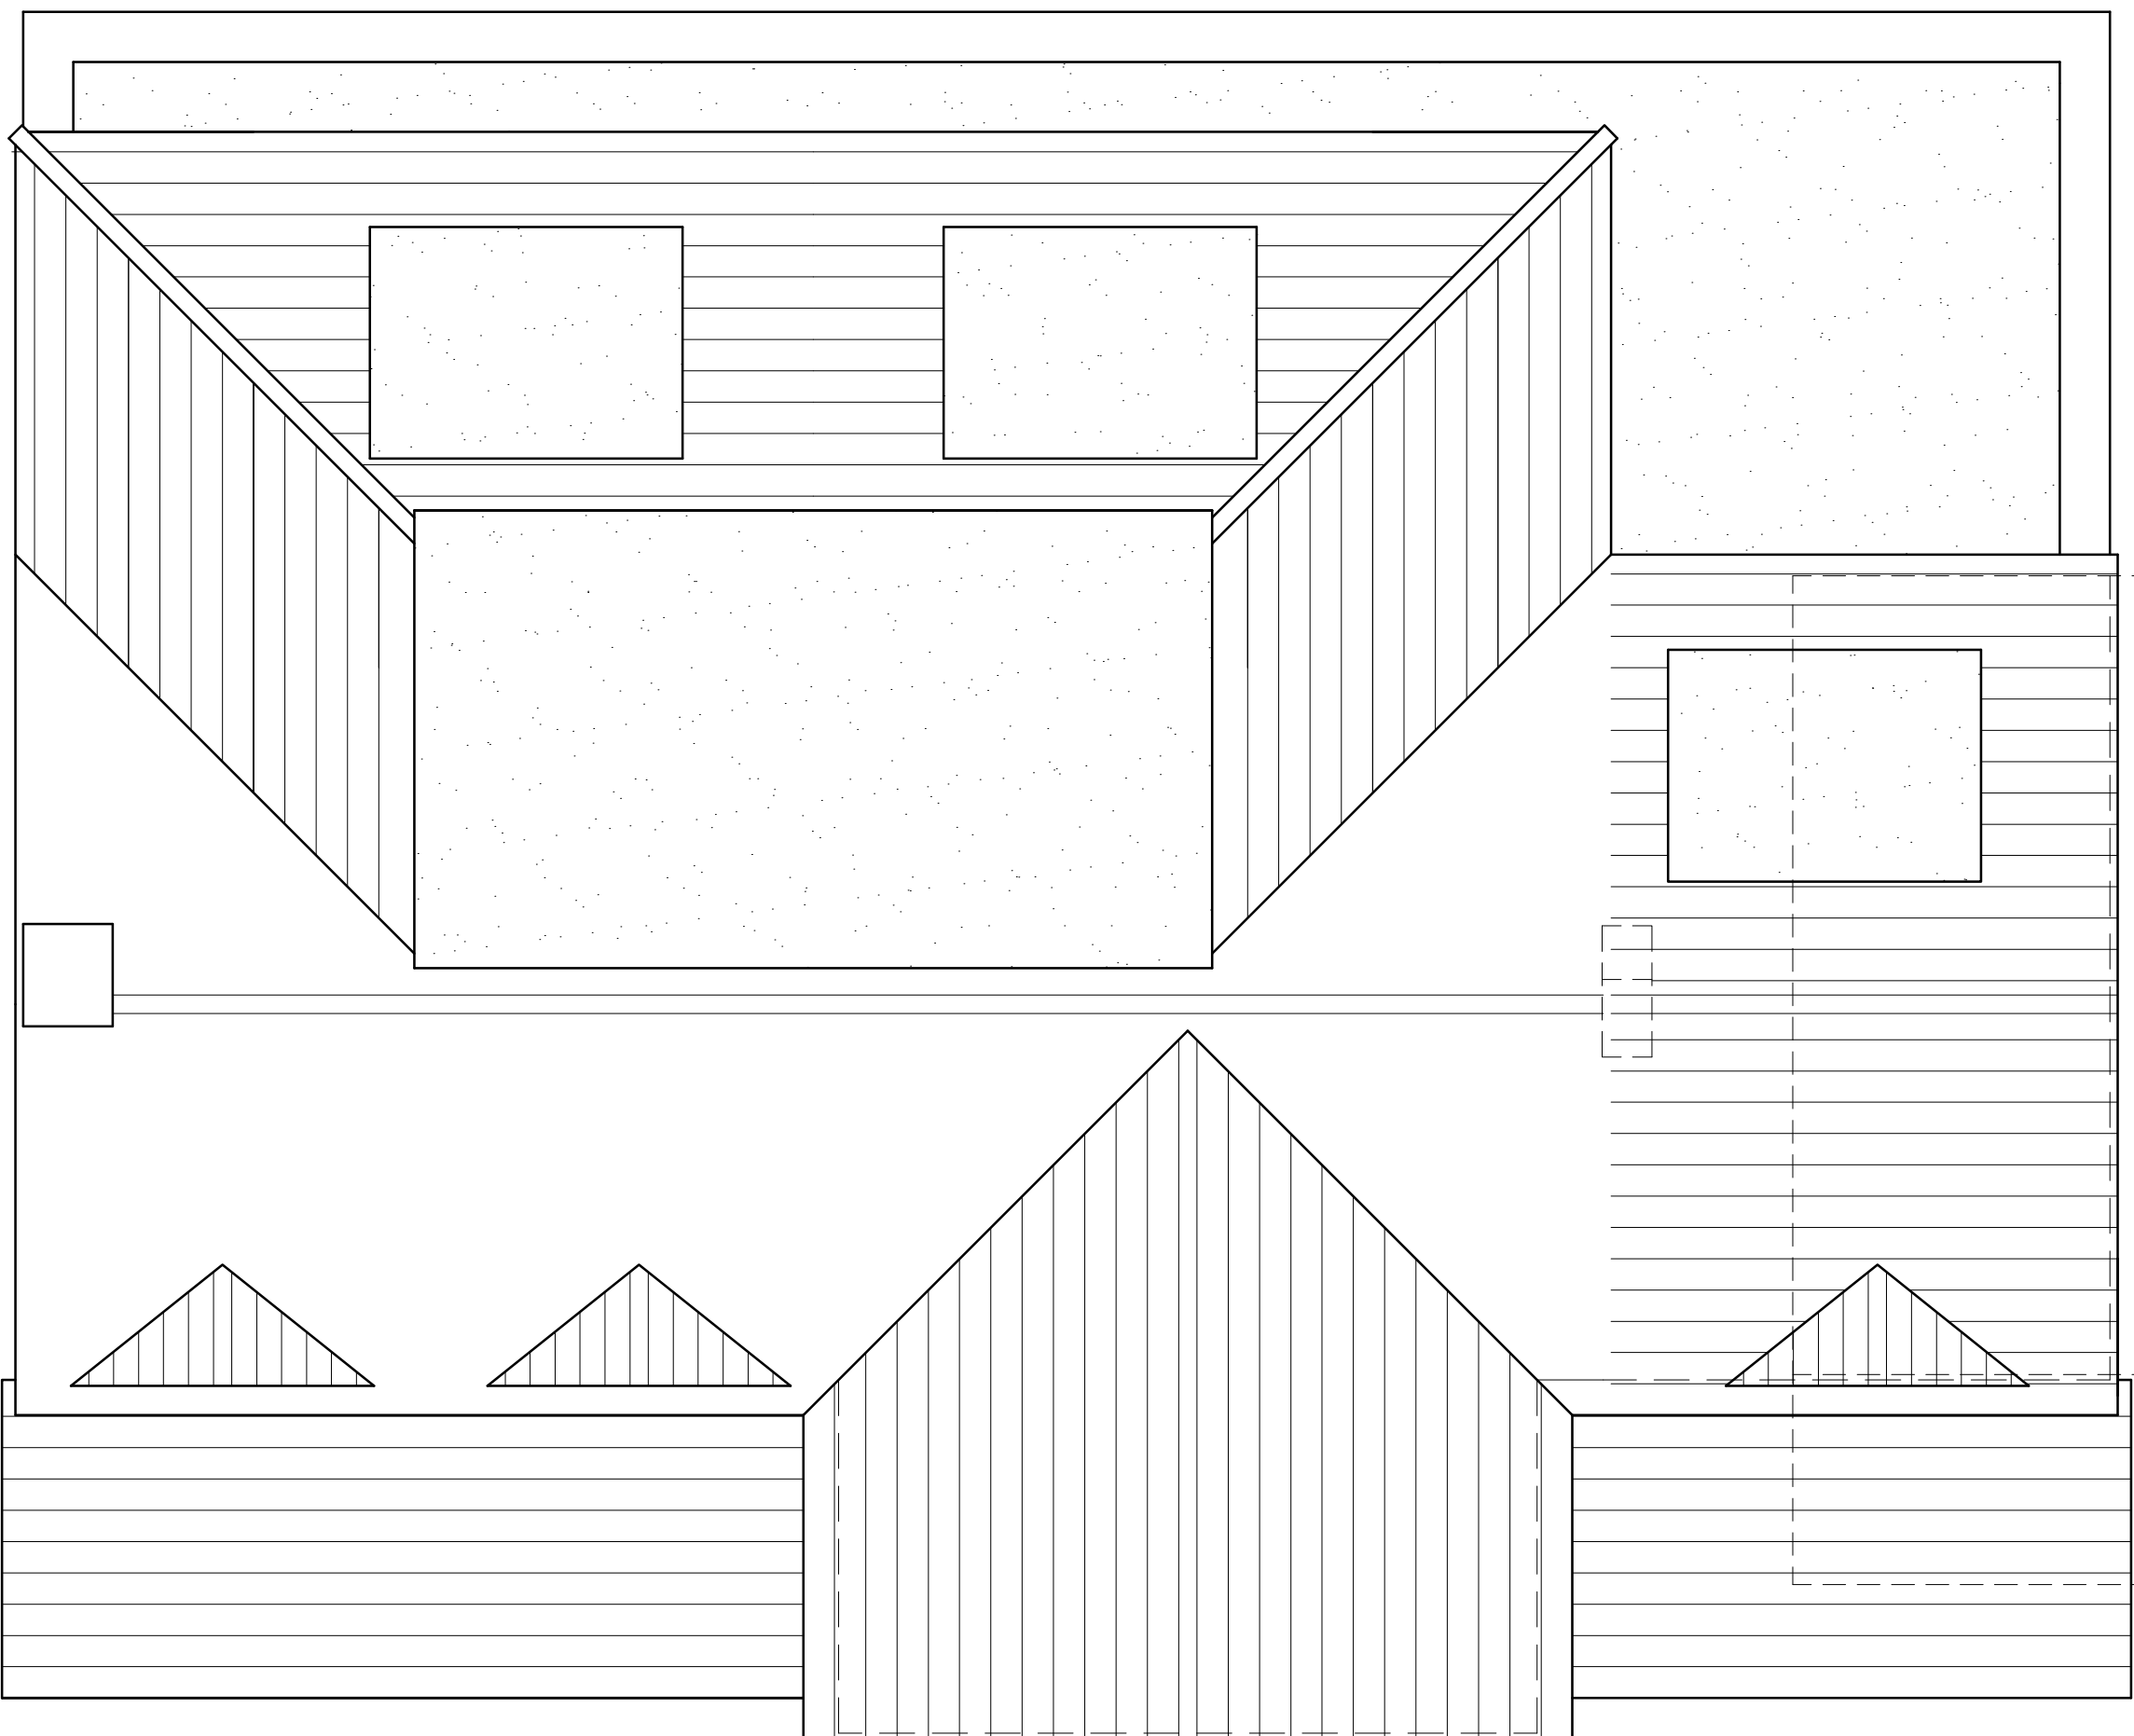

PROPOSED ROOF PLAN

KEY:	
	SITE BOUNDARY LINE
	OTHER LAND OWNED BY APPLICANT
	EXISTING FOOTPRINT / DEMOLISHED WALLS

Status		PLANNING
Project 8 SALMOND ROAD READING RG2 8QN		
Drawing Title PROPOSED SECOND FLOOR & ROOF PLANS		
CREATIVE DESIGN & STRUCTURE LTD Henson House, Newton Rd, Henley-on-Thames, RG9 1HG T 01491 411922 W www.creativedesignandstructure.co.uk		
Drawn EB	Scale 1:50@A1; 1:100@A3	
Date MAY 2024		
Drawing No.	Rev.	
11123-05	A	