


0 1 2 3 4m  
SCALE 1:50 @ A1




PROPOSED REAR ELEVATION OF BOUNDARY WALL

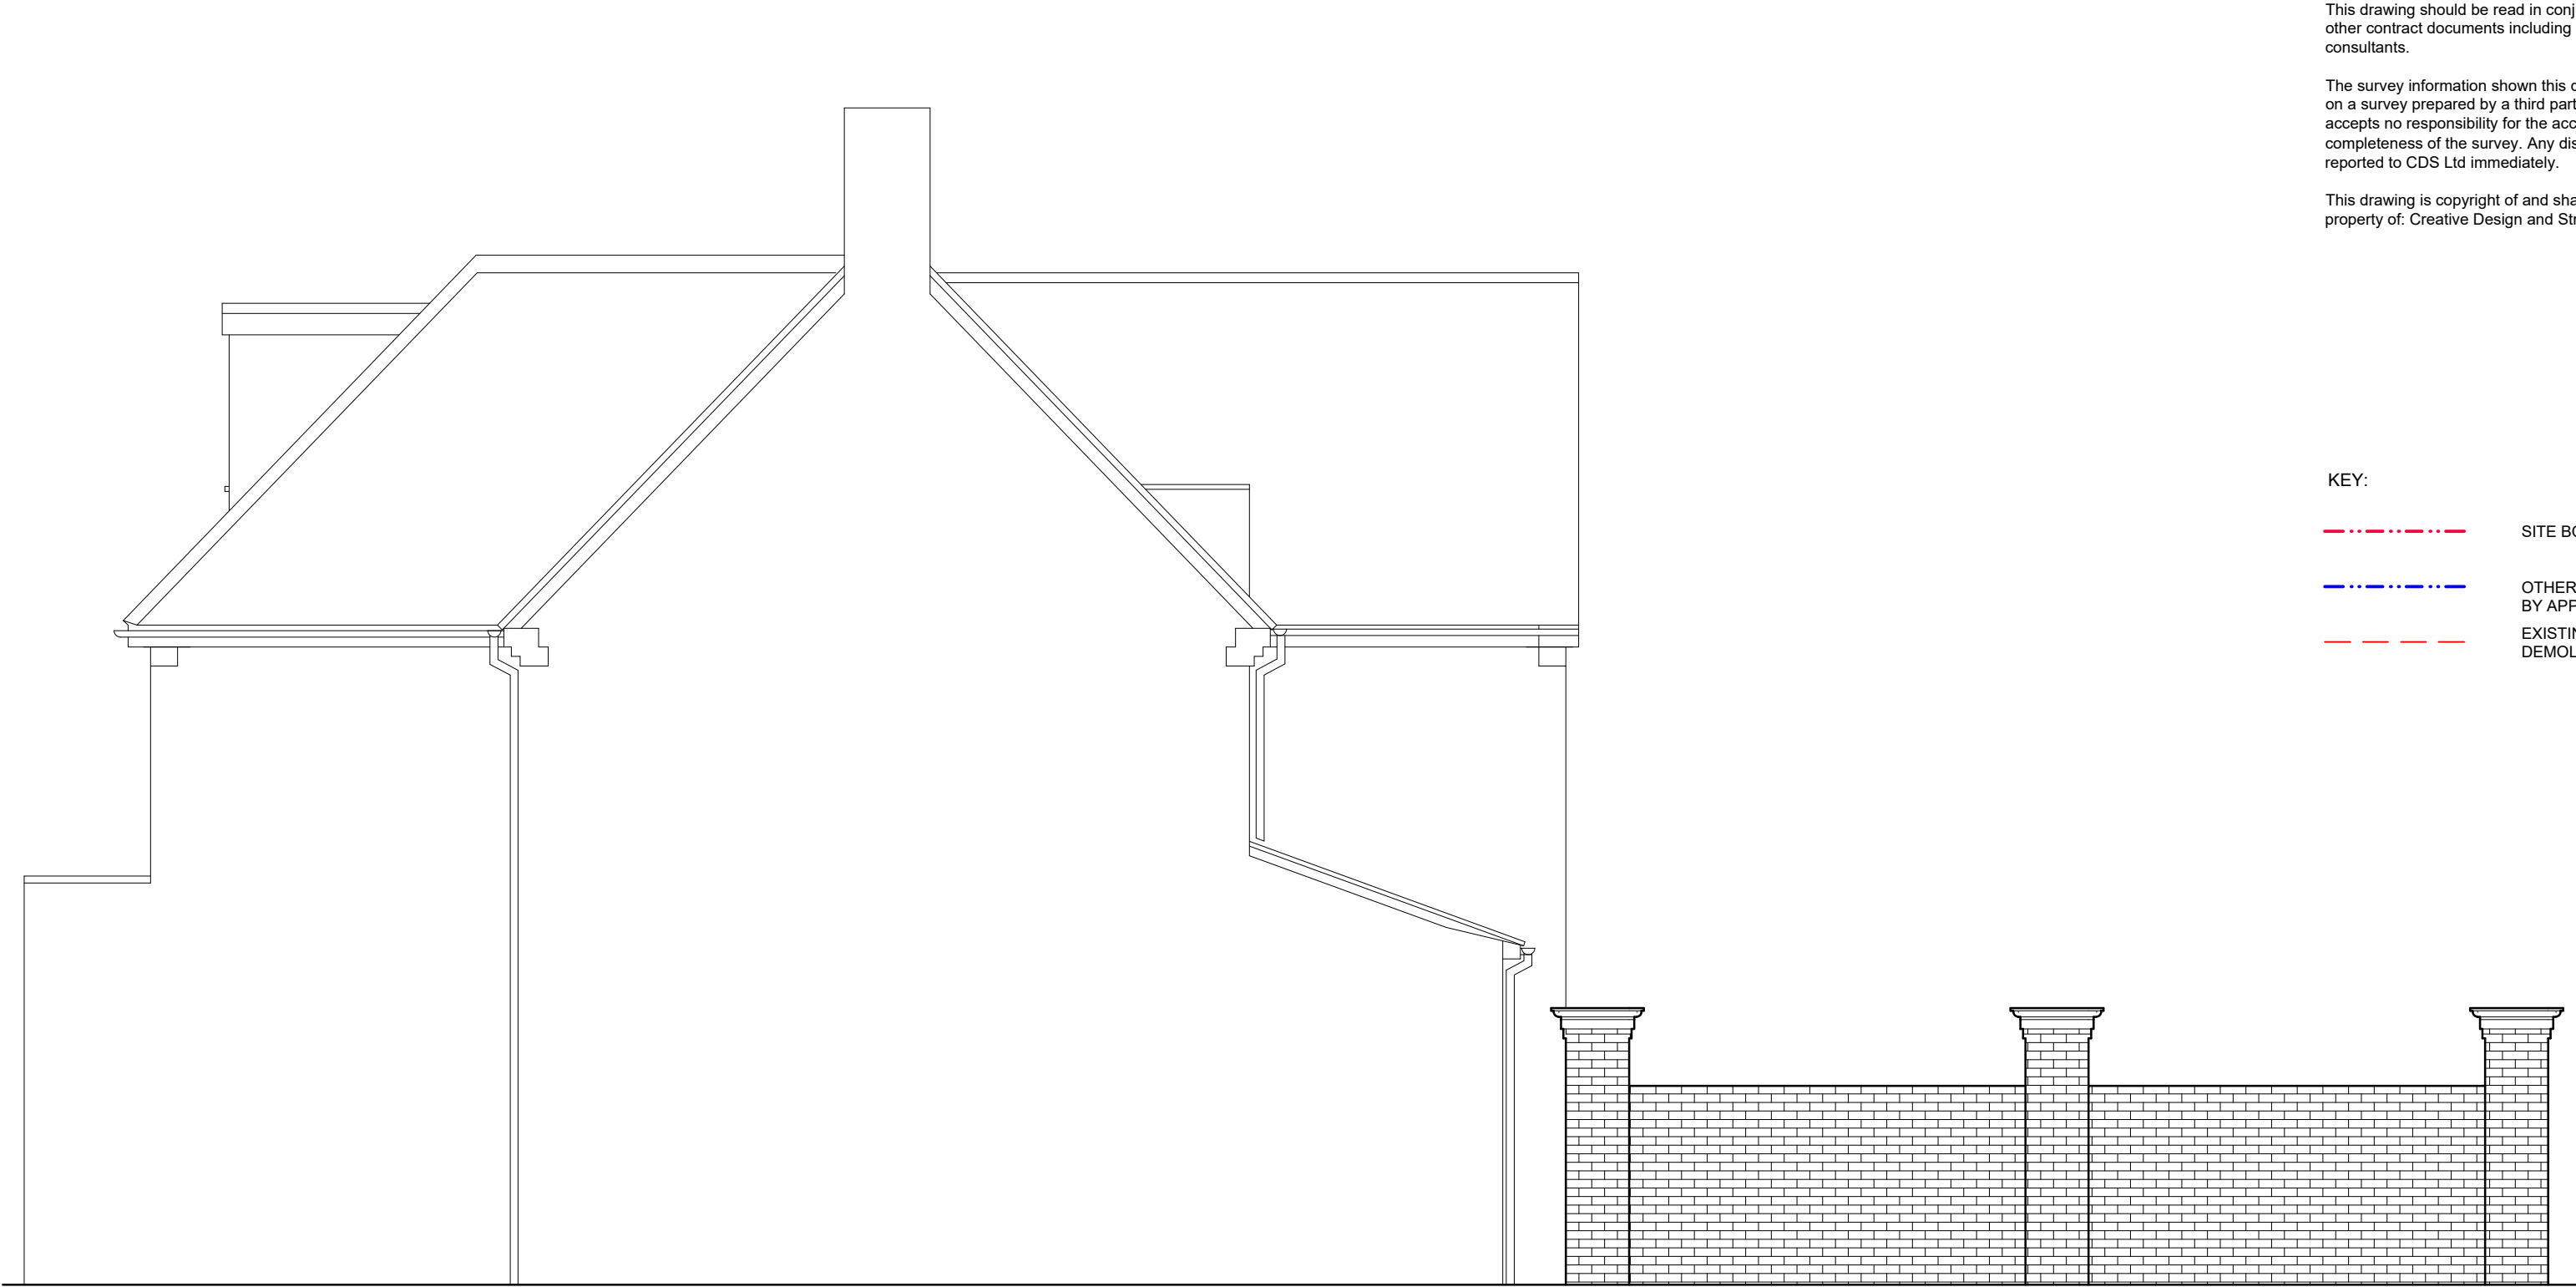

PROPOSED SIDE ELEVATION OF BOUNDARY WALL



PROPOSED FRONT ELEVATION OF BOUNDARY WALL

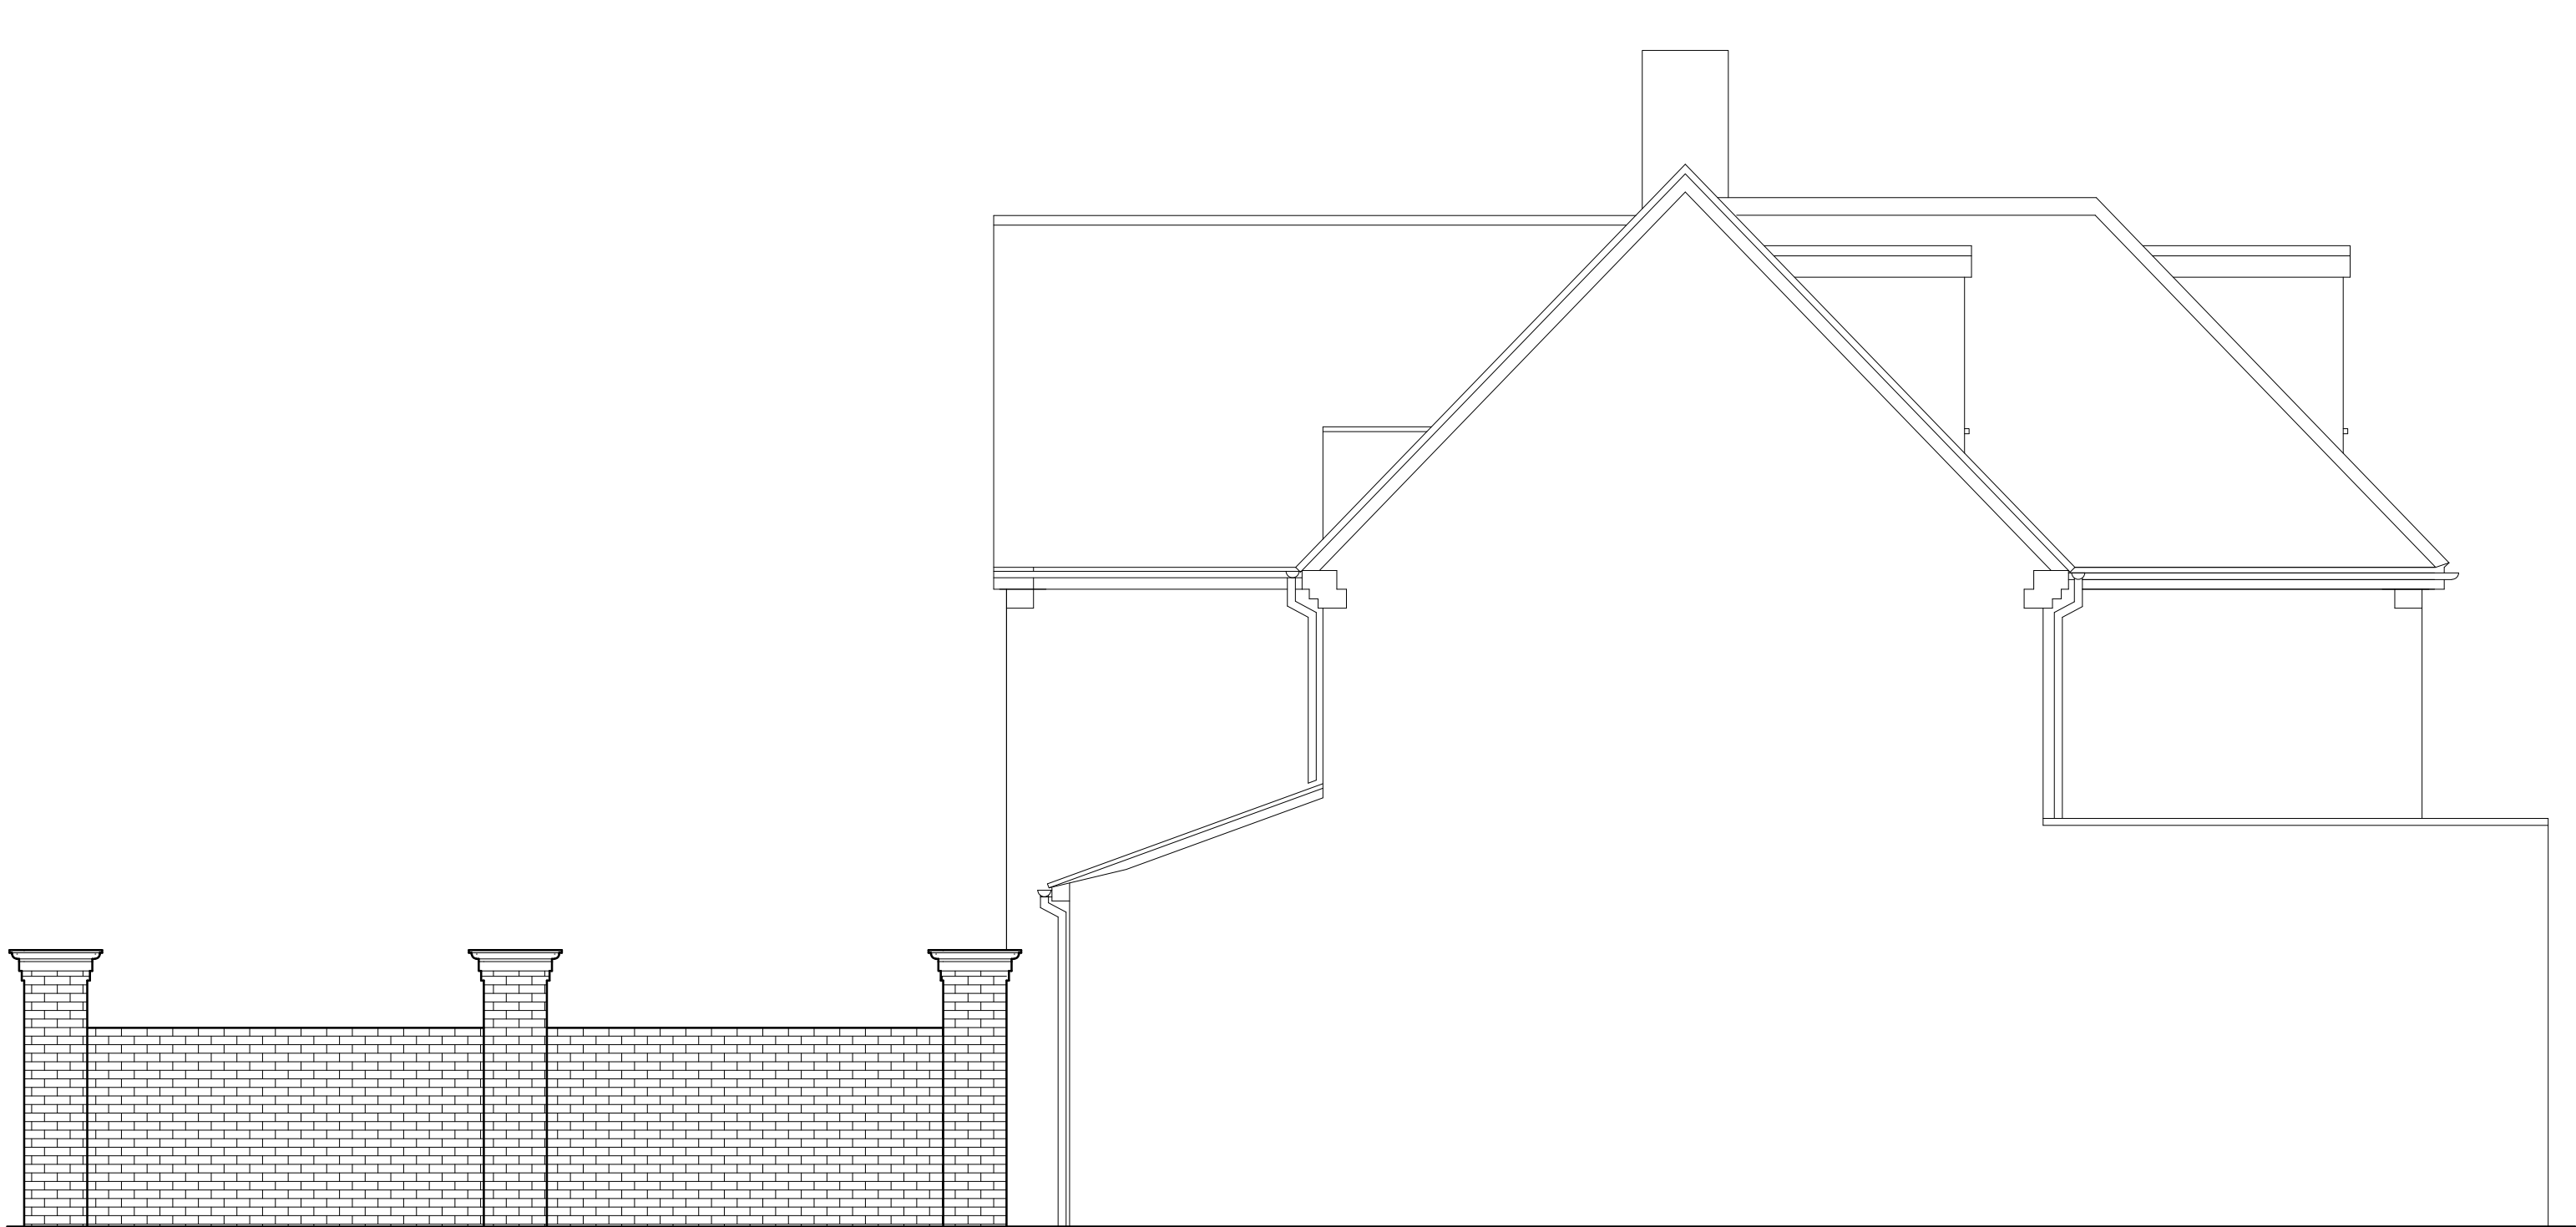

PROPOSED SIDE ELEVATION OF BOUNDARY WALL

GENERAL NOTES:  
Check and verify all dimensions prior to commencement of work.  
This drawing should be read in conjunction with all other contract documents including those by other consultants.  
The survey information shown this drawing is based on a survey prepared by a third party and CDS Ltd accepts no responsibility for the accuracy or completeness of the survey. Any discrepancies to be reported to CDS Ltd immediately.  
This drawing is copyright of and shall remain the property of: Creative Design and Structure Ltd

KEY:  
- - - - - SITE BOUNDARY LINE  
- - - - - OTHER LAND OWNED BY APPLICANT  
- - - - - EXISTING FOOTPRINT / DEMOLISHED WALLS

|                                                             |  |                         |  |                               |  |
|-------------------------------------------------------------|--|-------------------------|--|-------------------------------|--|
| Project<br>8 SALMOND ROAD<br>READING<br>RG2 8QN             |  | Drawn<br>EB             |  | Scale<br>1:50@A1;<br>1:100@A3 |  |
| Drawing Title<br>PROPOSED ELEVATIONS<br>FRONT BOUNDARY WALL |  | Date<br>MAY 2024        |  | Rev.                          |  |
|                                                             |  | Drawing No.<br>11123-08 |  |                               |  |



Henson House, Newtown Rd, Henley-on-Thames, RG9 1HG  
T:01491 411822 W: www.creativeandstructure.co.uk

Status  
PLANNING