
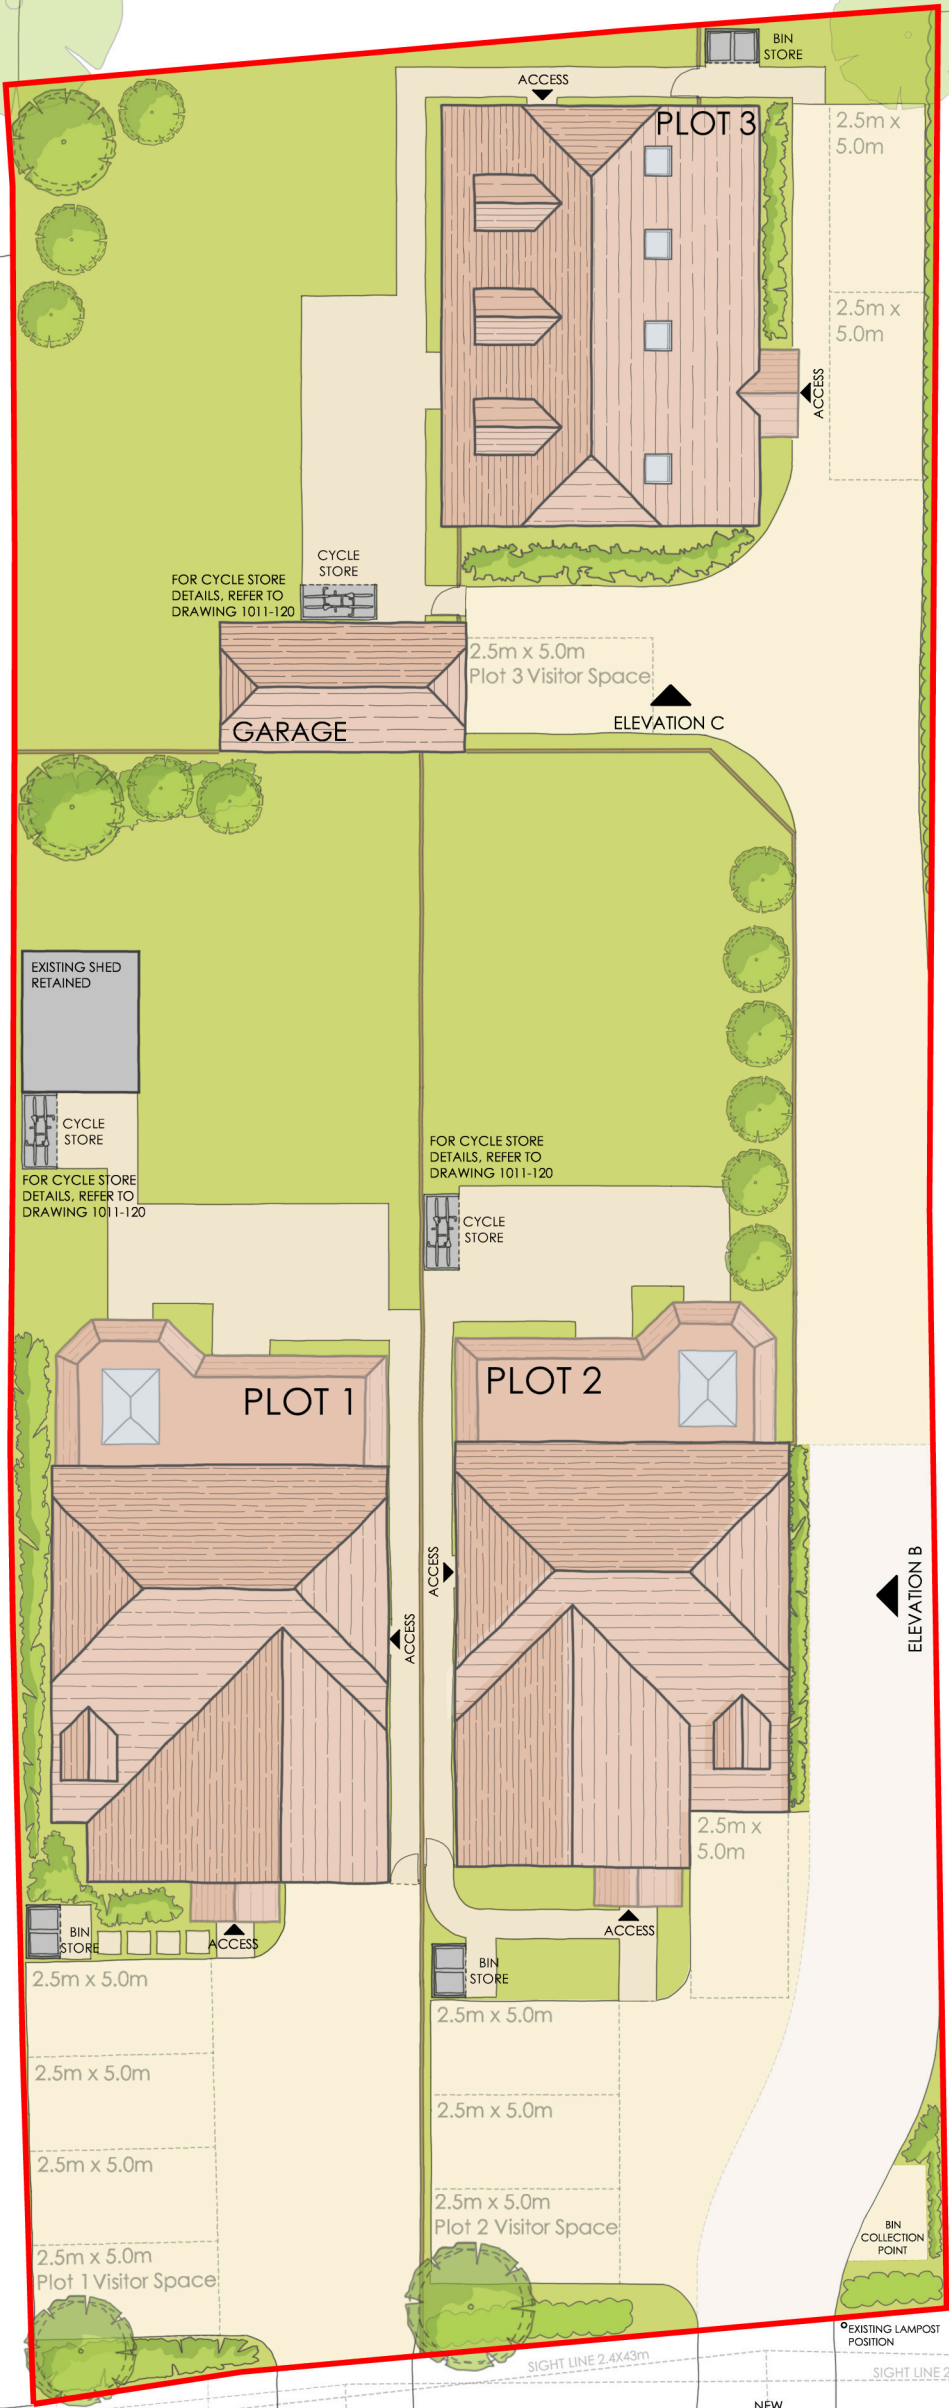
 


PROPOSED

 

PROPOSED: SITE PLAN
SCALE 1:200

ELEVATION A

Finchampstead Road



NEW TREES

This drawing is copyright and may not be reproduced in whole or part without written authority.

Project Title		Address		Rev	Description	Date
3x New Detached Houses		100 Finchampstead Road		B	Driveway access size reduced.	27/01/2025
Drawing Title		Proposed Site Plan		A	Visitor Spaces Added	24/09/2024
Job-Dwg No		1011-111	Rev	B	Status	Planning
Scale		1:200 @A3	Drawing Size	A3	Date	07/2024