


CENTRE COORDINATES: 475844 , 171633

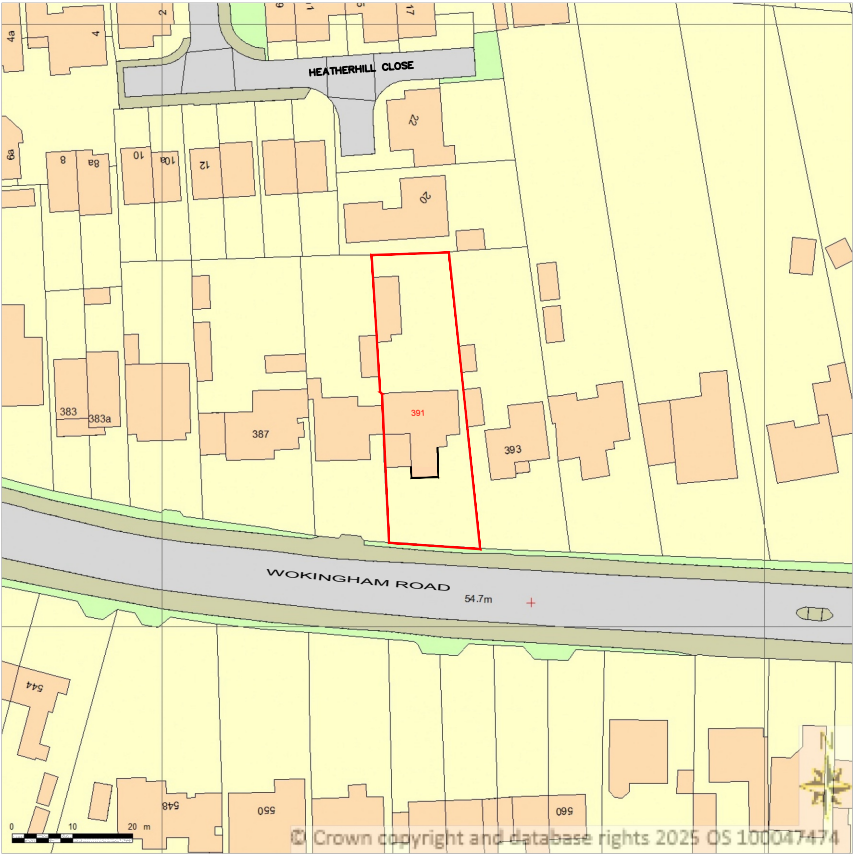


Supplied by Streetwise Maps Ltd
www.streetwise.net
Licence No: 100047474




LOCATION PLAN
SCALE 1:1250@A3

BLOCK PLAN
SCALE 1:500@A3



../././Screenshot 2026-06-23 at 23.19.02.png

 	PROJECT:	391 Wokingham Road Earley	DRAWN BY:	P.S.	DRAWING TITLE:		 ArchDezine Limited archdeziner7@gmail.com
	PROPOSED DOUBLE STOREY SIDE EXTENSION		DATE:	23/06/2026	LOCATION AND BLOCK PLAN		
			SCALE:	AS SHOWN@A3	DRAWING NUMBER:	WR-01	
			FILENAME:	25060			

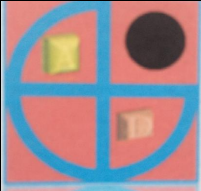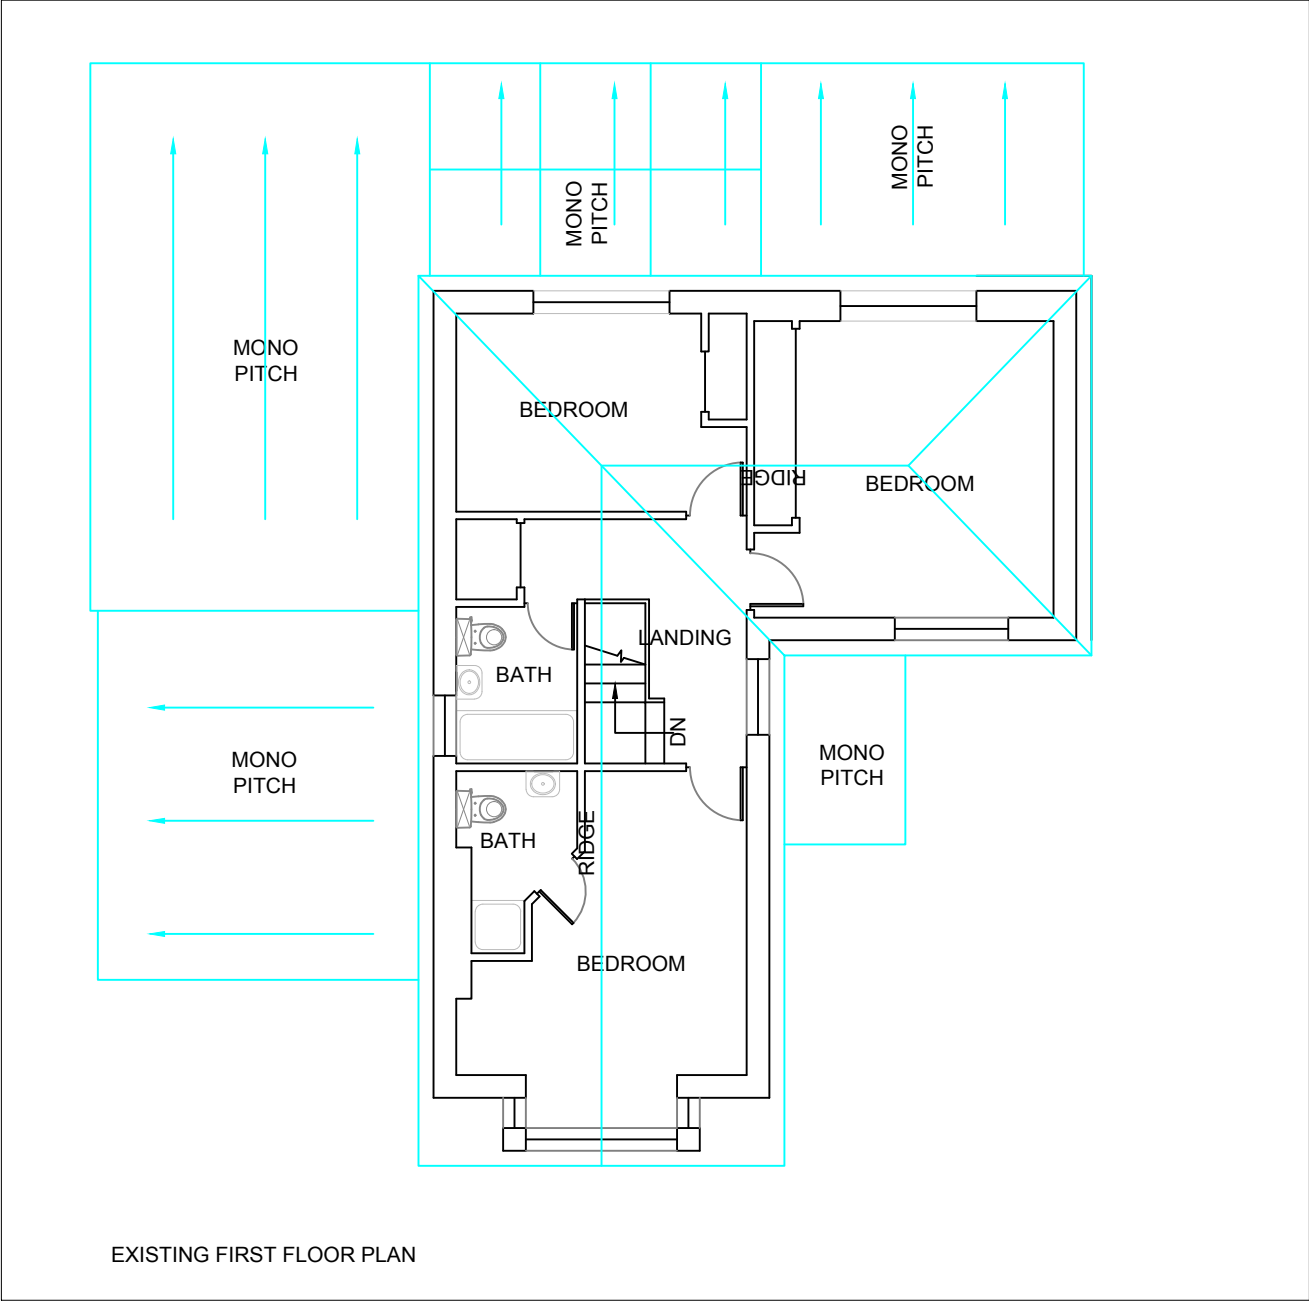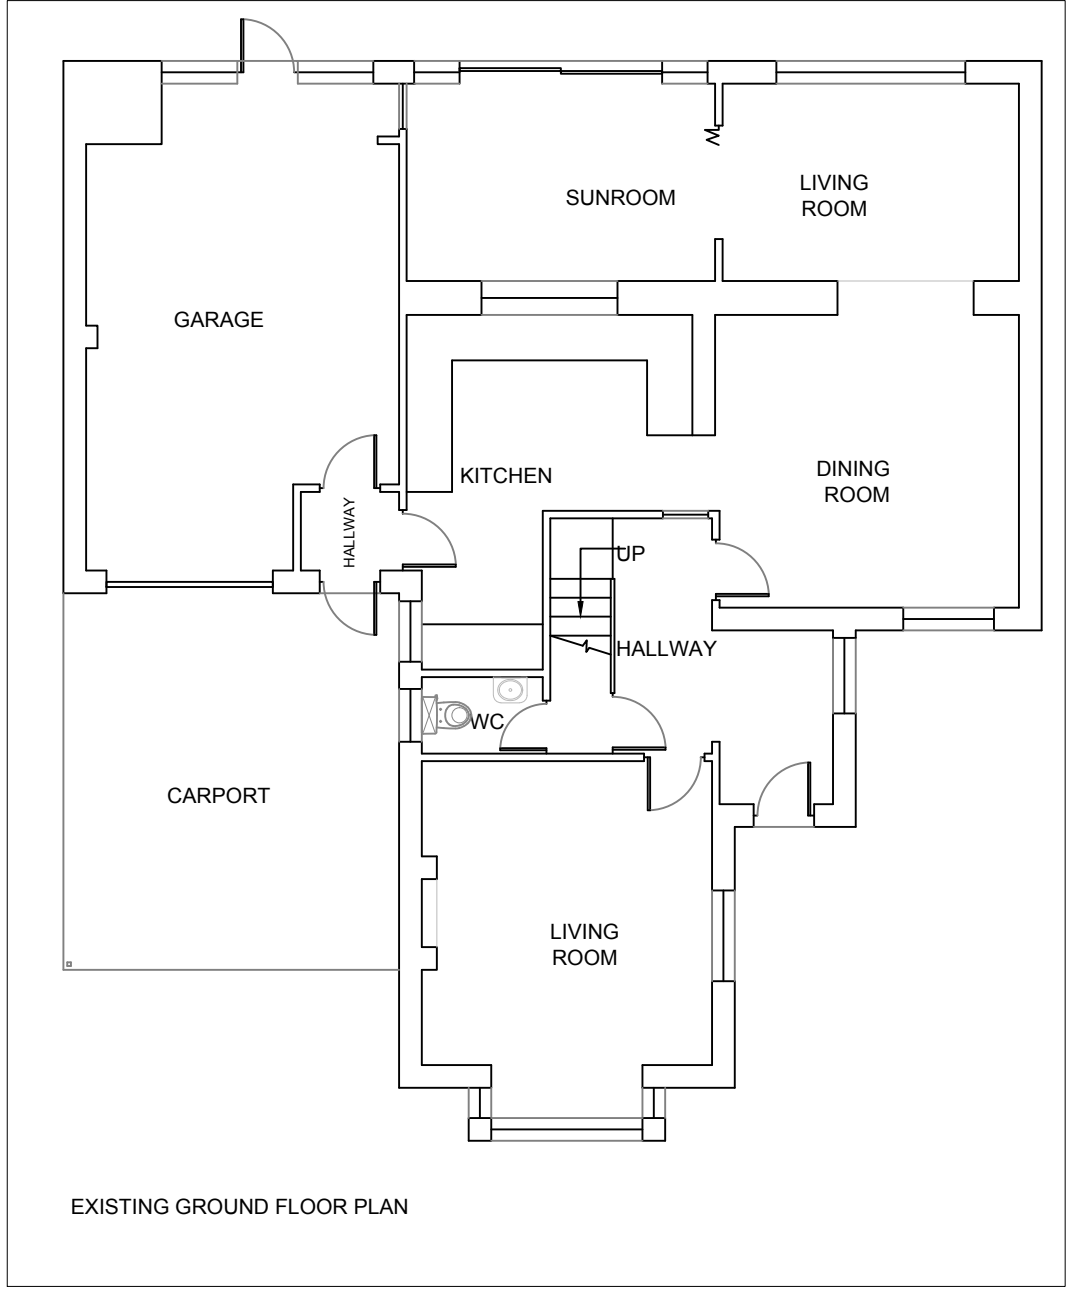



PROJECT:
PROPOSED DOUBLE STOREY SIDE EXTENSION


391 Wokingham Road
Earley


DRAWN BY:	P.S.
DATE:	23/06/2026
SCALE:	1:100@A3
FILENAME:	25060

DRAWING TITLE:	
EXISTING PLANS	
DRAWING NUMBER:	WR-02


ArchDezine Limited
archdeziner7@gmail.com

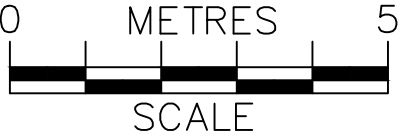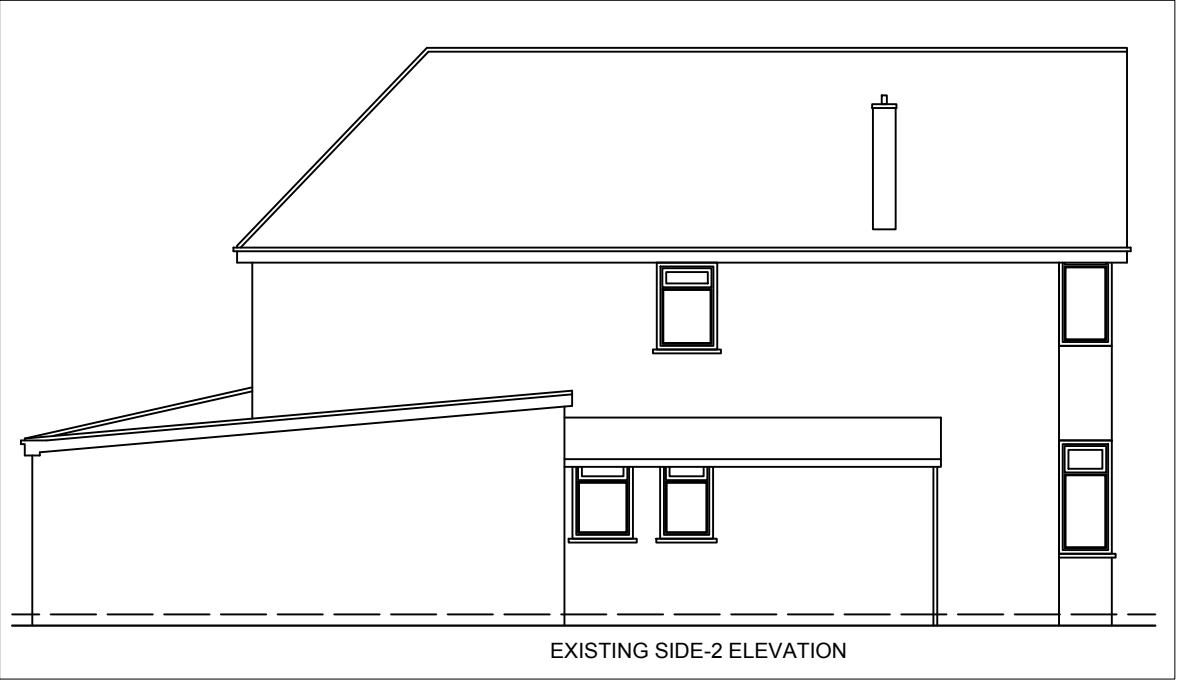

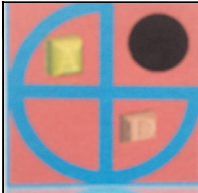
	PROJECT:	391 Wokingham Road Earley	DRAWN BY:	P.S.	DRAWING TITLE:		 archdeziner7@gmail.com
	PROPOSED DOUBLE STOREY SIDE EXTENSION		DATE:	23/06/2026	PROPOSED ELEVATIONS		
			SCALE:	1:100@A3	DRAWING NUMBER:		
			FILENAME:	25060	WR-03		

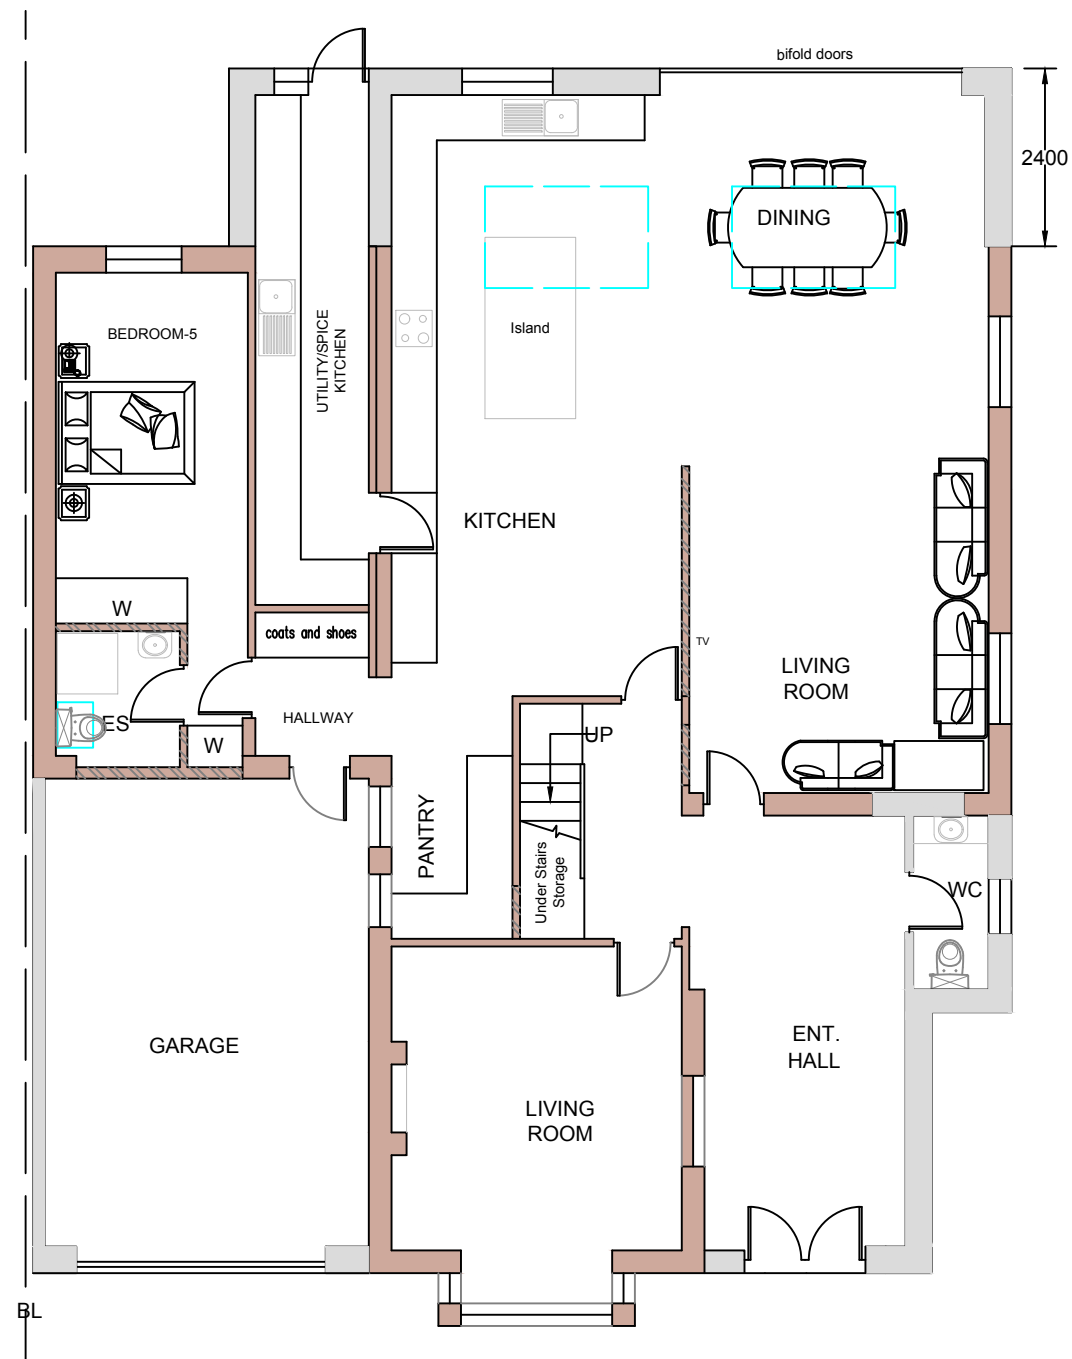

PROPOSED GROUND FLOOR PLAN

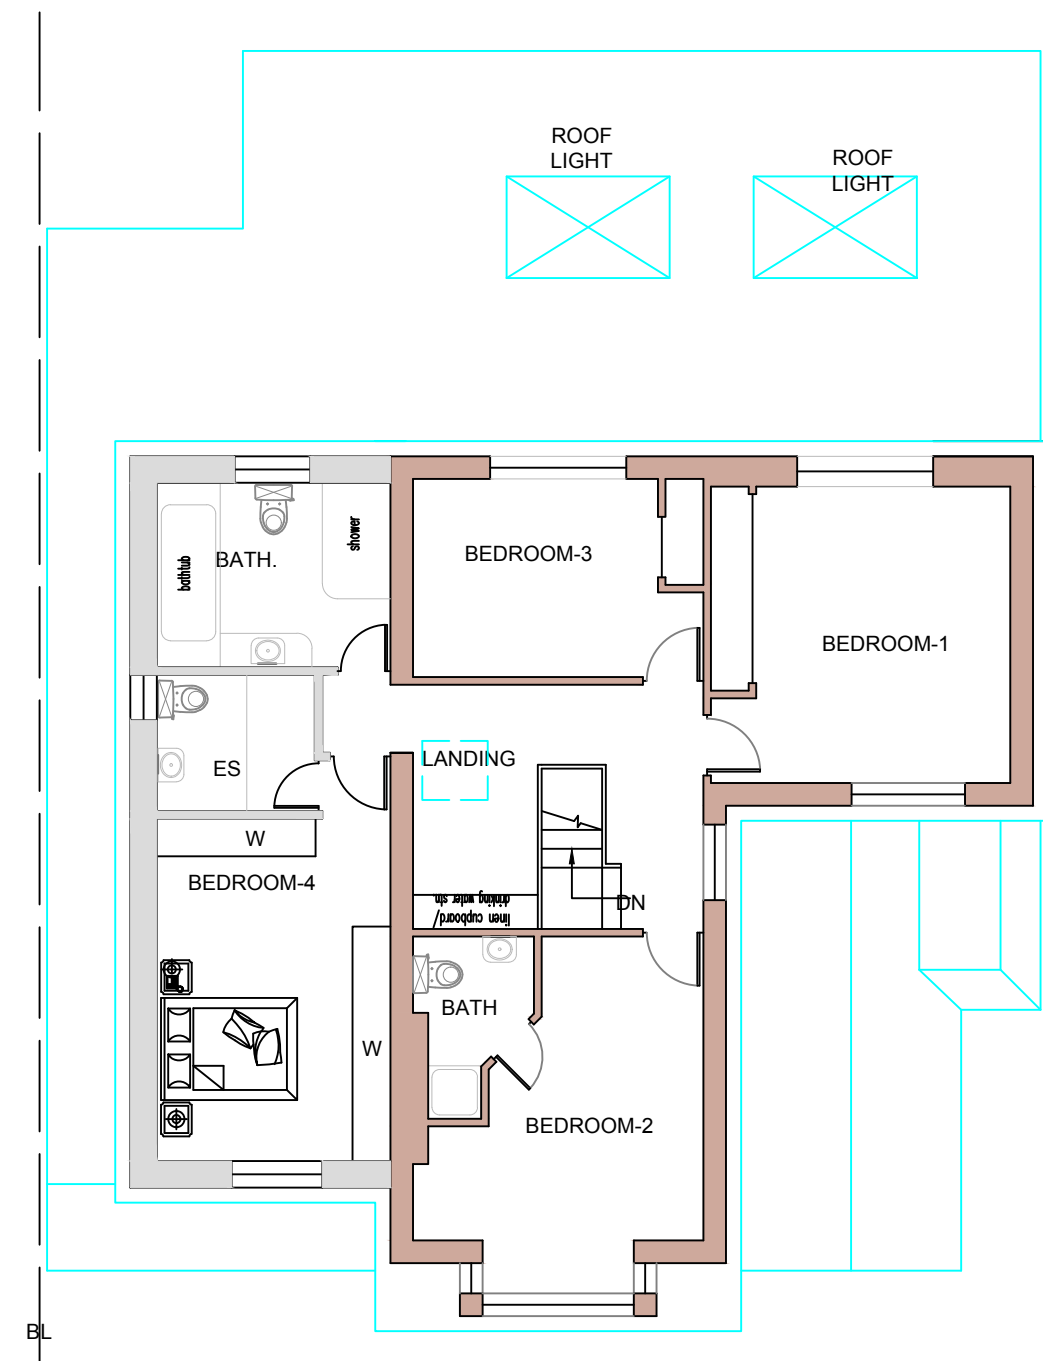

PROPOSED FIRST FLOOR PLAN

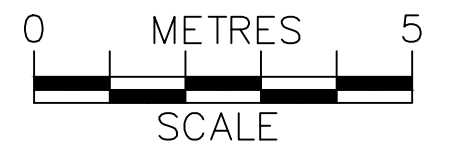

	PROJECT:	391 Wokingham Road Earley	DRAWN BY:	P.S.	DRAWING TITLE:		ArchDezine Limited archdeziner7@gmail.com
	PROPOSED DOUBLE STOREY SIDE EXTENSION		DATE:	23/06/2026	PROPOSED PLANS		
			SCALE:	1:100@A3			
			FILENAME:	25060			
			DRAWING NUMBER:	WR-04			




PROPOSED FRONT ELEVATION




PROPOSED SIDE-1 ELEVATION




PROPOSED REAR ELEVATION

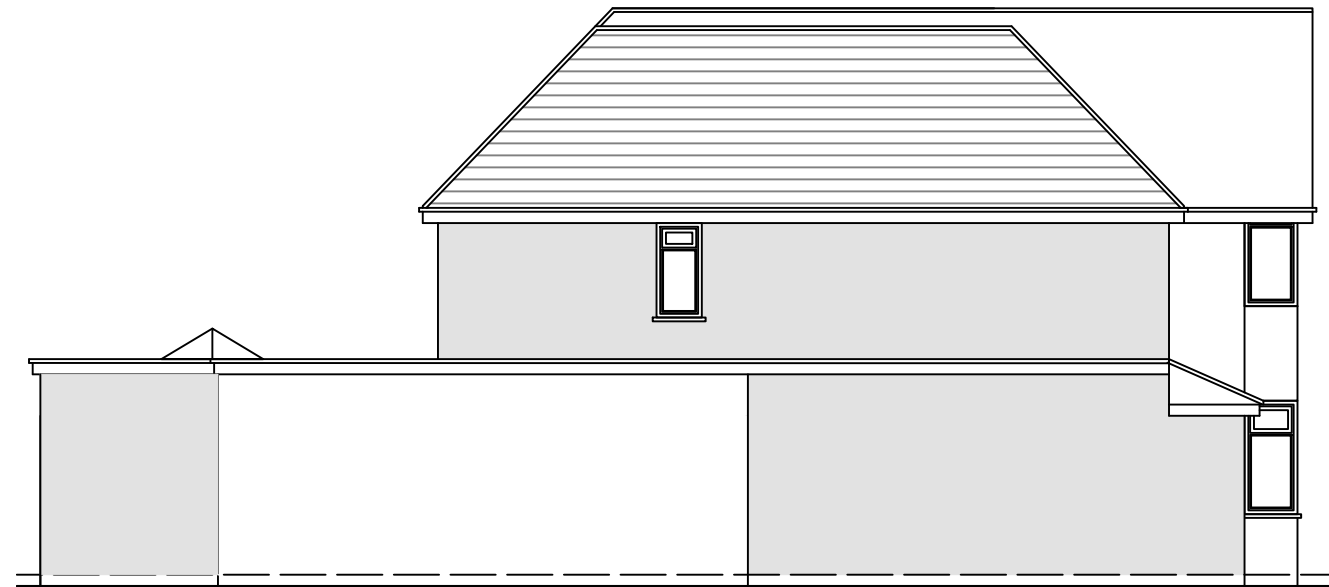

PROPOSED SIDE-2 ELEVATION

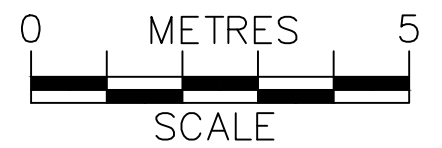

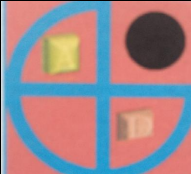	PROJECT:	391 Wokingham Road Earley	DRAWN BY:	P.S.	DRAWING TITLE:		ArchDezine Limited archdeziner7@gmail.com
	PROPOSED DOUBLE STOREY SIDE EXTENSION		DATE:	23/06/2026	PROPOSED ELEVATIONS		
			SCALE:	1:100@A3	DRAWING NUMBER:	WR-05	
			FILENAME:	25060			