




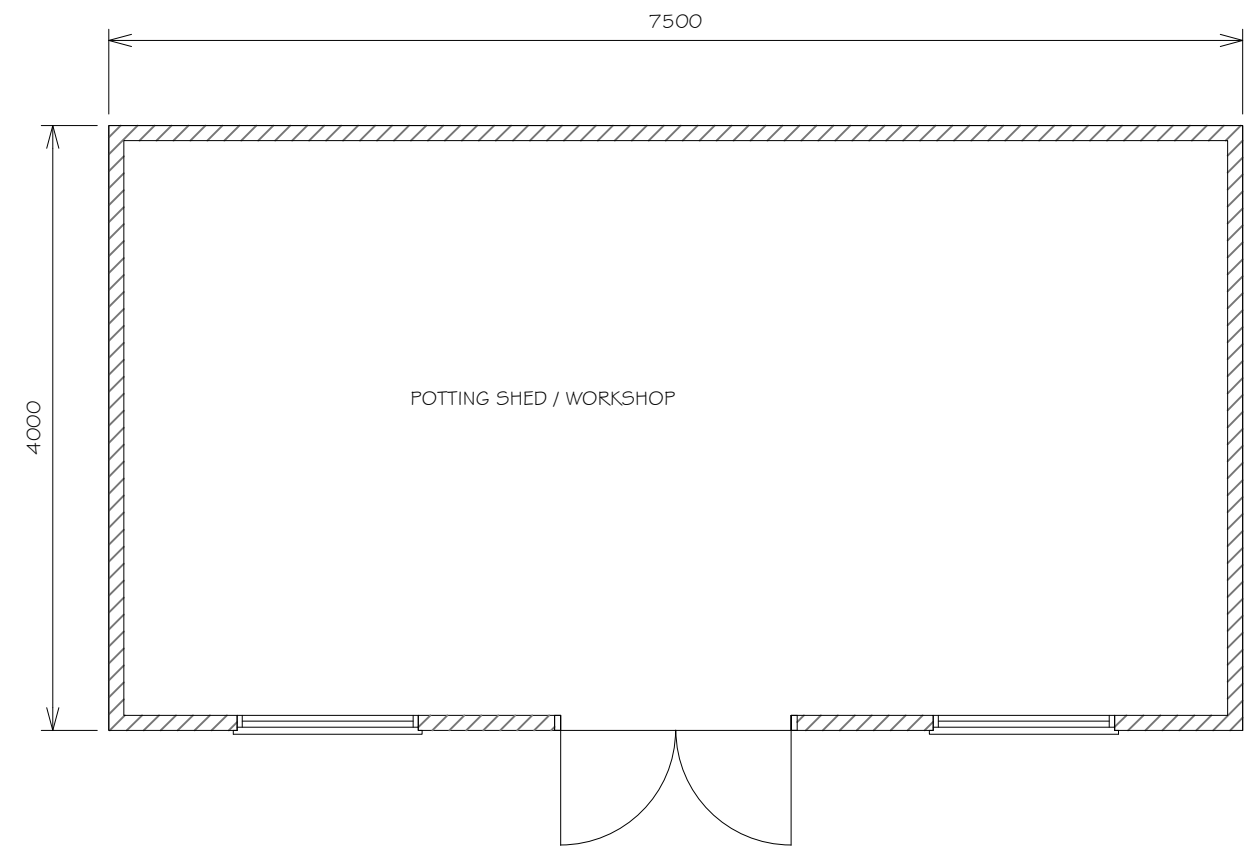


PROPOSED FLOOR PLAN

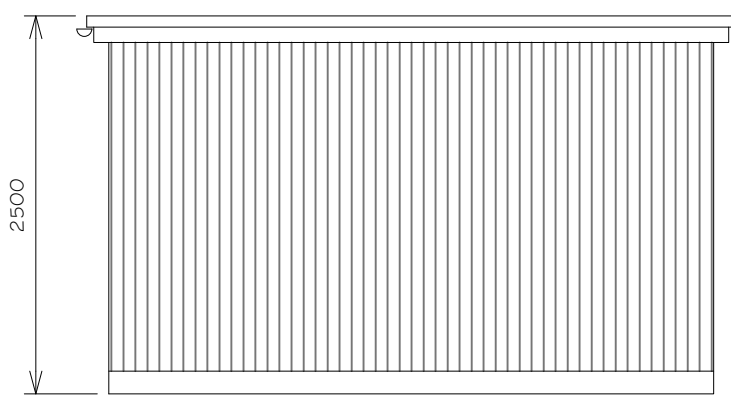


PROPOSED REAR ELEVATION  
(NORTH)

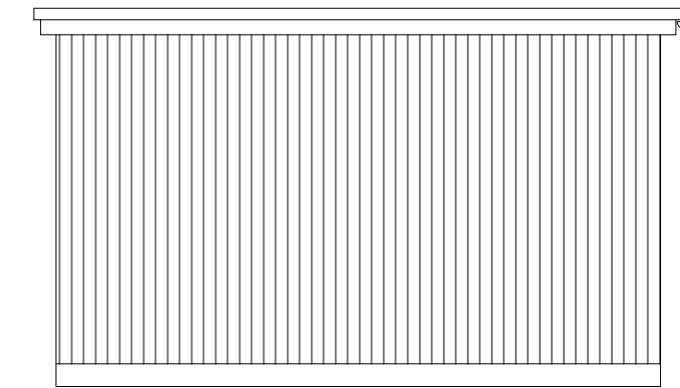


PROPOSED FRONT ELEVATION  
(SOUTH)

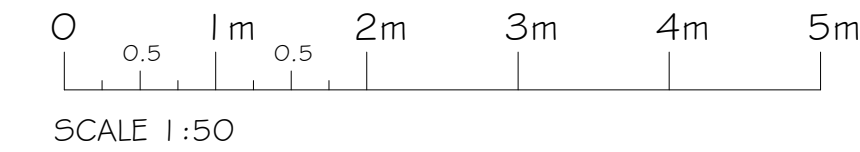



SCALE 1:50

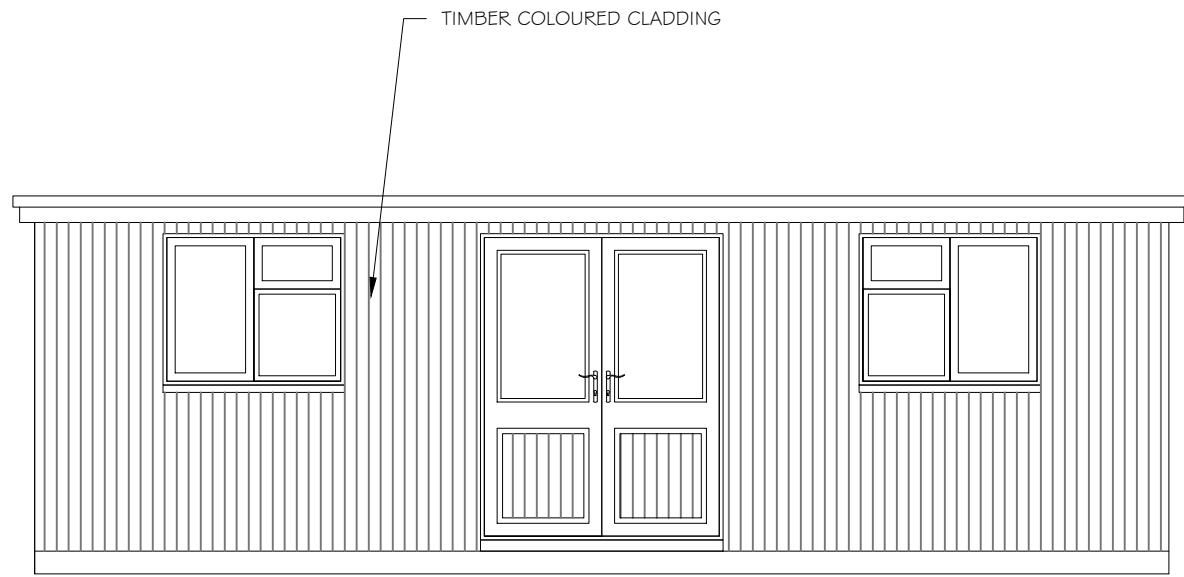

PROPOSED SIDE ELEVATION  
(EAST)

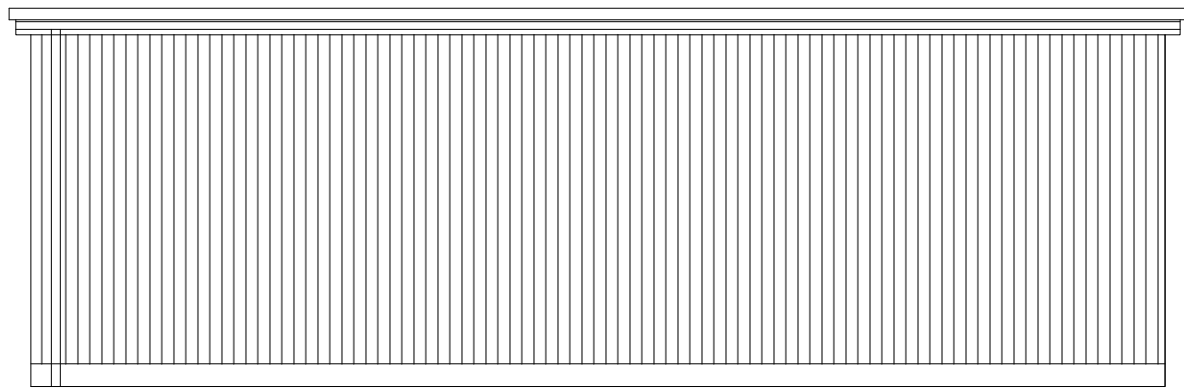

PROPOSED SIDE ELEVATION  
(WEST)

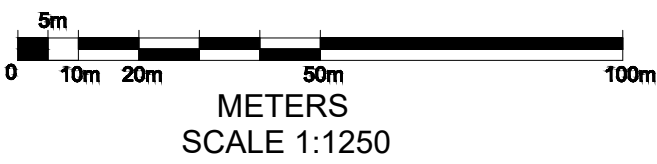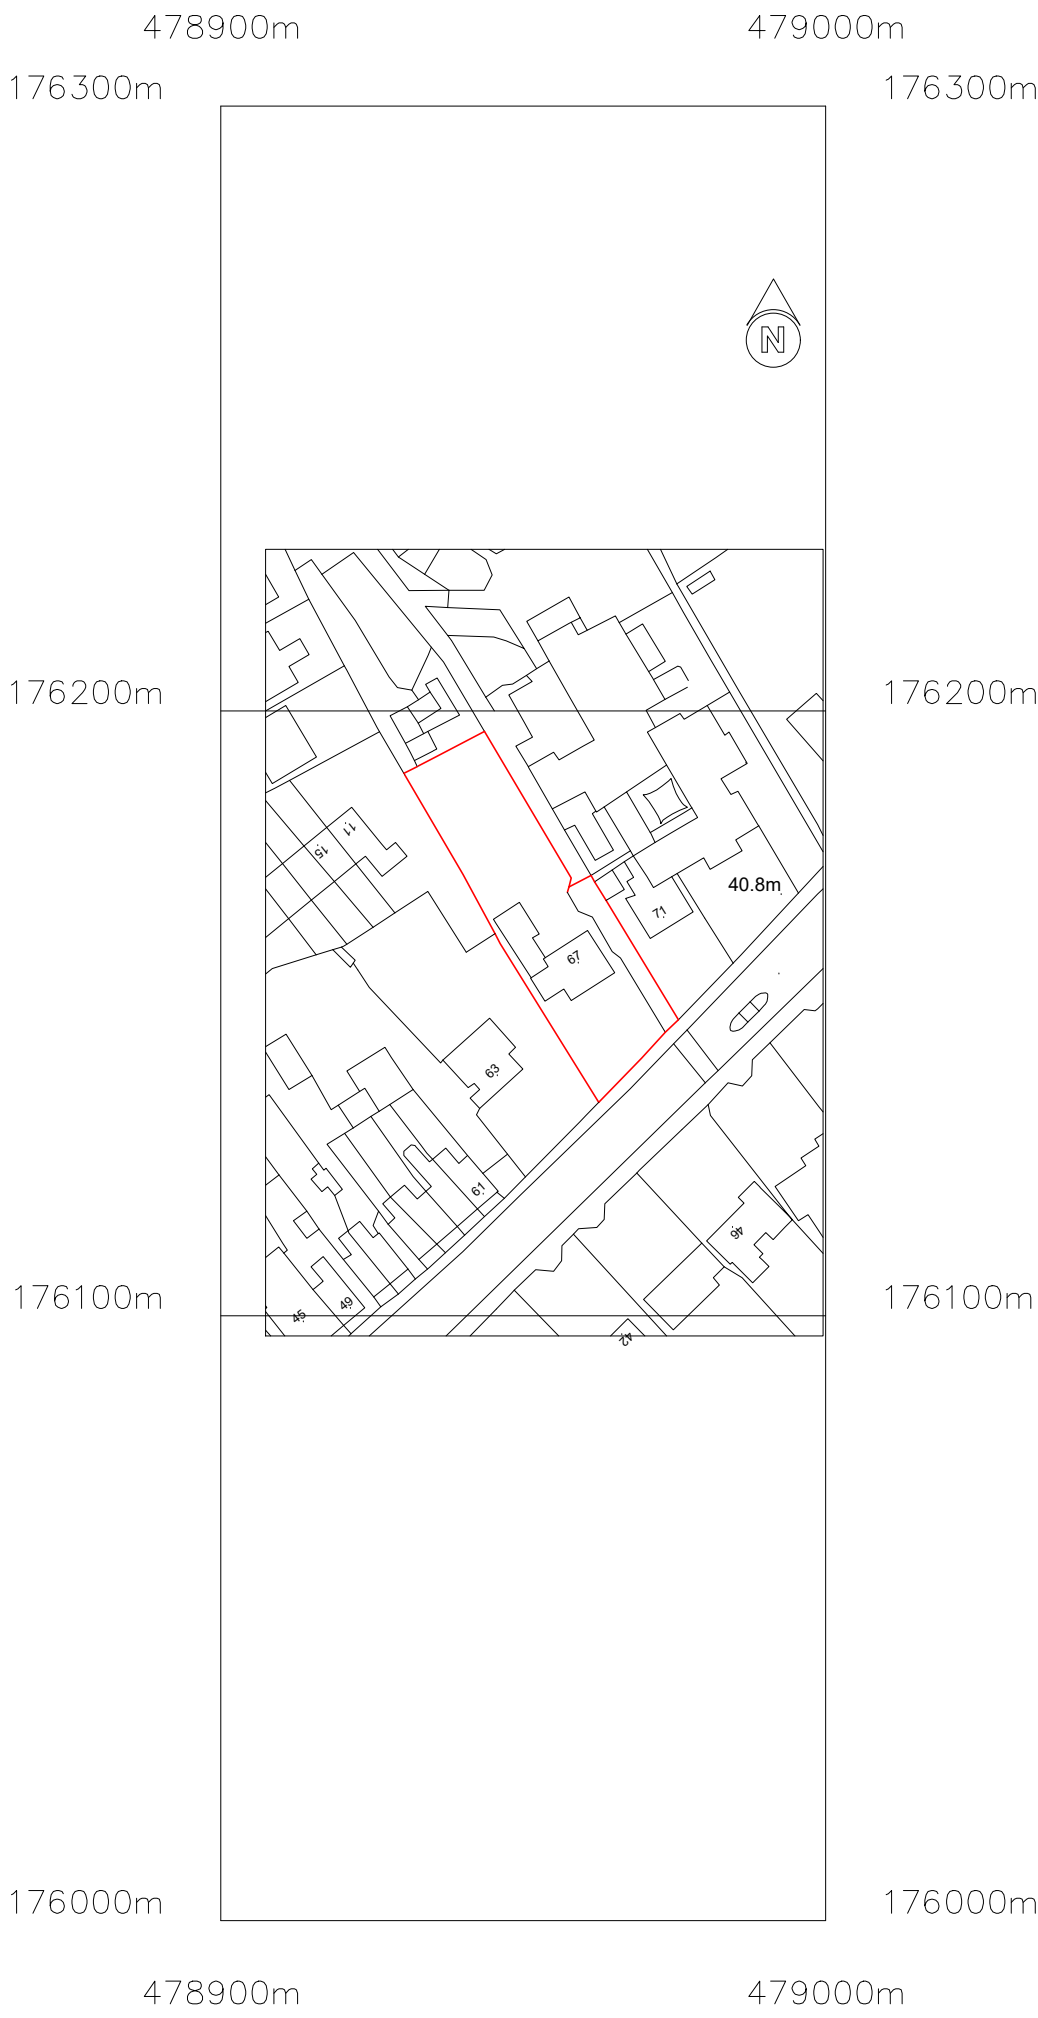

METERS  
SCALE 1:1250

These plans must not be acted upon until the appropriate planning and building regulation approvals have been granted. Should the works be undertaken prior to the above approvals being in place it is done so entirely at the clients own risk.

|   |   |
|---|---|
| PROJECT<br>PROPOSED OUTBUILDING<br>AT:<br>67 LONDON ROAD<br>TWYFORD<br>RG10 9EJ                                                                                 |   |
| TITLE<br><br>EXISTING FLOOR PLANS   |   |
|  Cranford Design Ltd<br>Architectural Services,<br>CAD Design & Draughting |   |
| DATE<br>FEB 2026   | Tel: 01252 872657<br>Mob: 07525 064570<br>E-mail: info@cranforddesign.co.uk<br>Website: www.cranforddesign.co.uk |
| SCALE<br>SEE DRAWING   | Centaur House<br>Ancells Business Park, Ancells Road<br>Fleet GU51 2UJ                                           |
| DRAWING NUMBER<br><br>D3196-01   |   |
| A1 PAPER SIZE   |   |