


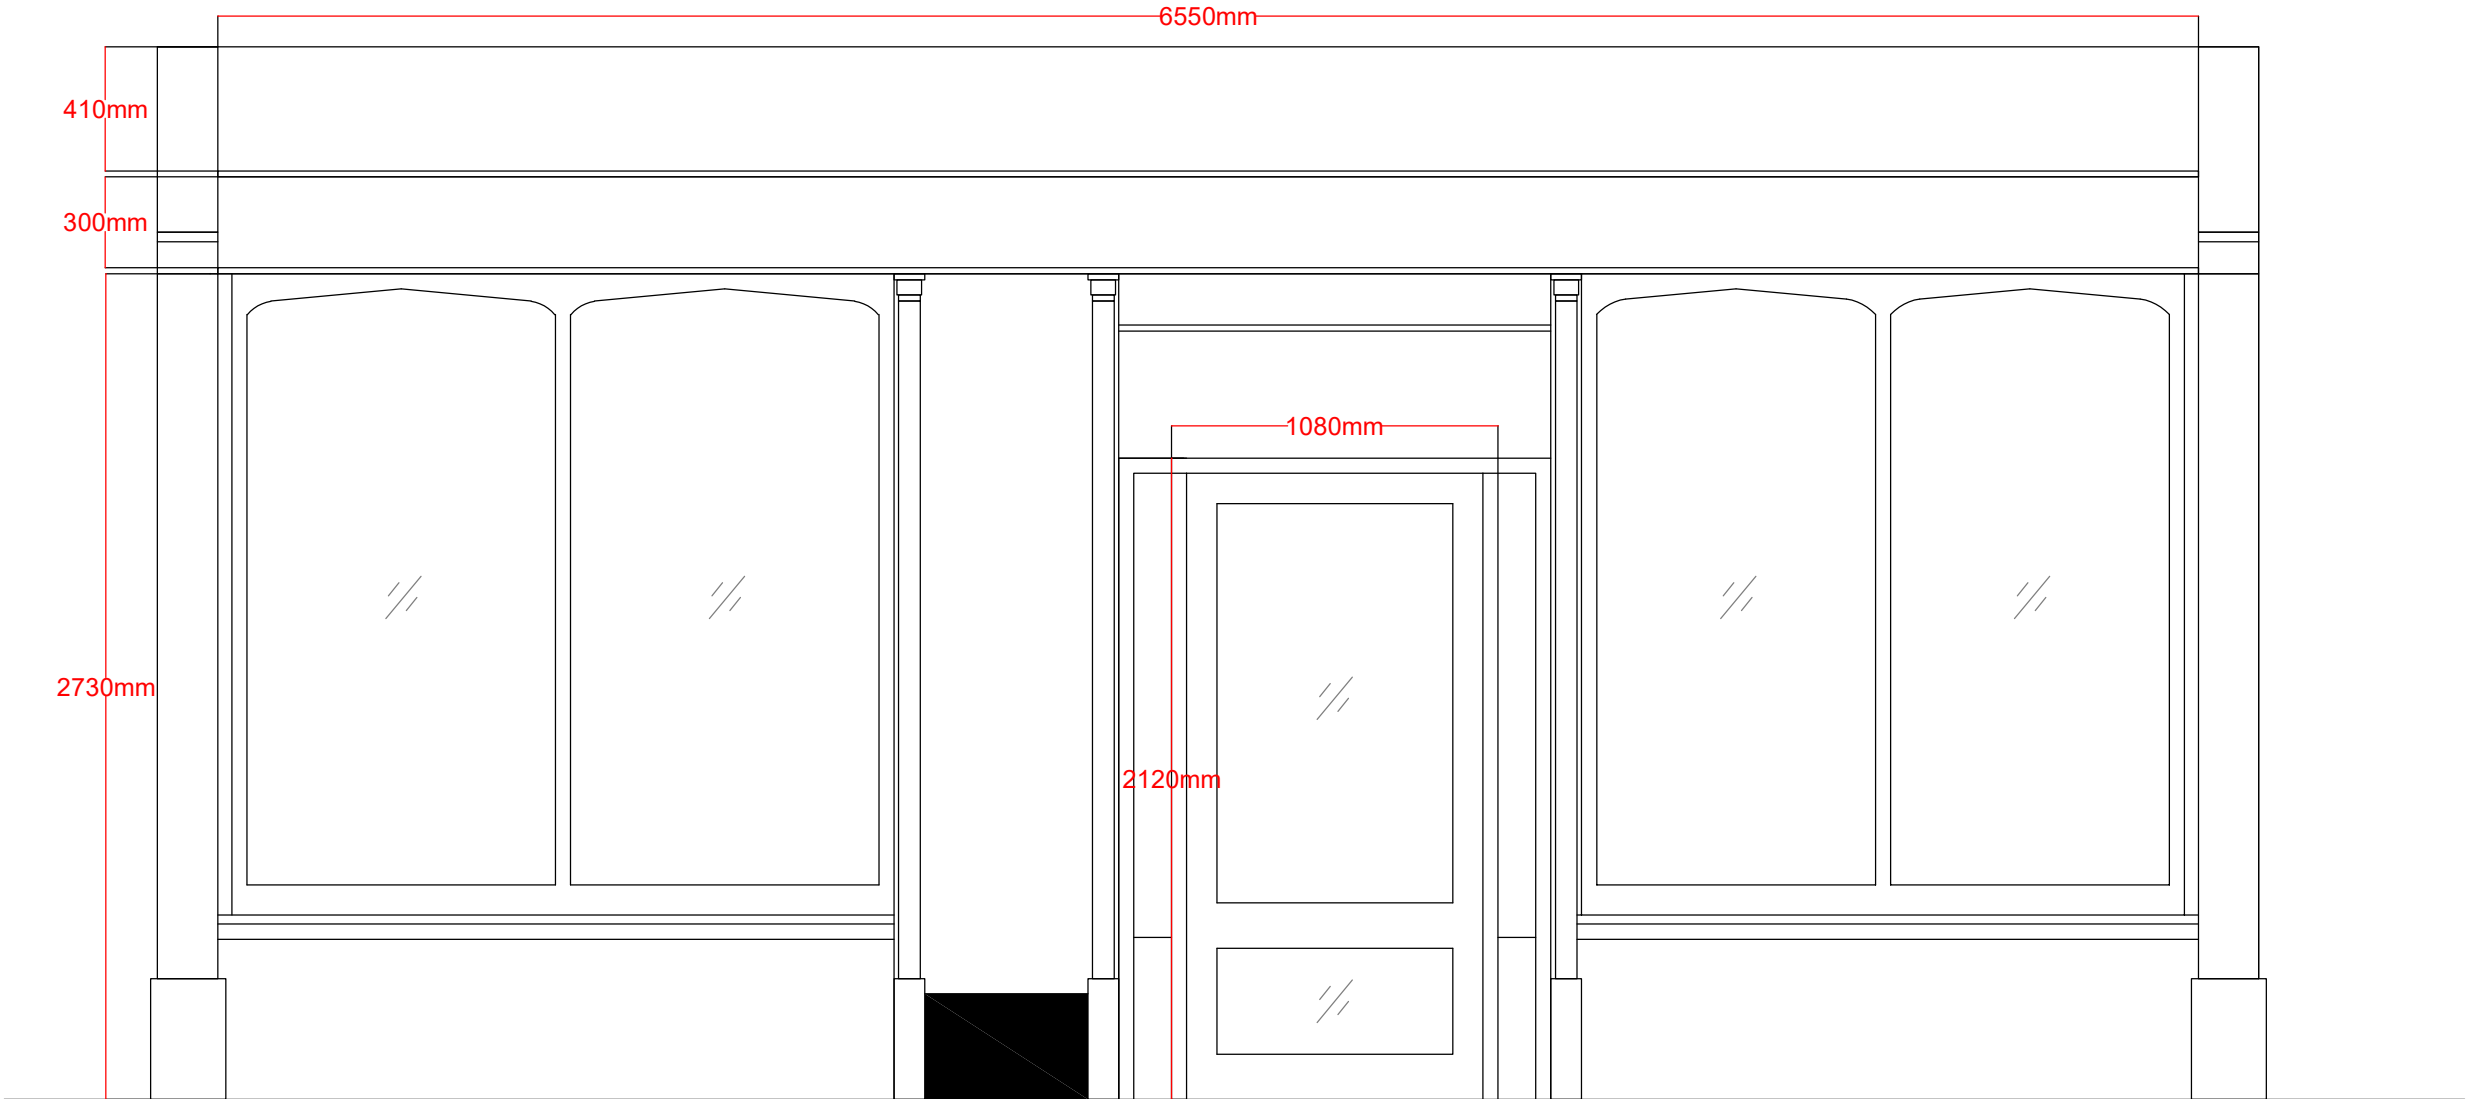

To be painted white

General Notes


- Existing
- New

1	Existing Floor Plan	15/05
No.	Revision/Issue	Date



Client	Mooboo
Drawn By	ASA

Project Name and Address	13 Denmark St, Wokingham RG40 2AY, UK
--------------------------	---------------------------------------

Project	Wokingham	Sheet Existing Elevation
Date	08/03/2024	
Scale	1:25	

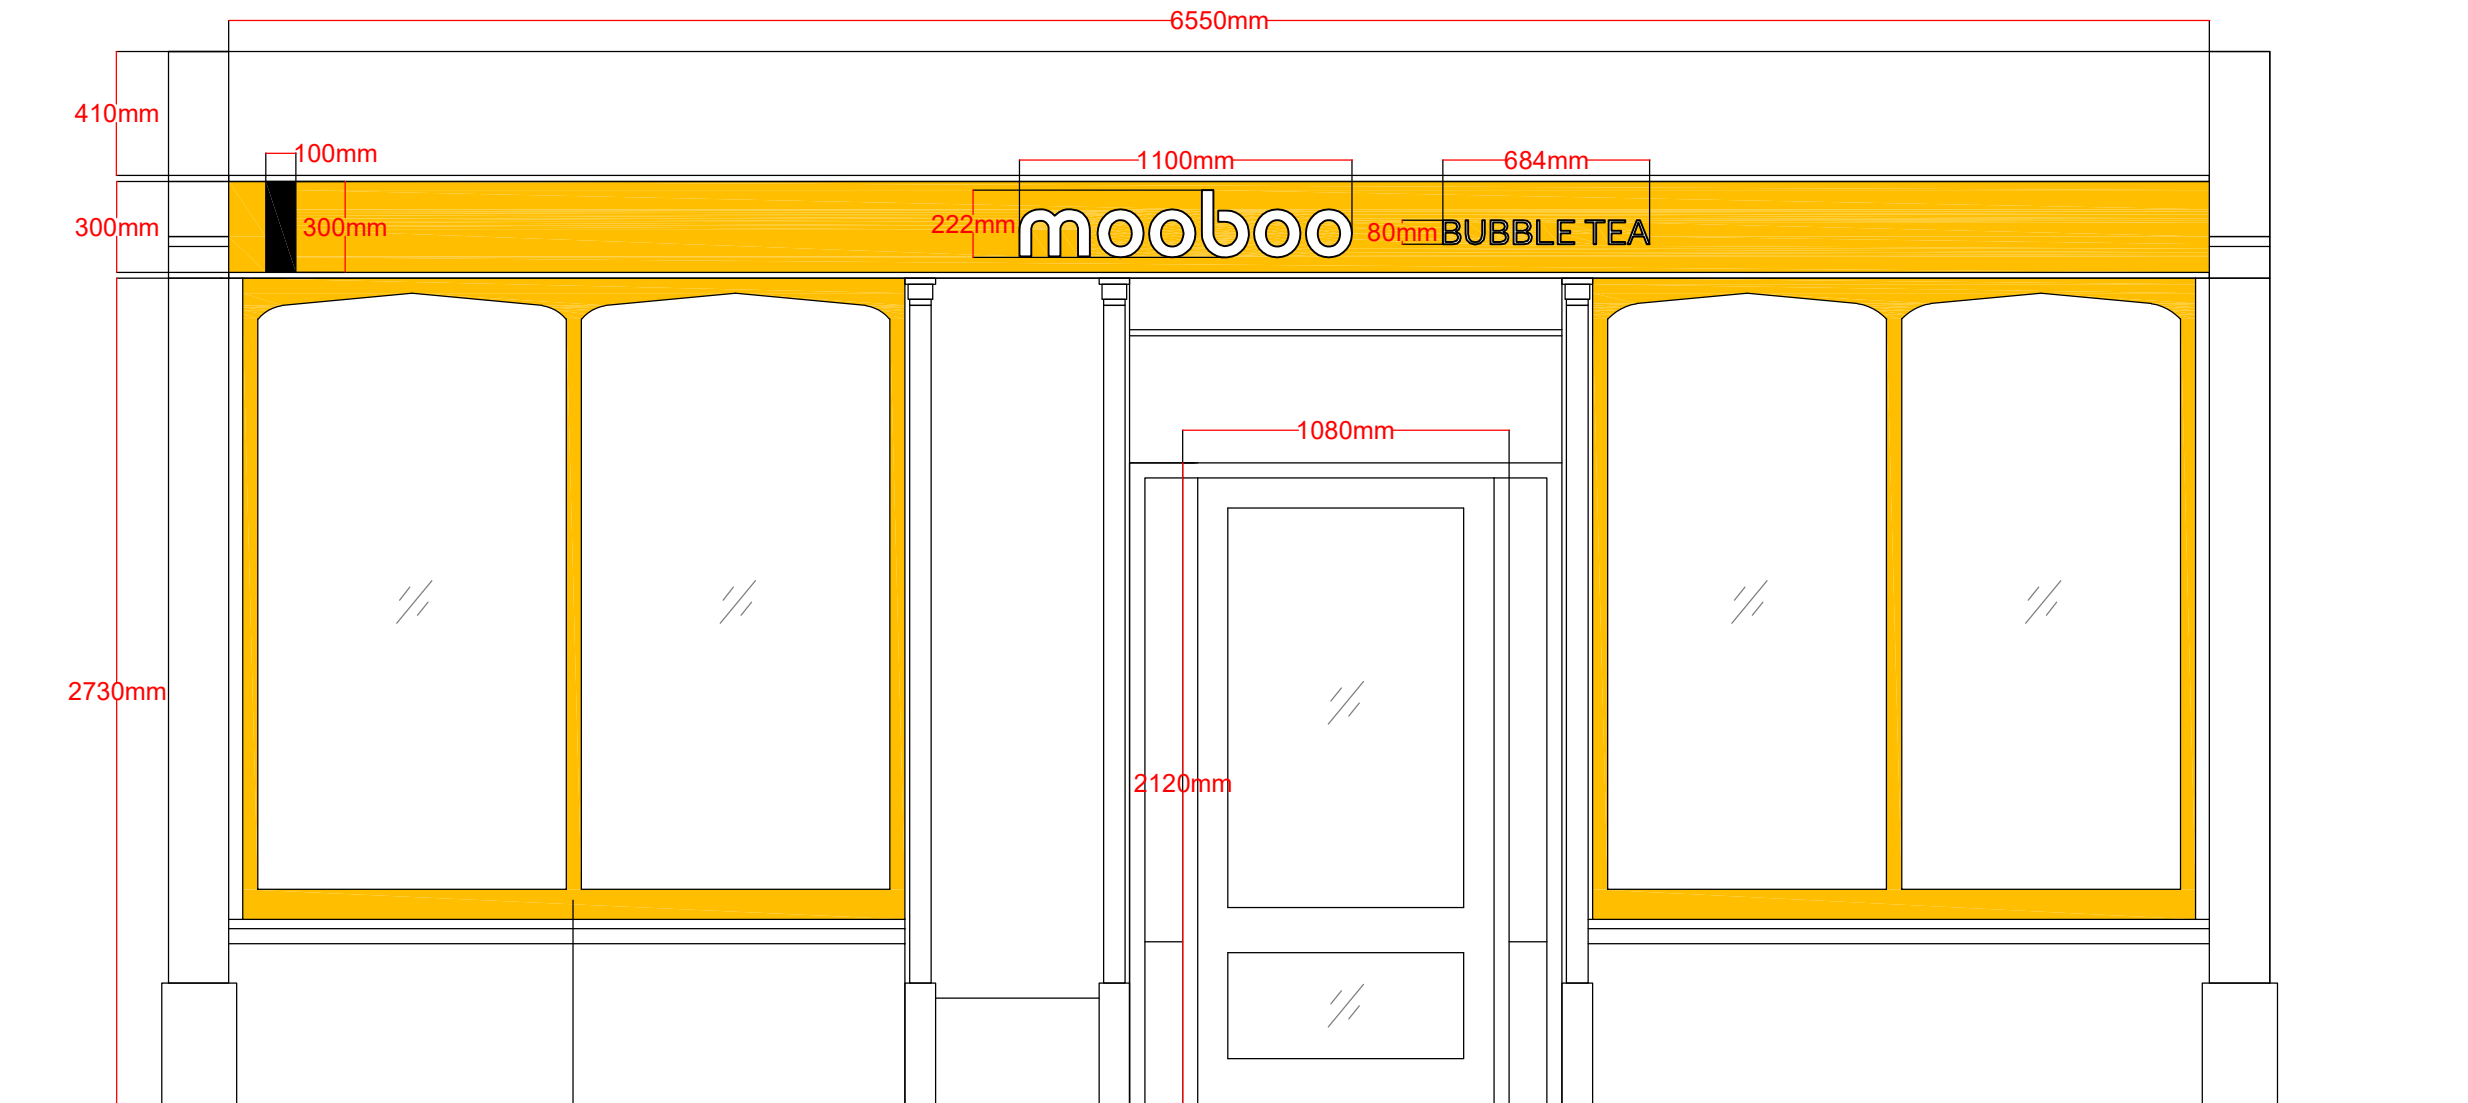

Shop window framing to
be painted RAL 1003

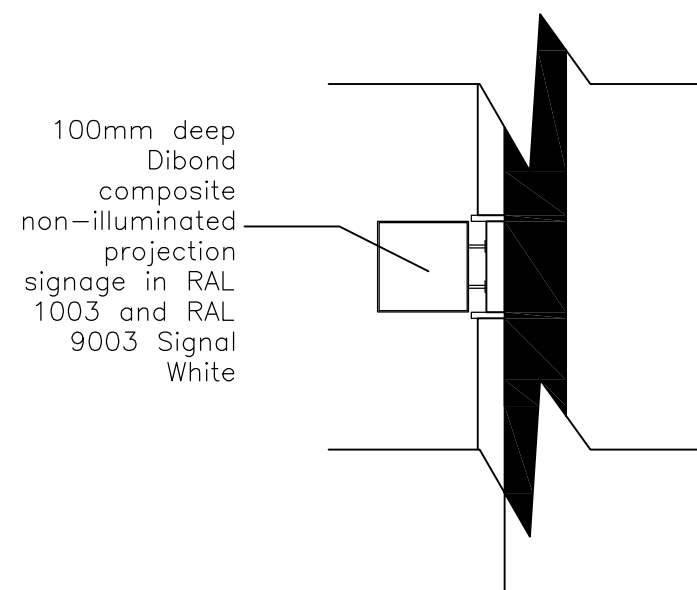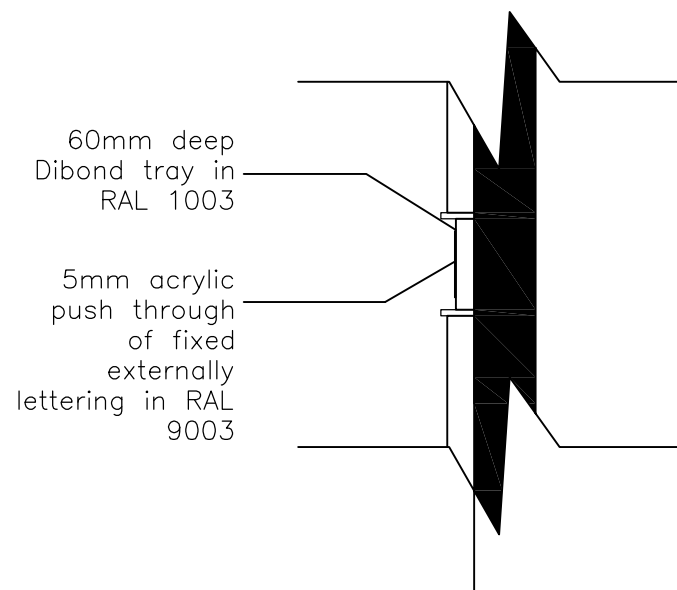

General Notes


- Existing
- New

1	Existing Floor Plan	15/05
No.	Revision/Issue	Date

Client	Mooboo	
Drawn By	ASA	

Project Name and Address	
13 Denmark St, Wokingham RG40 2AY, UK	

Project	Wokingham	Sheet New Elevation
Date	08/03/2024	
Scale		

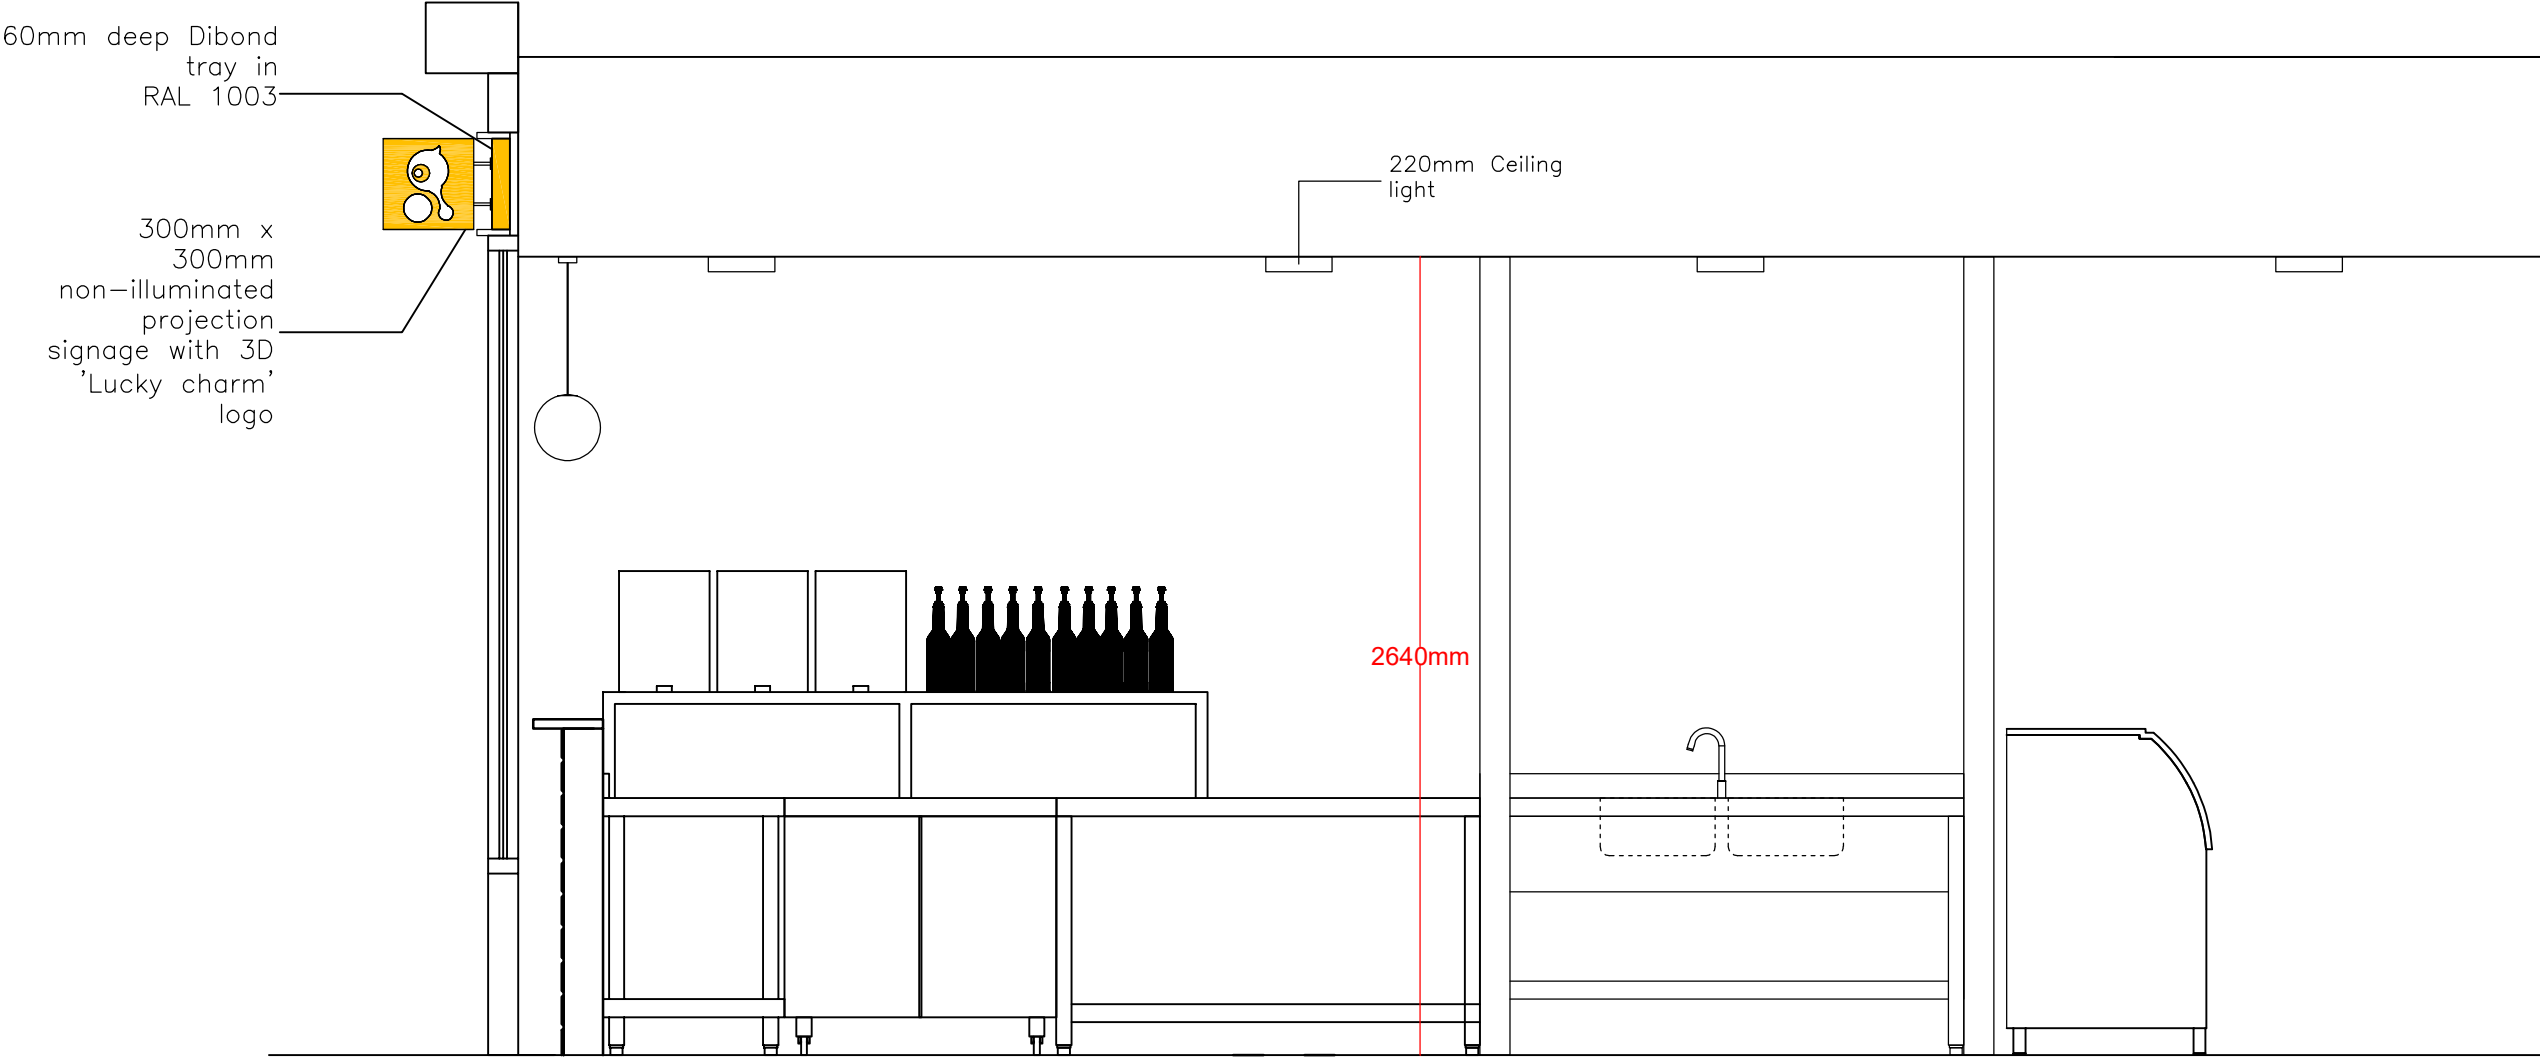

General Notes

Existing

New

1	Existing Floor Plan	15/05
No.	Revision/Issue	Date

Client

Mooboo

Drawn By

ASA

Project Name and Address

13 Denmark St, Wokingham RG40 2AY, UK

Project

Wokingham

Date


08/03/2024

Scale


1:25

Sheet


Section

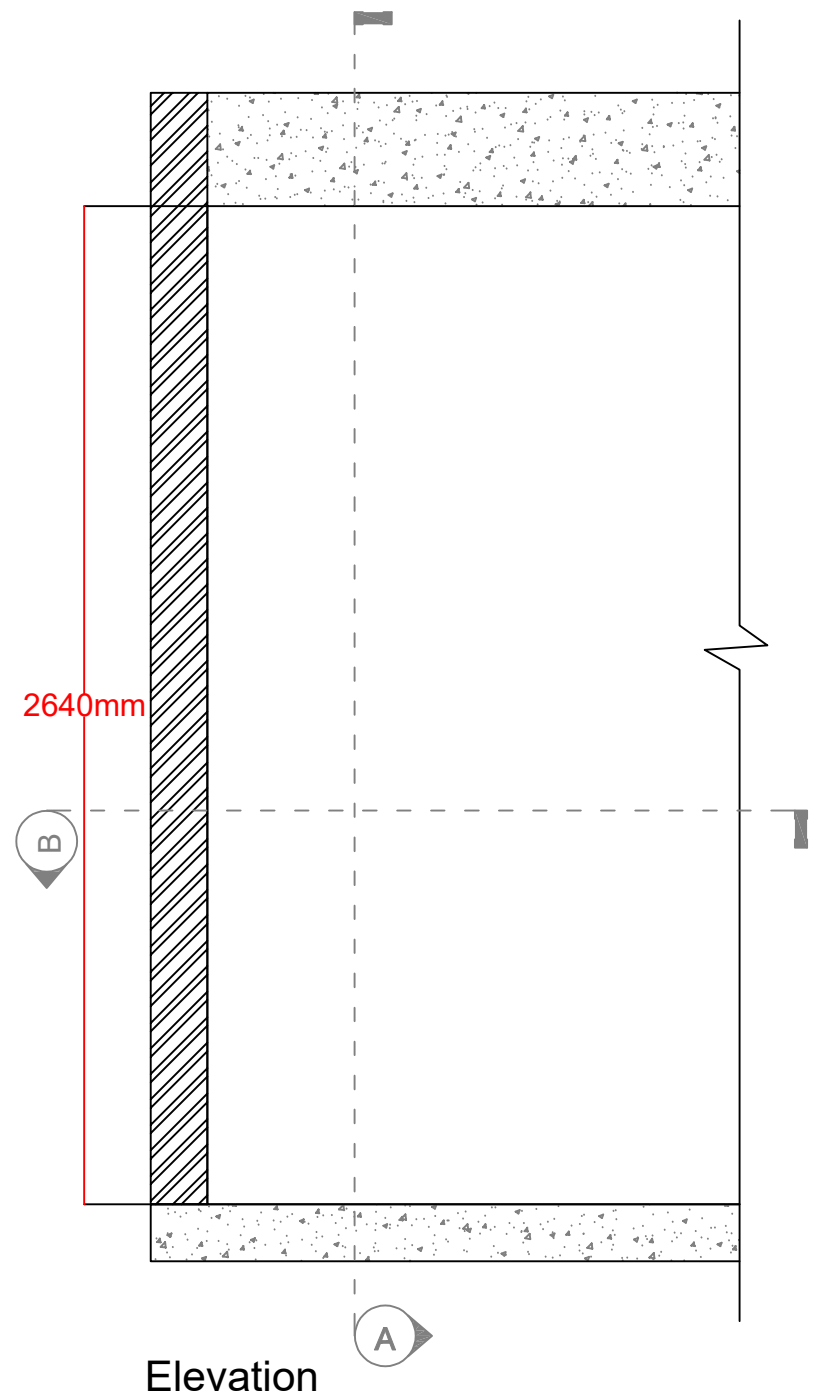

Elevation

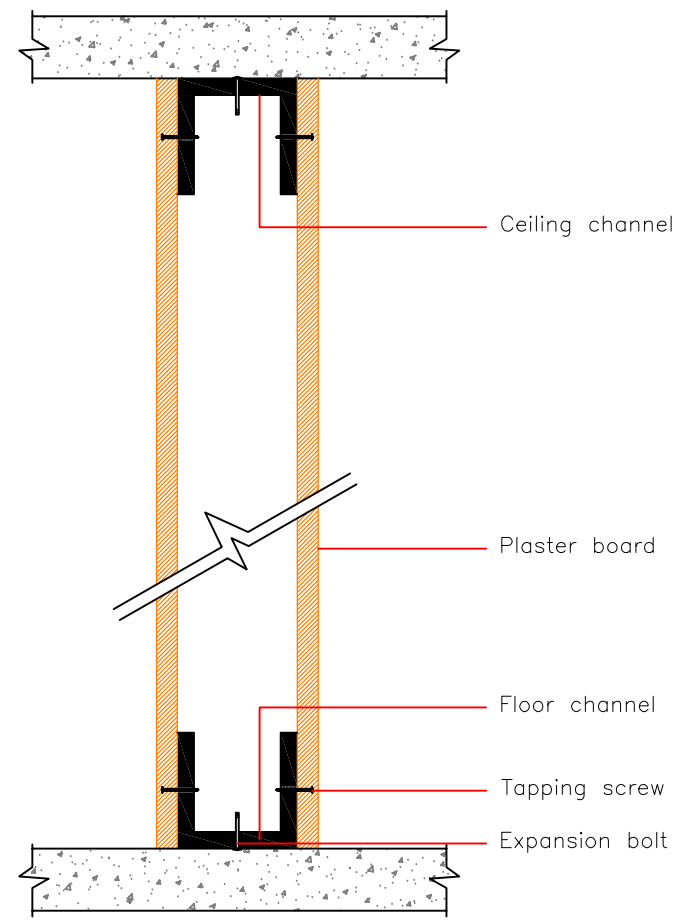

Section A-A

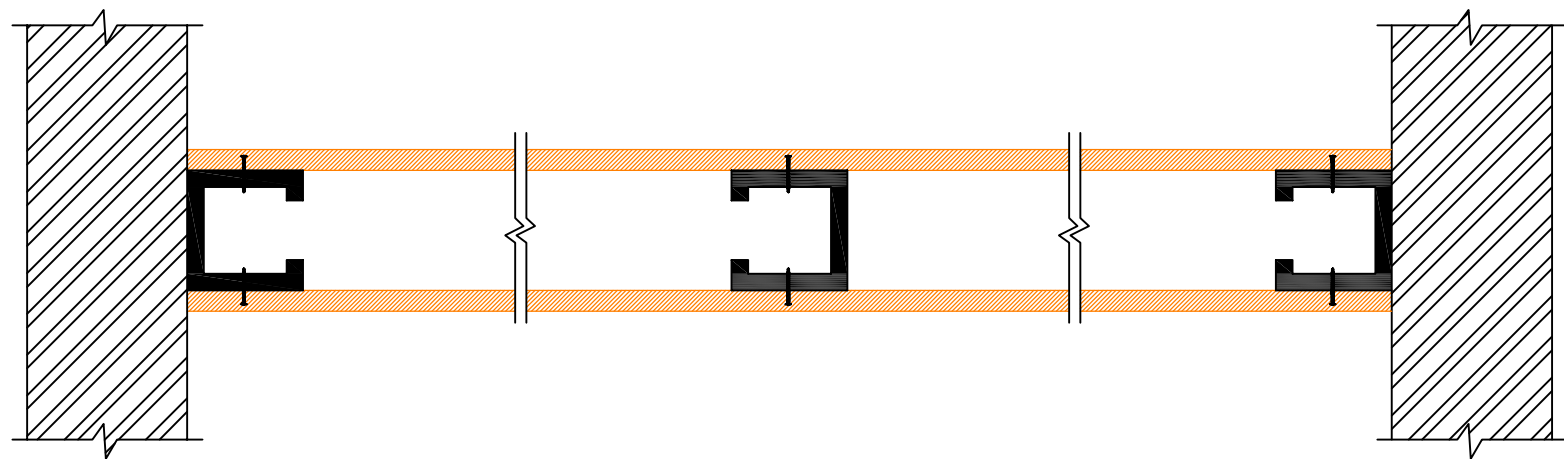

Section B-B

General Notes

Existing

New

1	Existing Floor Plan	15/05
No.	Revision/Issue	Date

Client

Mooboo

Drawn By

ASA

Project Name and Address

13 Denmark St, Wokingham RG40 2AY, UK

Project

Wokingham

Date

08/03/2024

Scale

Sheet

Wall Partition Detail

300 x 300mm flag signage to be fixed to the exterior signage

Non-illuminated exterior signage

mooboo BUBBLE TEA

Shop window framing to be painted RAL 1003