


MATERIALS KEY

1. Single camber clay tiles to match existing
2. K-Rend Insulated render with brickwork plinth
3. Shou-Sugi-Ban - English Oak Wire Brushed - Charred vertical timber cladding
4. Double Glazed PPC aluminium casement windows
5. Slim Profile PPC aluminium sliding doors
6. Guttering and rainwater goods throughout - cast iron effect

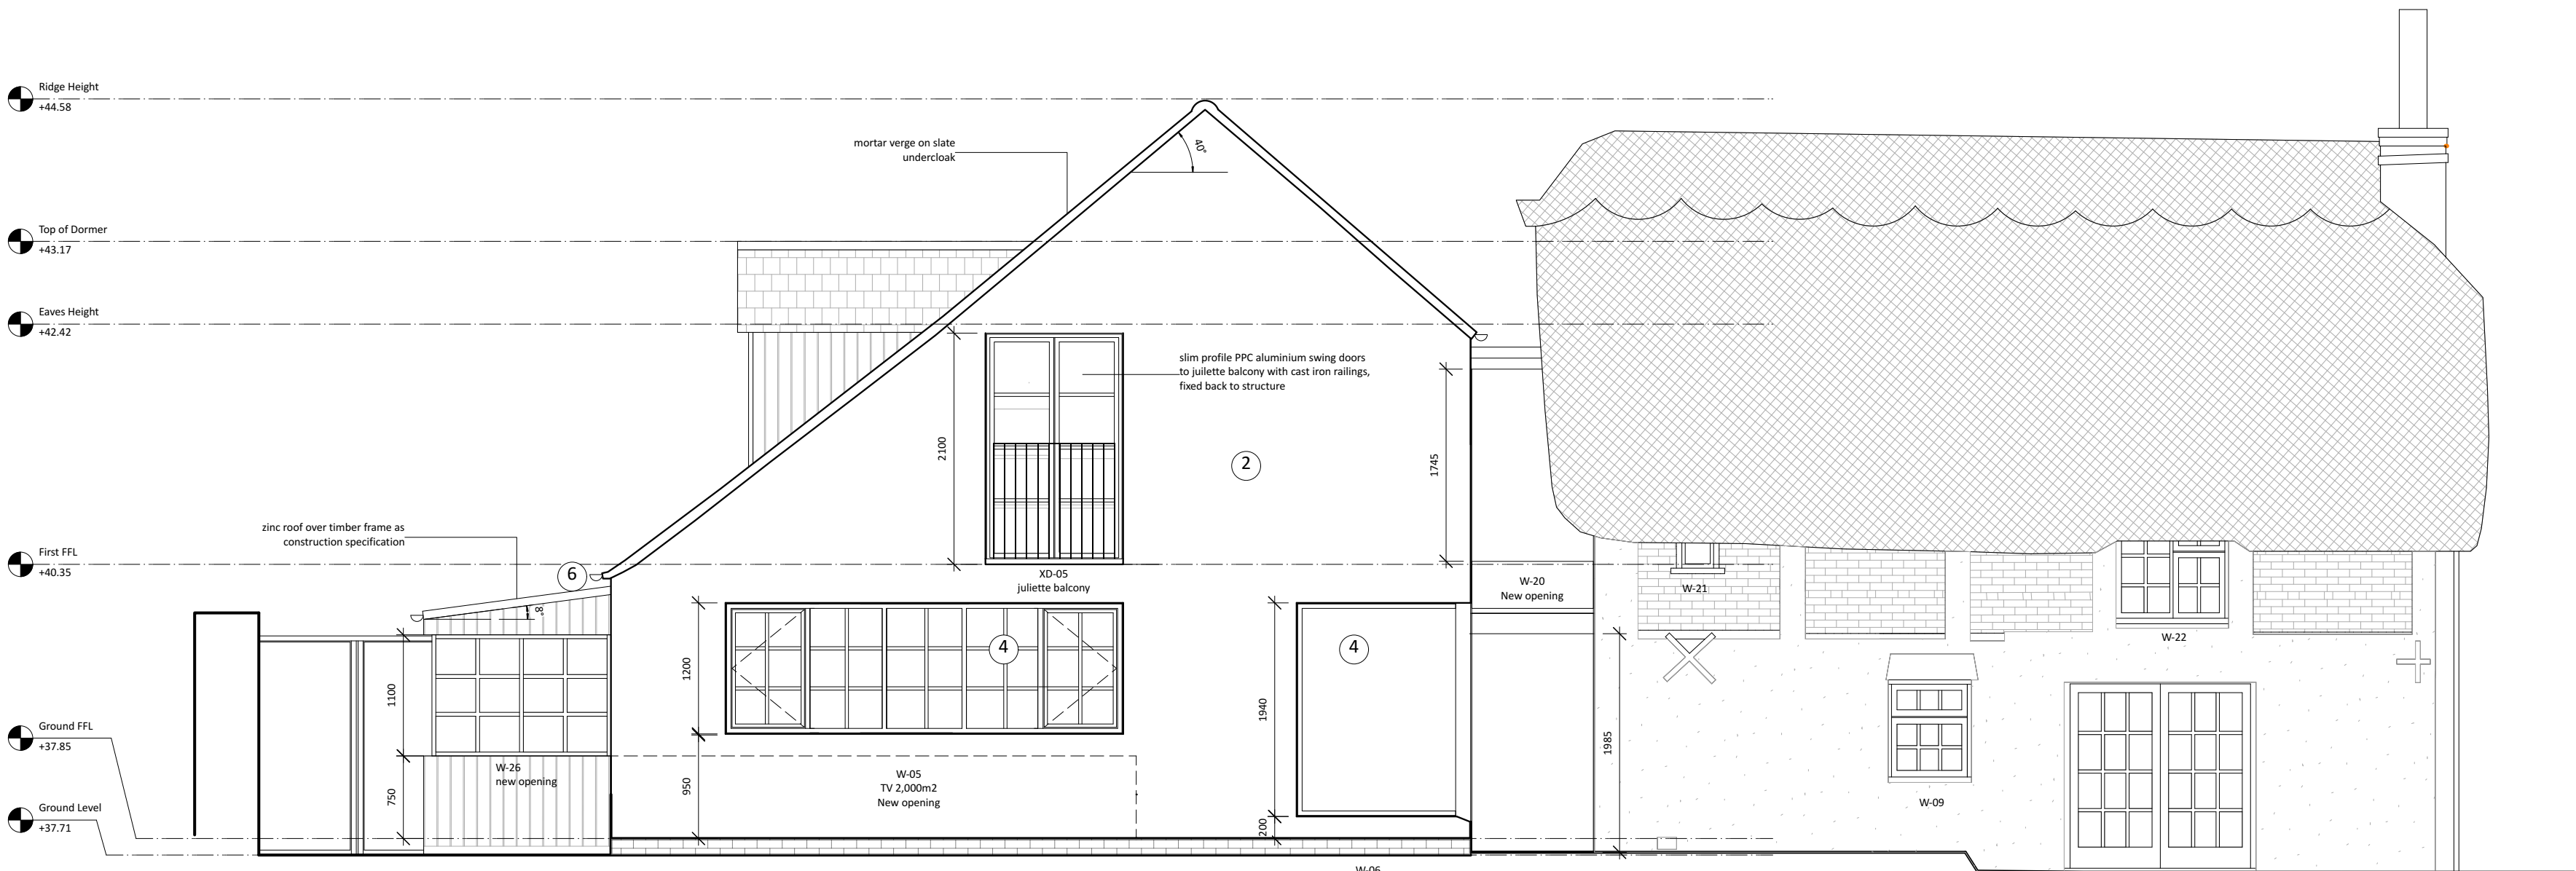


PRO. EAST ELEVATION



PRO. SOUTH ELEVATION



PRO. WEST ELEVATION

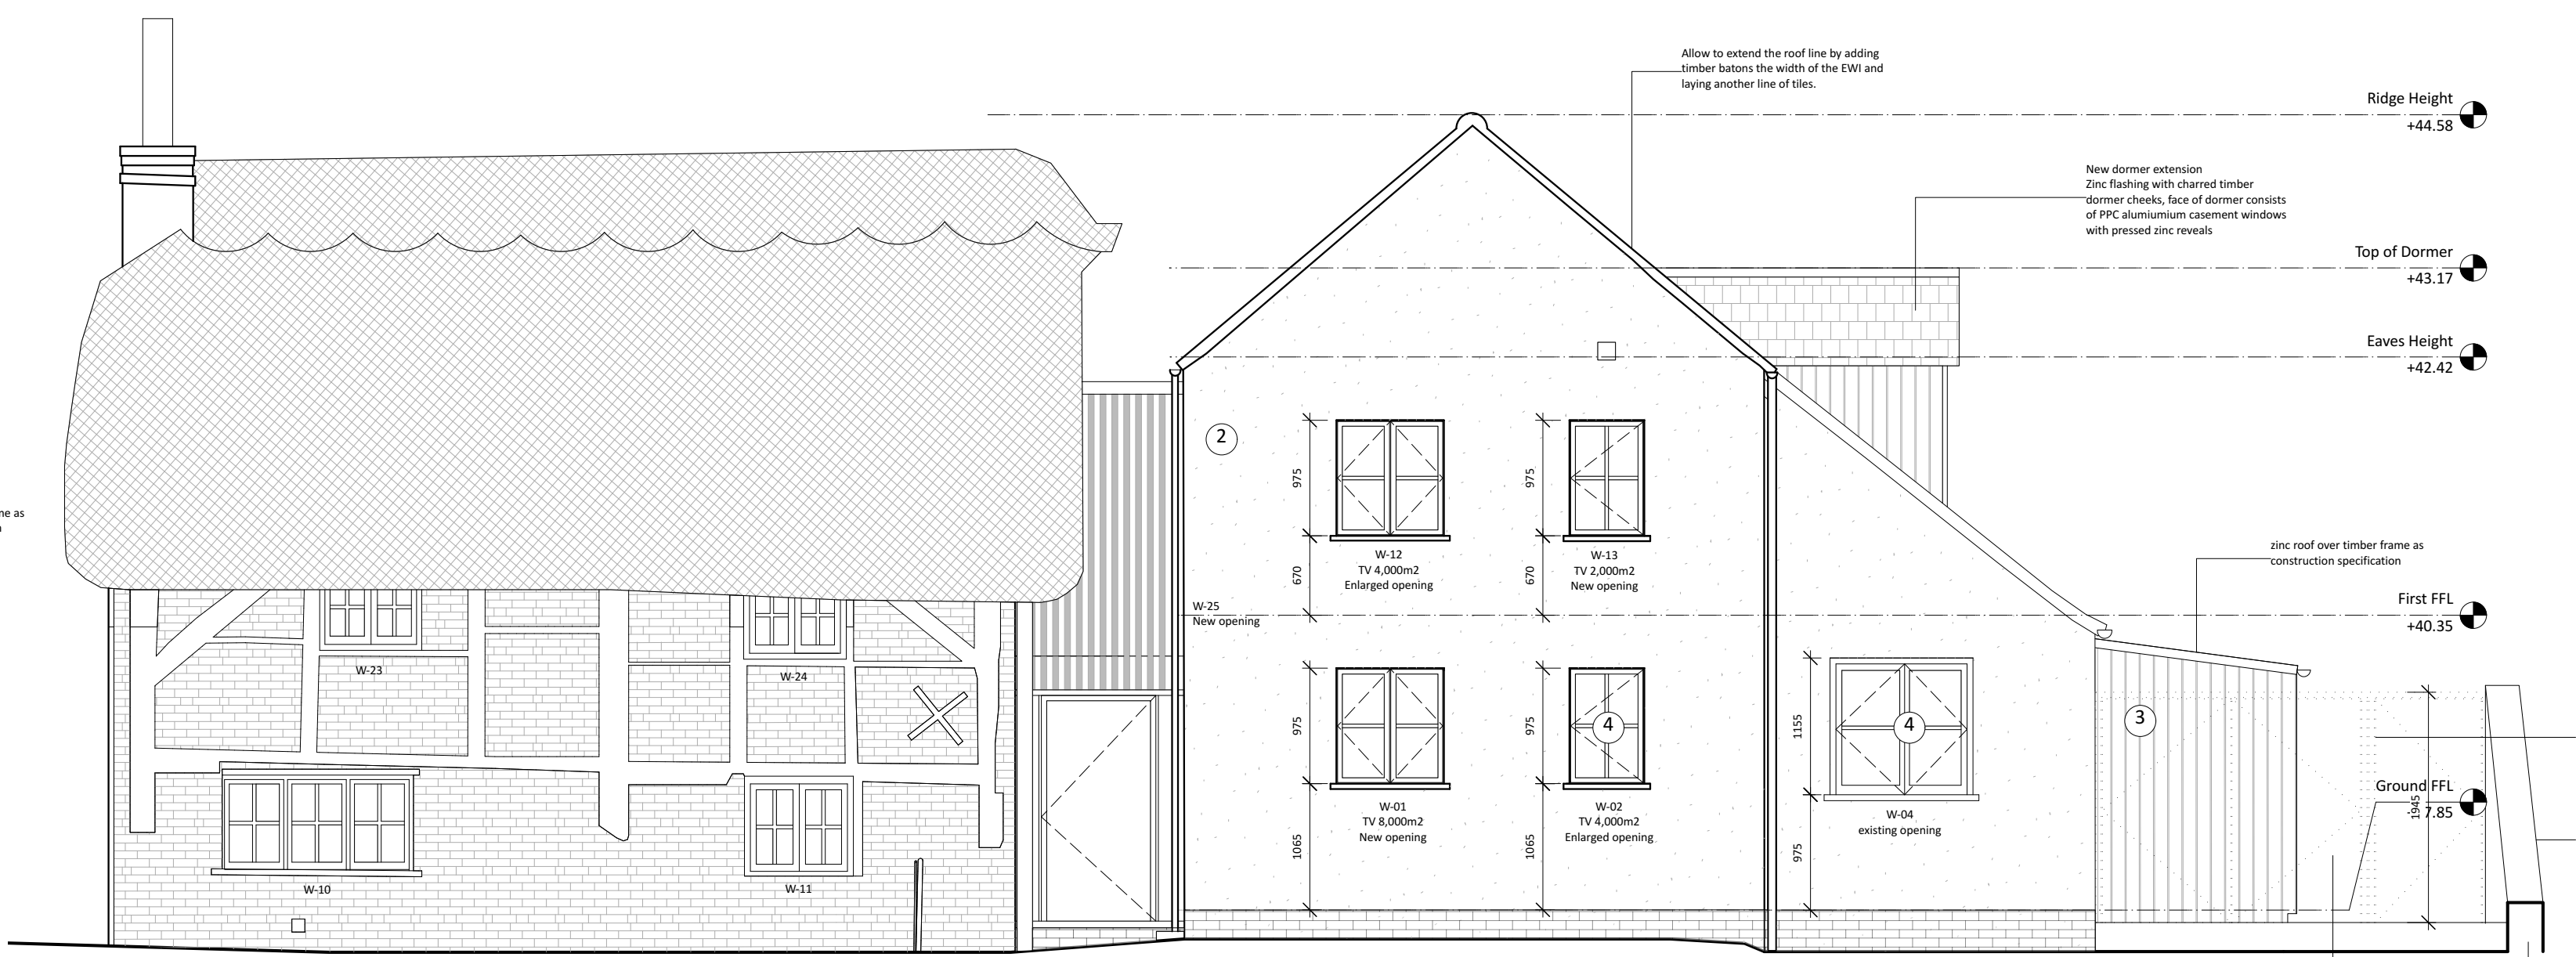

PRO. NORTH ELEVATION

DRAWING NOTES

For elevations and vertical setting out, see drawing series 120.
For sections and construction specification notes, see drawing series 130.
For Building Regulations 2010 compliance notes, see drawing 190.
For all structural design specifications, refer to structural engineer's drawings.

These details are subject to all relevant statutory approvals. If in doubt, check.
All dimensions are to be checked on site. Areas where quoted are approximate. Figured dimensions only are to be taken from this drawing.
Any discrepancies with other related information is to be reported to Absolute Architecture prior to order/construction/installation.
This document should not be relied on or used in circumstances other than those for which it was originally prepared and for which Absolute Architecture was commissioned.
Absolute Architecture accepts no responsibility for this document to any party other than the person by whom it was commissioned.



		 ABSOLUTE ARCHITECTURE	Design Firm		Project Title		Drawn By		Checked By	
			Absolute Architecture Commercial House, 53b Kingsbridge Road, Newbury, Berkshire, RG14 6DY T: 01635 528188 E: mail@absolute-architecture.co.uk www.absolute-architecture.co.uk		Ed and Emily Levy DAMP WORKS TO COTTAGE Parkers Cottage, Hurst, Berkshire, RG10 0DS		SM	SS		
			Status		Sheet Title		Date			
No.	Date	Revision Notes	TECHNICAL		PRO. ELEVATIONS		Scale	1:50 @ A1		
							Project ID	583 120		