



EXISTING:

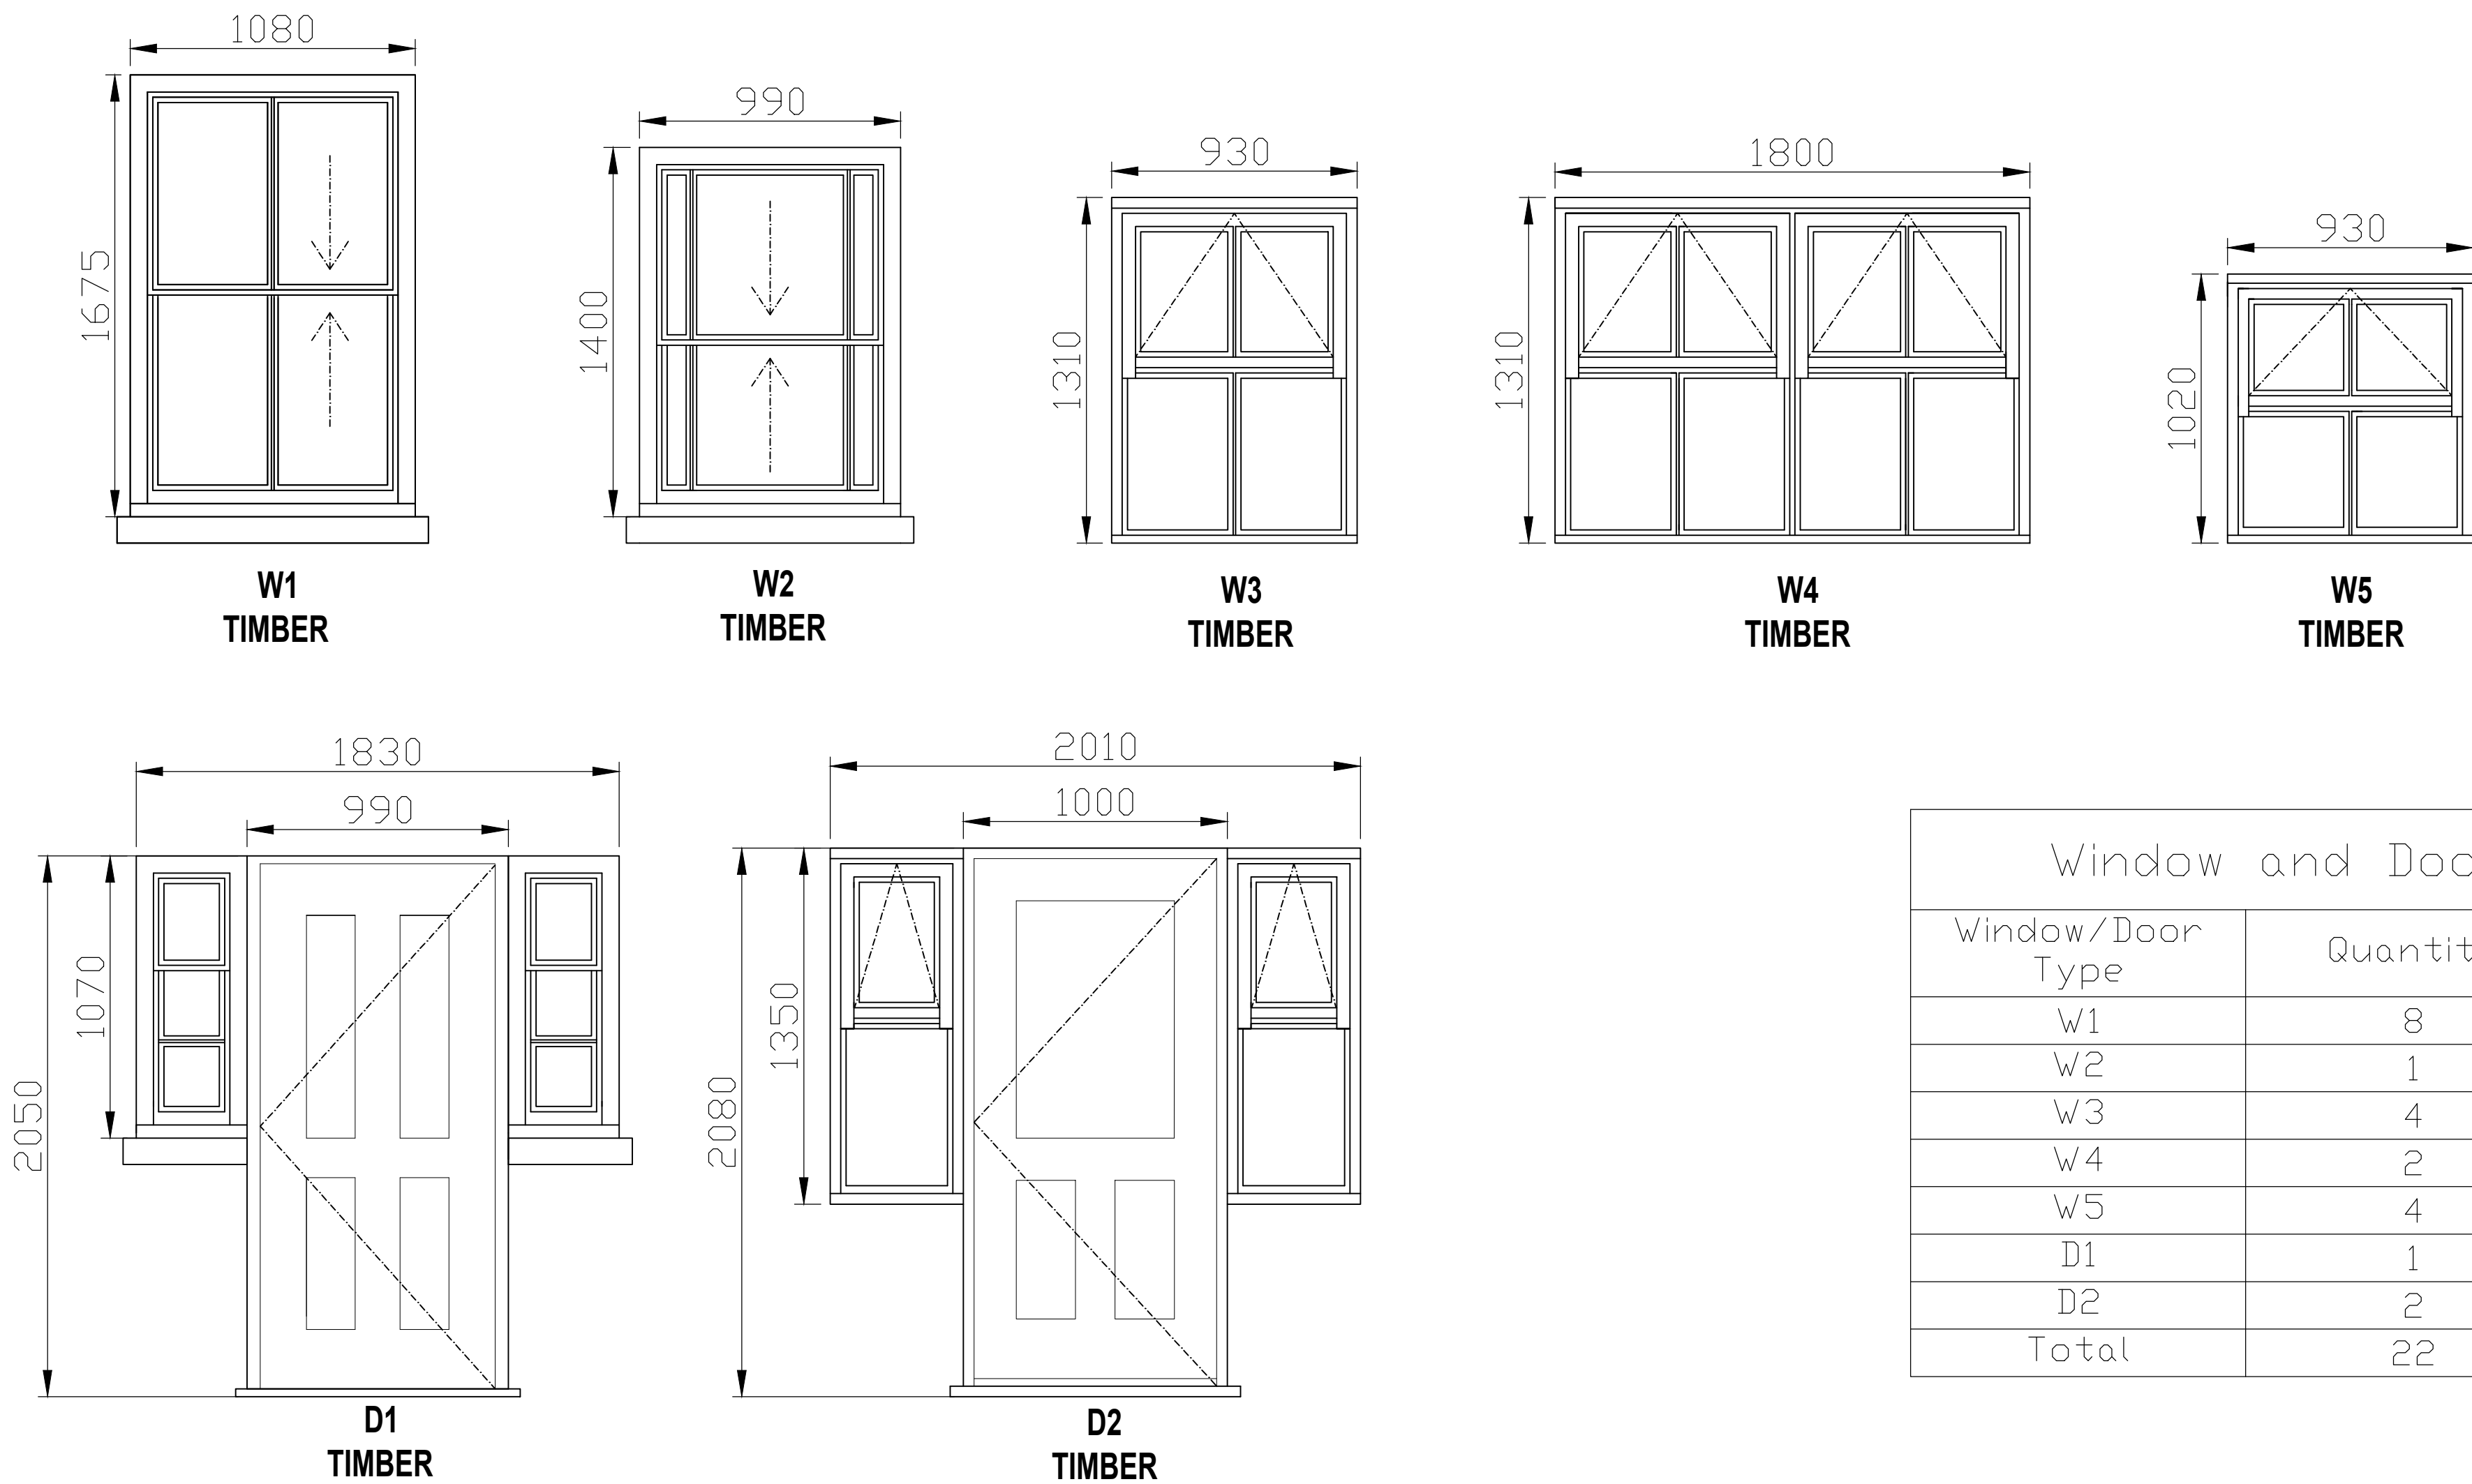

PROPOSED:

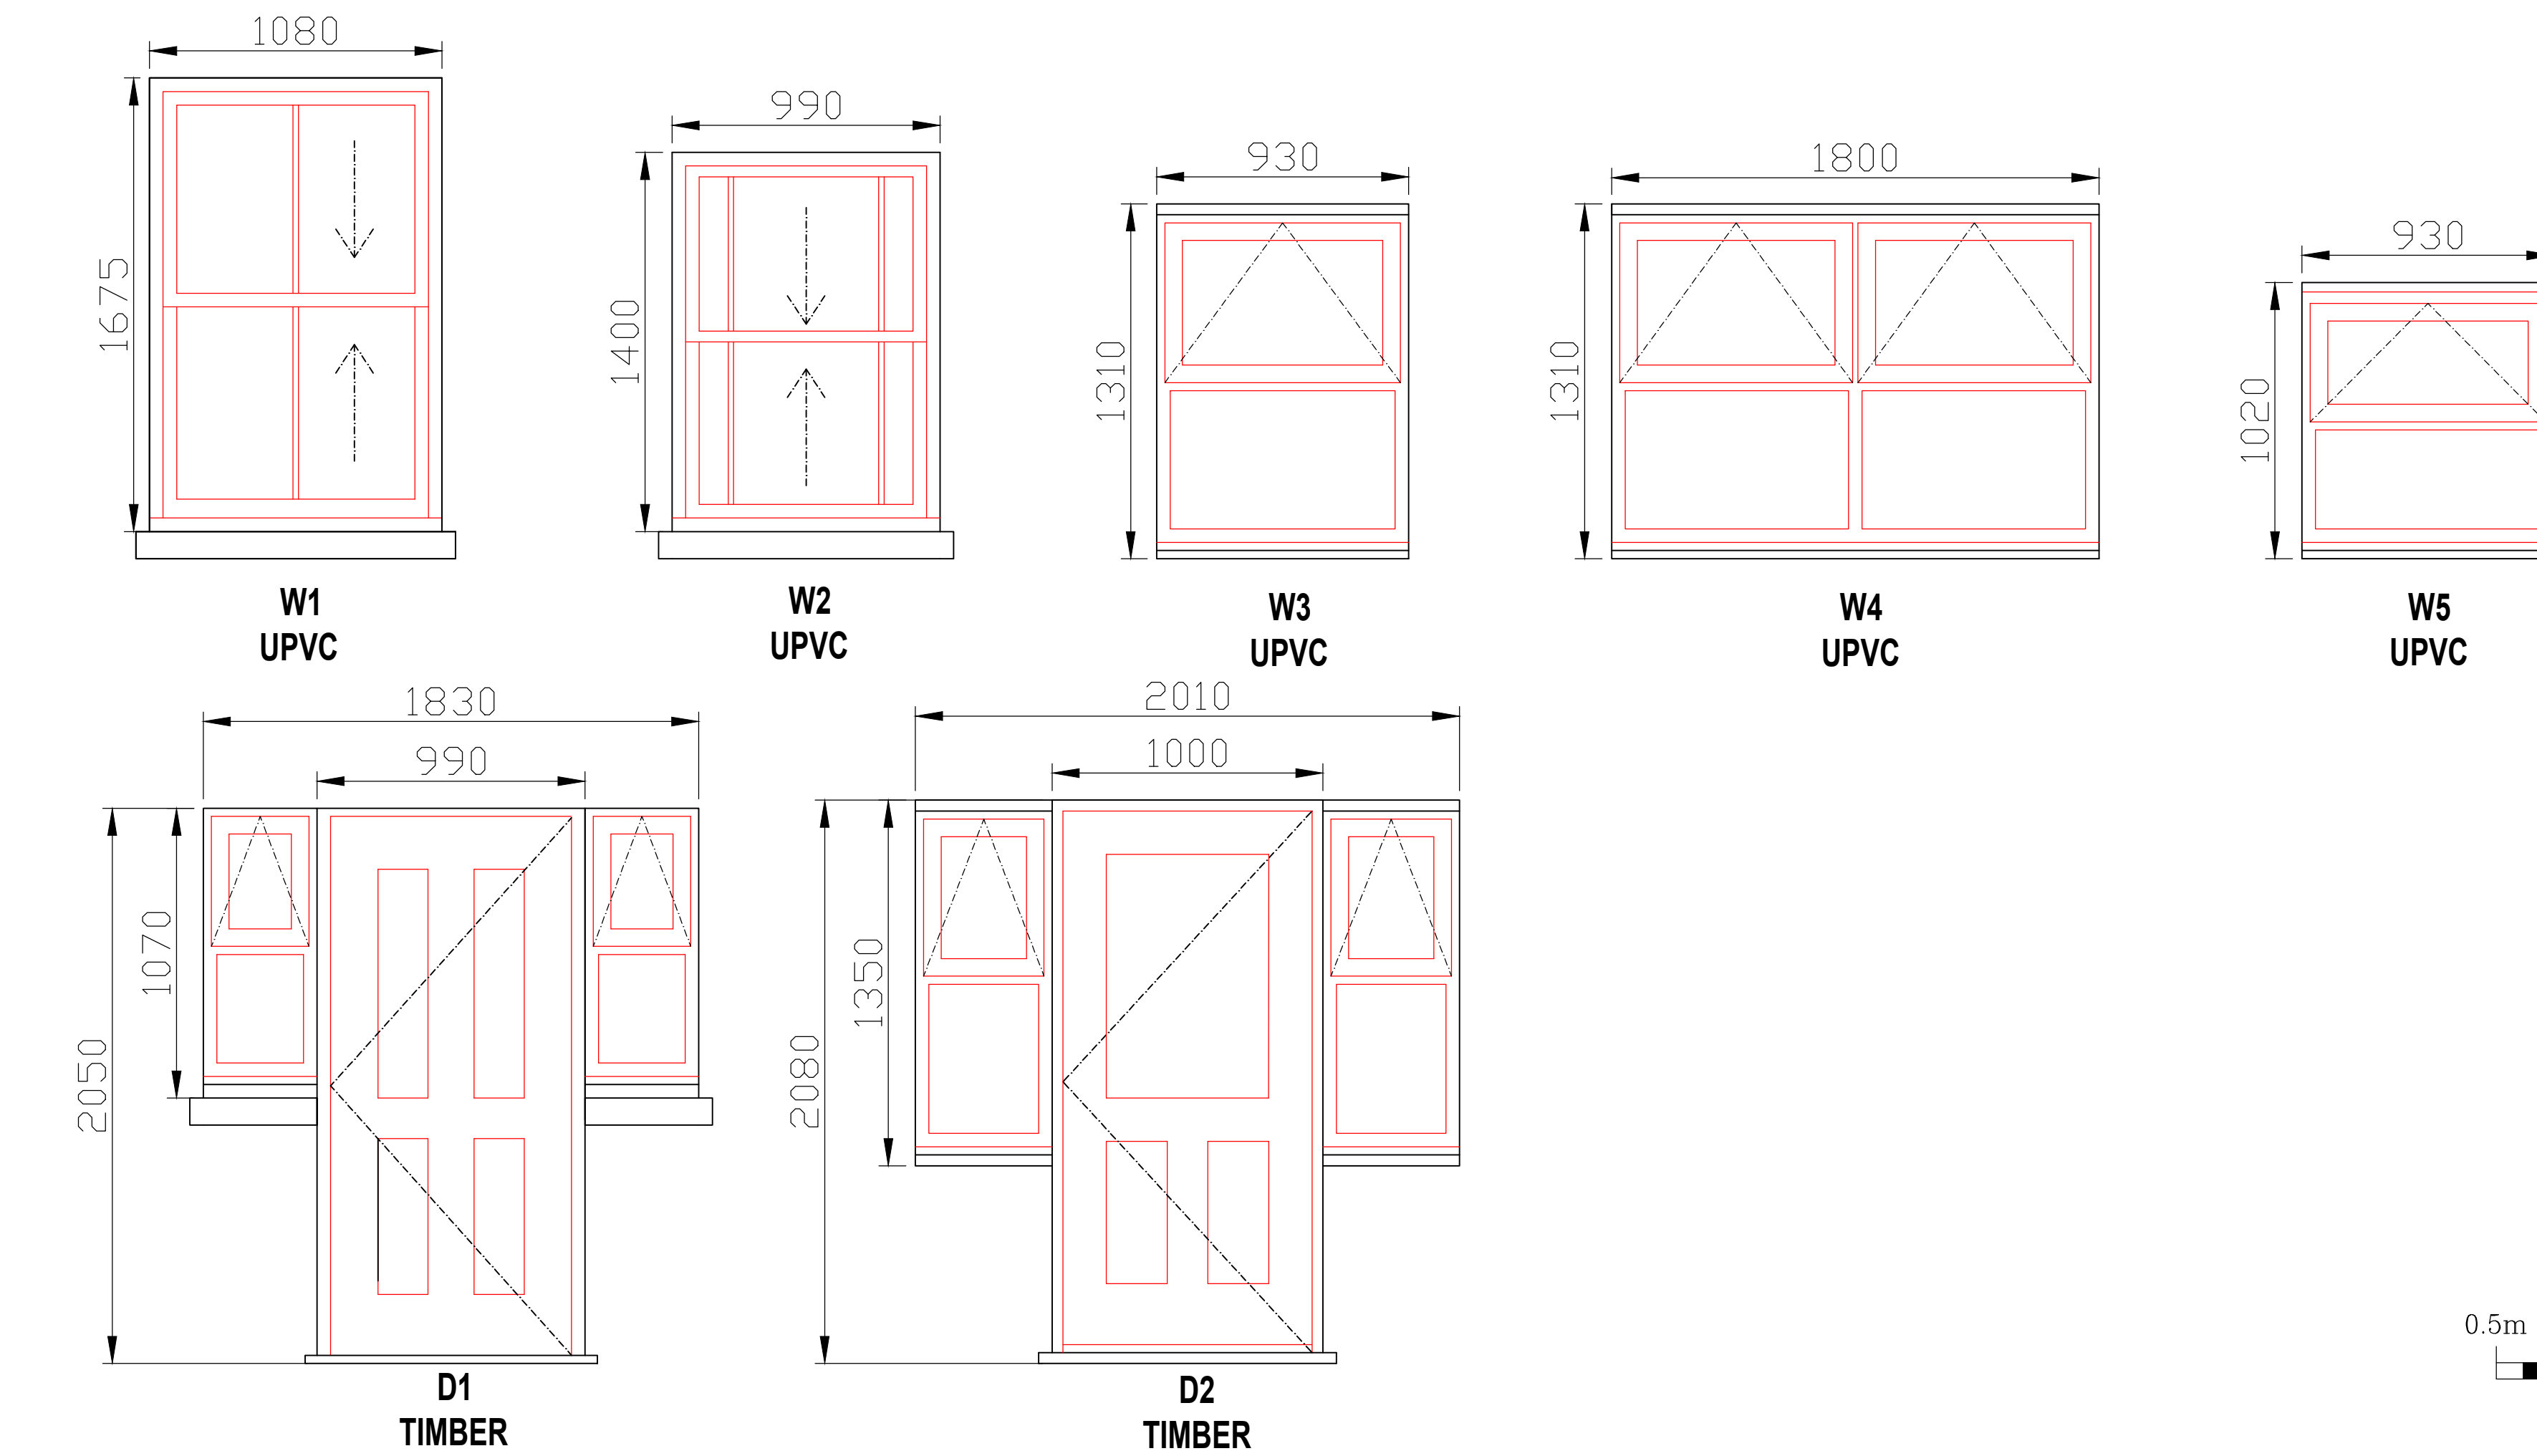

NOTES

WINDOWS AND DOORS HIGHLIGHTED IN RED ARE TO BE REPLACED.

THE EXISTING TIMBER WINDOWS ARE A MIX OF CASEMENT AND SLIDING SASH UNITS AND ARE TO BE REPLACED WITH DOUBLE GLAZED UPVC SASH AND CASEMENT WINDOWS.

THE EXISTING REAR TIMBER DOORS ARE TO BE REPLACED WITH NEW UPVC DOORS.

DRAWINGS NOT SUITABLE FOR MANUFACTURING PURPOSES.

Rev.	Description.	Date.
------	--------------	-------

Do not scale from this drawing. Dimensions to be verified on site by contractor prior to commencement of work.
This drawing is the copyright of the practice and may not be reproduced in part or in whole without the prior written consent of the practice.
©2026 Faithorn Farrell Timms LLP



Faithorn Farrell Timms

Central Court
1 Knoll Rise
ORPINGTON
Kent BR6 0JA
T 01689 885080
F 01689 885081

Client
METROPOLITAN THAMES
VALLEY HOUSING

Project
27 WARGRAVE ROAD
READING
RG10 9PB

Drawing Title
EXISTING/ PROPOSED
WINDOW AND DOOR SCHEDULE

Date
09/07/2026

Scale
1:20 @ A1

Drawn By
LB

Checked By
HS

Project No.
PR-11385

Drawing No.
4

Rev.
4

