



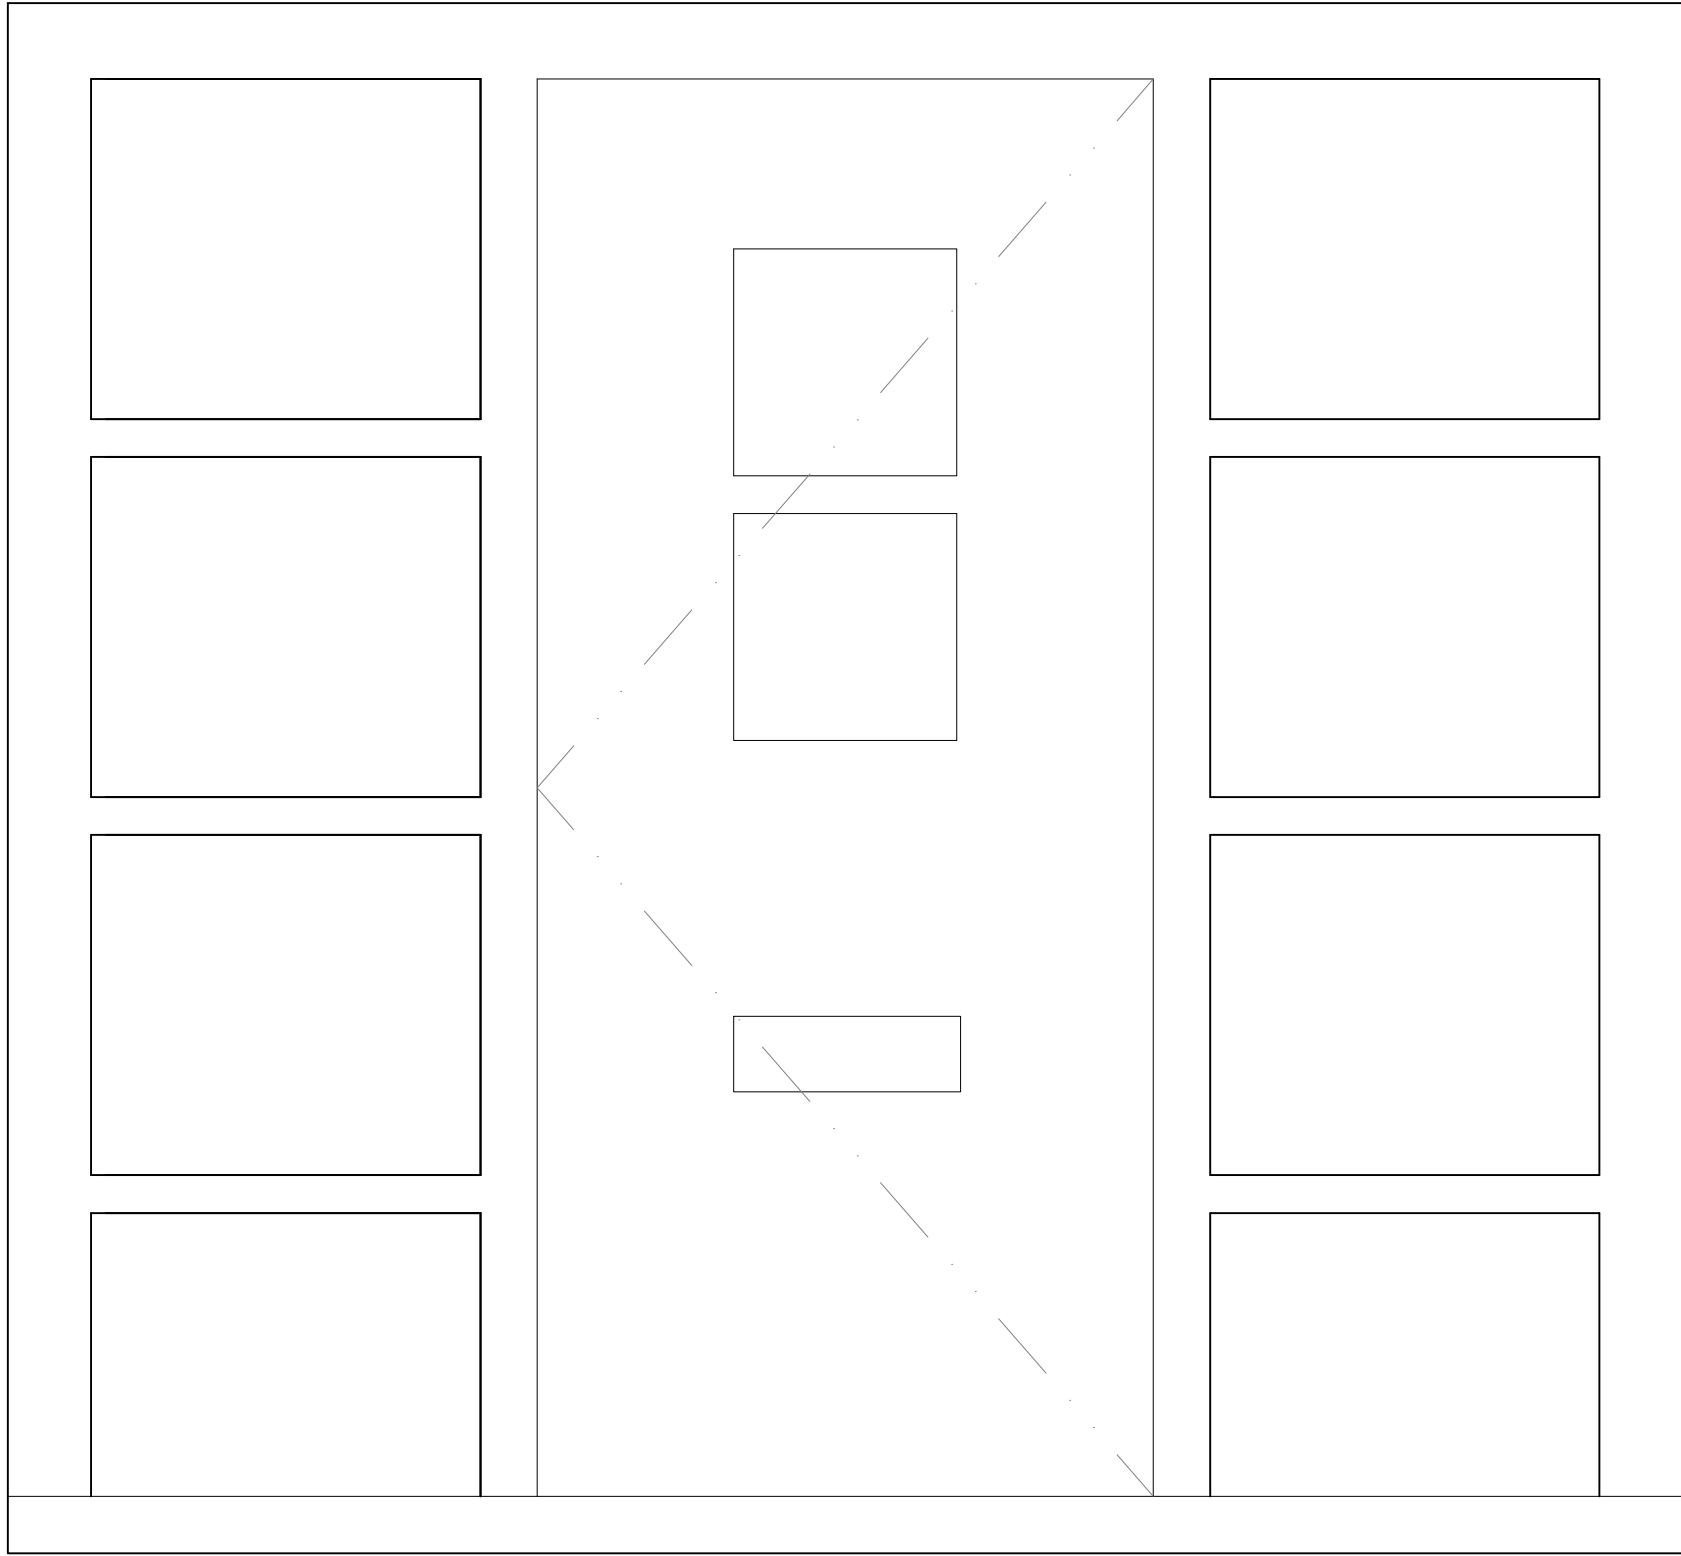

D1

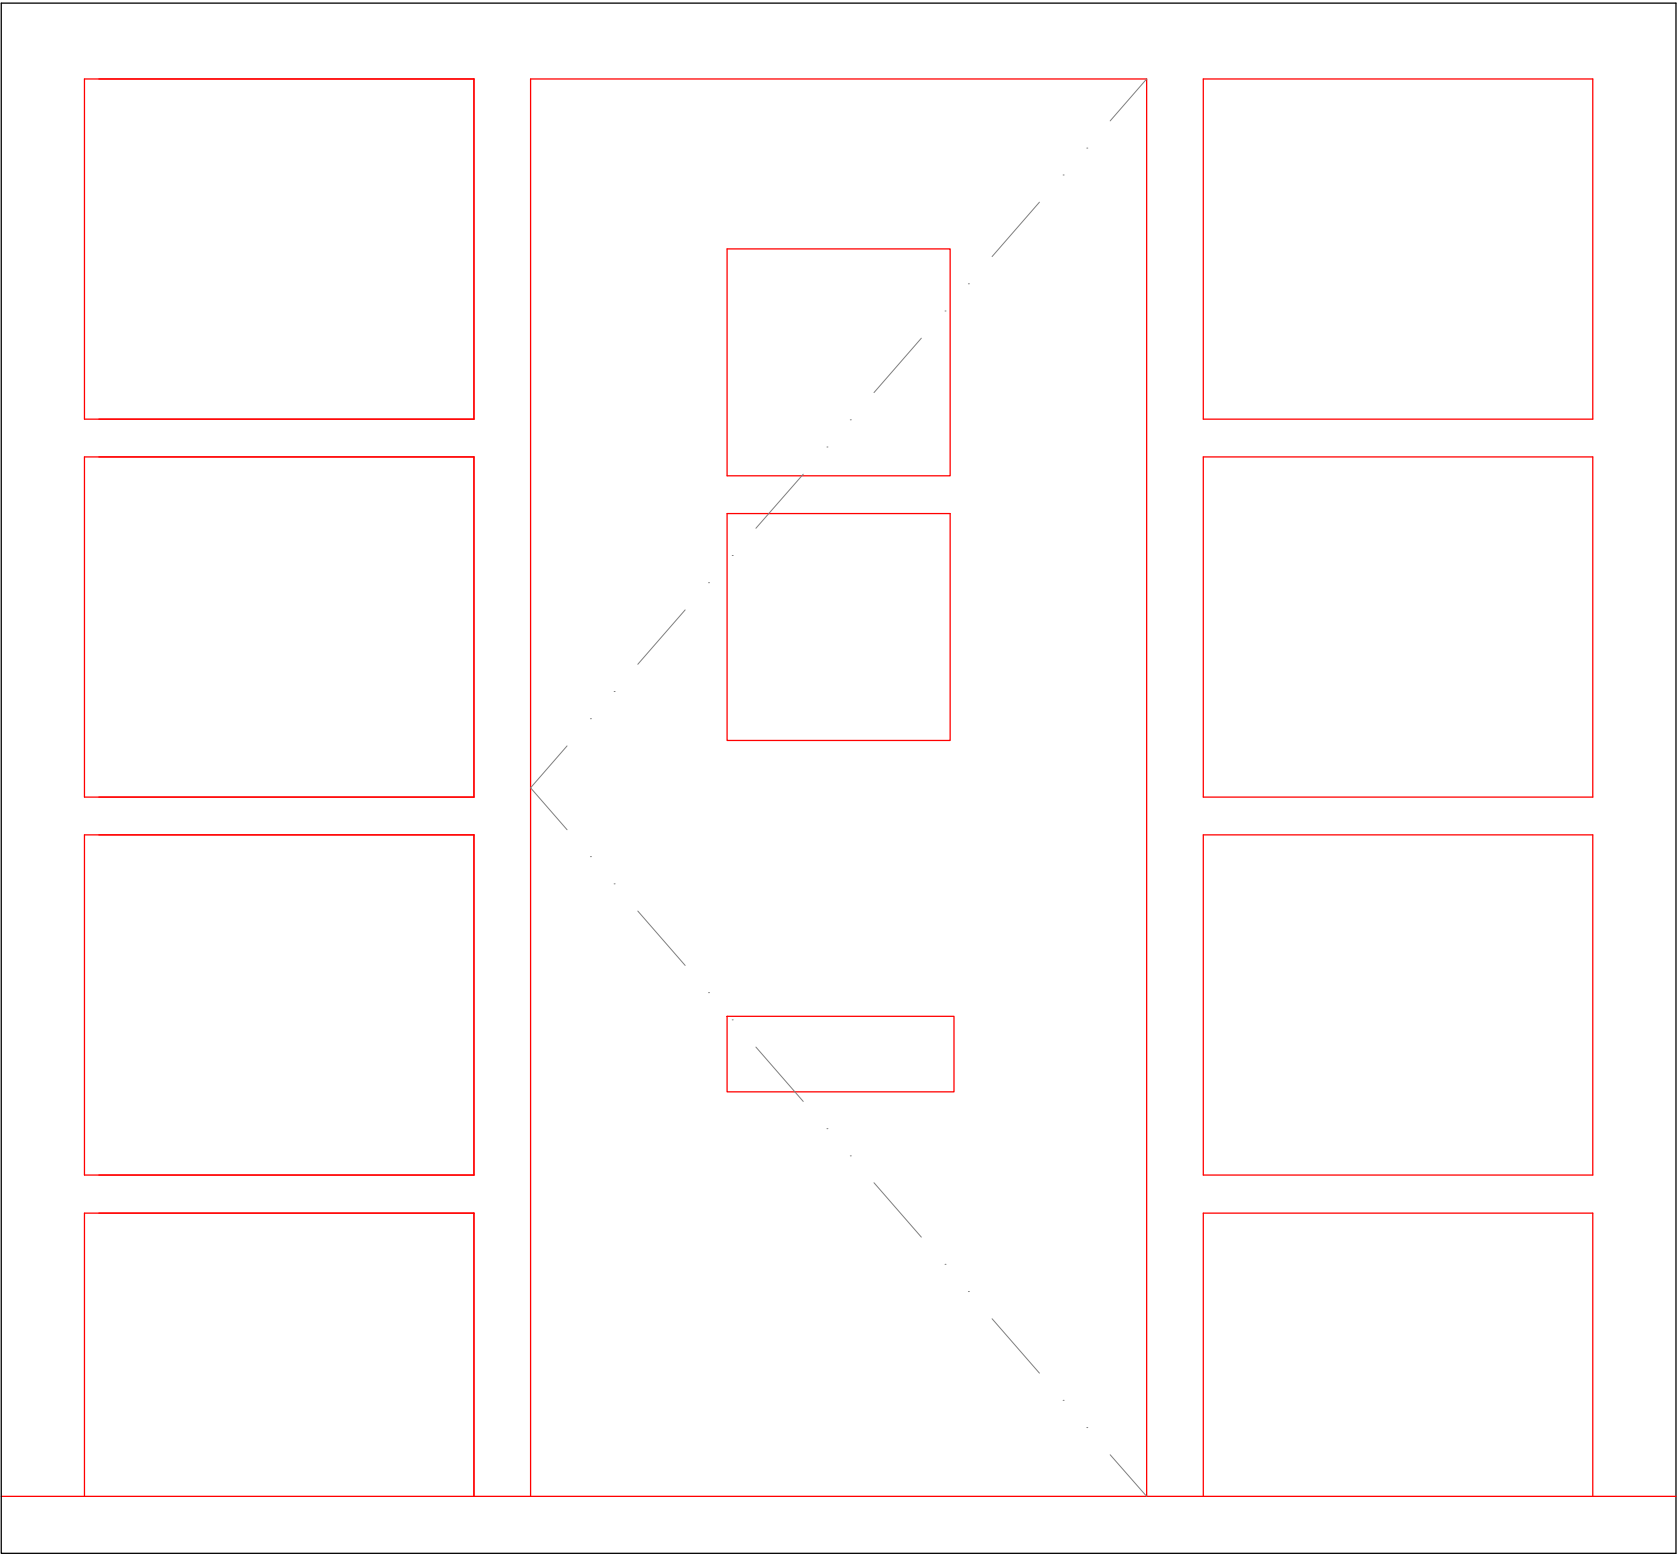

D1

Door Schedule		
Door Type	Quantity	Quantity to be replaced
D1	2	2
Total	2	2

NOTES:

COMMUNAL DOOR D1 TO BE REPLACED WITH NEW STEEL COMMUNAL DOOR.

Rev.	Description	Date

Do not scale from this drawing. Dimensions to be verified on site by contractor prior to commencement of work.
This drawing is the copyright of the practice and may not be reproduced in part or in whole without the prior written consent of the practice.
© 2026 Faithorn Farrell Timms LLP



Faithorn Farrell Timms

Central Court
1 Knoll Rise
ORPINGTON
Kent BR6 0JA
T 01689 885080
F 01689 885081

Client	Metropolitan Thames Valley Housing
--------	------------------------------------

Project	7-15 Valentines Close Reading, Wokingham RG2 8EU
---------	--

Drawing Title	Door Schedule
---------------	---------------

Date	23/07/2026	Scale	1:10 @ A1
------	------------	-------	-----------

Drawn By	LB	Checked By	HS
----------	----	------------	----

Project No.	PR-11385	Drawing No.	4	Rev.	
-------------	----------	-------------	---	------	--

