



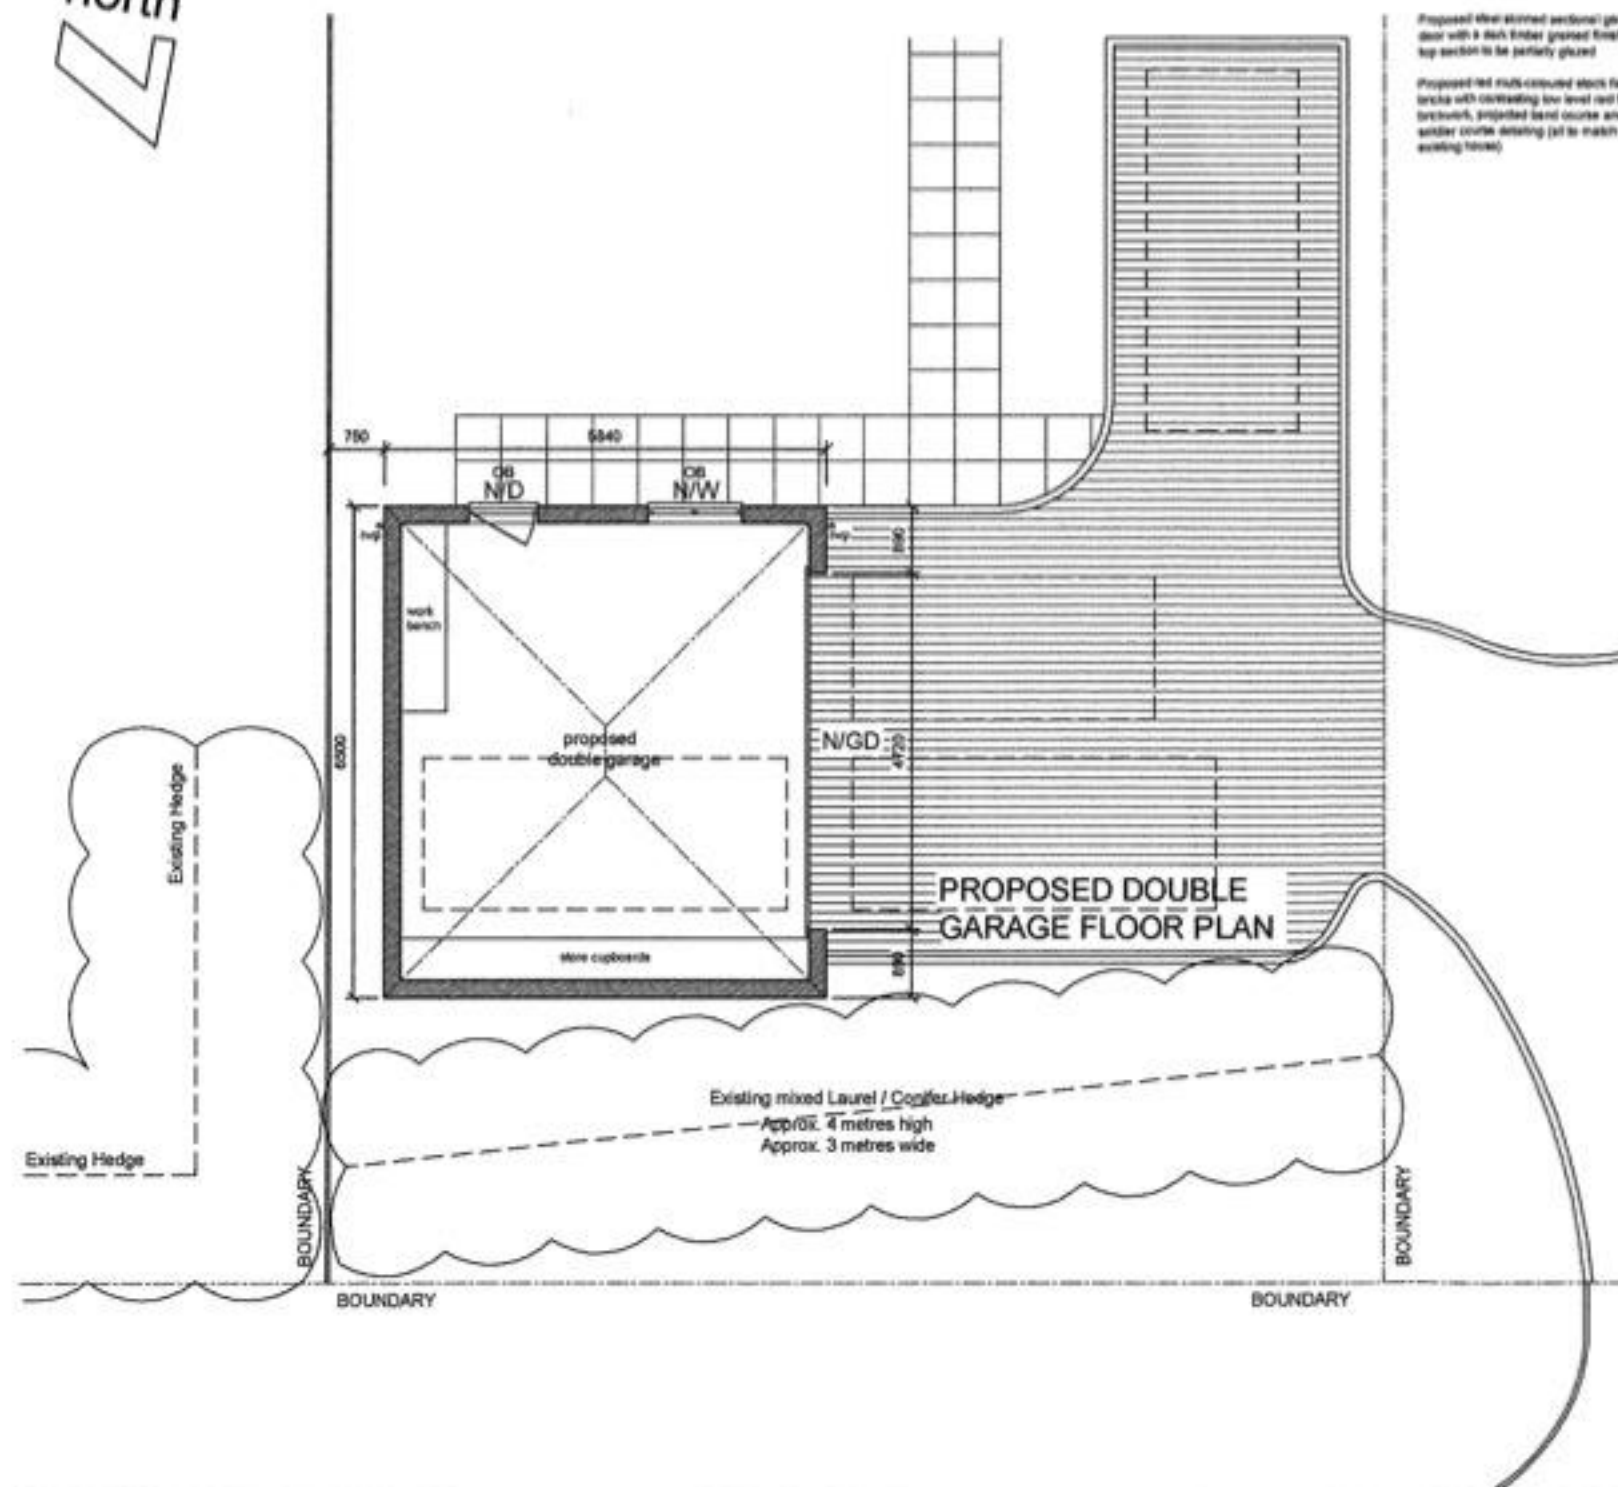


- Proposed concrete roof tiles to match the profile, colour and texture of the existing house
- Half round white upvc rainwater gutters with matching downpipes to match the existing house
- New fascias and soffit boards to be in white pre-finished UPVC
- Proposed steel framed sectional garage door with a dark timber grained finish, top section to be partially glazed
- Proposed red multi-coloured steel facing bricks with contrasting low level red facing brickwork, projected band course and under course detailing (all to match the existing house)

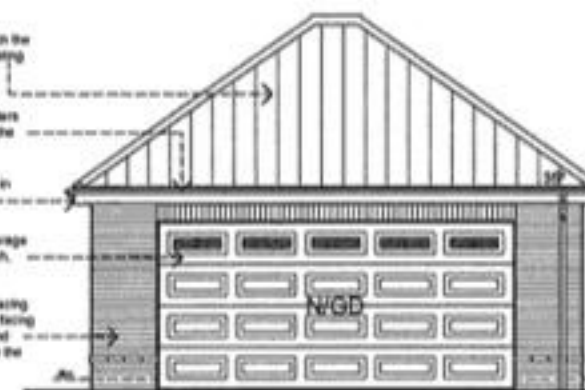


PROPOSED FRONT ELEVATION
(West Facing)



PROPOSED FLANK ELEVATION
(South Facing)

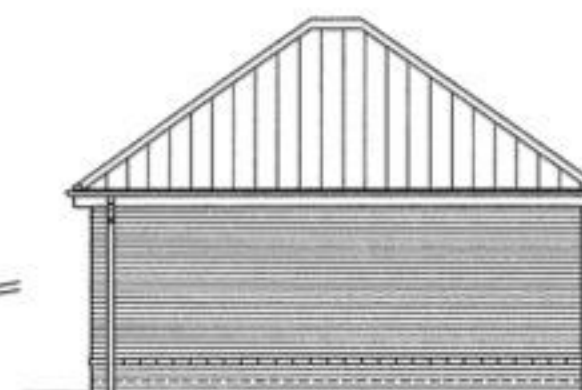

PROPOSED REAR ELEVATION
(East Facing)

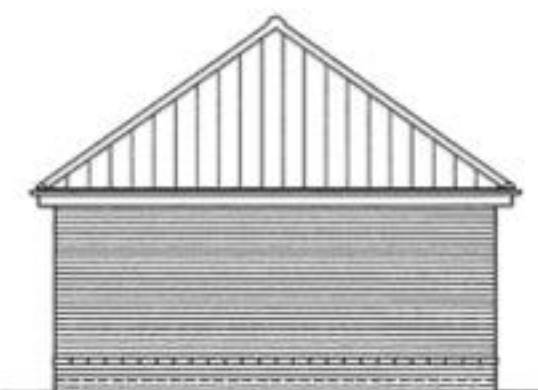

PROPOSED FLANK ELEVATION
(North Facing)

- 1) NW :-
INDICATES PROPOSED NEW EXTERNAL WINDOW WITH SWEPT HEAD IN UPVC WITH A WHITE FINISH (ALL TO MATCH THE EXISTING HOUSE DETAILING)
- 2) N/D :-
INDICATES PROPOSED NEW EXTERNAL DOOR MANUFACTURED IN UPVC WITH A WHITE FINISH
- 3) N/GD :-
INDICATES PROPOSED NEW EXTERNAL SECTIONAL GARAGE DOOR MANUFACTURED IN STEEL WITH A DARK TIMBER GRAIN FINISH, TOP SECTION TO BE PARTIALLY GLAZED
- 4) OB :-
INDICATES OBSCURING GLASS - PATTERN TO CLIENT'S CHOICE

0 1 2 3 4 5 metres

© Copyright PCa 2012

Project The Hawthorns, 116 Nine Mile Ride, Finchampstead, Berkshire, RG40 4JA - for Mr and Mrs Welham		Scale 1:100 A3 SHEET	
Title PROPOSED DOUBLE GARAGE		Date 04/12	
 Peter Card Associates 51 The Brackens Crowthorne Berkshire RG45 6TB Tel/Fax: 01344 777458		Drg No PCa/270/PL2	Rev