



KEY


ST	STUDY / LIBRARY	K	KITCHEN
L	LOUNGE	D	DINING ROOM
MB	MASTER BEDROOM	A	ATRIUM
U	UTILITY	B	BEDROOM
DR	DRESSING ROOM	ES	EN-SUITE
C	CLOAK ROOM	S	STORAGE
P	PLANT	CP	CARPORT
BA	BALCONY	RL	ROOFLIGHT
SN	SNUG		HATCH / LIGHT OVER

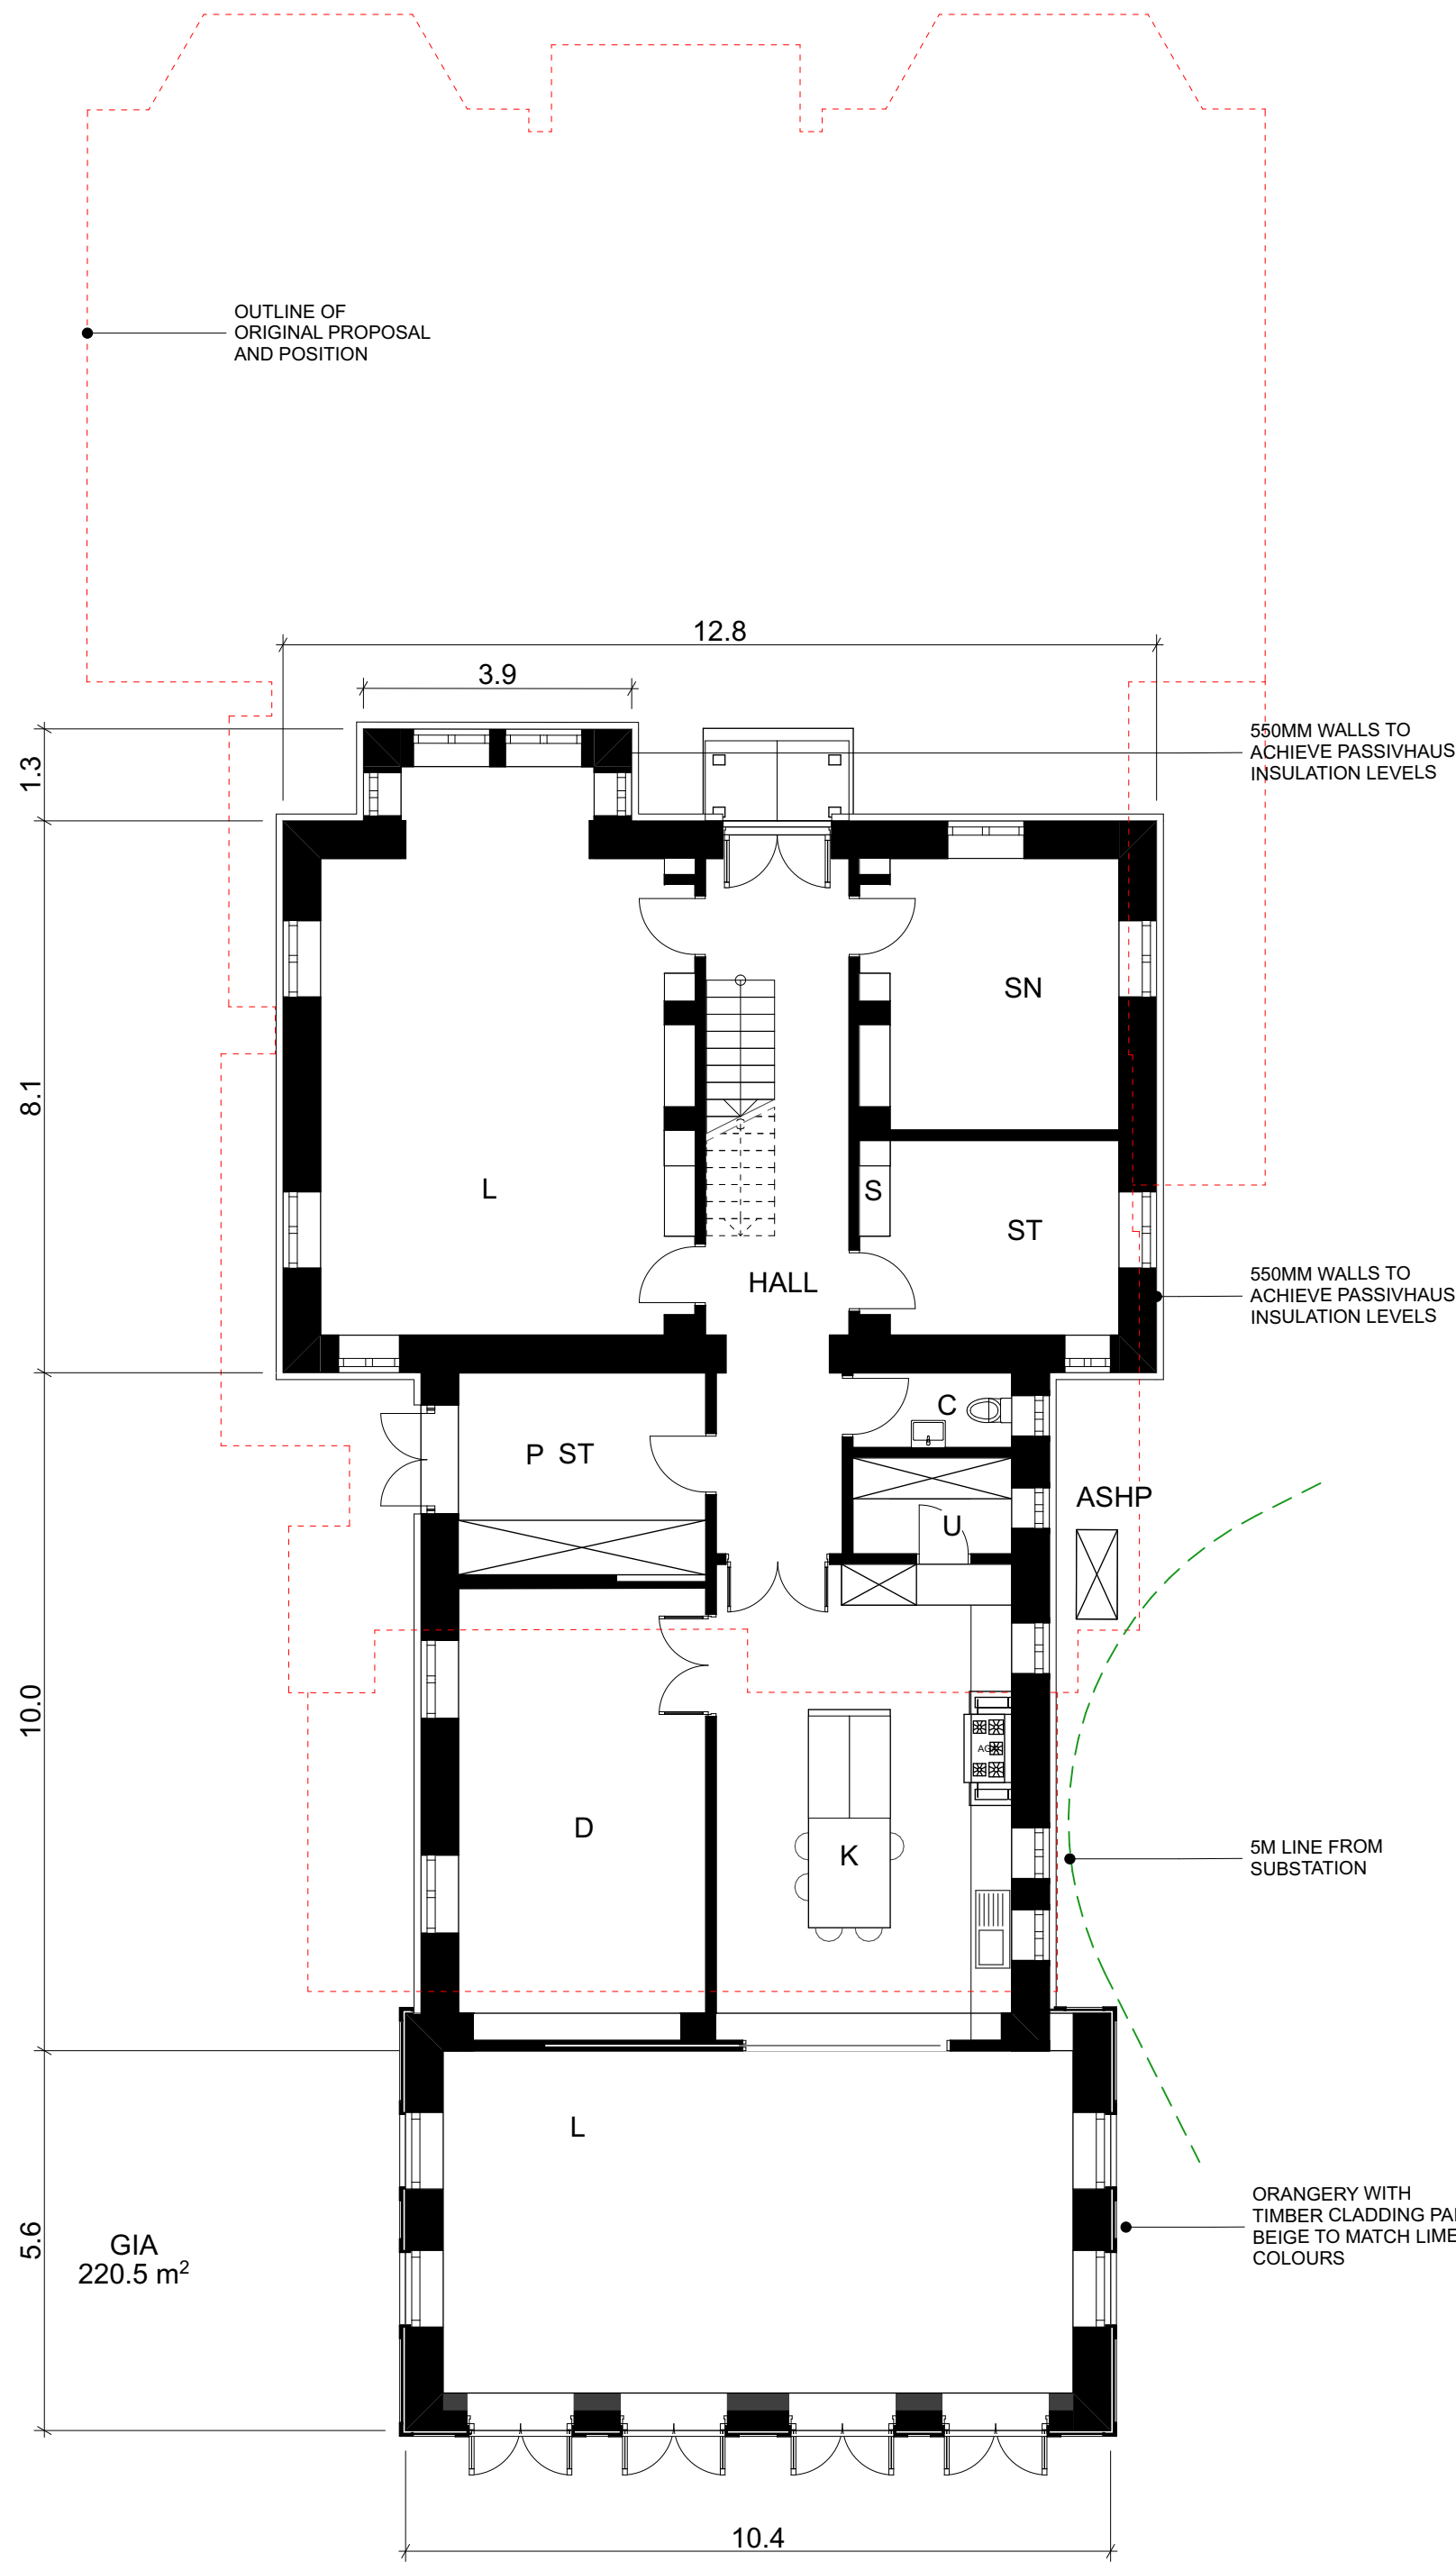

PROPOSED GROUND FLOOR 1:100

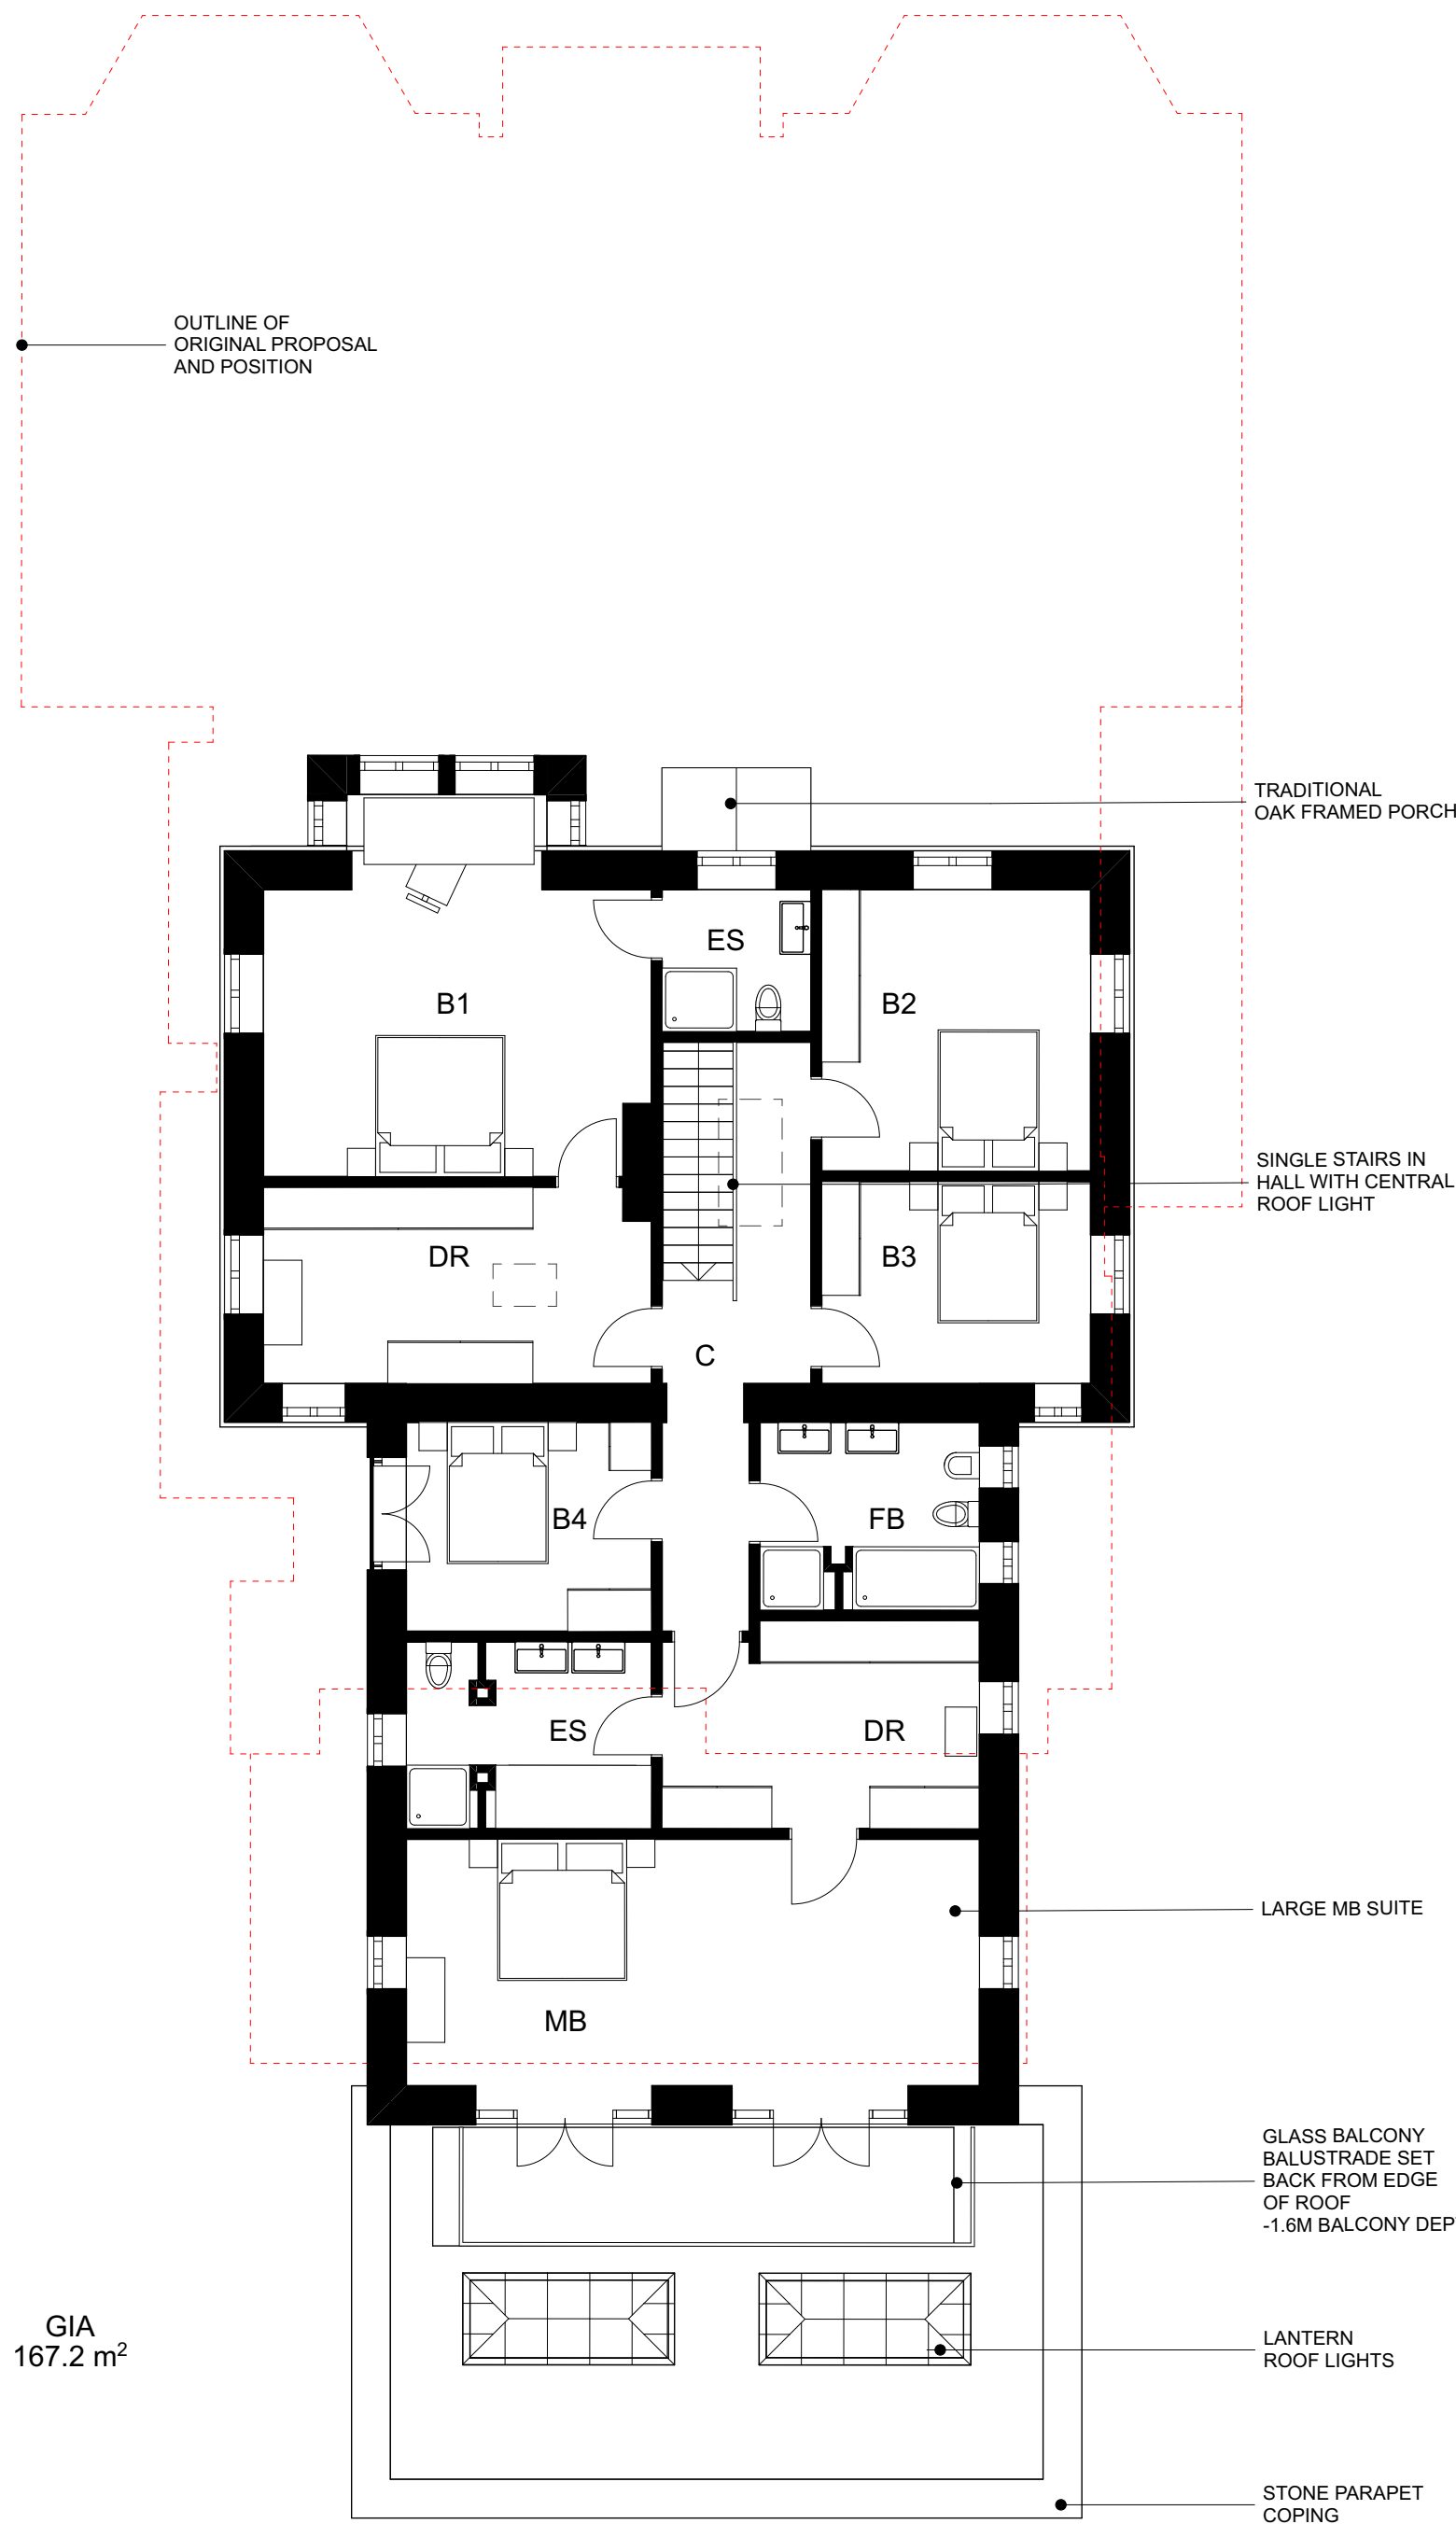

PROPOSED FIRST FLOOR 1:100

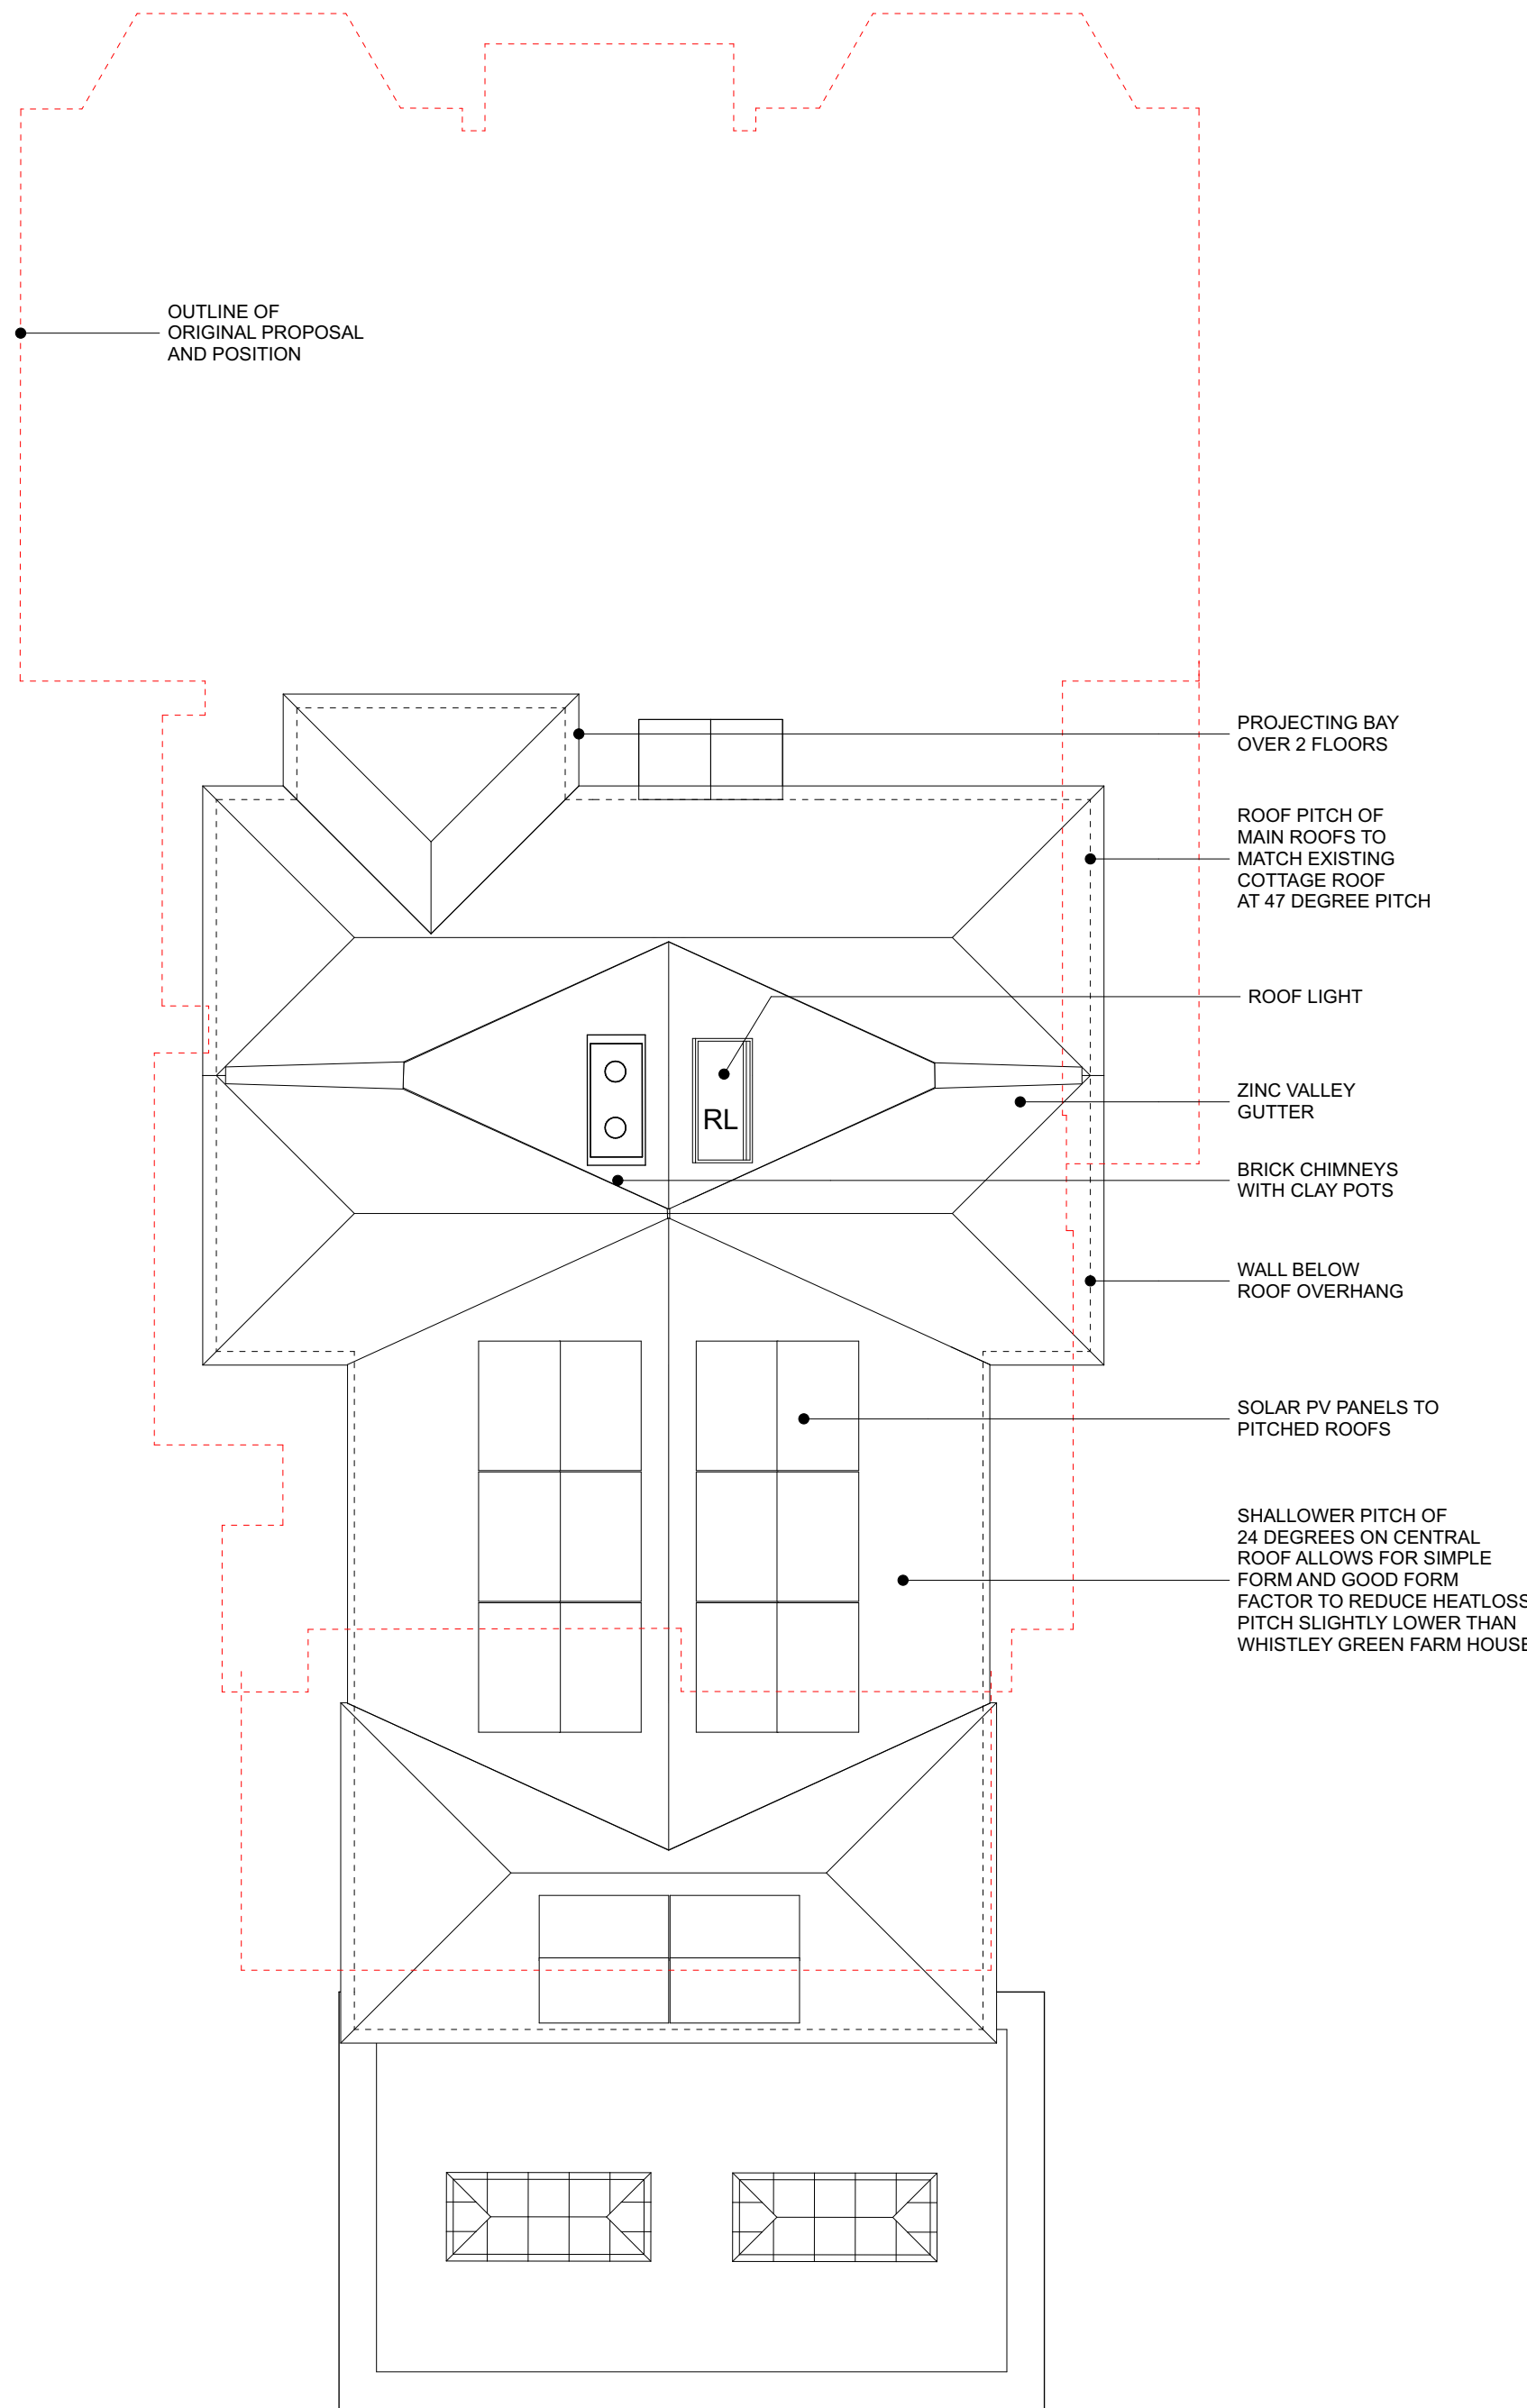

PROPOSED ROOF PLAN 1:100

03/07/2026 PLANNING ISSUE

Rev

Client

Mr & Mrs HORSCROFT

Site

CLEAR VIEW
COTTAGE, WHISTLEY
GREEN, RG10 0DU

Drawing title

PROPOSED FLOOR
AND ROOF PLANS

Scale @ Drawing Size

1:100 @A1

Drawn

VL

Checked

HW

Status

PLANNING

HIVES ARCHITECTS

SINCE 1934

Hives Architects LLP
Quadrant House, Broad Street, Reading, RG1 7QE
0118 958 7331, info@hivesarchitects.co.uk

Project

Drawing

Revision

2907 003 P23