



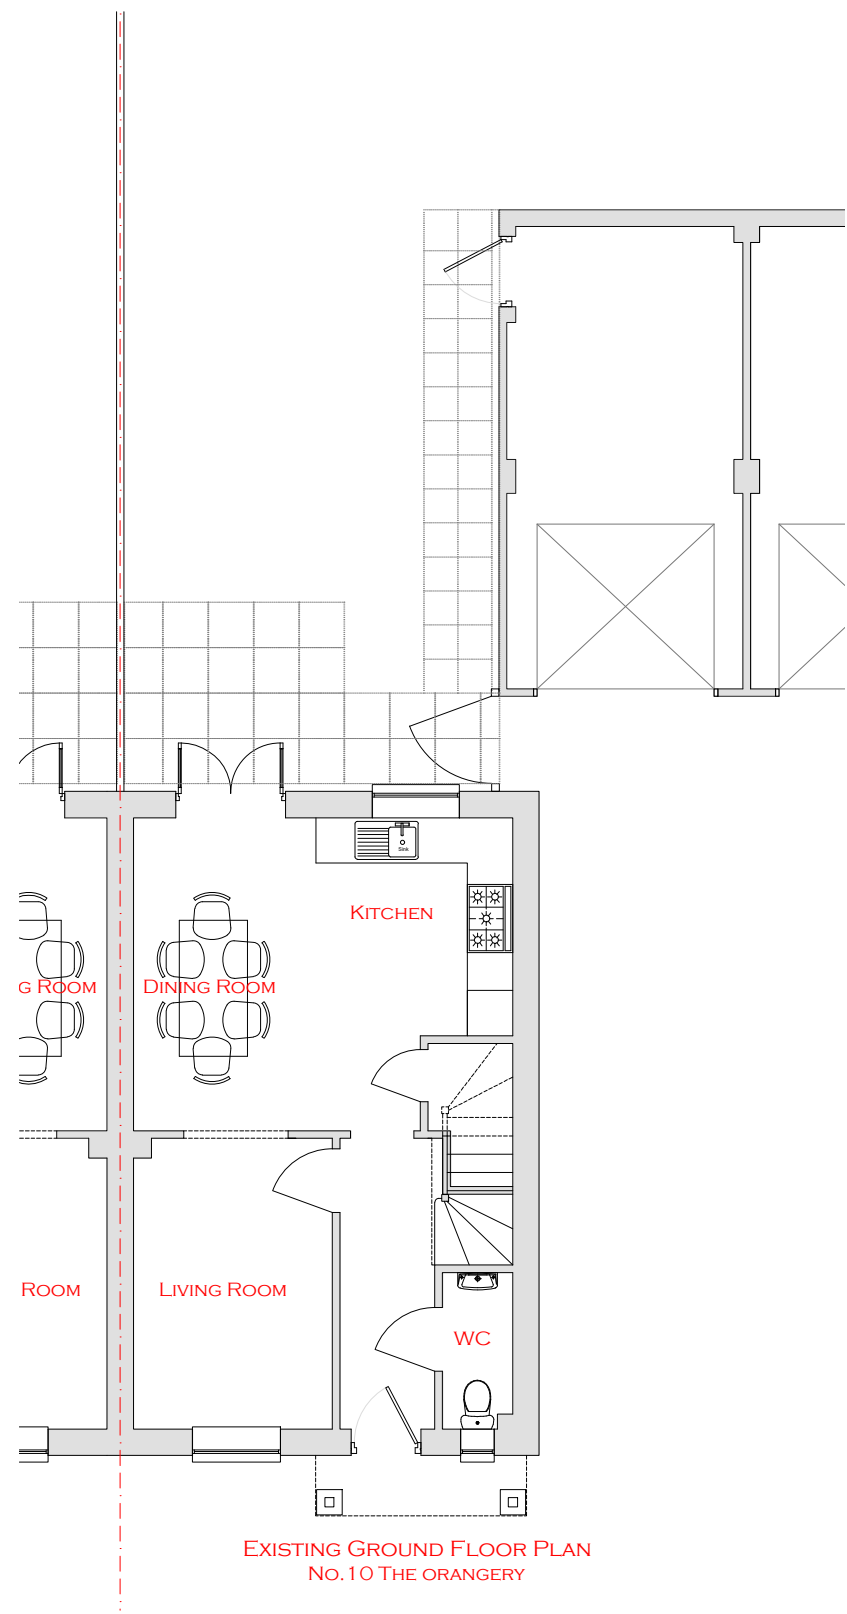

EXISTING GROUND FLOOR PLAN
No. 10 THE ORANGERY

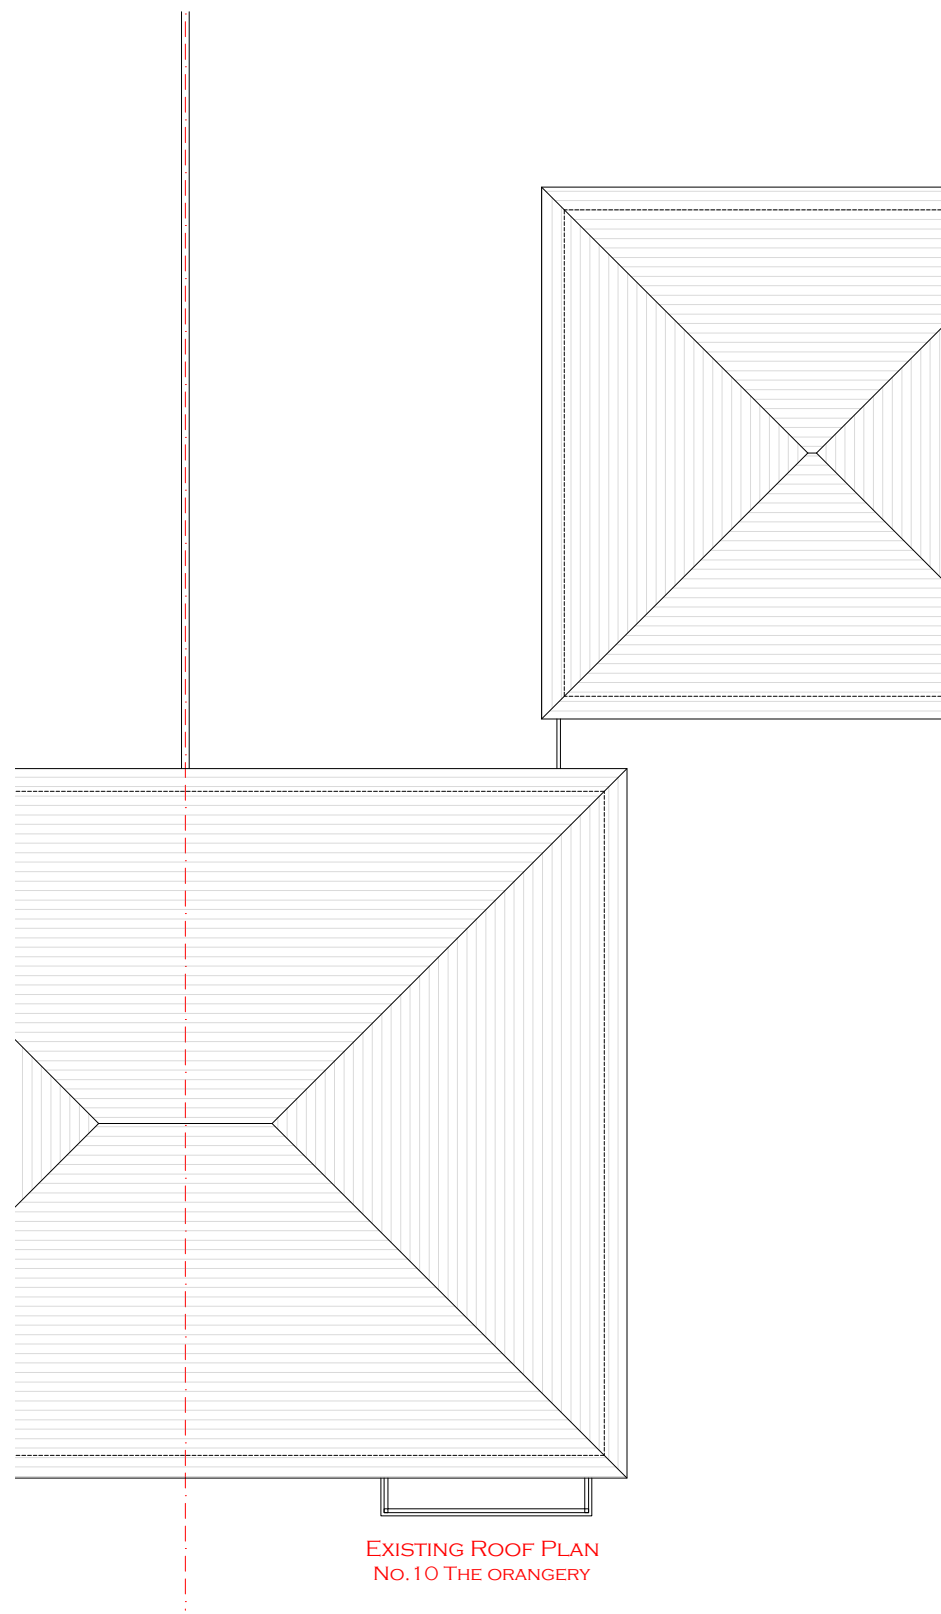

EXISTING ROOF PLAN
No. 10 THE ORANGERY



EXISTING FRONT ELEVATION (EAST FACING)
No. 10 THE ORANGERY



EXISTING REAR ELEVATION (WEST FACING)
No. 10 THE ORANGERY




EXISTING SIDE ELEVATION (SOUTH FACING)
No. 10 THE ORANGERY




EXISTING SIDE ELEVATION (SOUTH FACING)
No. 10 THE ORANGERY



EXISTING SIDE ELEVATION (NORTH FACING)
No. 10 THE ORANGERY

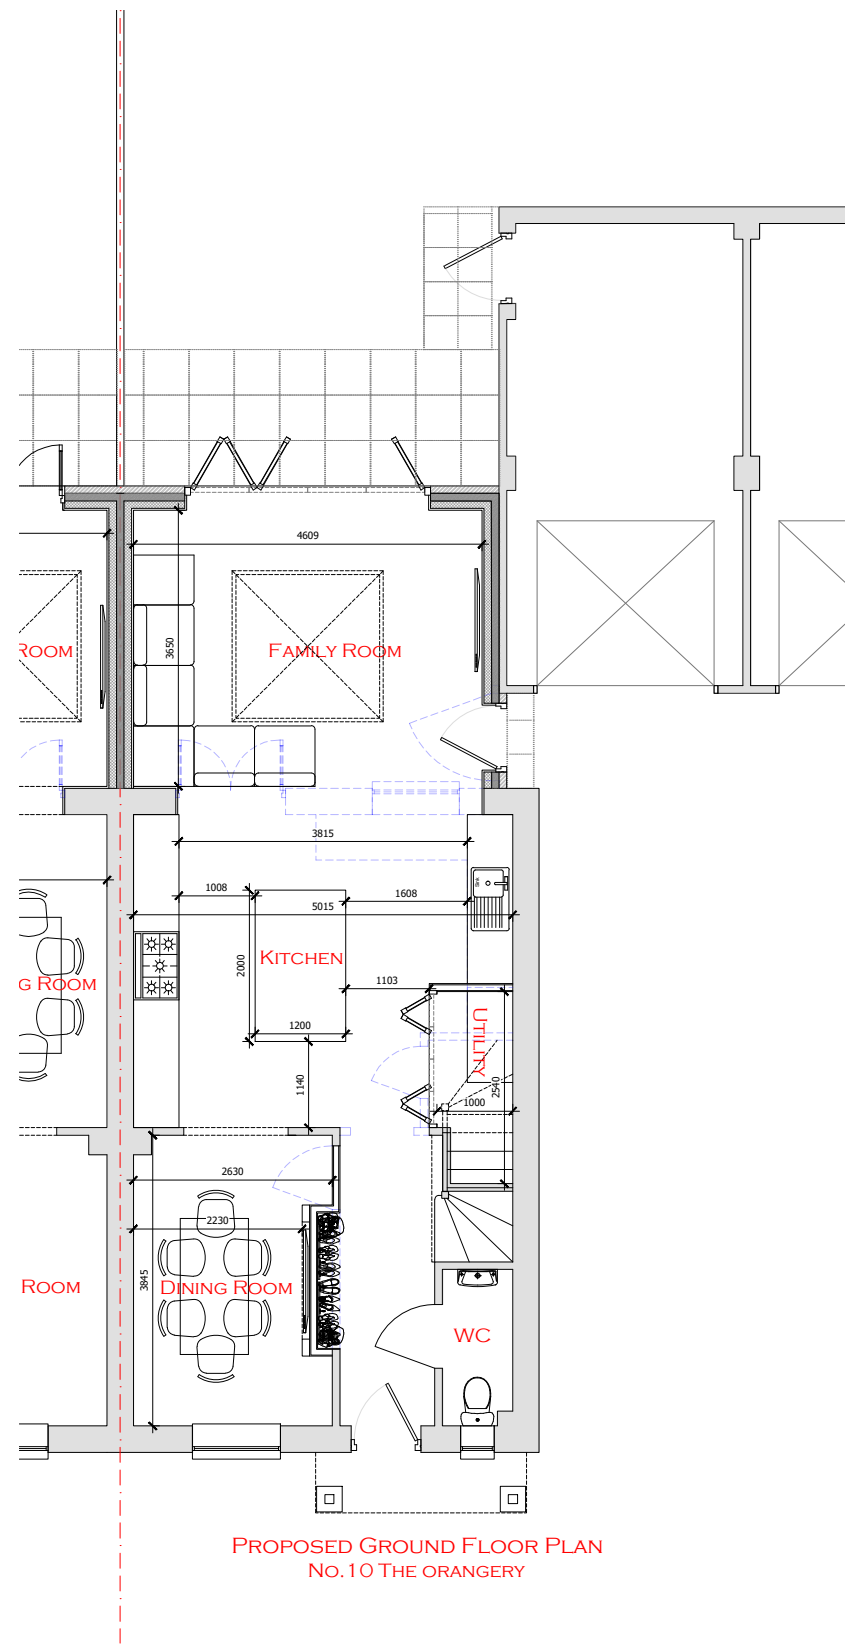


PROPOSED GROUND FLOOR PLAN
No. 10 THE ORANGERY

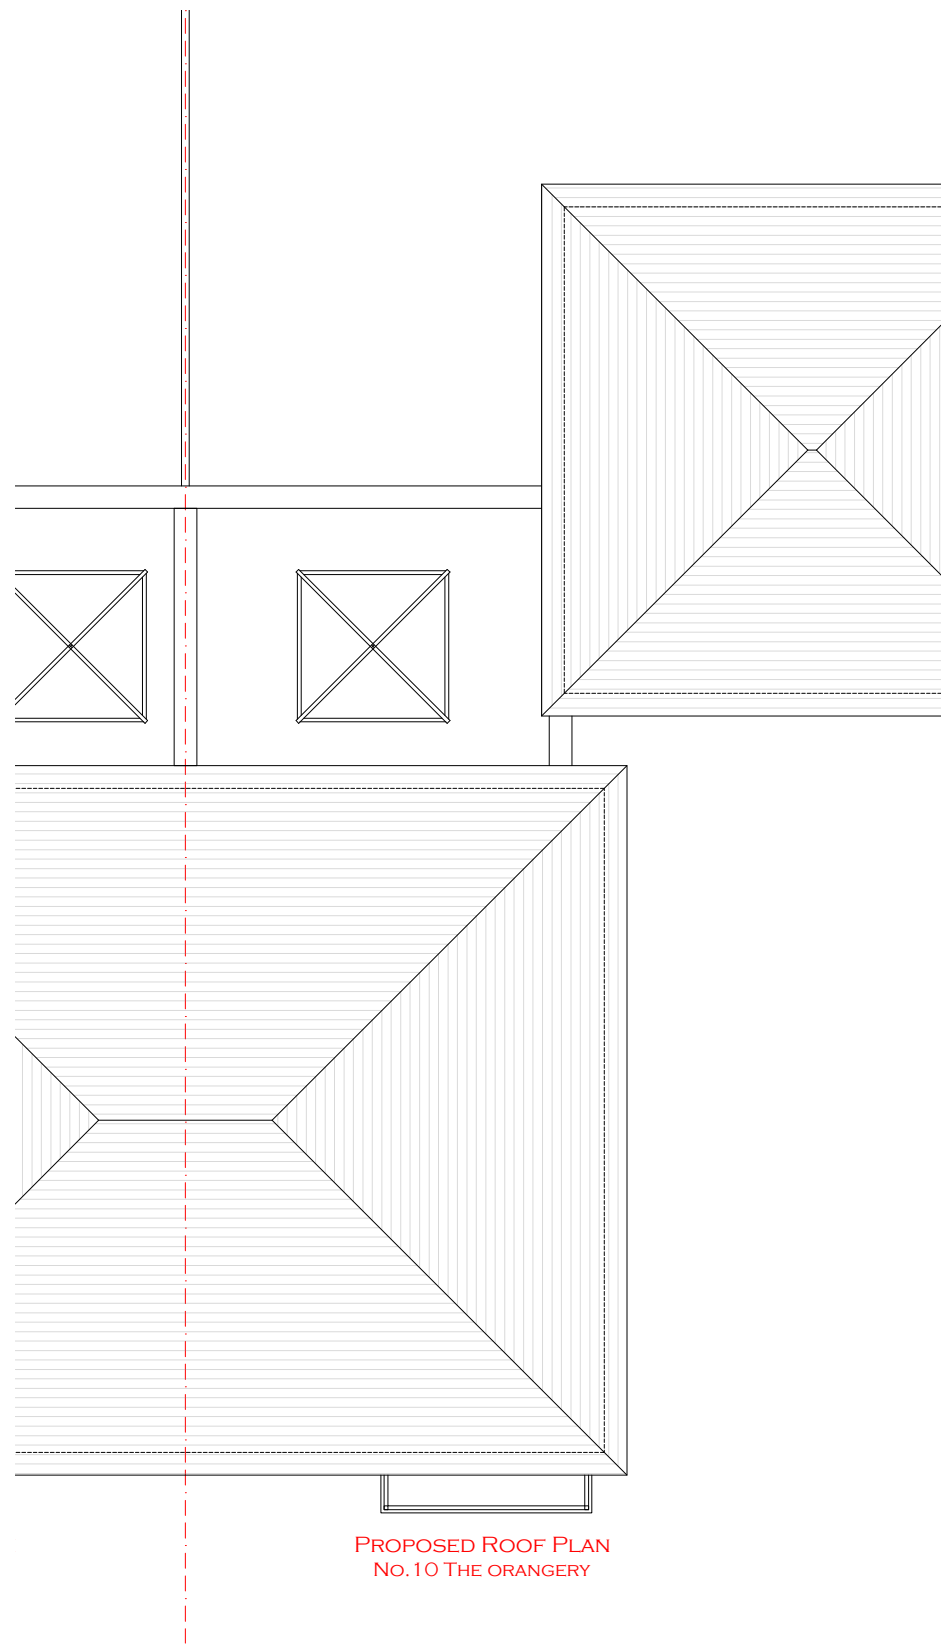

PROPOSED ROOF PLAN
No. 10 THE ORANGERY



PROPOSED FRONT ELEVATION (EAST FACING)
No. 10 THE ORANGERY

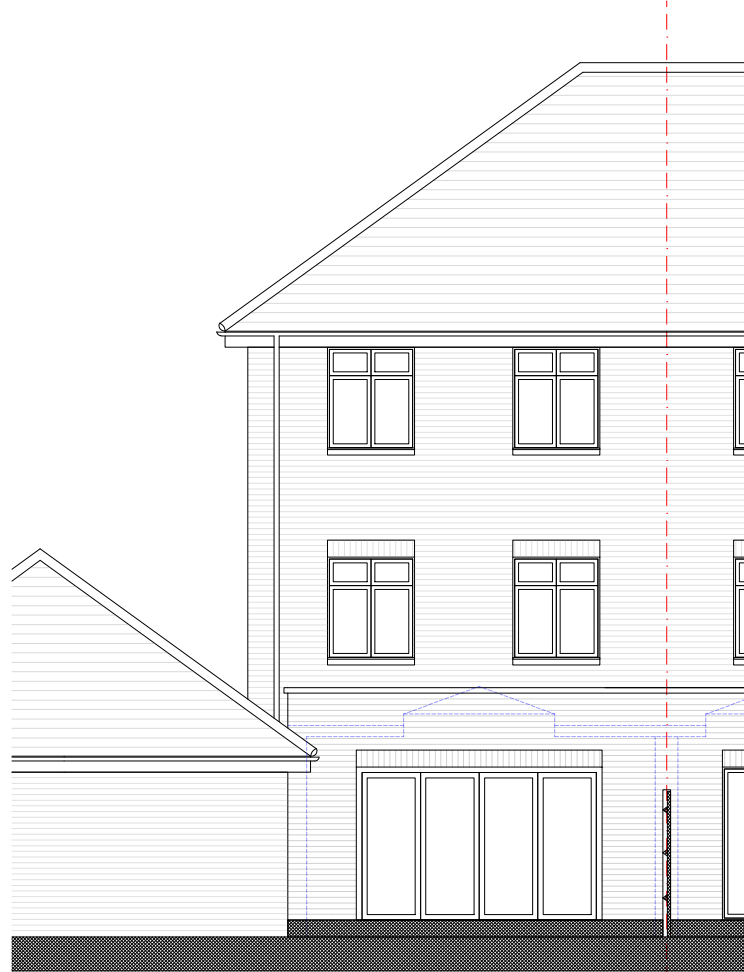

PROPOSED REAR ELEVATION (WEST FACING)
No. 10 THE ORANGERY



PROPOSED SIDE ELEVATION (SOUTH FACING)
No. 10 THE ORANGERY



PROPOSED SIDE ELEVATION (SOUTH FACING)
No. 10 THE ORANGERY



PROPOSED SIDE ELEVATION (NORTH FACING)
No. 10 THE ORANGERY



Key

Rev	Date	Description
Revisions		

© Arcadia-Designs - This document and its design content is the copyright of ARCADIA-DESIGNS GROUP Ltd (Arcadia-Designs) and should NOT be copied or reproduced without written consent of the practice.

This drawing should be read in conjunction with all other information including project specification. Use written dimensions only and DO NOT scale. Site dimensions to be checked on site prior to ordering materials.



T: 07562740771 E: admin@arcadia-designs.co.uk
W: www.arcadia-designs.co.uk

Project
Single Storey Rear Extension

Client
Zeljko Maric
Address
10
The Orangery,
Reading, RG6 1FH
Drawing Title
Existing And Proposed Plans
And Elevations

Date	Scale	Drawn
03rd February 2026	1:100 @ A1	SH
Drawing Number	Revision	
ZJT1 PL-200	1	
PLANNING		