





Supplied by Streetwise Maps Ltd
www.streetwise.net
Licence No: 100047474




LOCATION PLAN
SCALE 1:1250@A3

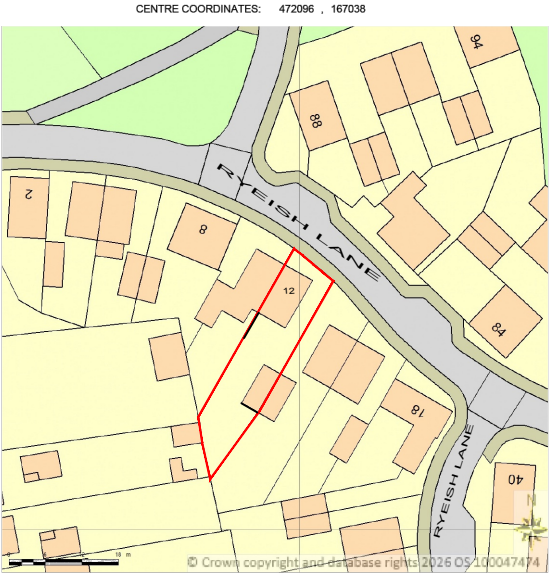





Supplied by Streetwise Maps Ltd
www.streetwise.net
Licence No: 100047474


BLOCK PLAN
SCALE 1:500@A3

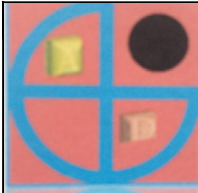
	PROJECT:	12 Ryeish Lane Spencers Wood	DRAWN BY:	P.S.	DRAWING TITLE:		 archdeziner7@gmail.com
	PROPOSED SINGLE STOREY REAR EXTENSION, GARAGE CONVERSION		DATE:	08/04/2026	LOCATION AND BLOCK PLAN		
			SCALE:	AS SHOWN@A3	DRAWING NUMBER:	RL-01	
			FILENAME:	26010			

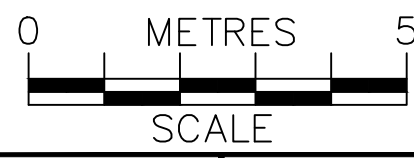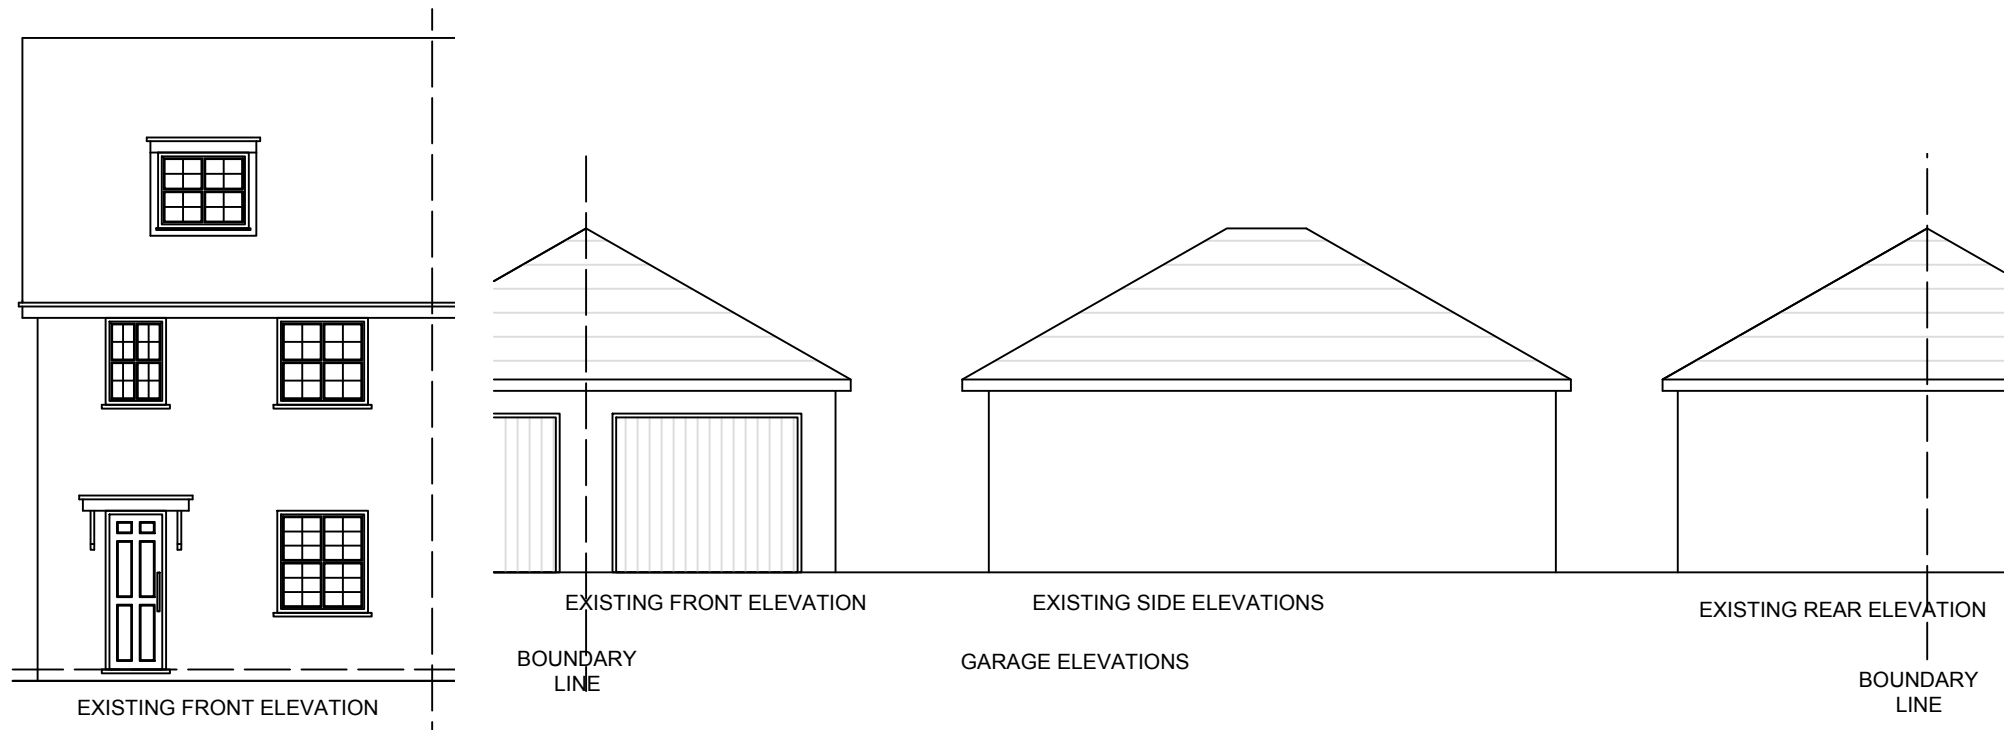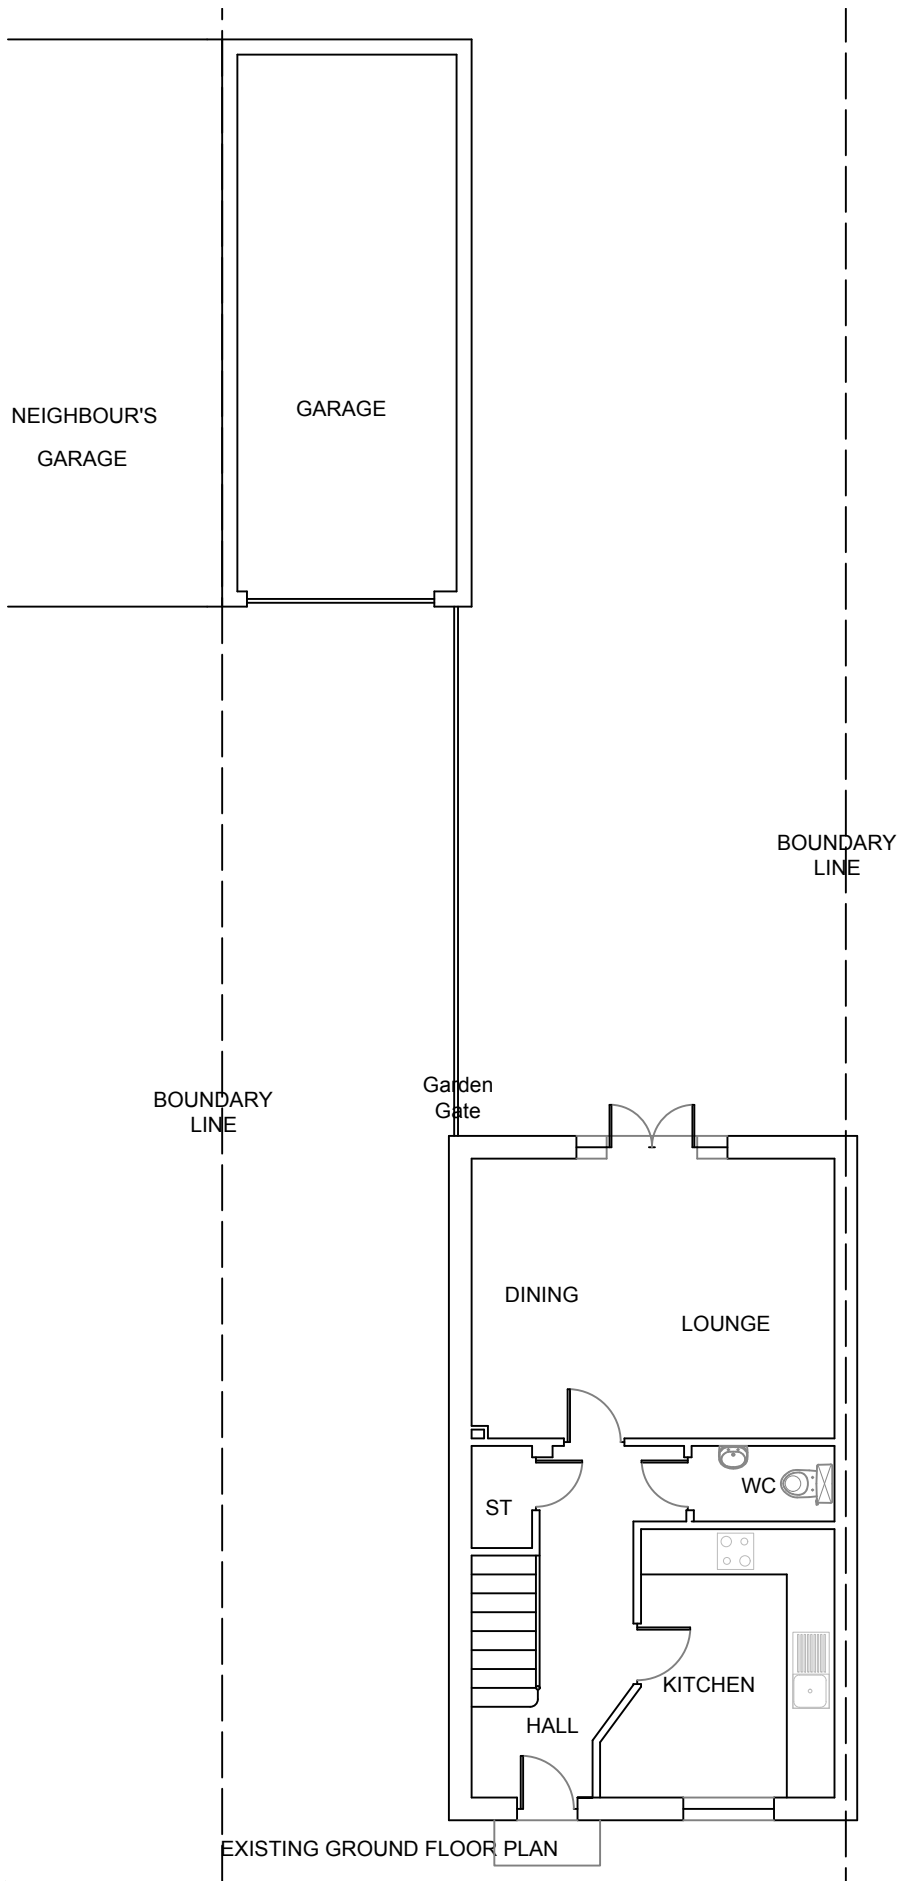

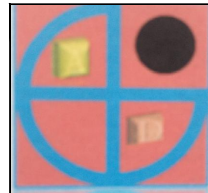
	PROJECT:	12 Ryeish Lane Spencers Wood	DRAWN BY:	P.S.	DRAWING TITLE:		 ArchDezine Limited archdeziner7@gmail.com
	PROPOSED SINGLE STOREY REAR EXTENSION, GARAGE CONVERSION		DATE:	08/04/2026	EXISTING PLAN & ELEVATIONS		
			SCALE:	1:100@A3	DRAWING NUMBER:	RL-02	
			FILENAME:	26010			

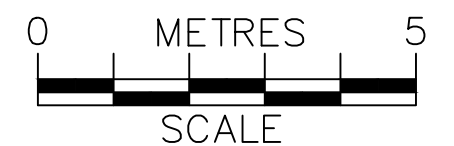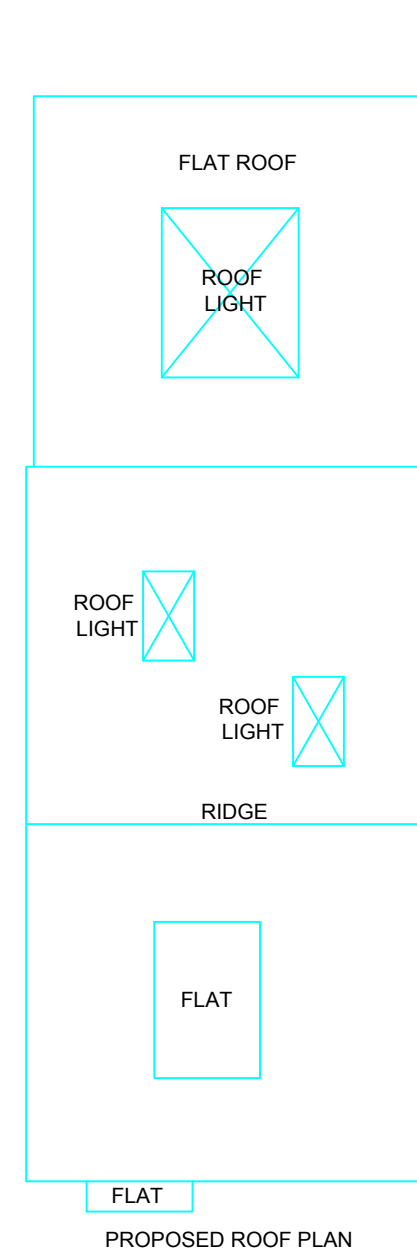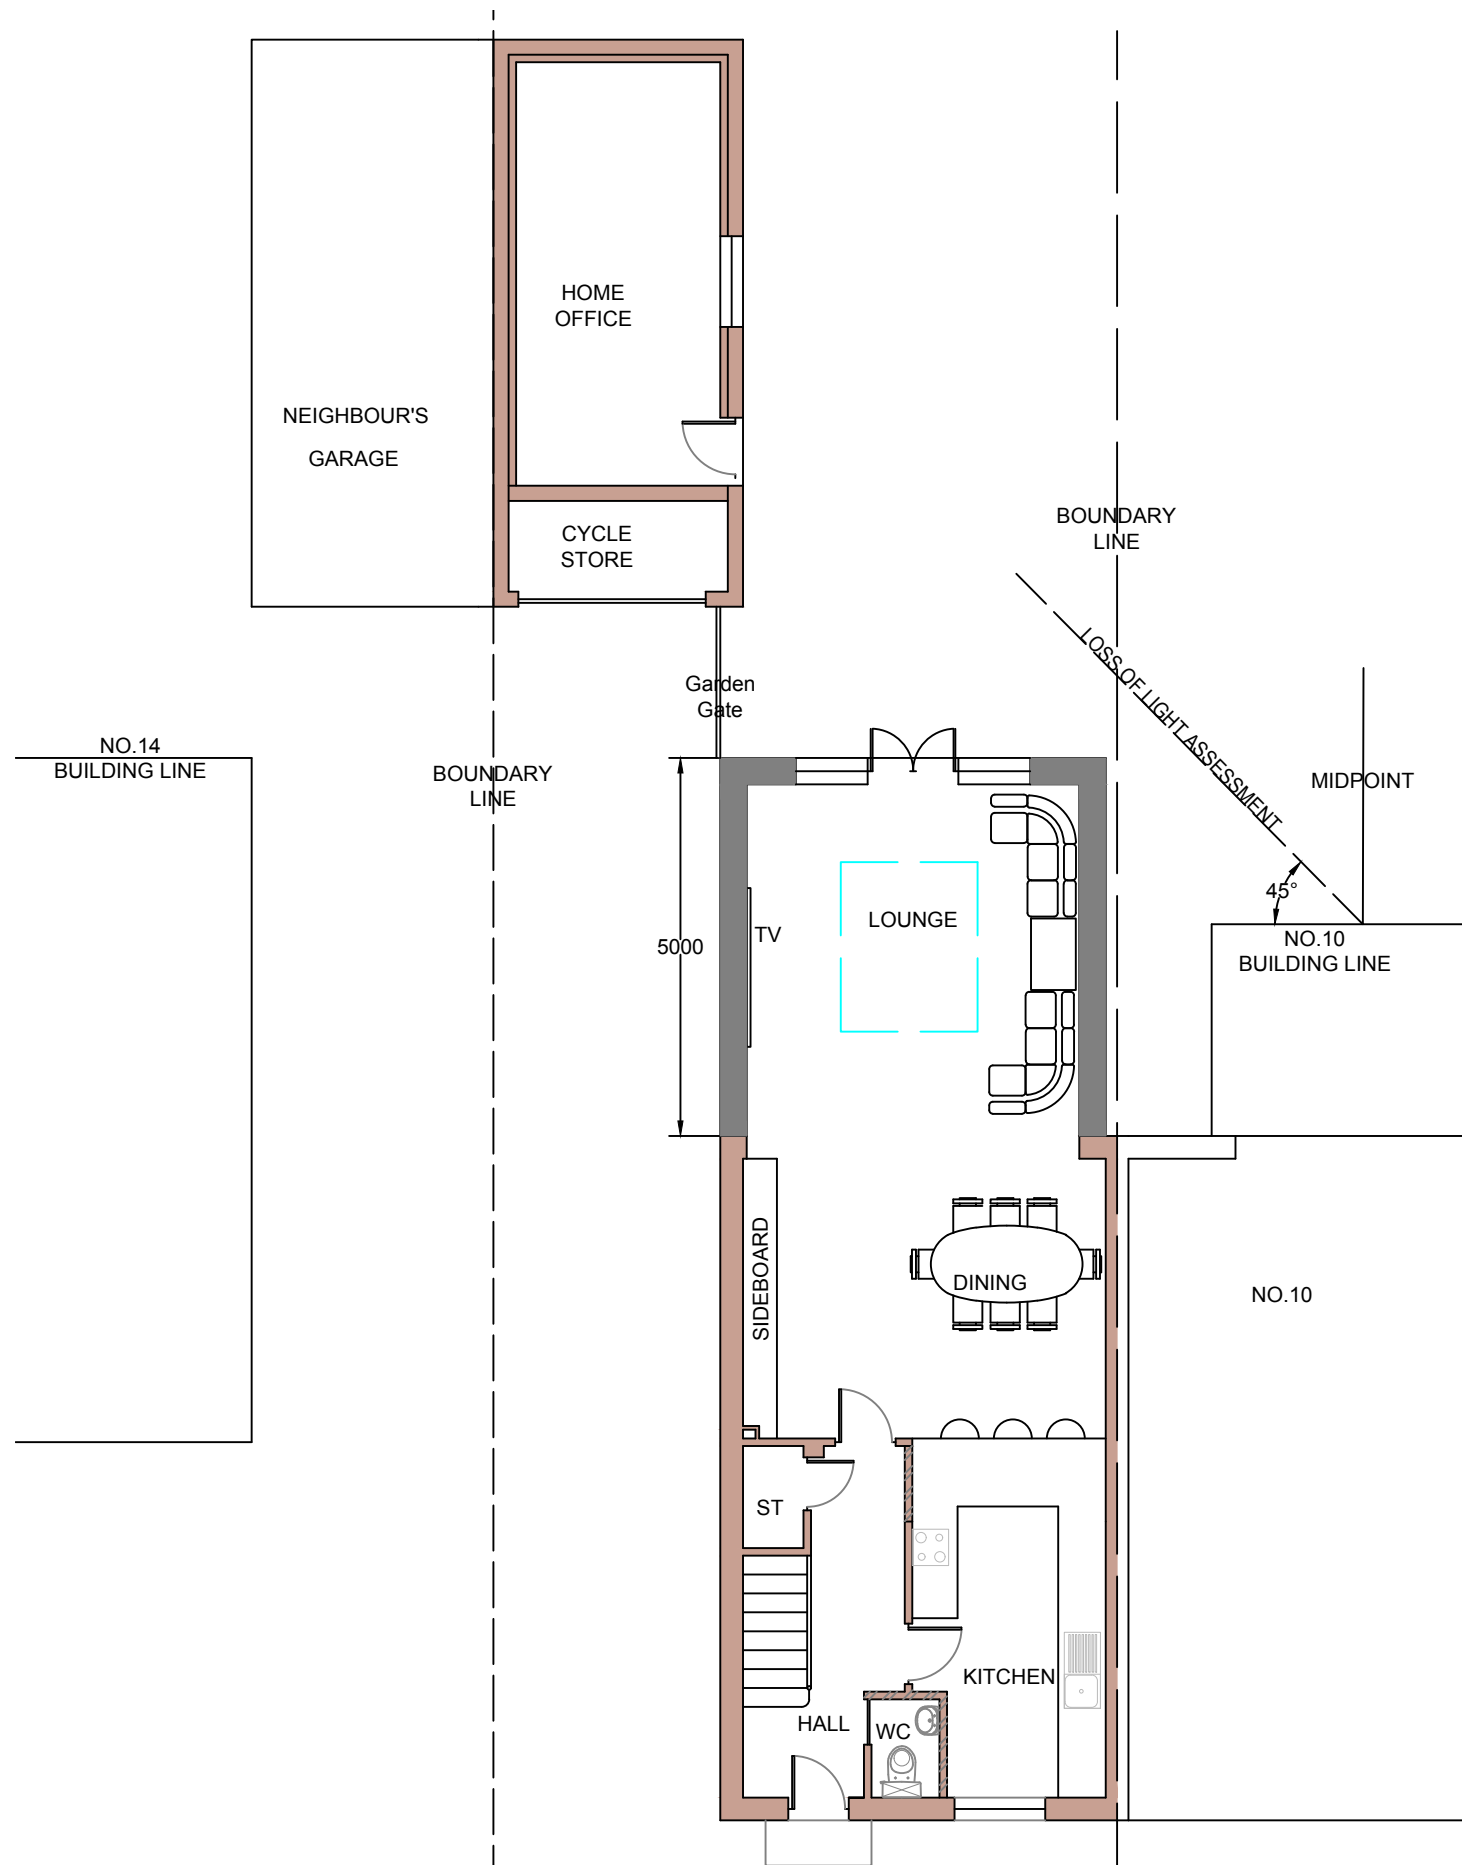

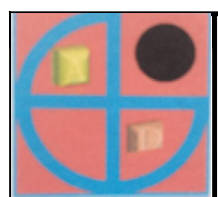
	PROJECT:	12 Ryeish Lane Spencers Wood	DRAWN BY:	P.S.	DRAWING TITLE:		ArchDezine Limited archdeziner7@gmail.com
	PROPOSED SINGLE STOREY REAR EXTENSION, GARAGE CONVERSION		DATE:	06/05/2026	PROPOSED PLANS		
			SCALE:	1:100@A3	DRAWING NUMBER:	RL-03	
			FILENAME:	26010			

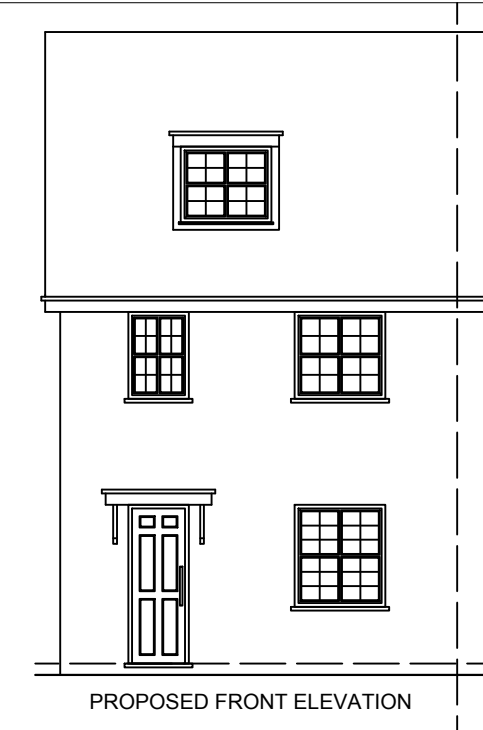


PROPOSED FRONT ELEVATION

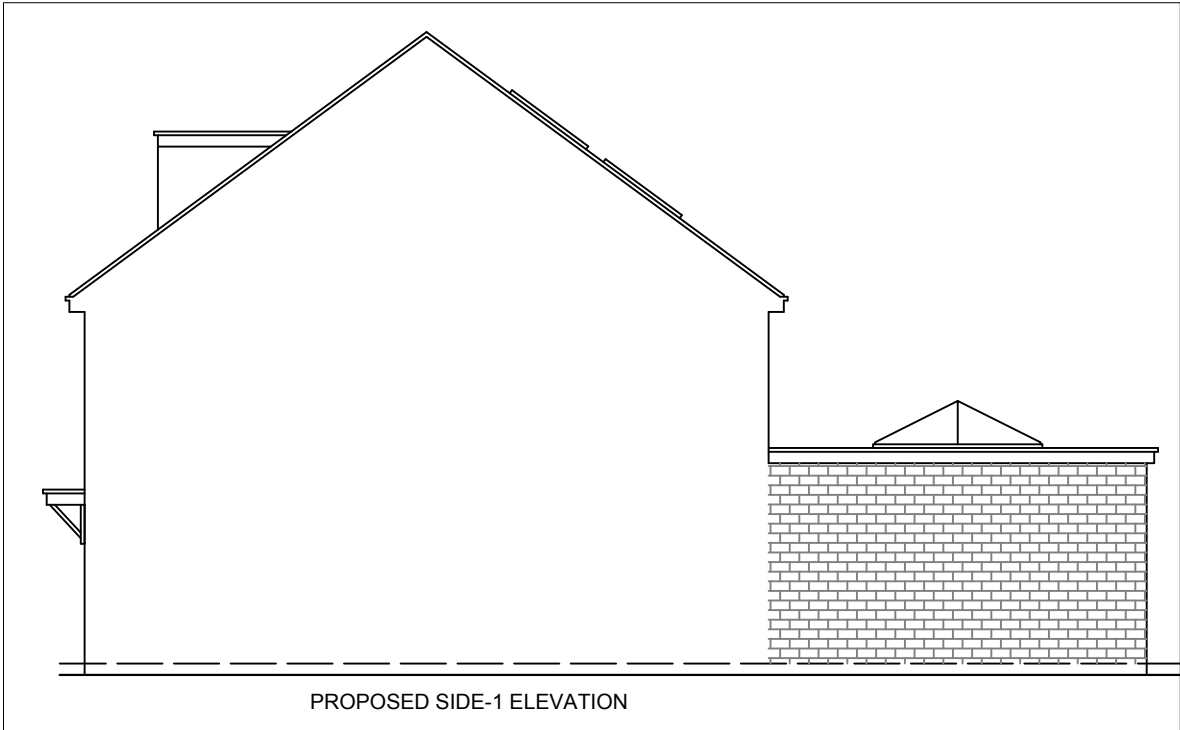


PROPOSED SIDE-1 ELEVATION

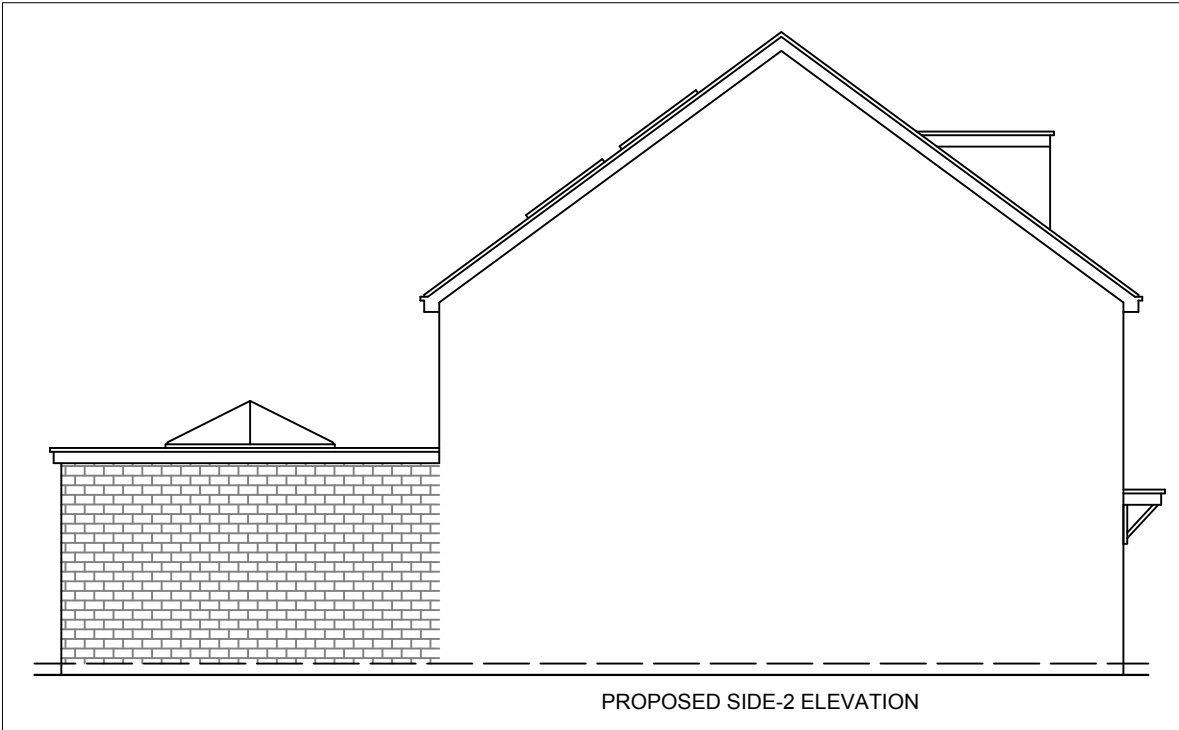

PROPOSED SIDE-2 ELEVATION

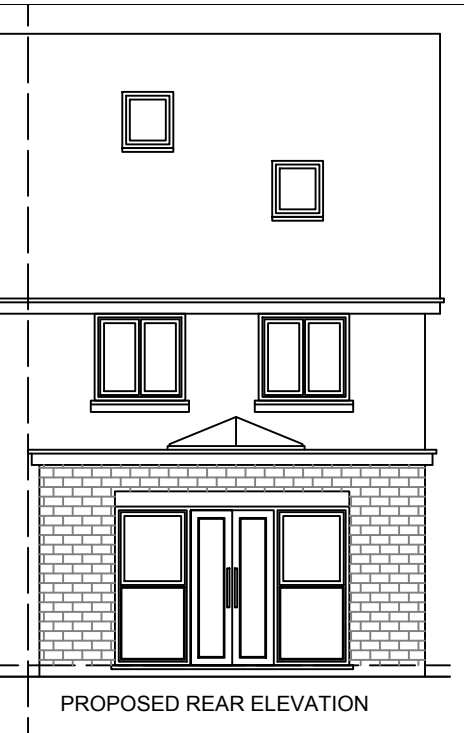

PROPOSED REAR ELEVATION

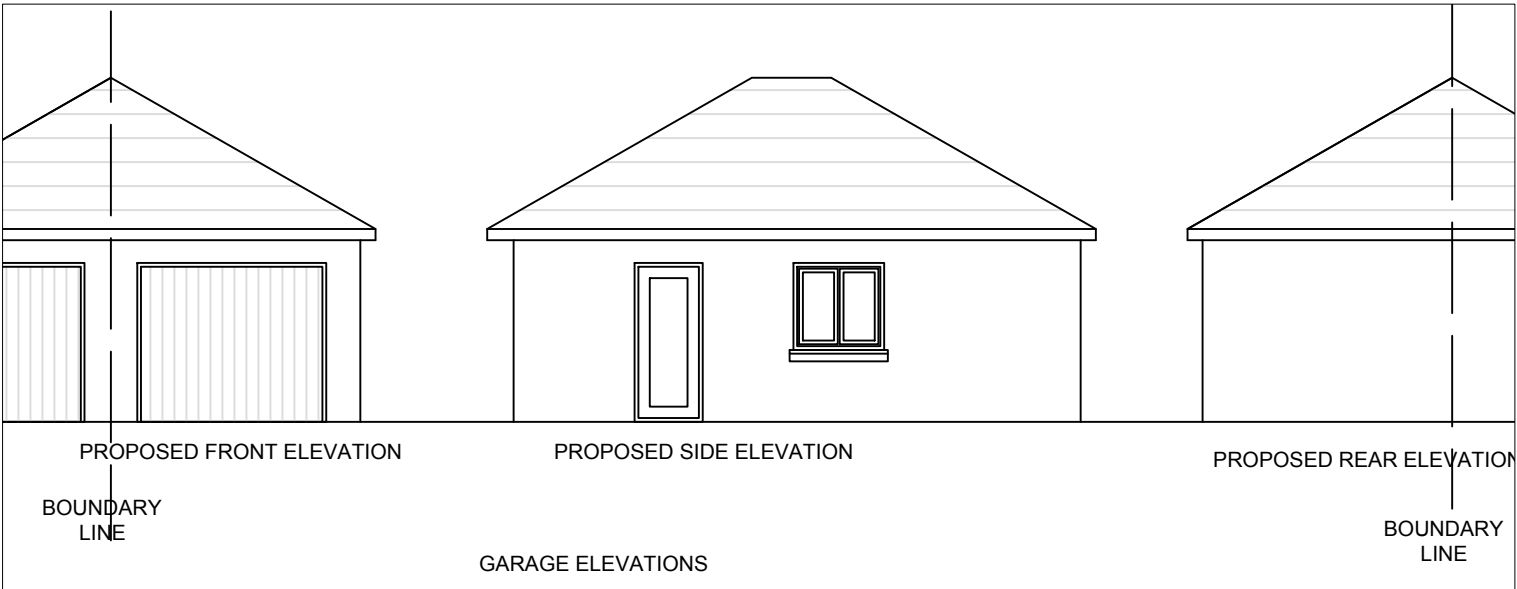

PROPOSED FRONT ELEVATION


PROPOSED SIDE ELEVATION


PROPOSED REAR ELEVATION

BOUNDARY
LINE

BOUNDARY
LINE

GARAGE ELEVATIONS

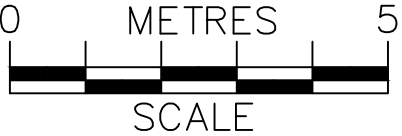

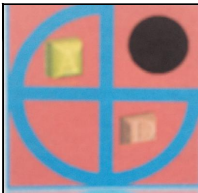	PROJECT:	12 Ryeish Lane Spencers Wood	DRAWN BY:	P.S.	DRAWING TITLE:		 archdeziner7@gmail.com
	PROPOSED SINGLE STOREY REAR EXTENSION,GARAGE CONVERSION		DATE:	06/05/2026	PROPOSED ELEVATIONS		
			SCALE:	1:100@A3	DRAWING NUMBER:	RL-04	
			FILENAME:	26010			