




FRONT ELEVATION

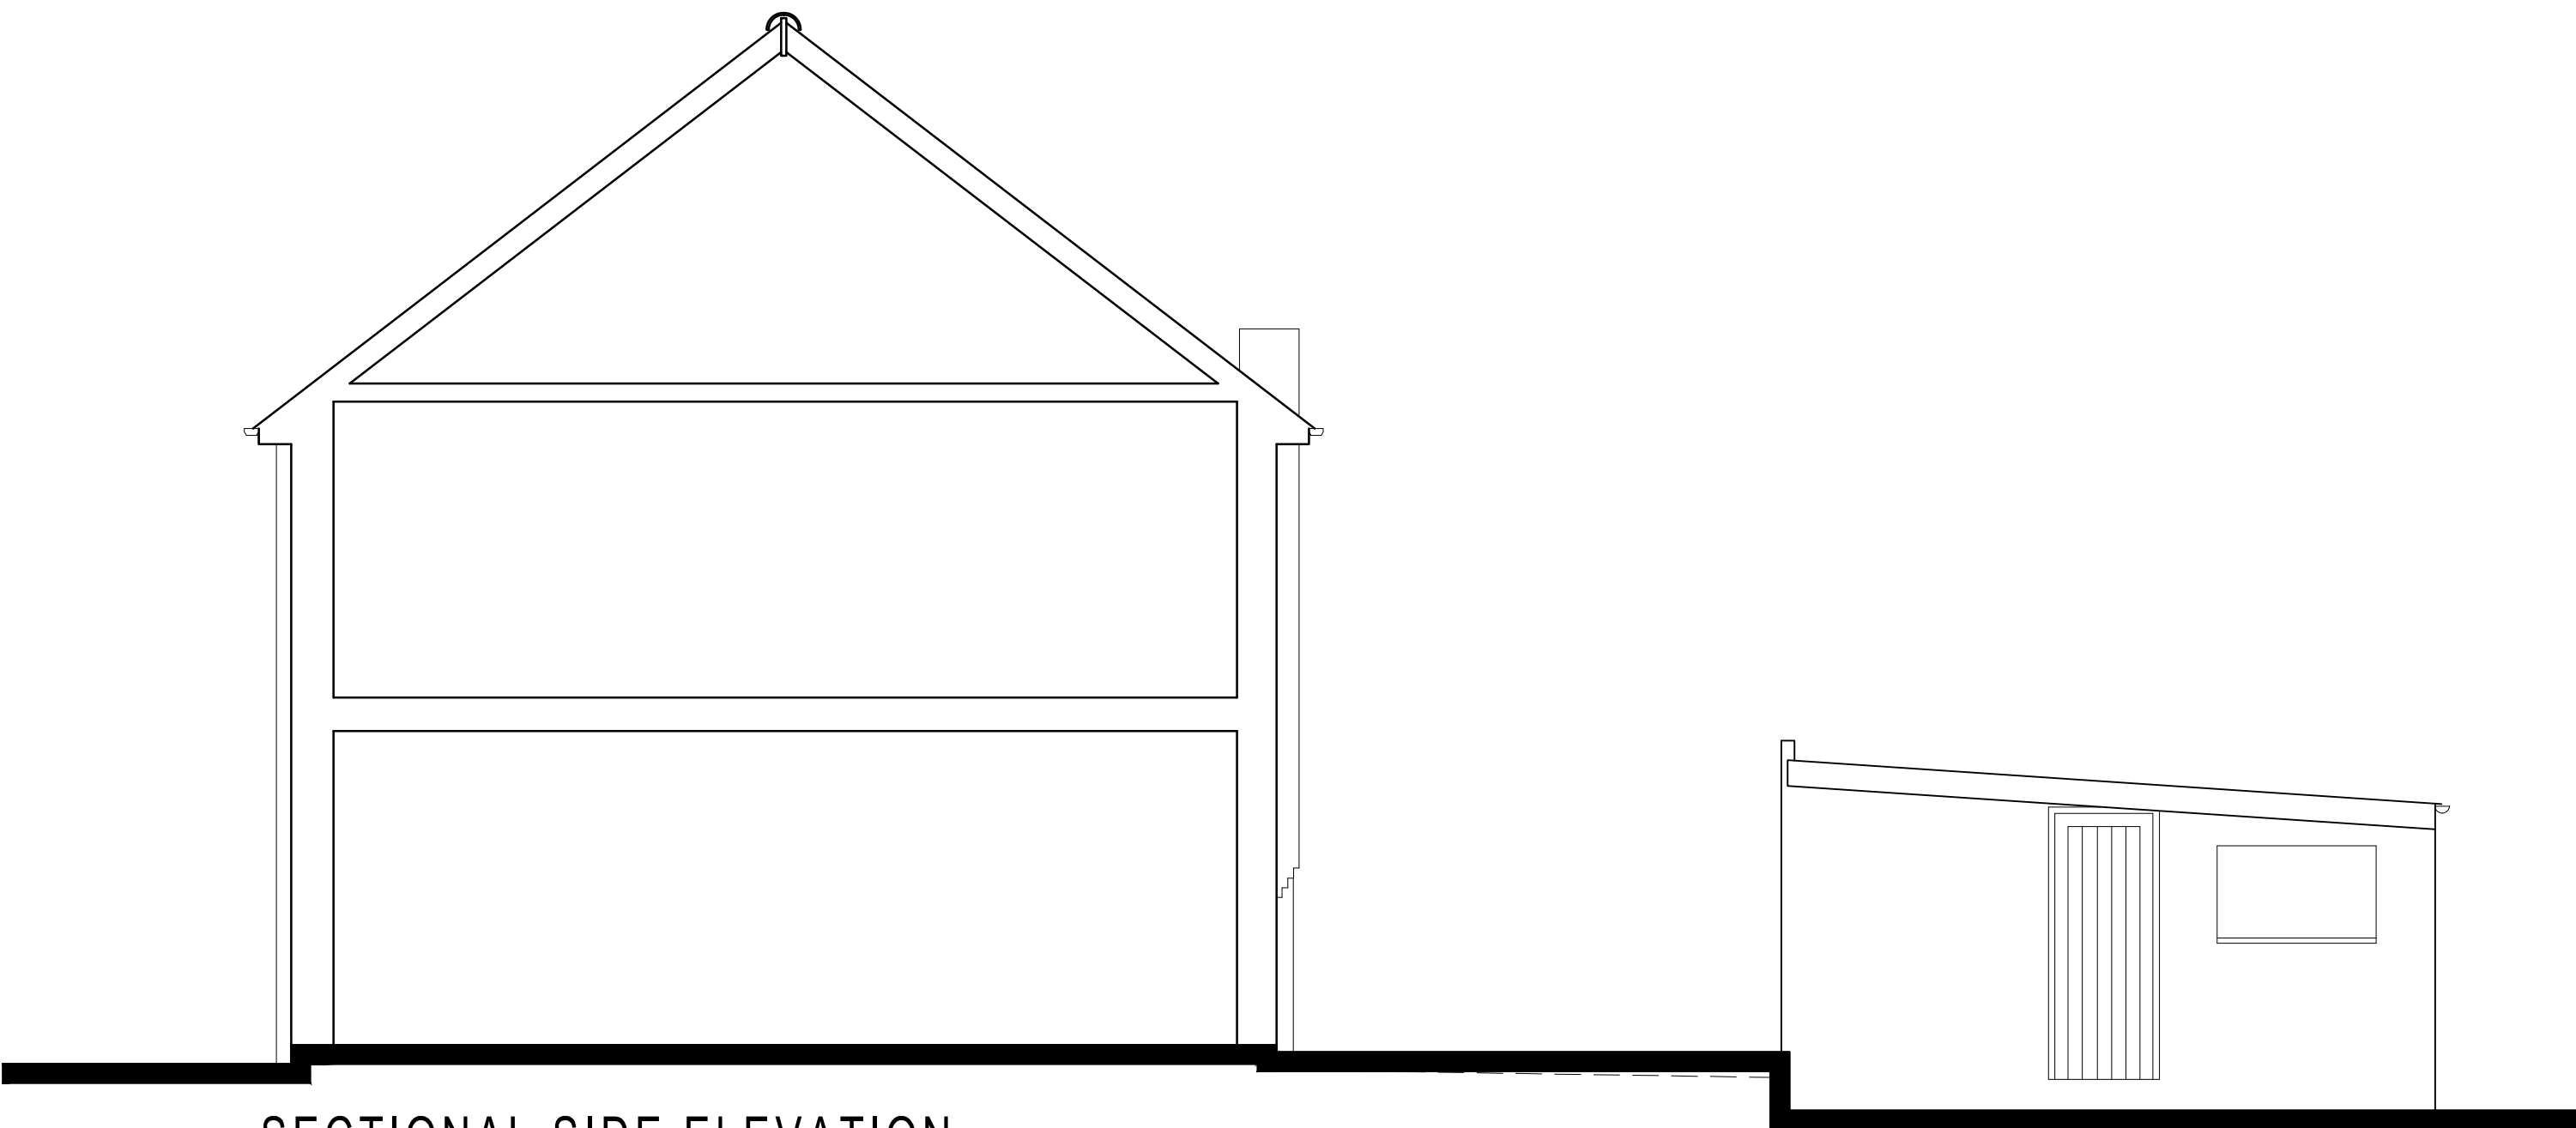

SECTIONAL SIDE ELEVATION



REAR ELEVATION



SIDE ELEVATION

1:50 scale Bar
This Drawing has been produced for printing onto A1 size paper,
If printing on A3 please use the scale below for reference.



REV	COMMENTS	DATE
-----	----------	------

TCB

TC Biggin Architecture
ARCHITECTURE & PLANNING
www.tcbarchitecture.co.uk • info@tcbarchitecture.co.uk • 07889 218936

CLIENT Mr & Mrs Hill
PROJECT 37 Paddock Heights, Twyford, RG10 0AP

DRAWING EXISTING ELEVATIONS

DATE Nov 24 **DWG SCALE** 1:50 **DRAWN** TB **DWG No.** 176/101 **REV**

*****VERIFY ALL DIMENSIONS BEFORE SETTING OUT. COMMENCING WORK OR PRODUCTION OF FABRICATION DRAWINGS. REPORT ANY DISCREPANCIES TO THE SITE SUPERVISOR IMMEDIATELY. ©