



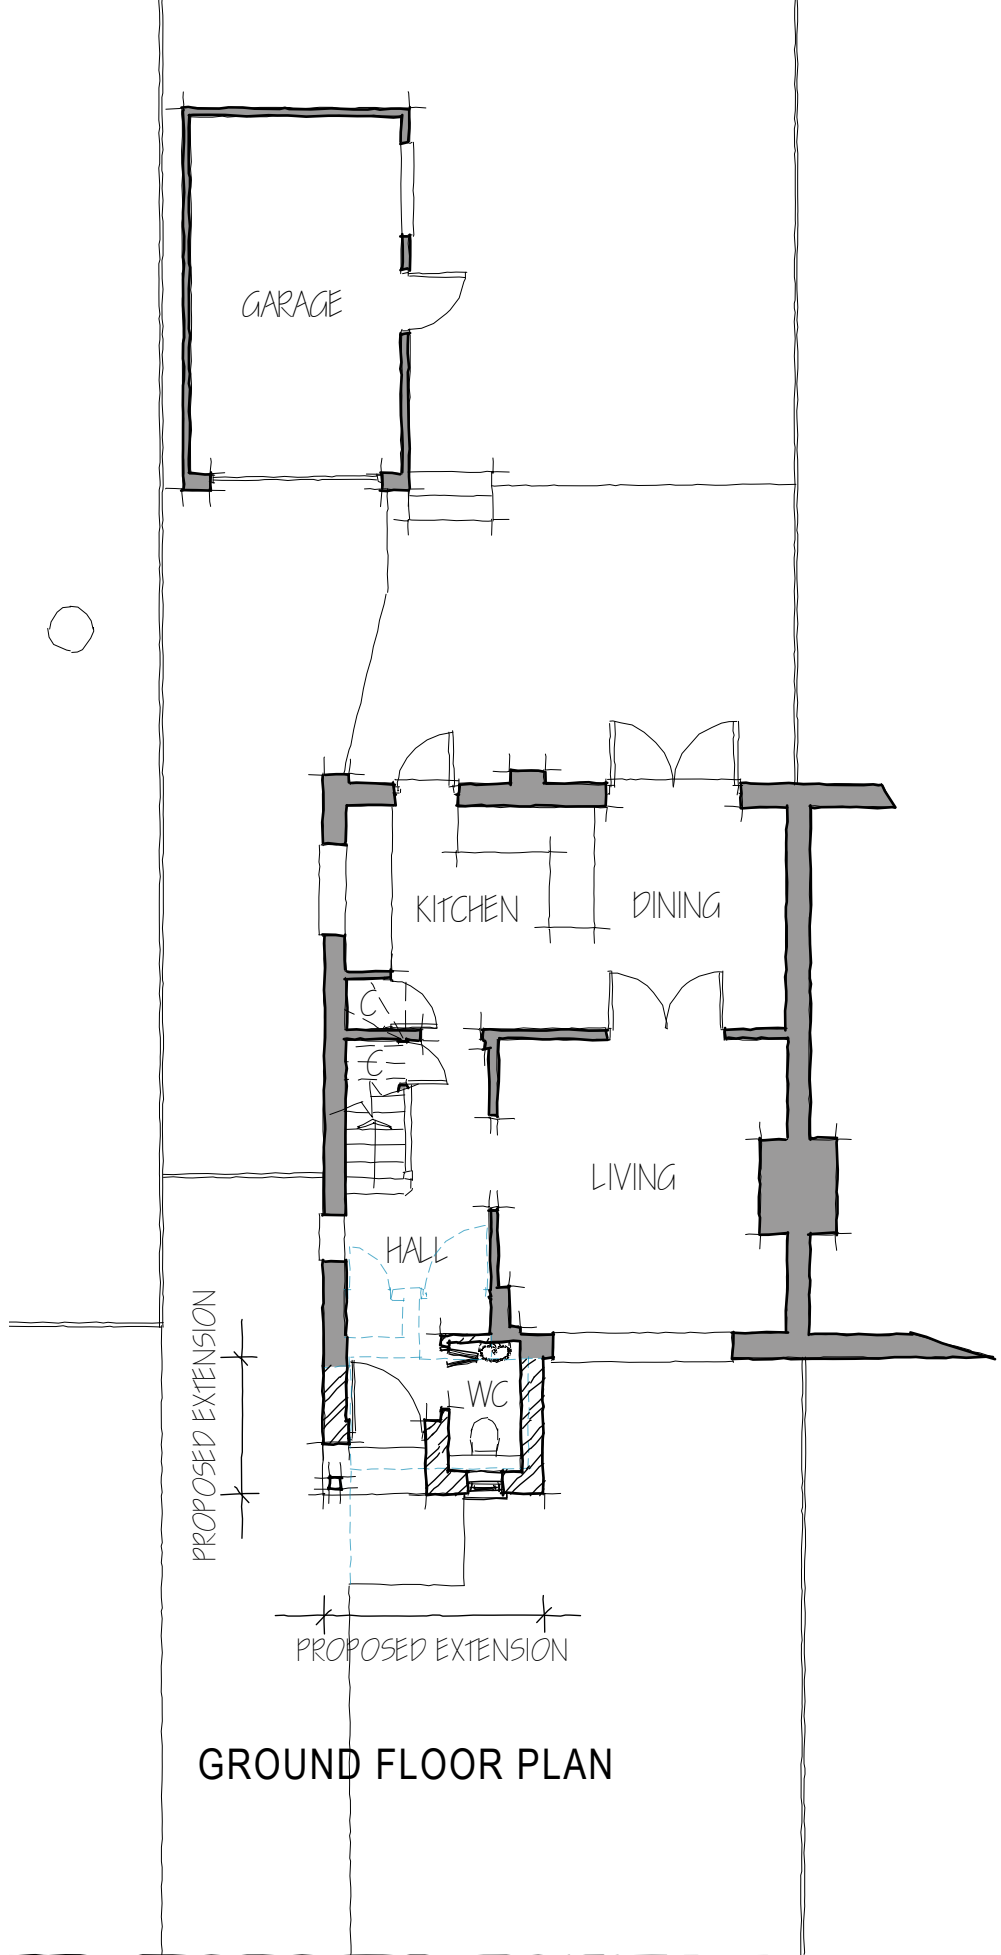

GROUND FLOOR PLAN

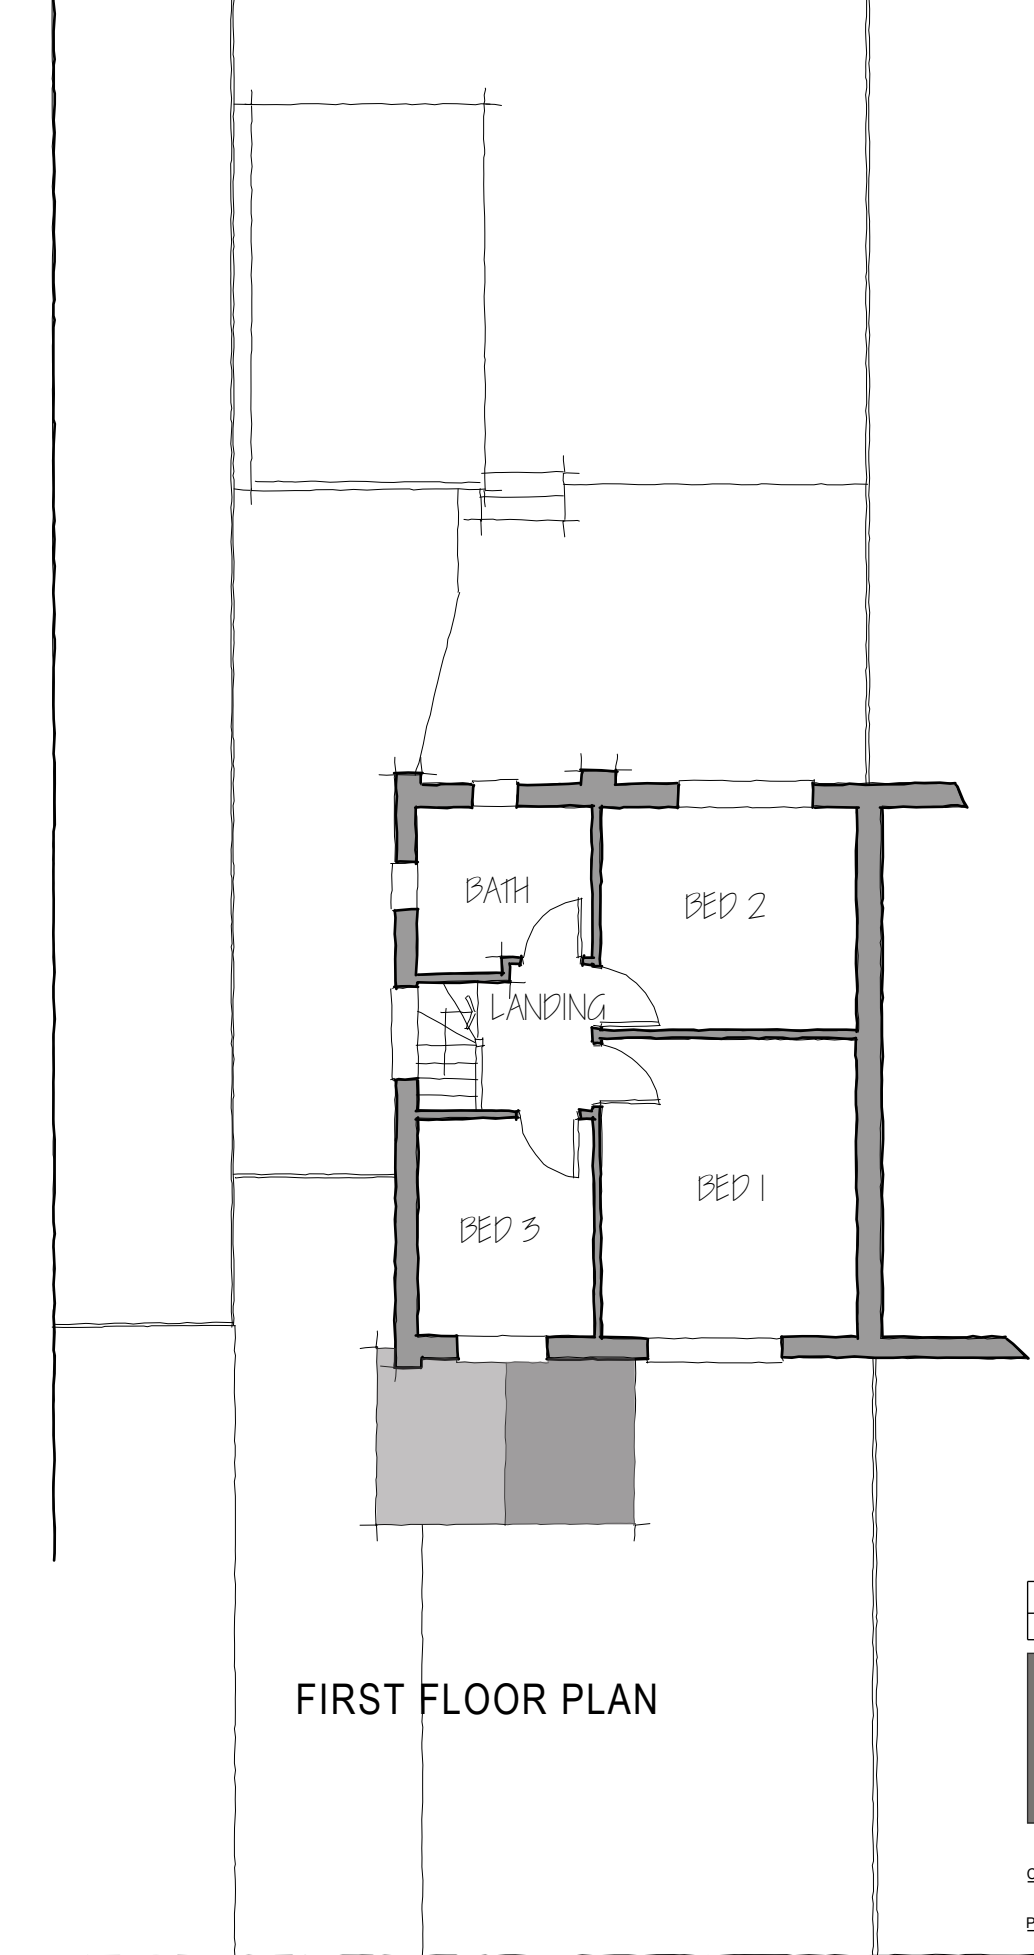

FIRST FLOOR PLAN

1:100 scale Bar  
 This Drawing has been produced for printing onto A3 size paper,

| REV | COMMENTS | DATE |
|-----|----------|------|
|     |          |      |

TCB

**TC Biggin Architecture**  
 ARCHITECTURE & PLANNING  
www.tcbarchitecture.co.uk • info@tcbarchitecture.co.uk • 07889 218936

CLIENT Mr & Mrs Hill  
PROJECT 37 Paddock Heights, Twyford, RG10 0AP

DRAWING PROPOSED FLOOR PLANS

DATE Dec 24    DWG SCALE 1:100    DRAWN TB    DWG No. 176/200    REV A

VERIFY ALL DIMENSIONS BEFORE SETTING OUT. COMMENCING WORK OR PRODUCTION OF FABRICATION DRAWINGS. REPORT ANY DISCREPANCIES TO THE SITE SUPERVISOR IMMEDIATELY. ©