


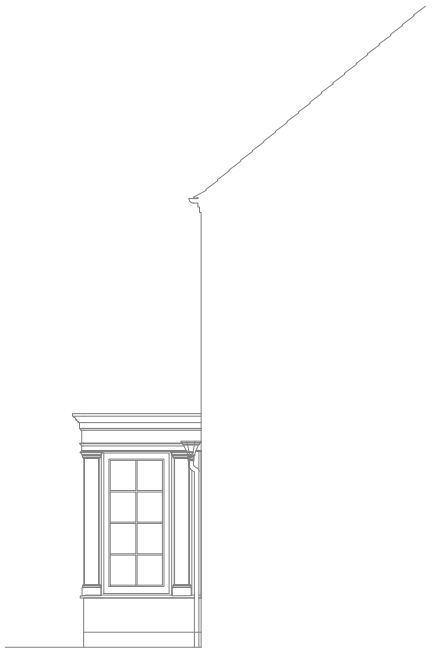


Proposed South East Elevation
Scale 1:100



Proposed North East Elevation
Scale 1:100




Proposed North West Elevation
Scale 1:100

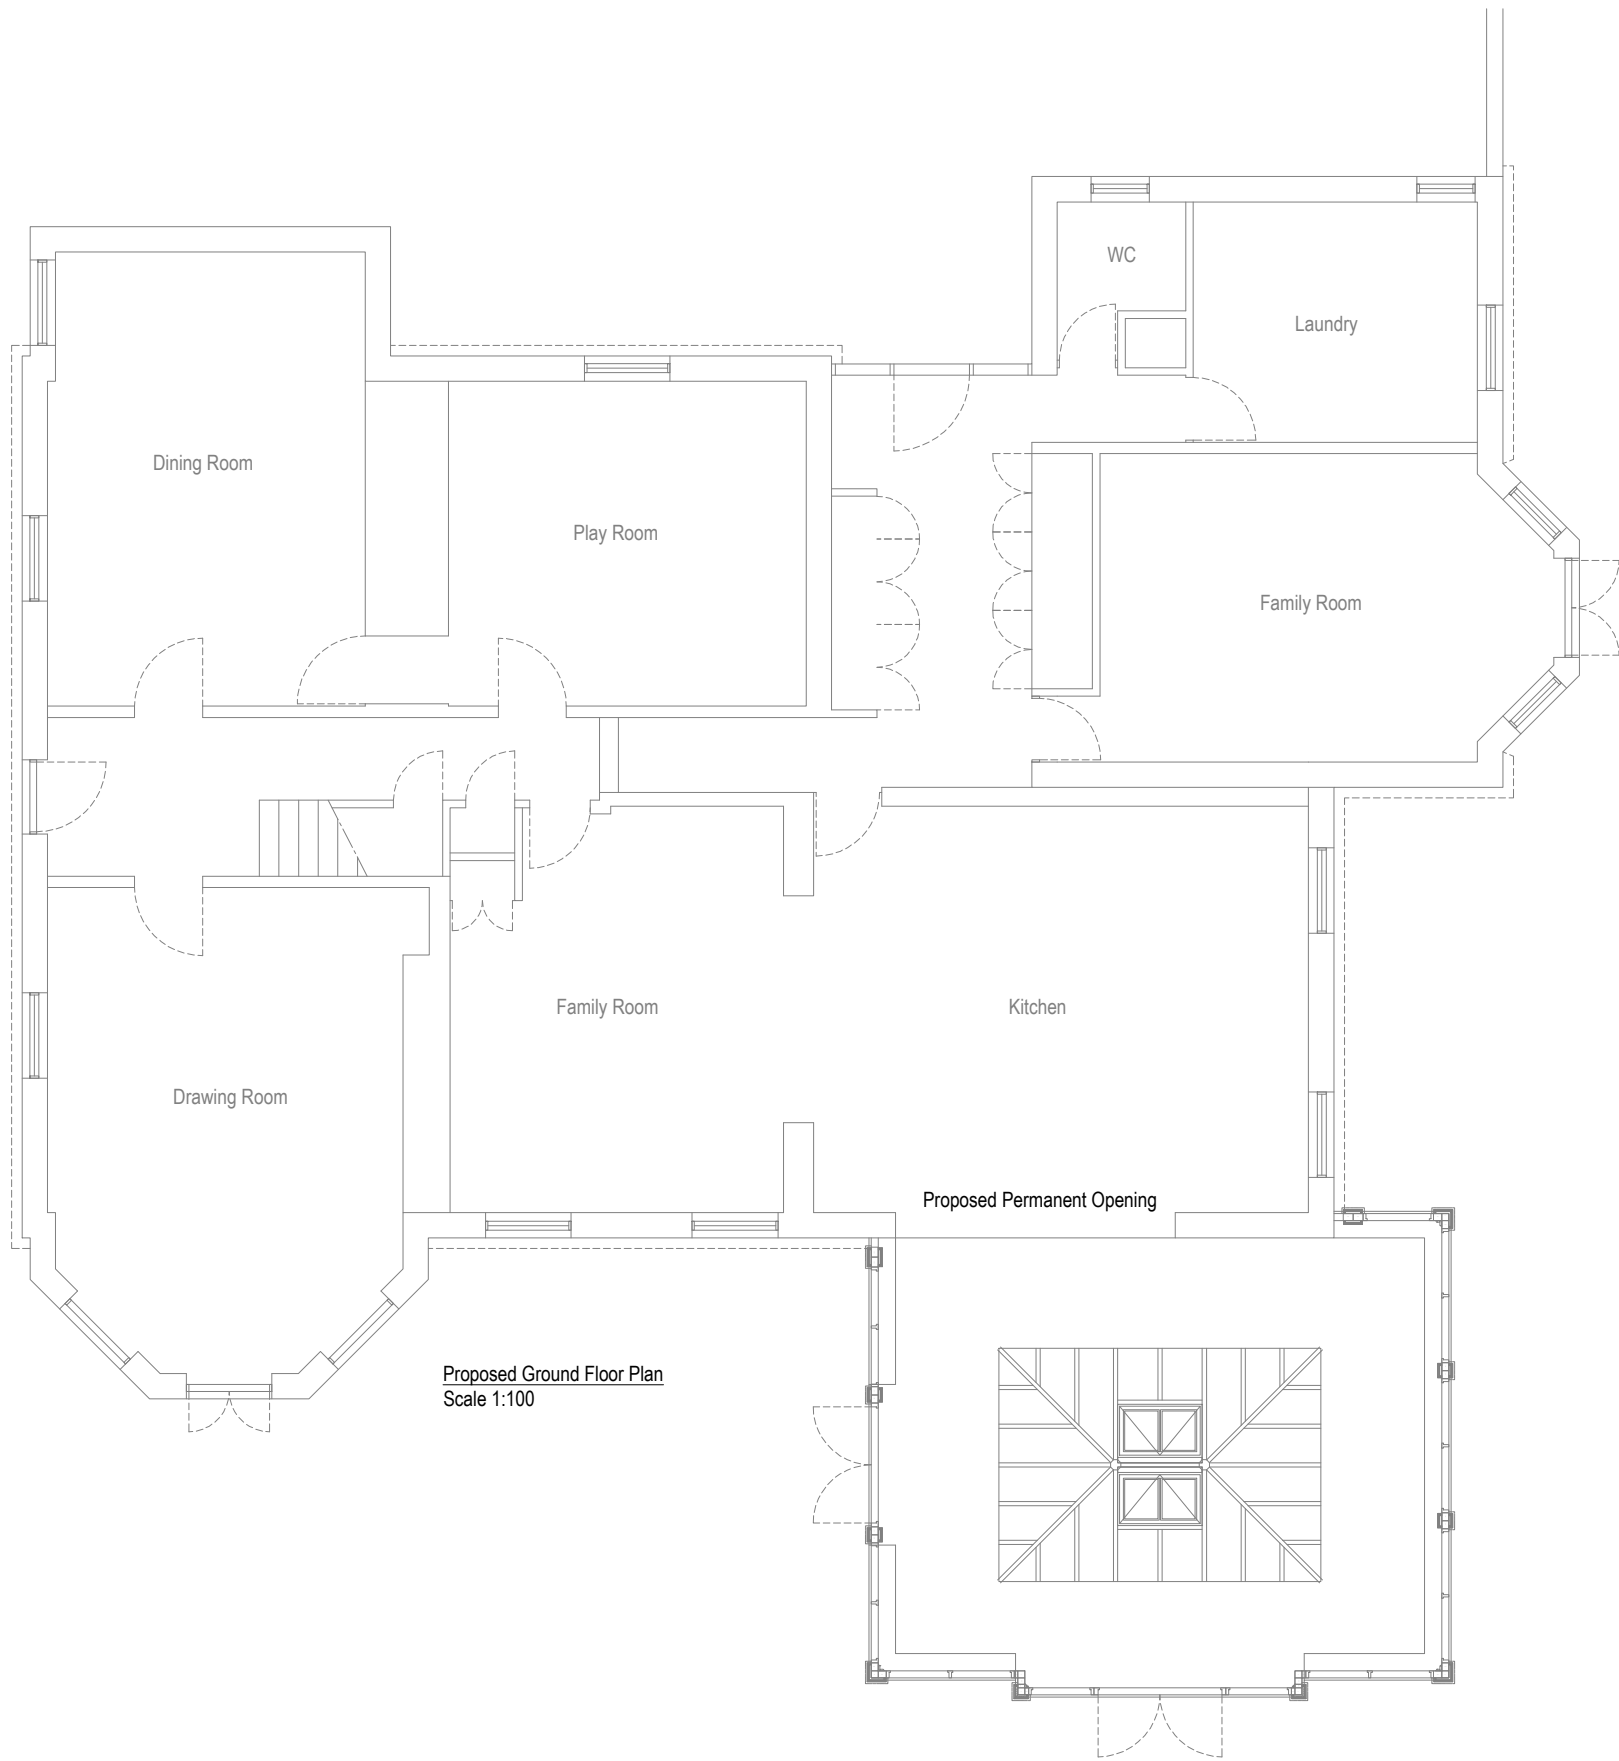

Proposed Ground Floor Plan
Scale 1:100



Proposed South West Elevation
Scale 1:100

 

REVISION	DATE	COMMENT

client Hinton Lodge Hinton Hatch Twyford Berkshire RG10 0LT		
Drawing: Proposed Plans & Elevations		
scale: 1:100@A2	dwg: 13266 /02	rev: -
date: December '25		



Bennett Road,
Isleport Business Park,
Highbridge, Somerset, TA9 4PW
Tel: 01278-764400 Fax:
01278-764422