



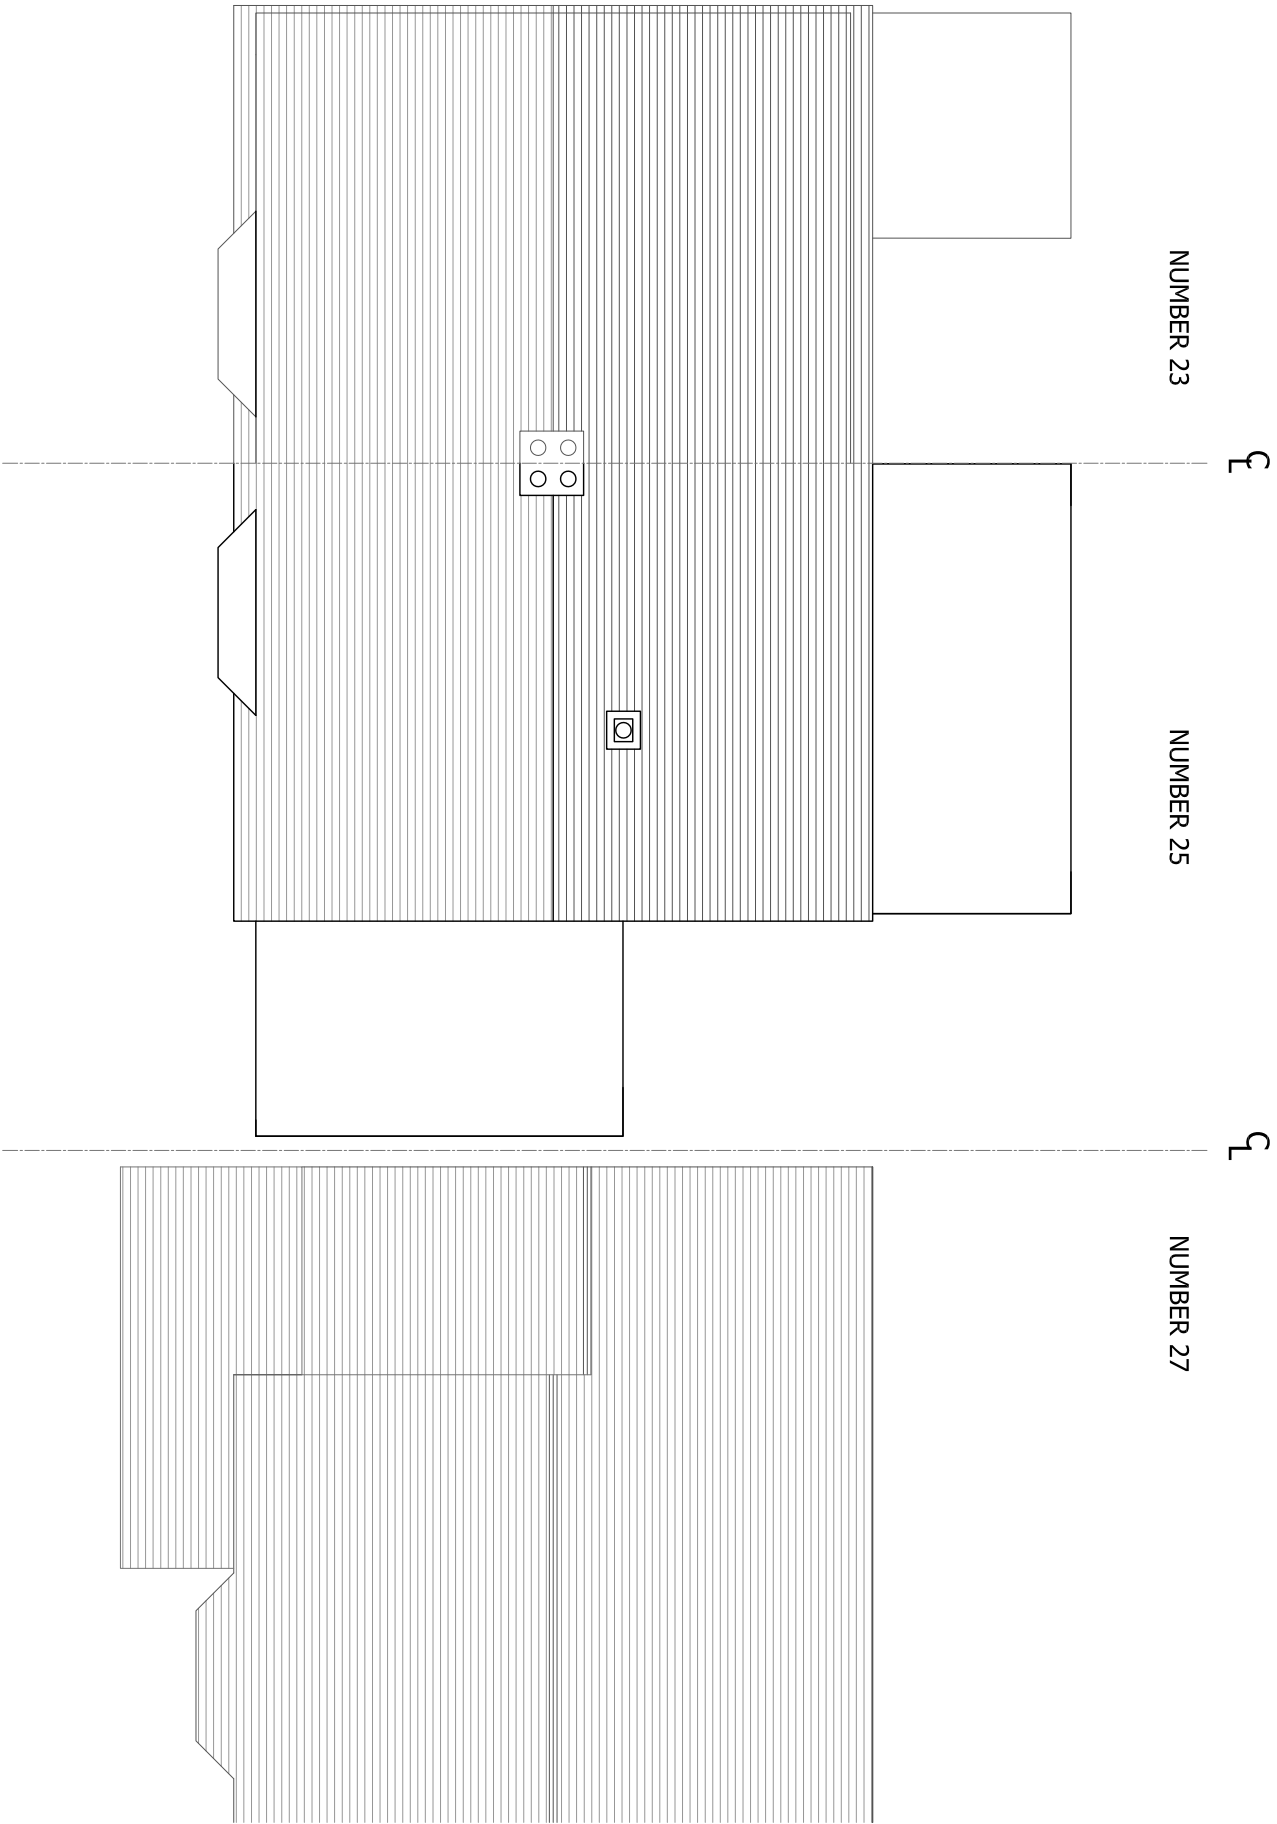

NORTH

scale 1 = 100

 

P1 - PLANNING APPLICATION		31.10.25	
SCALE:		CLIENT: Mr and Mrs Panesar	
DATE:		1:100 @ A3	
Oct 2025		DRAWING:	
DRAWN:		Existing Roof Plan	
RP		No:	
JOB:		EX_02	
Pan002		REV:	
		P2	

PROJECT:
Extension to 25 Selsdon Avenue, Woodley, Reading. RG5 4PQ