




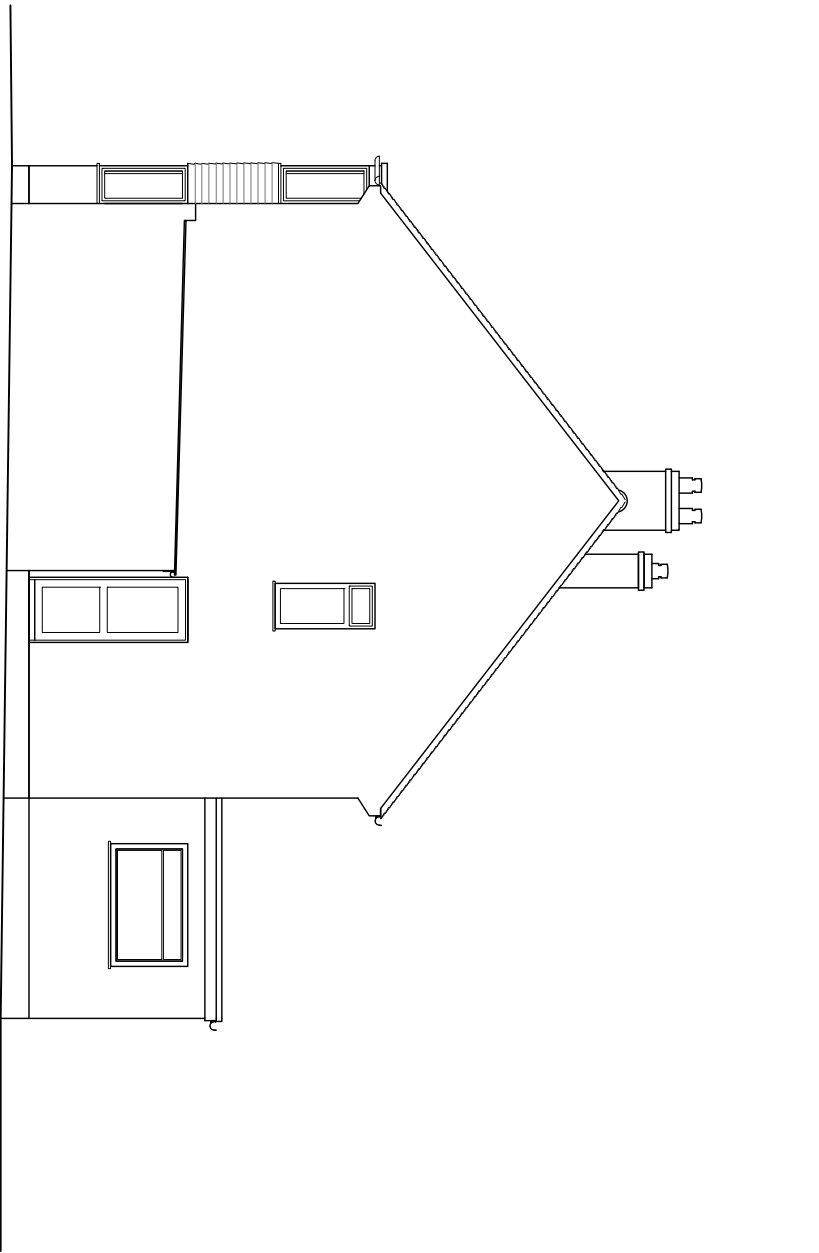


EXISTING
SIDE ELEVATION

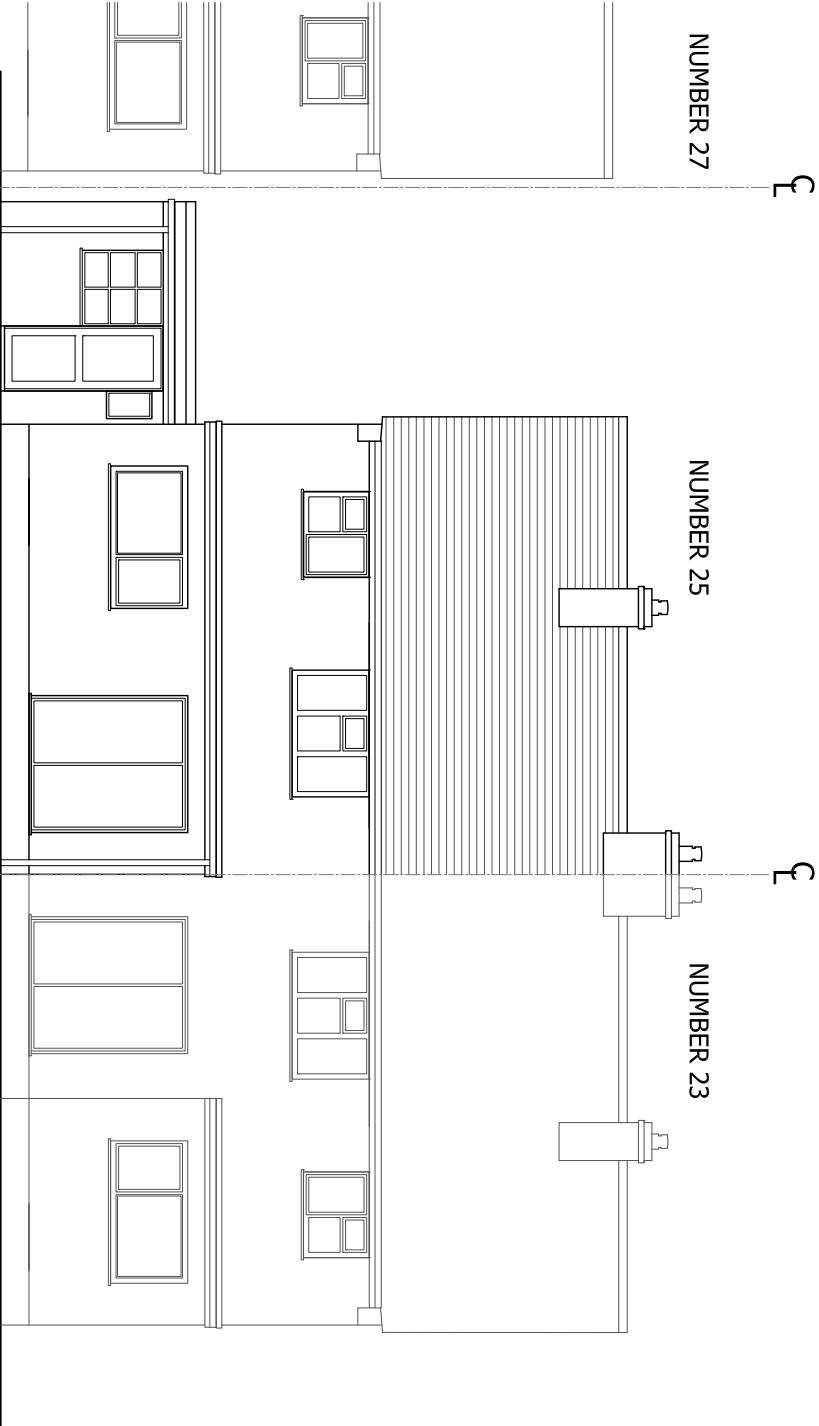

EXISTING
REAR ELEVATION

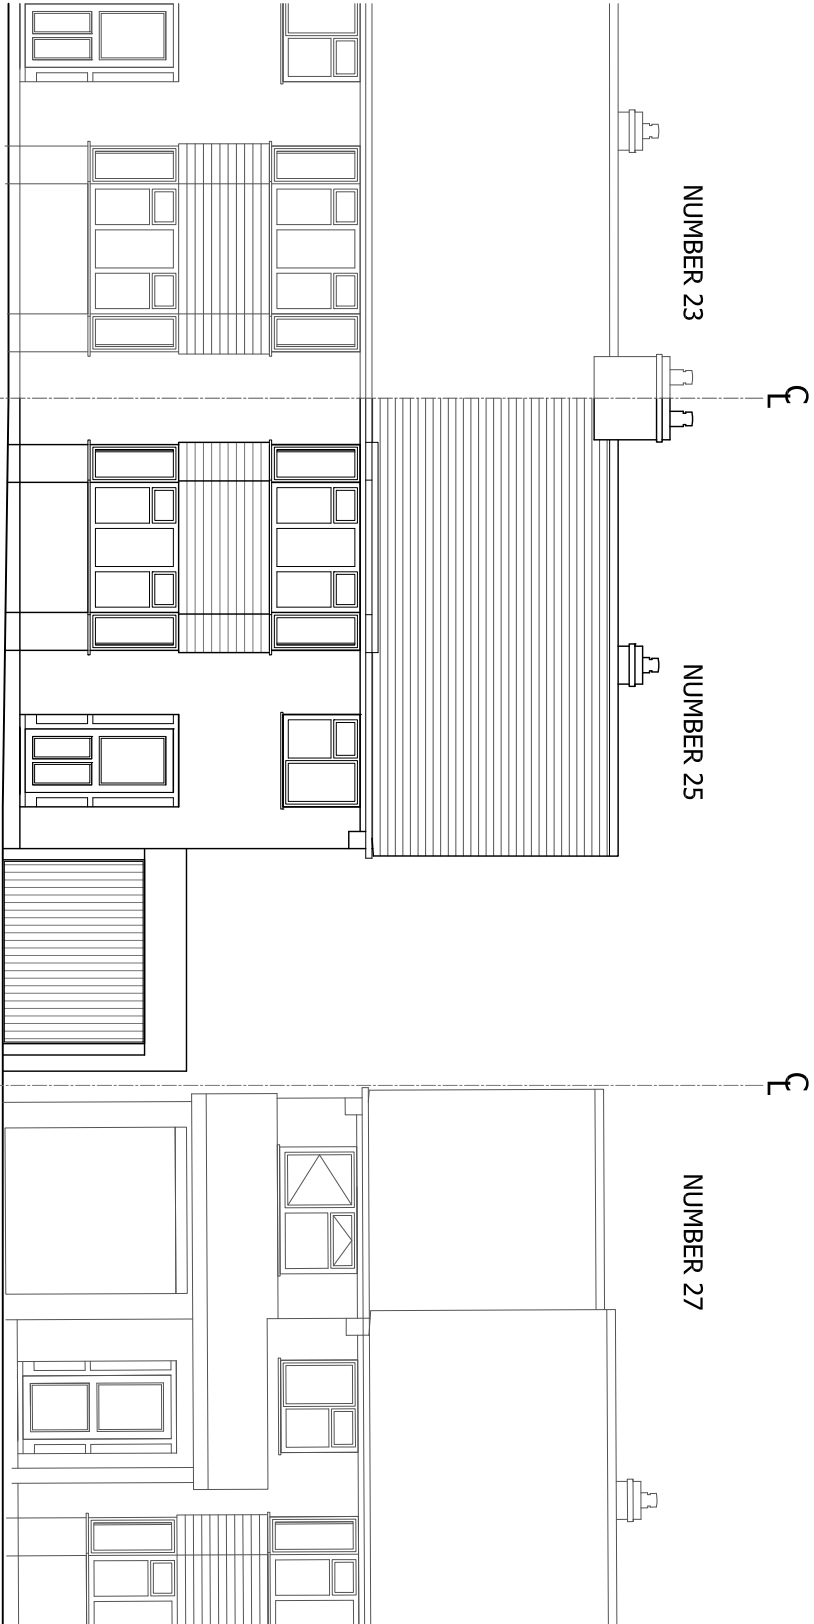

EXISTING
FRONT ELEVATION

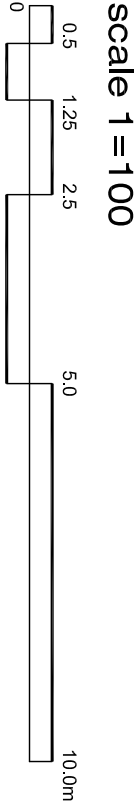

P1 - PLANNING APPLICATION		31.10.25	
PROJECT: Extension to 25 Selsdon Avenue, Woodley, Reading. RG5 4PQ		SCALE: 1:100 @ A3	CLIENT: Mr and Mrs Panesar
		Oct 2025	
		DRAWN: RP	DRAWING: Existing Elevations
JOB: Pan002		No: EX_03	REV: P3