



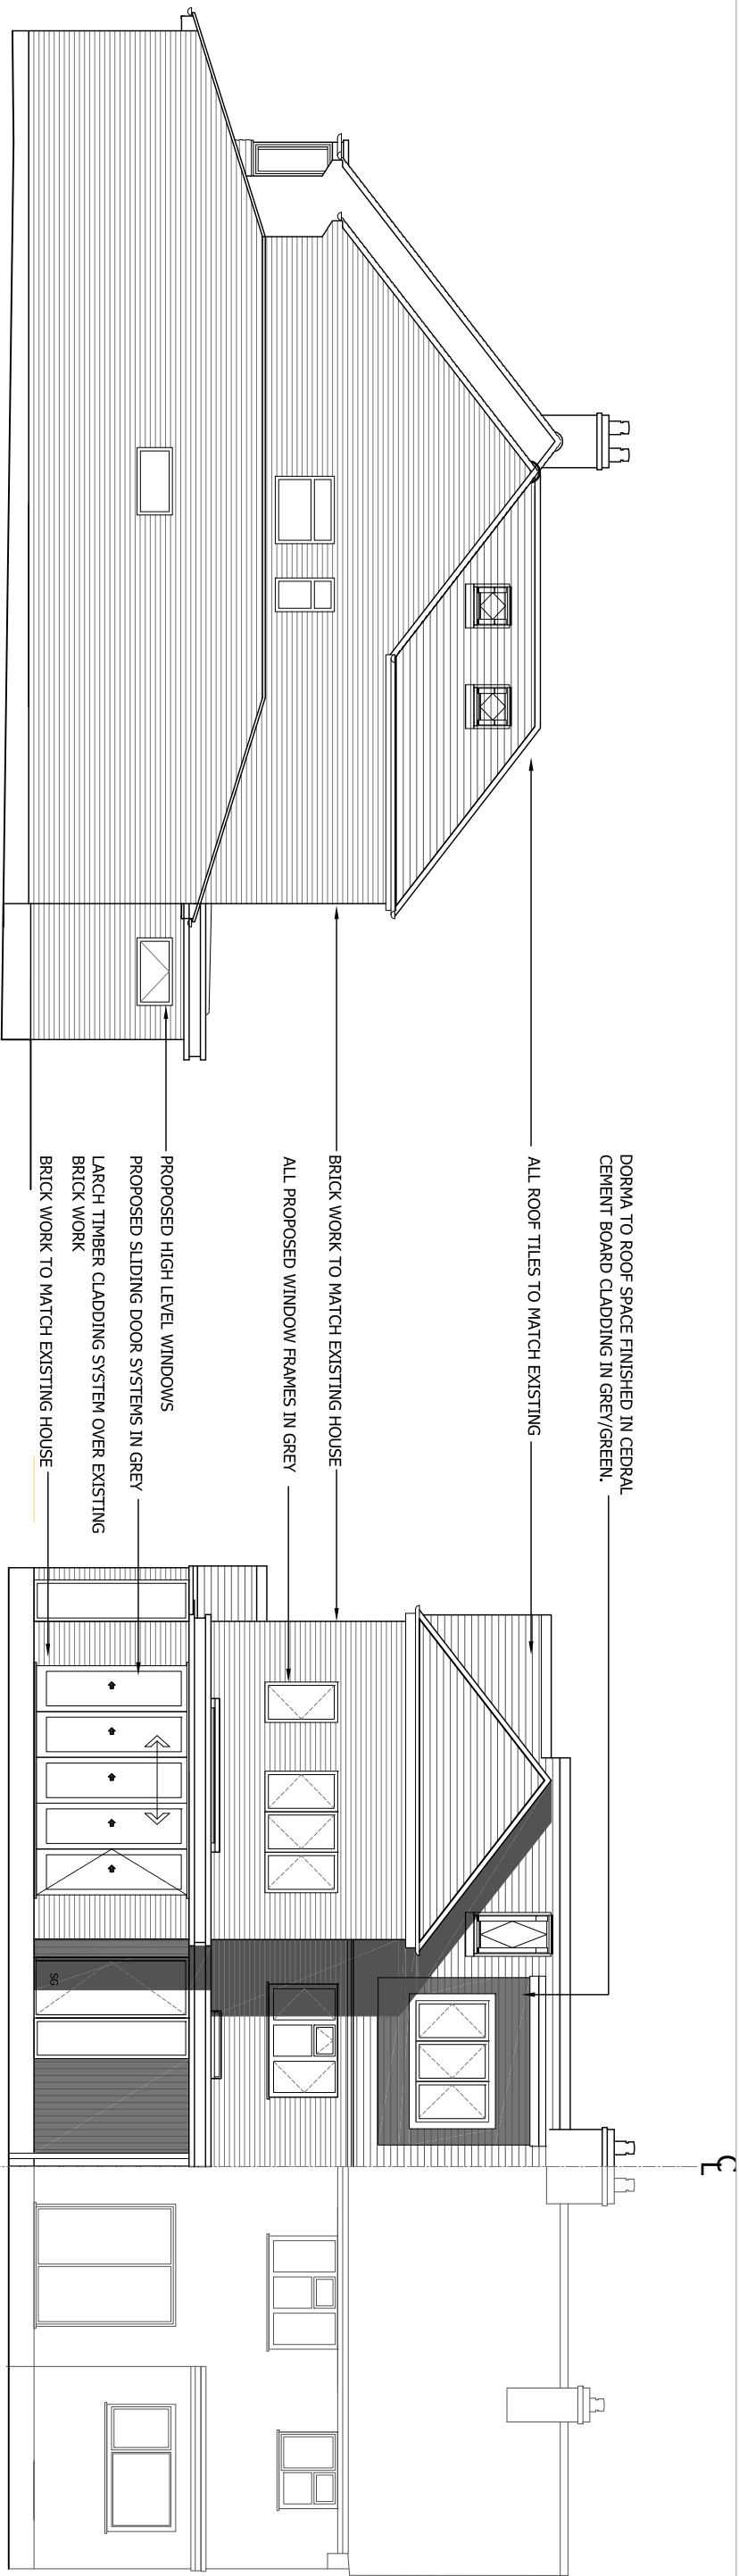


PROPOSED SIDE ELEVATION
SCALE 1:100

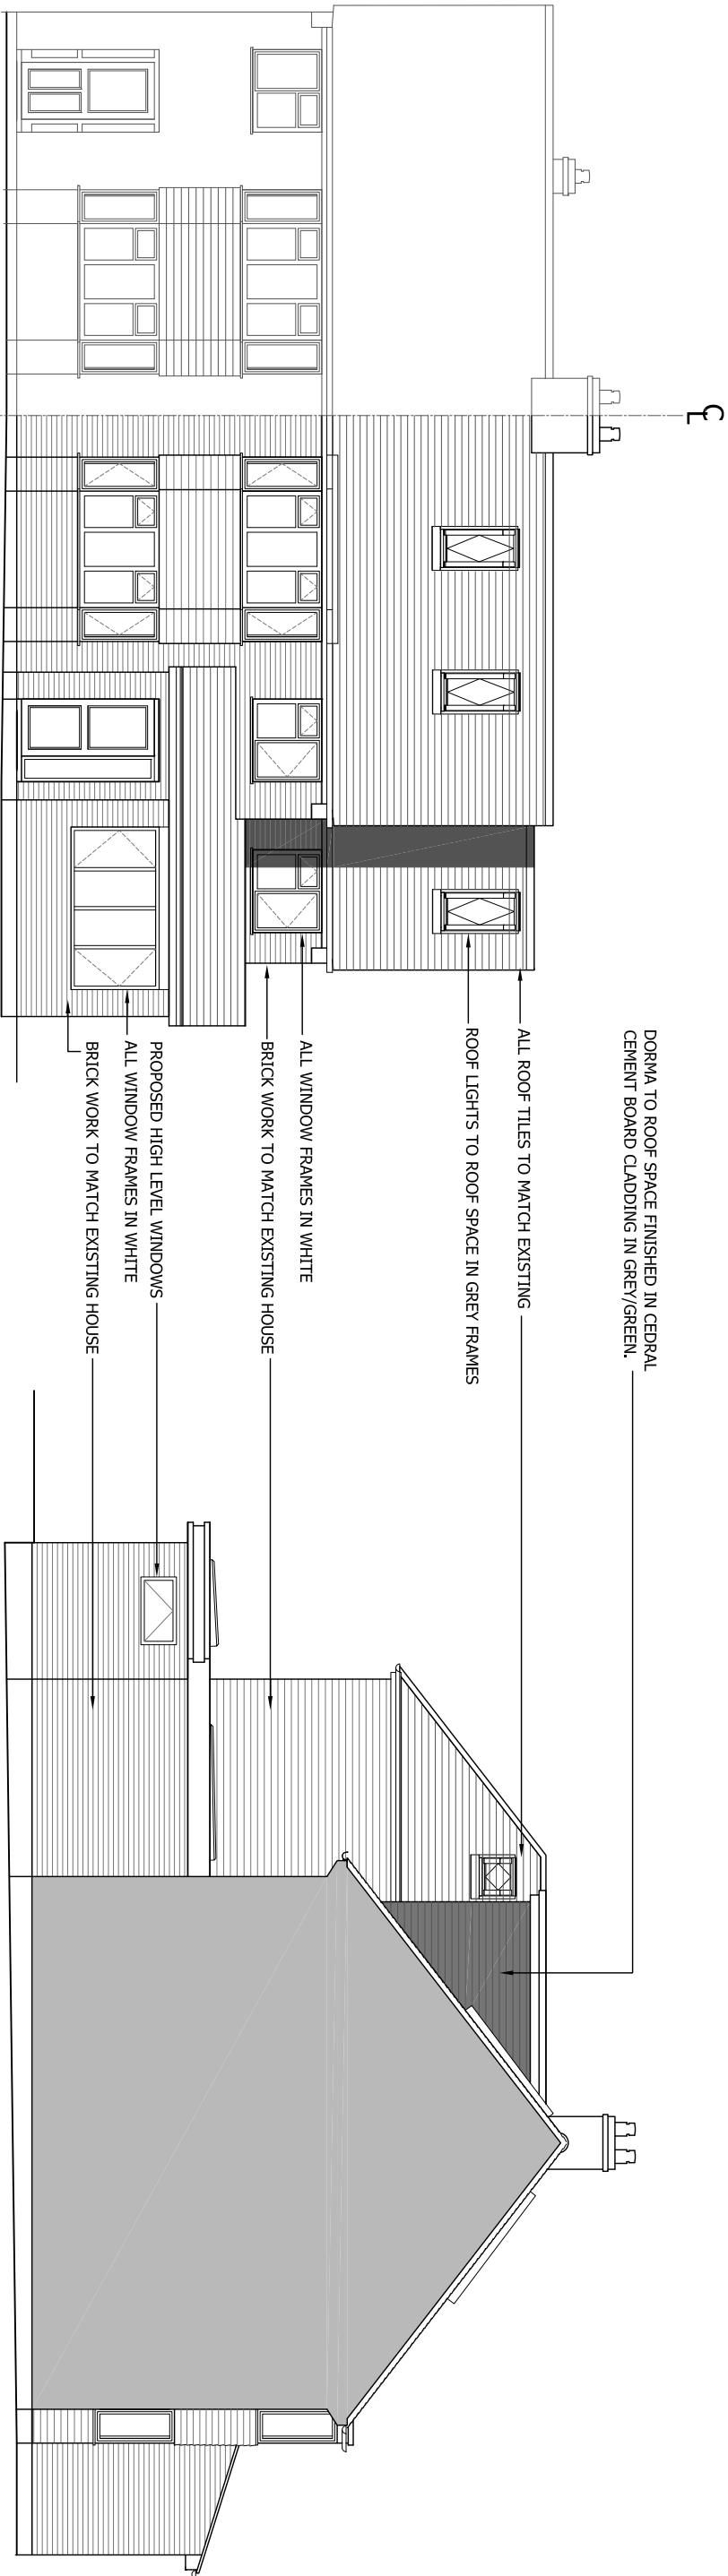

PROPOSED FRONT ELEVATION
SCALE 1:100

PROPOSED SIDE ELEVATION
SCALE 1:100

NOTE:
FACING BRICKWORK, WINDOWS STYLE/MATERIALS,
FASCIA, RAIN WATER GOODS, ROOF TILES AND ALL
OTHER EXTERNAL MATERIALS TO MATCH WITH THE
EXISTING BUILDING.
LARCH TIMBER CLADDING SYSTEM TO EXTENSION AT
REAR GROUND FLOOR AND GABLE OF REAR UPPER
DOUBLE STOREY EXTENTION.

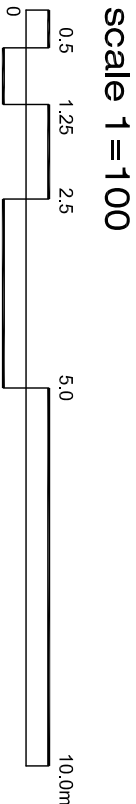

P1 - PLANNING APPLICATION		31.10.25	
PROJECT: Extension to 25 Selsdon Avenue, Woodley, Reading, RG5 4PQ	SCALE:	1:100 @ A3	
	DATE:	Oct 2025	
	DRAWN:	RP	
	JOB:	Pan002	
		CLIENT: Mr and Mrs Panesar	
		DRAWING: Proposed Elevations	
		No:	PP_03
		REV:	P2