
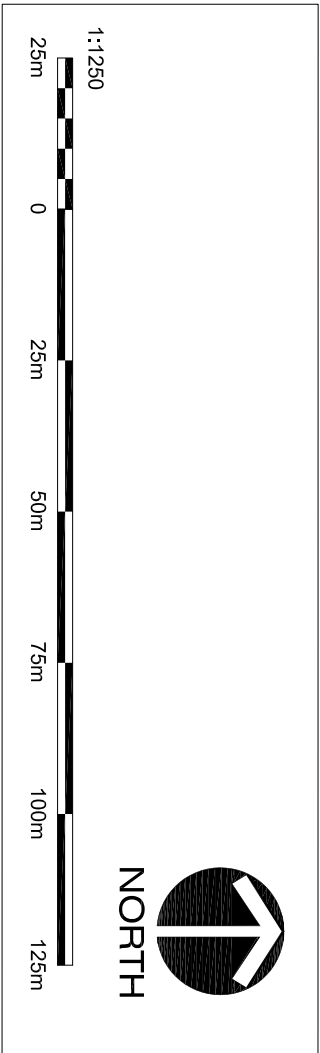


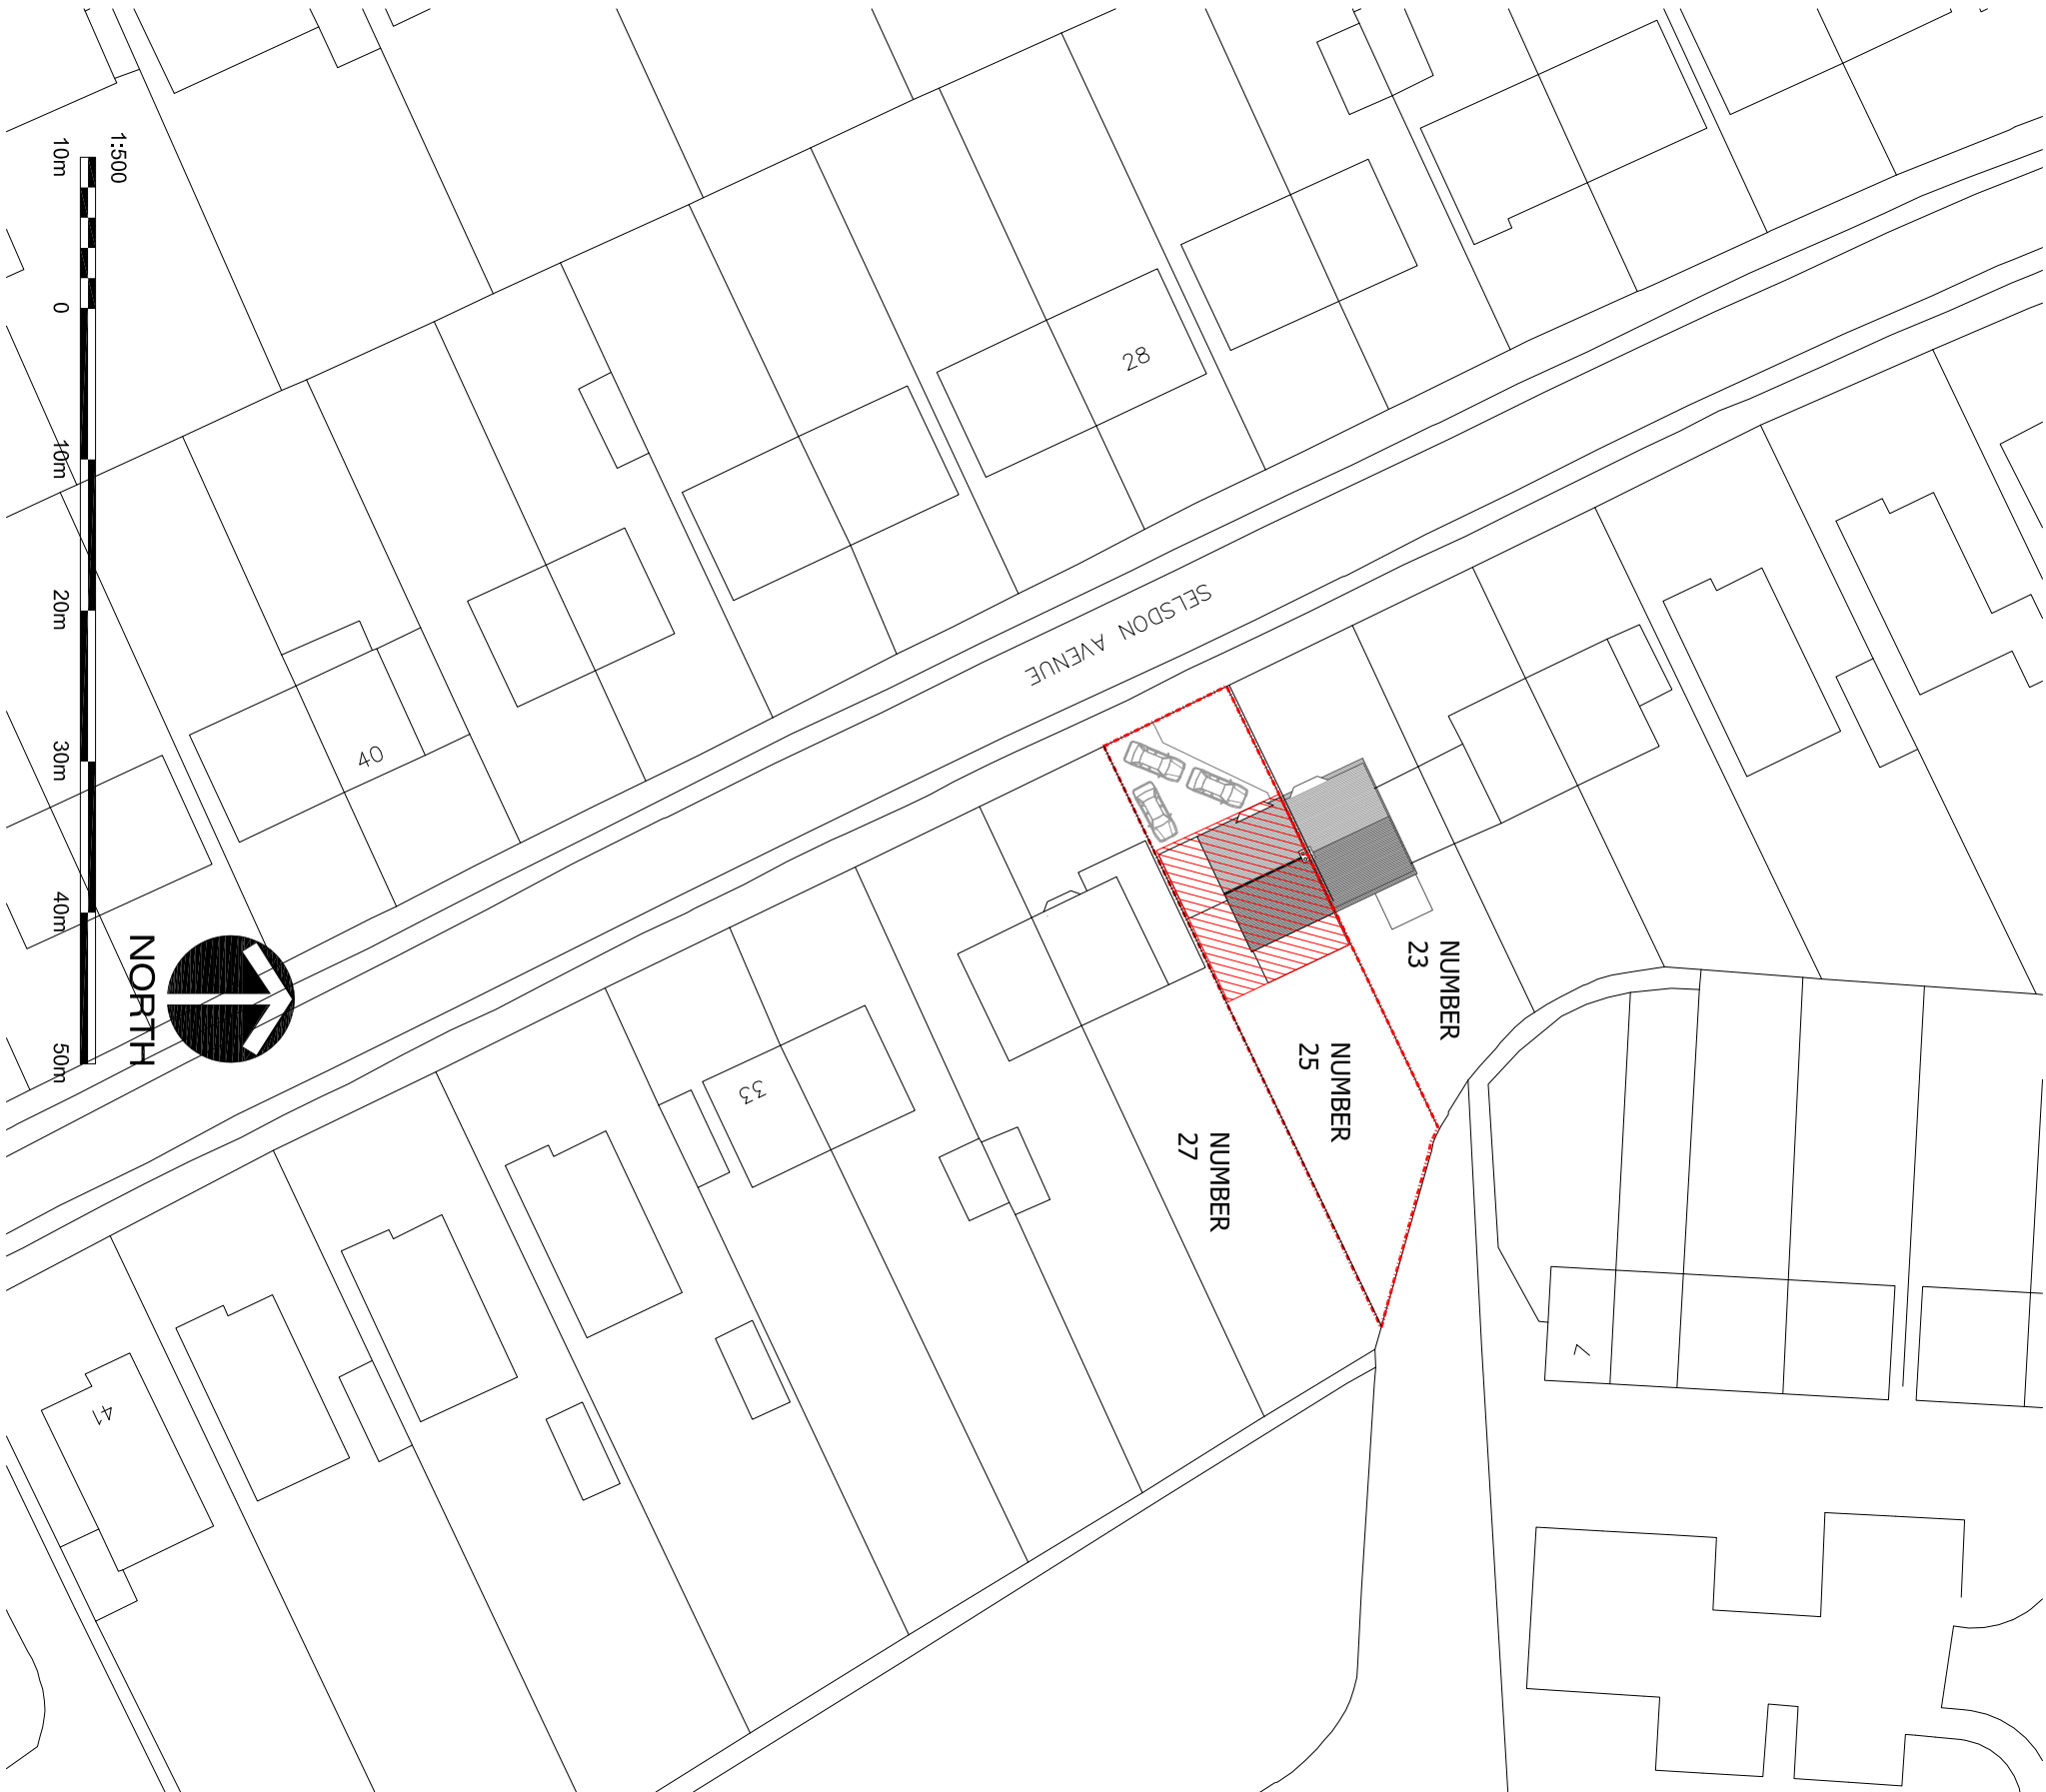

P1 - PLANNING APPLICATION		31.10.25	
SCALE:		AS SHOWN	CLIENT: Mr and Mrs Panesar
DATE:		Oct 2025	DRAWING:
DRAWN:		RP	Site Location Plan & Site Plan
JOB:		No:	REV:
Pan002		SW_01	P3
PROJECT: Extension to 25 Selston Avenue, Woodley, Reading. RG5 4PQ			