






Front Elevation

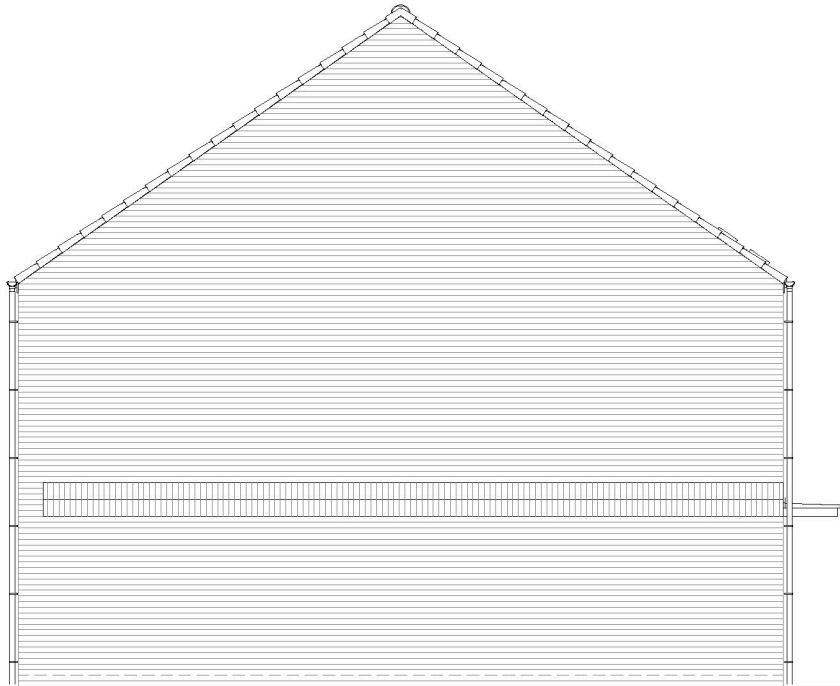


Side Elevation

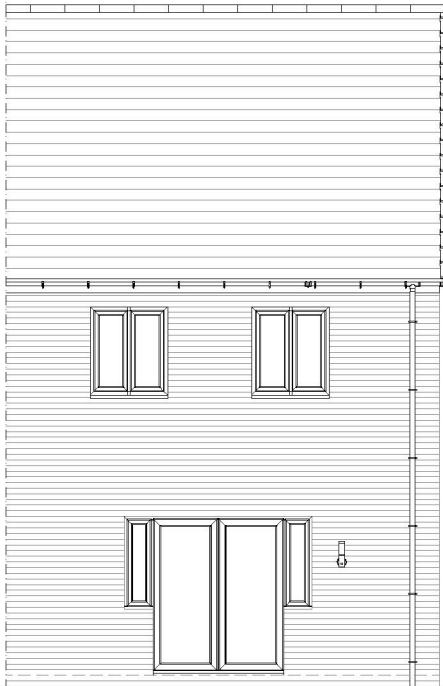


Rear Elevation

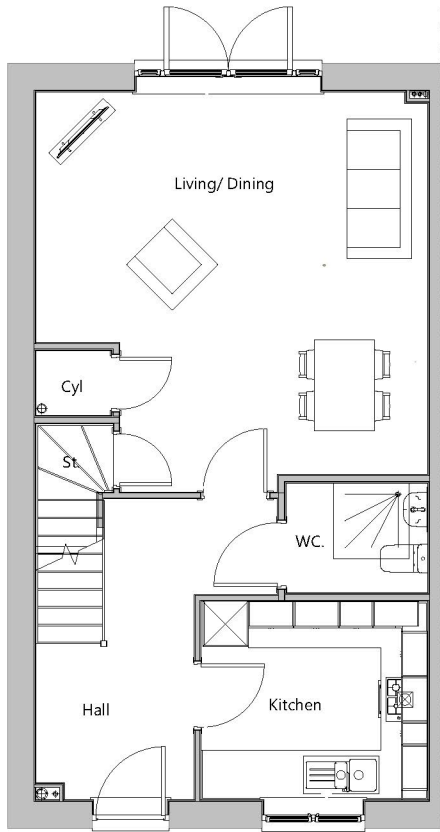


Ground Floor Plan

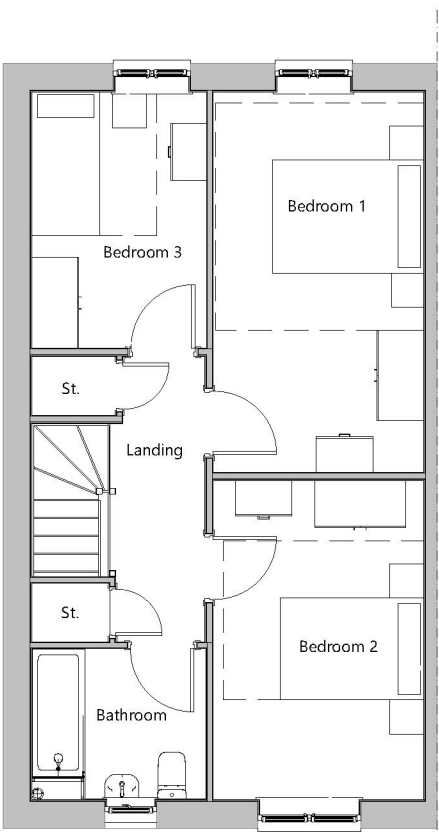

First Floor Plan

 

Roof Plan

 

PLOT No.  
As Drawn - 8, 12  
Handed - 7, 11

|            |      |           |        |
|------------|------|-----------|--------|
| House Type | A3.3 | Variation | Option |
| Bedrooms   | 3    | Persons   | 5      |
| Sq.ft      | 1043 | Sq.m      | 96.95  |

Note: Coloured elevations are indicative only. For detailed material specification, please refer to dwelling materials layout BDML.01.

Romsey T:01794 367703  
Portishead T:01275 407000  
London T:01794 367703

www.thrivearchitects.co.uk

This drawing is the copyright of Thrive Architects Ltd ©. All rights reserved. Ordnance Survey Data © Crown Copyright. All rights reserved. Licence No. 100007359. Permission is granted to scale from this drawing for the purposes of **Local Authority Planning Applications only**. For all other purposes DO NOT scale from this drawing. Contractors, sub-contractors and suppliers are to check all relevant dimensions and levels of the site and building before commencing any shop drawings or building work. Any discrepancies should be recorded to the Architect. Where applicable this drawing is to be read in conjunction with the Consultants' drawings / Clients' Construction Specification.

| Rev | Description           | Date     | Au | Ch |
|-----|-----------------------|----------|----|----|
| A   | Issued for Planning   | 31.05.24 | NC |    |
| B   | Plot numbers updated. | 15.11.24 | AY |    |

|             |                                                                |         |                   |
|-------------|----------------------------------------------------------------|---------|-------------------|
| Project     | Land at Longwater Road Finchampstead                           |         |                   |
| Drawing     | House Type A3.3 - End Terrace<br>Floor Plans and Elevations    |         |                   |
| Client      | Catesby Estates PLC & Stonebond Properties (Guildford) Limited |         |                   |
| Job no.     | CATE230603                                                     | Date    | 05.04.24          |
| Dwg no.     | HT.A3.3-END.pe                                                 | Rev.    | B                 |
| Author      | CJB                                                            | Checker | Scale 1:100 at A3 |
| Status      | PLANNING                                                       | Office  | Romsey            |
| Client ref. | SBP000-SBP-A3.3-ZZ-DR-A-04-101 & XX-DR-A-05-102                |         |                   |

