



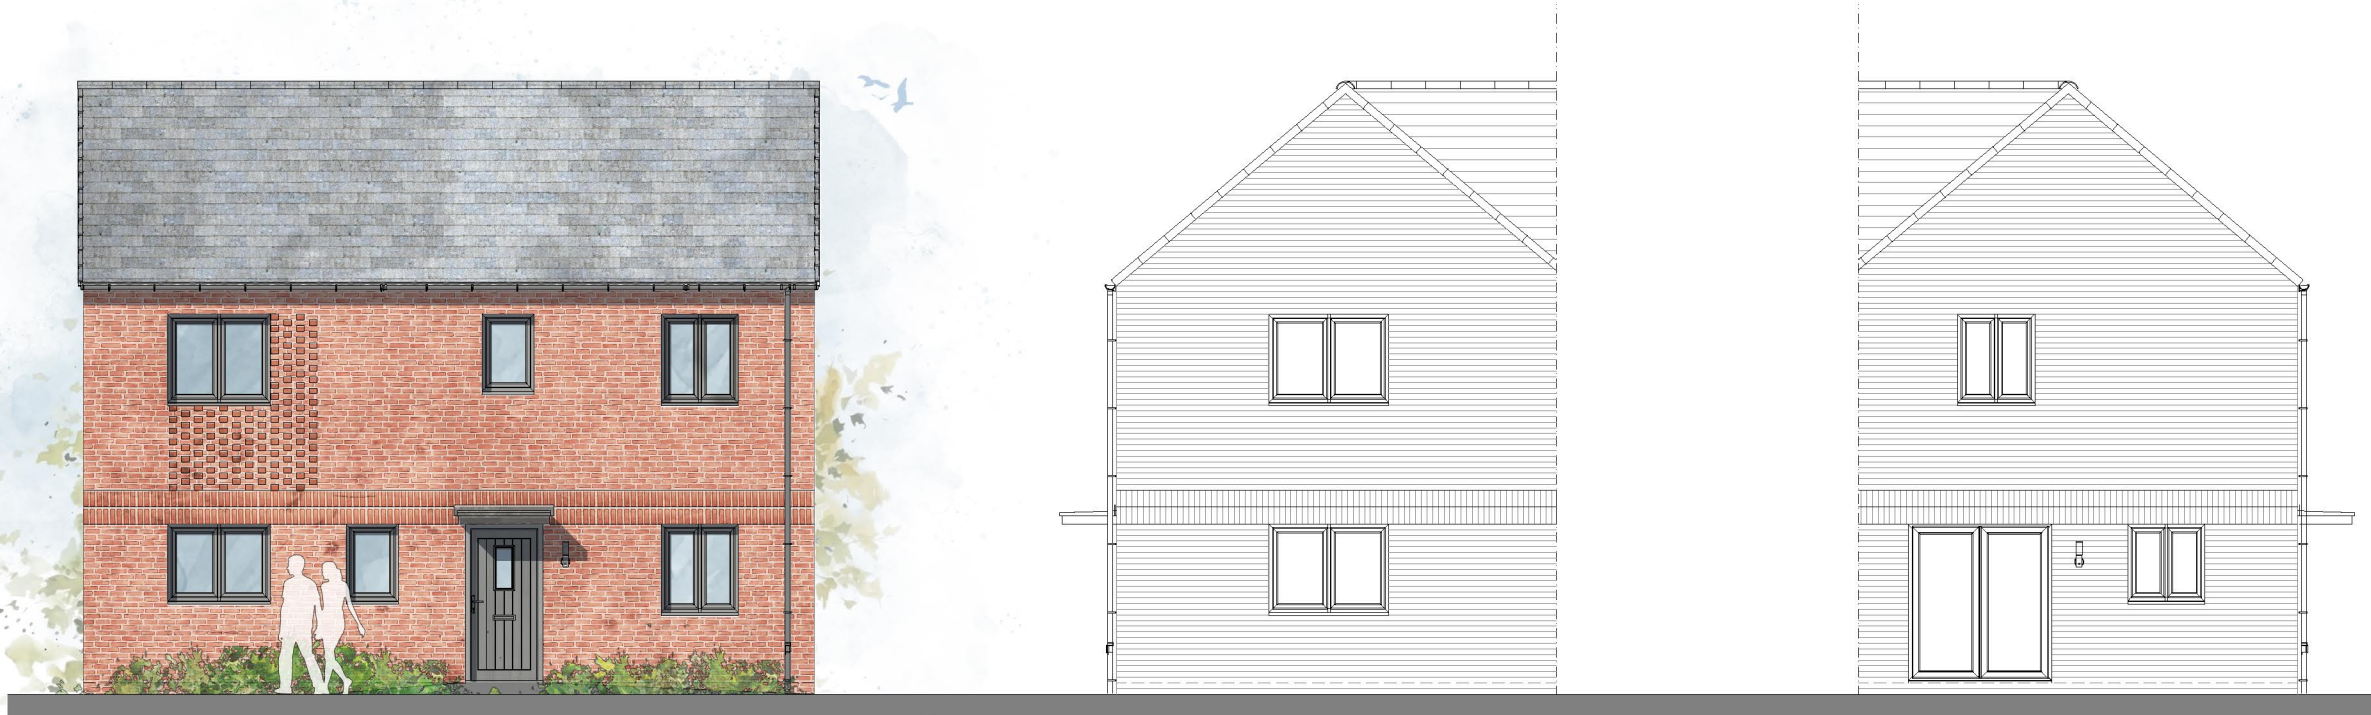


Front Elevation

Side Elevation


Side Elevation

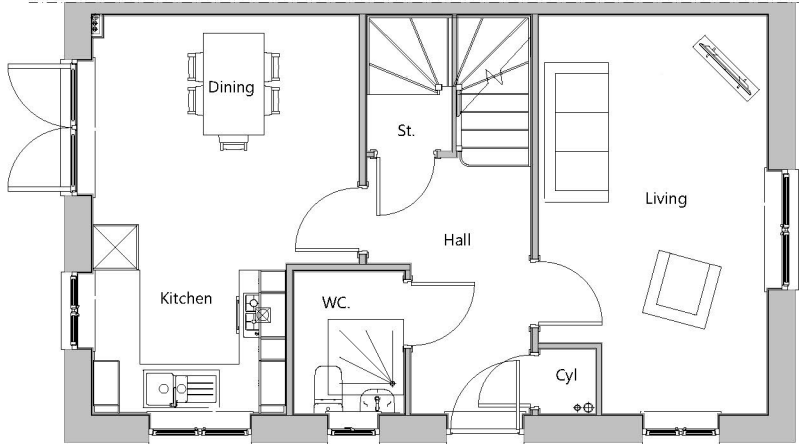

Ground Floor Plan

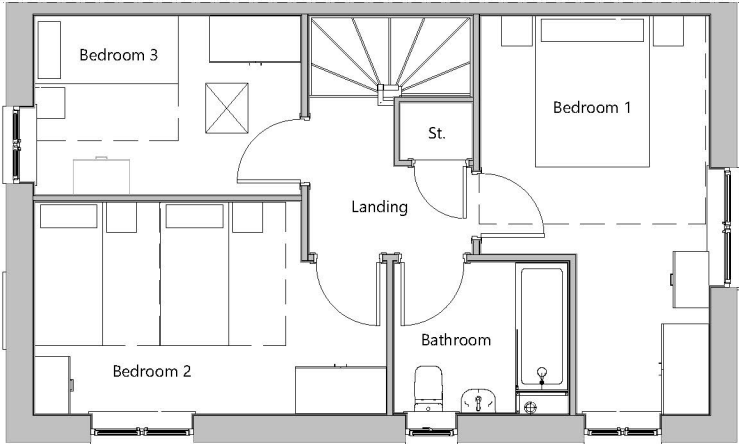


First Floor Plan

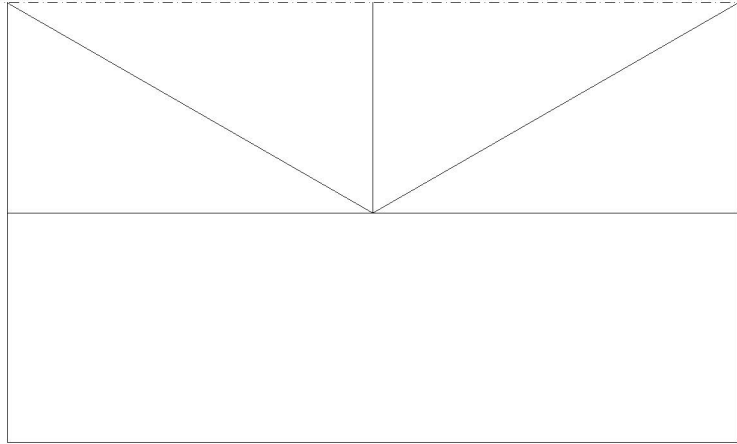

Roof Plan

House Type	A3.6	Variation	Option 1	PLOT No. As Drawn - 6, 28, 36 Handed - 1
Bedrooms	3	Persons	5	
Sq.ft	1008	Sq.m	93.69	

Note: Coloured elevations are indicative only. For detailed material specification, please refer to dwelling materials layout BDML.01.

 

Romsey	T:01794 367703	Rev	Description	Date	Au	Ch
Portishead	T:01275 407000	A	Issued for Planning	31.05.24	NC	
London	T:01794 367703	B	Plot numbers updated.	15.11.24	AY	

www.thrivearchitects.co.uk

This drawing is the copyright of Thrive Architects Ltd ©. All rights reserved. Ordnance Survey Data © Crown Copyright. All rights reserved. Licence No. 100007359. Permission is granted to scale from this drawing for the purposes of Local Authority Planning Applications only. For all other purposes DO NOT scale from this drawing. Contractors, sub-contractors and suppliers are to check all relevant dimensions and levels of the site and building before commencing any shop drawings or building work. Any discrepancies should be recorded to the Architect. Where applicable this drawing is to be read in conjunction with the Consultants' drawings / Clients' Construction Specification.

Project	Land at Longwater Road Finchampstead		
Drawing	House Type A3.6 - End Terrace - Option 1 Floor Plans and Elevations		
Client	Catesby Estates PLC & Stonebond Properties (Guildford) Limited		
Job no.	CATE230603	Date	05.04.24
Dwg no.	HT.A3.6-END-1.pe	Rev.	B
Author	CJB	Checker	Scale 1:100 at A3
Status	PLANNING	Office	Romsey
Client ref.			

