




Front Elevation

Side Elevation

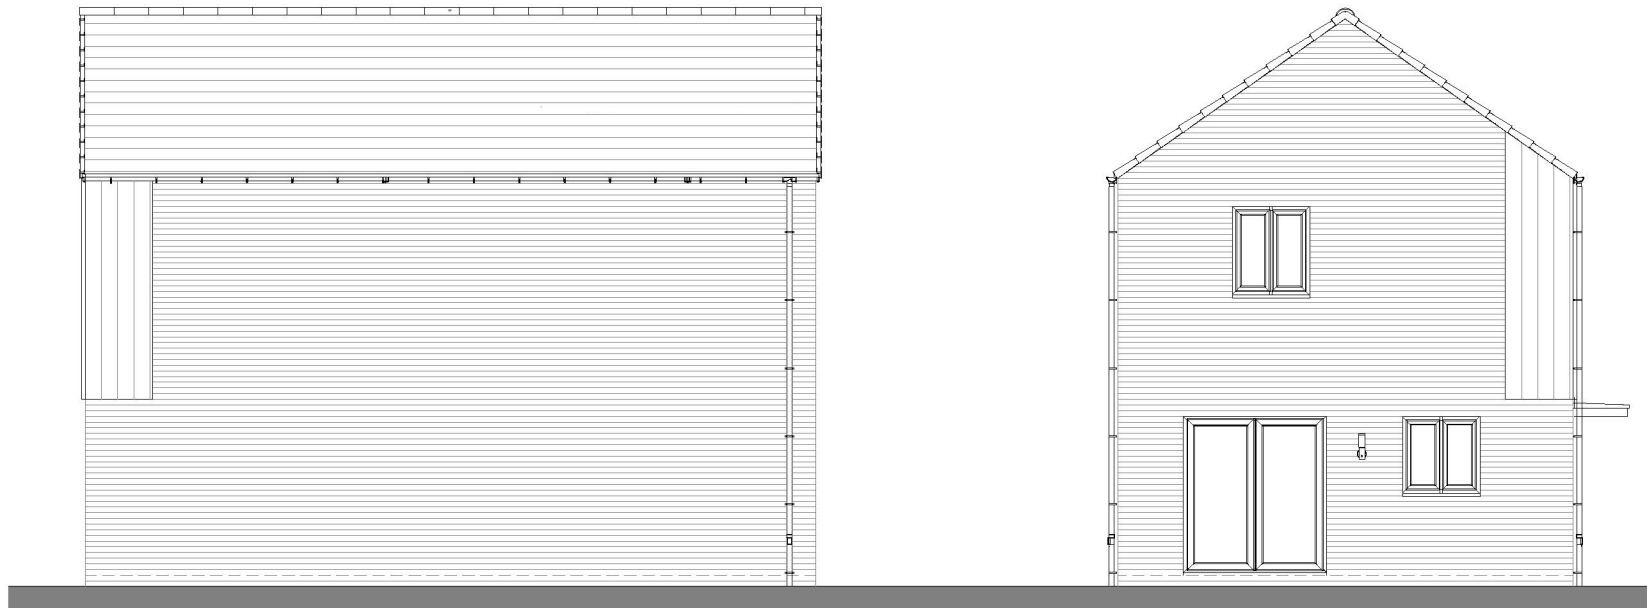


Rear Elevation

Side Elevation

PLOT No.
As Drawn - 9, 21, 26
Handed - 32, 38

Note: Coloured elevations are indicative only. For detailed material specification, please refer to dwelling materials layout BDML.01.

 

Romsey	T:01794 367703
Portishead	T:01275 407000
London	T:01794 367703

www.thrivearchitects.co.uk

This drawing is the copyright of Thrive Architects Ltd ©. All rights reserved. Ordnance Survey Data © Crown Copyright. All rights reserved. Licence No. 100007359. Permission is granted to scale from this drawing for the purposes of **Local Authority Planning Applications only**. For all other purposes DO NOT scale from this drawing. Contractors, sub-contractors and suppliers are to check all relevant dimensions and levels of the site and building before commencing any shop drawings or building work. Any discrepancies should be recorded to the Architect. Where applicable this drawing is to be read in conjunction with the Consultants' drawings / Clients' Construction Specification.

Rev	Description	Date	Au	Ch
A	Issued for Planning.	31.05.24	NC	
B	Plot numbers updated.	15.11.24	AY	

Project	Land at Longwater Road Finchampstead		
Drawing	House Type A3.6 - Detached - Option 2 Elevations		
Client	Catesby Estates PLC & Stonebond Properties (Guildford) Limited		
Job no.	CATE230603	Date	05.04.24
Dwg no.	HT.A3.6-DET-2.e	Rev.	B
Author	CJB	Checker	
Status	PLANNING	Scale	1:100 at A3
		Office	Romsey
Client ref.	SBP000-SBP-A3.6-XX-DR-A-05-104_Ver2		

