




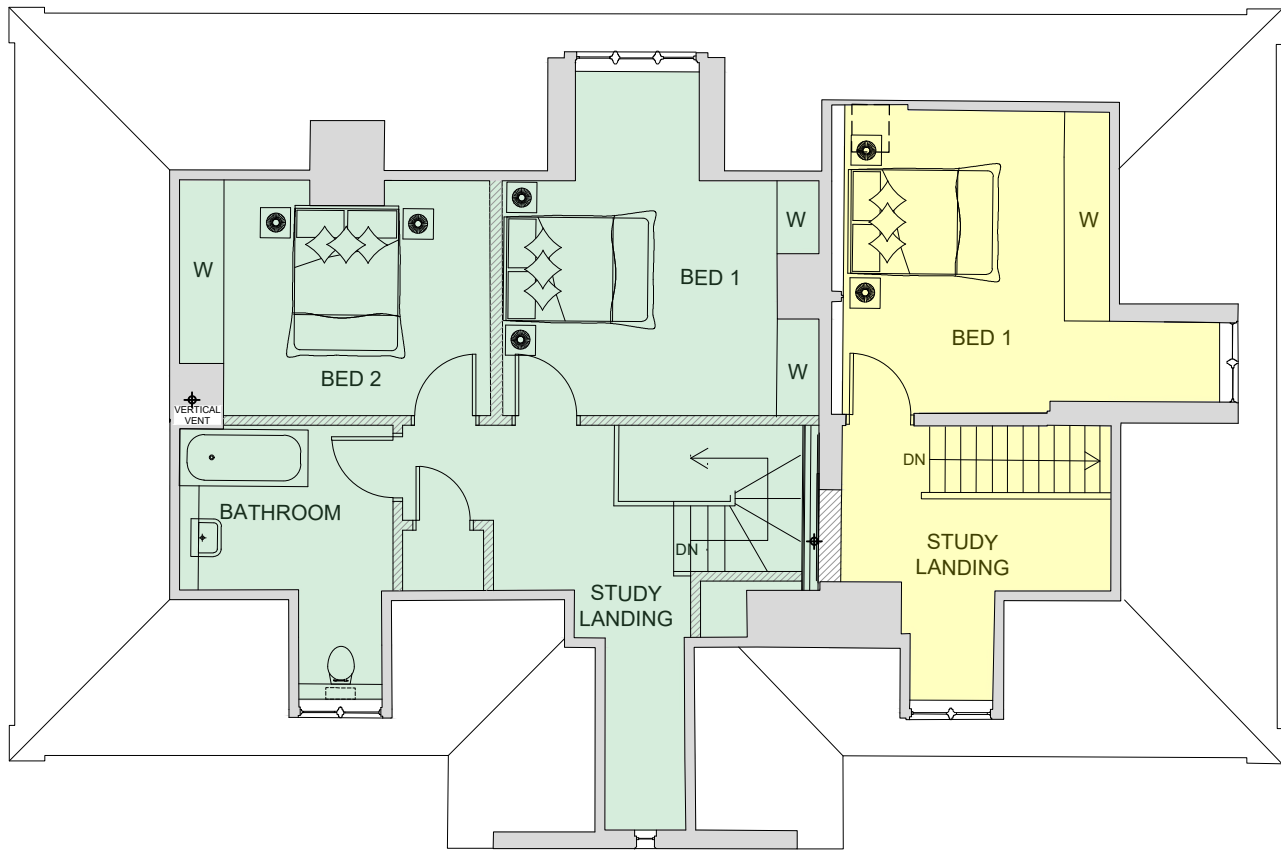


SECOND FLOOR PLAN

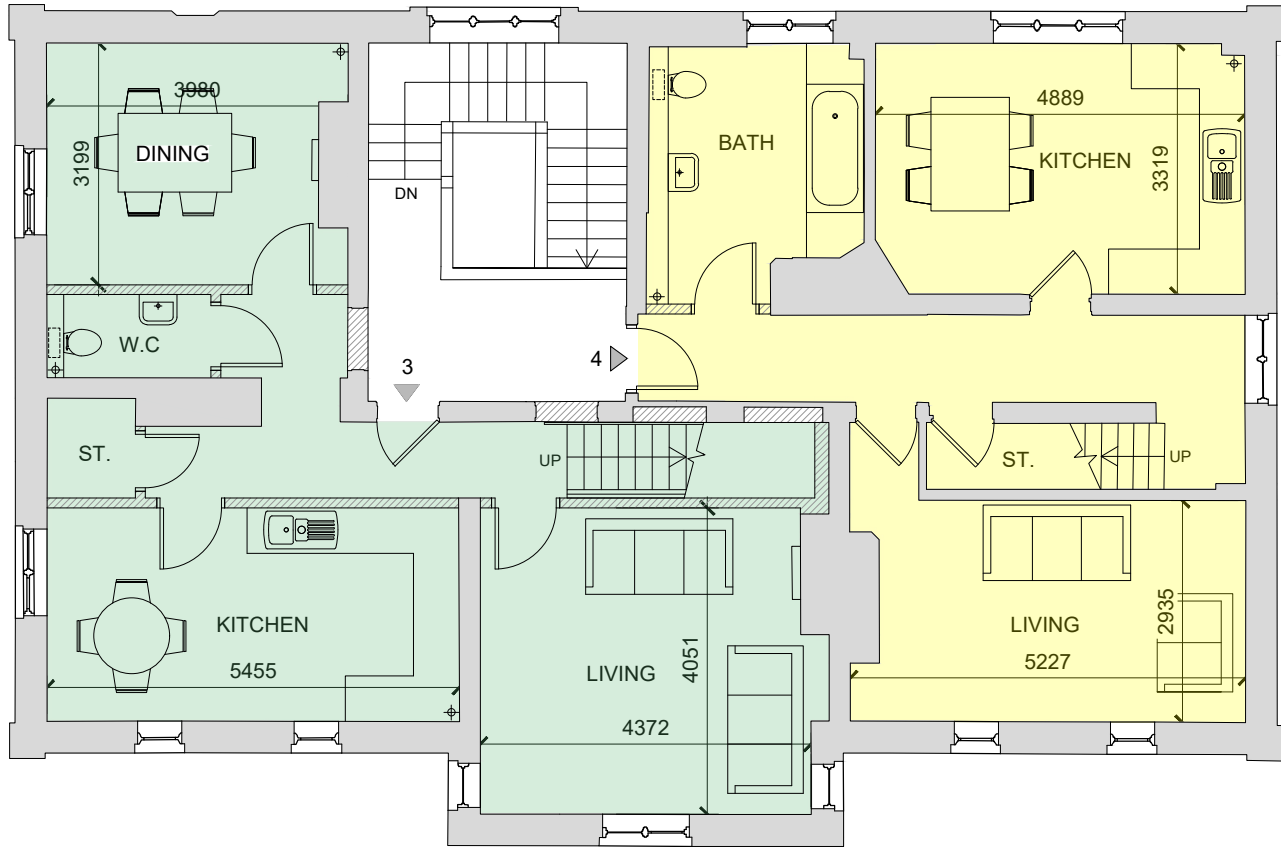

FIRST FLOOR PLAN

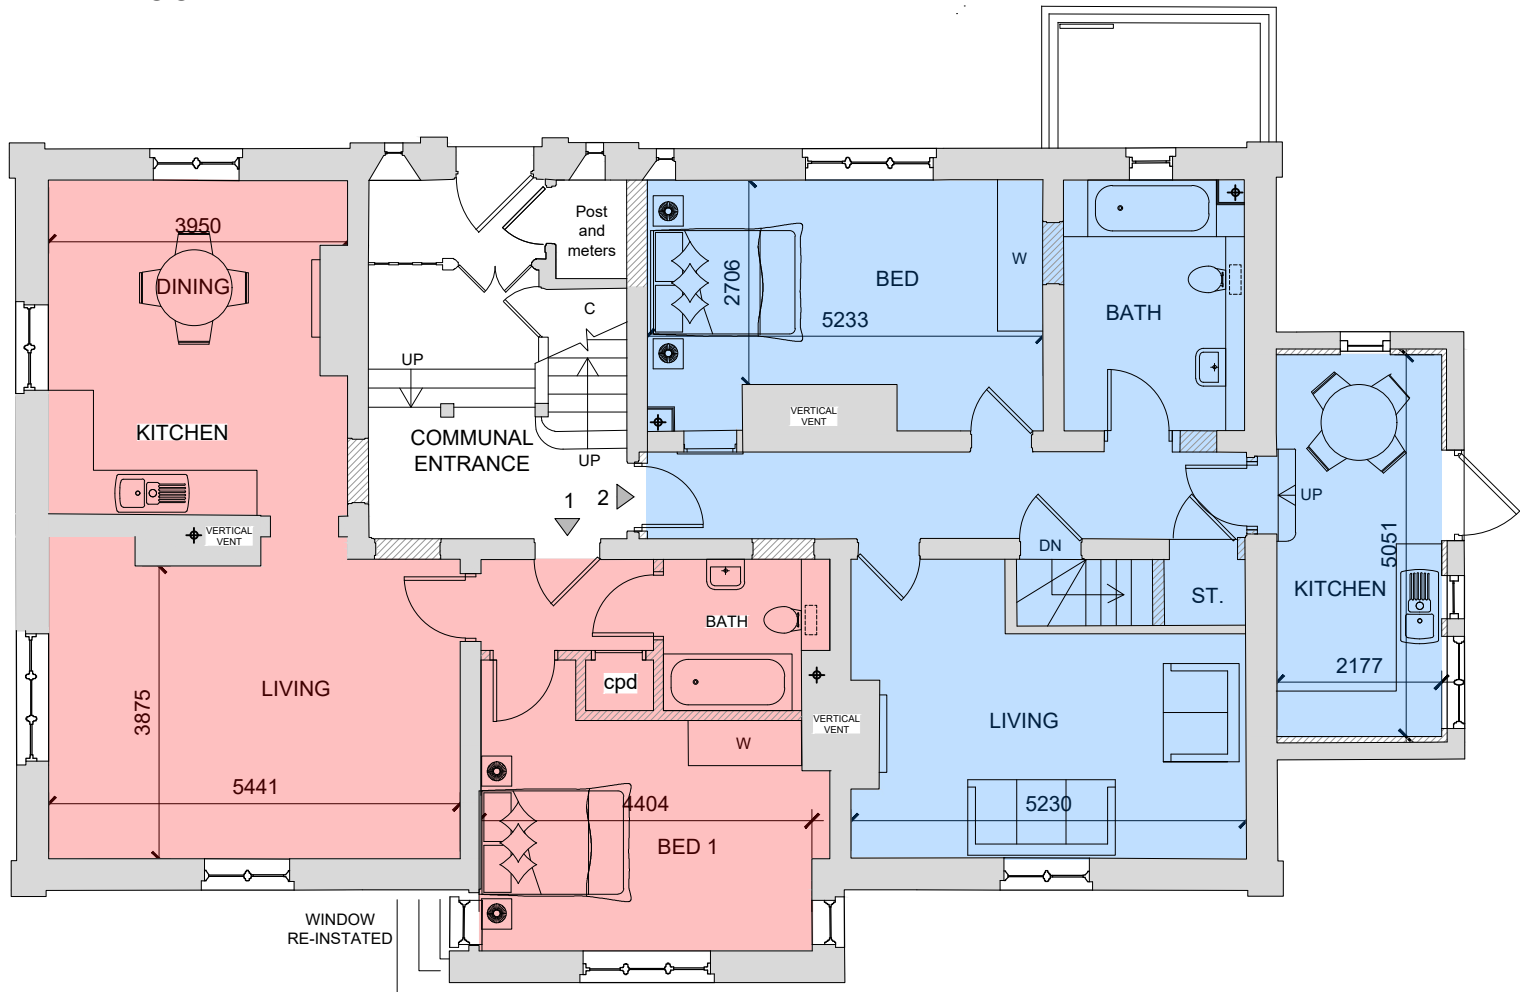

GROUND FLOOR PLAN

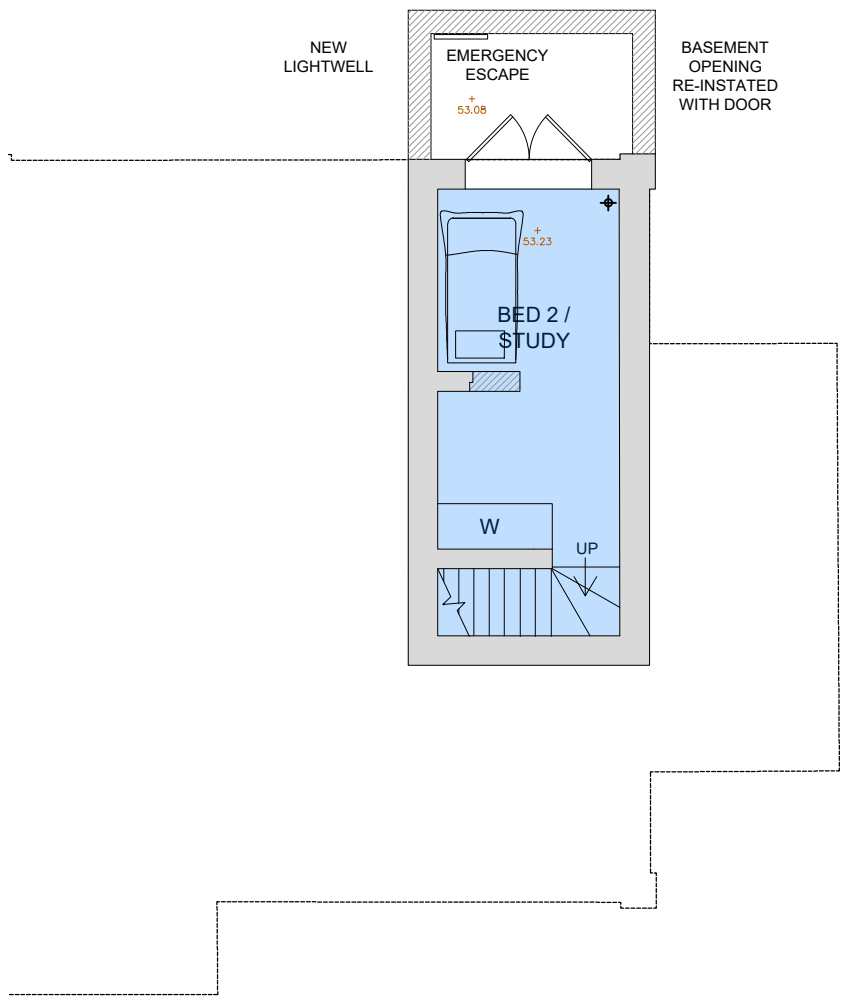

BASEMENT FLOOR PLAN

SCHEDULE OF ACCOMMODATION


APT. 1 = 64.8 sqm / 698 sqft

APT. 2 = 86.4 sqm / 929 sqft

APT. 3 = 117.4 sqm / 1263 sqft

APT. 4 = 84.3 sqm / 907 sqft

TOTAL 352.9 sqm / 3797sqft

 

Rev.	Date	Detail
A	11.12.17	APARTMENT LAYOUTS REVISED FOLLOWING CONSERVATION OFFICER COMMENTS

Status PLANNING APPLICATION



ASCOT DESIGN
Timeless architecture

Ascot Design Ltd, Berkshire House 39-51 High Street, Ascot, Berkshire, SL5 7HY
Tel: 01344 299330 Fax: 01344 299331 Email: info@ascotdesign .com
www.ascotdesign.com

Client
**CREST NICHOLSON
OPERATIONS LTD**

Project Title
**THE MOAT HOUSE,
ARBORFIELD GARRISON**

DRAWING Title
**PROPOSED
FLOOR PLANS**

Scale.	Date	Drawn
1:100 @ A2	AUG 24	DQ

DRAWING No.	Rev.
24 - J4633-11	A

The copyright in this document and design is confidential to and the property of Ascot Design Limited