






PROPOSED FRONT ELEVATION

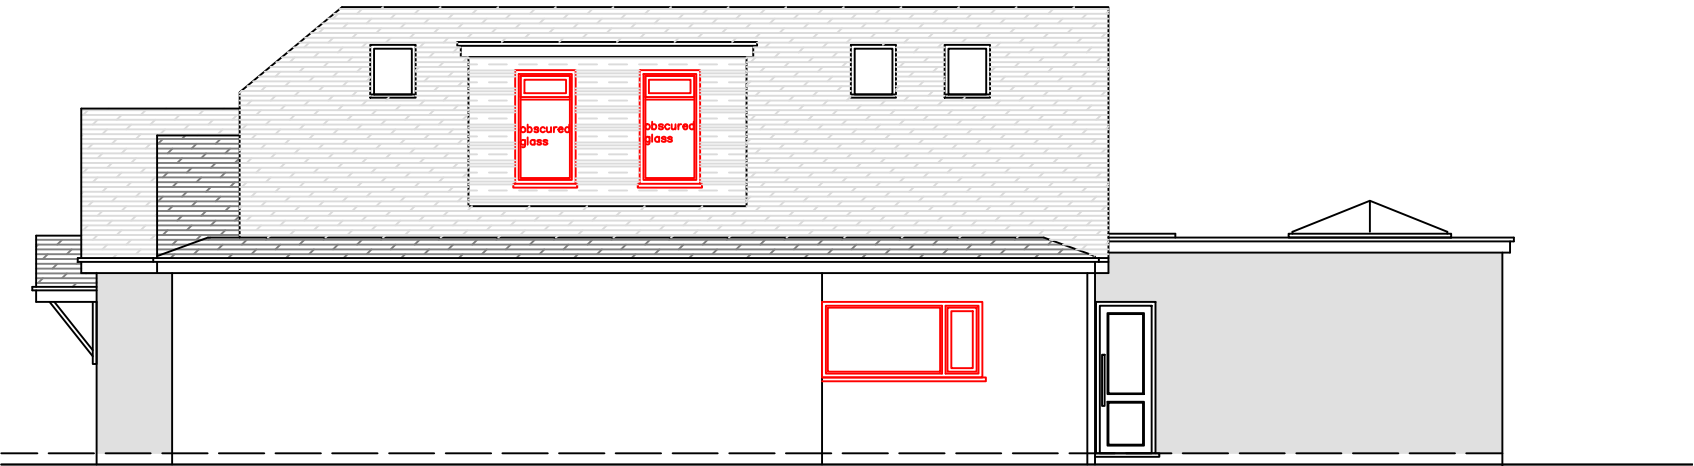


PROPOSED SIDE-1 ELEVATION

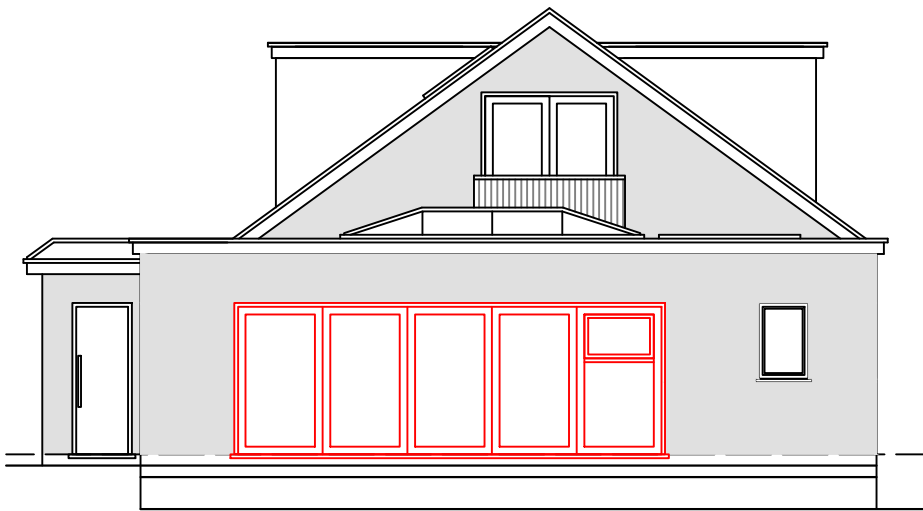


PROPOSED REAR ELEVATION

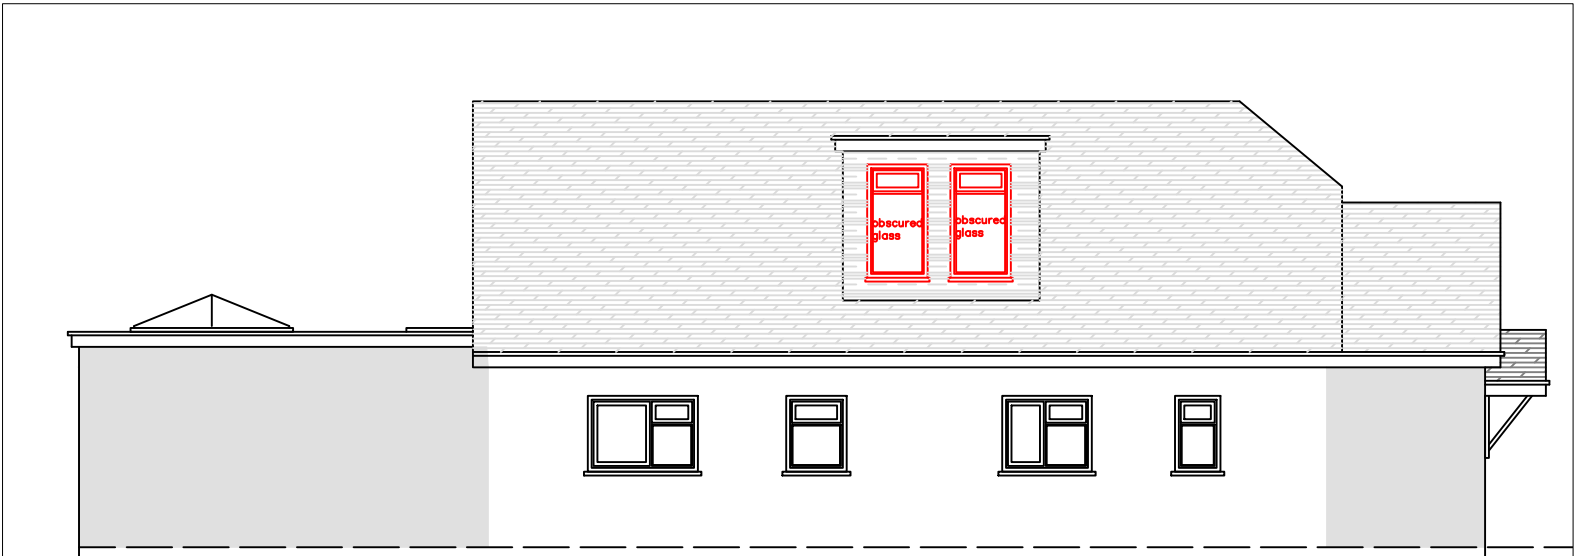

PROPOSED SIDE-2 ELEVATION

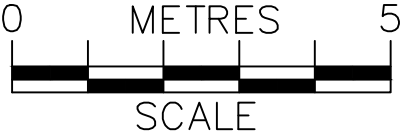

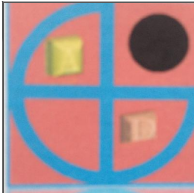	PROJECT:	65 Mill Lane Earley	DRAWN BY:	P.S.	DRAWING TITLE:		ArchDezine Limited archdeziner7@gmail.com
	PROPOSED REAR EXTENSION AND LOFT CONVERSION		DATE:	30/08/2024	PROPOSED ELEVATIONS		
			SCALE:	1:100@A3	DRAWING NUMBER:	NMA -02	
			FILENAME:	22048			