

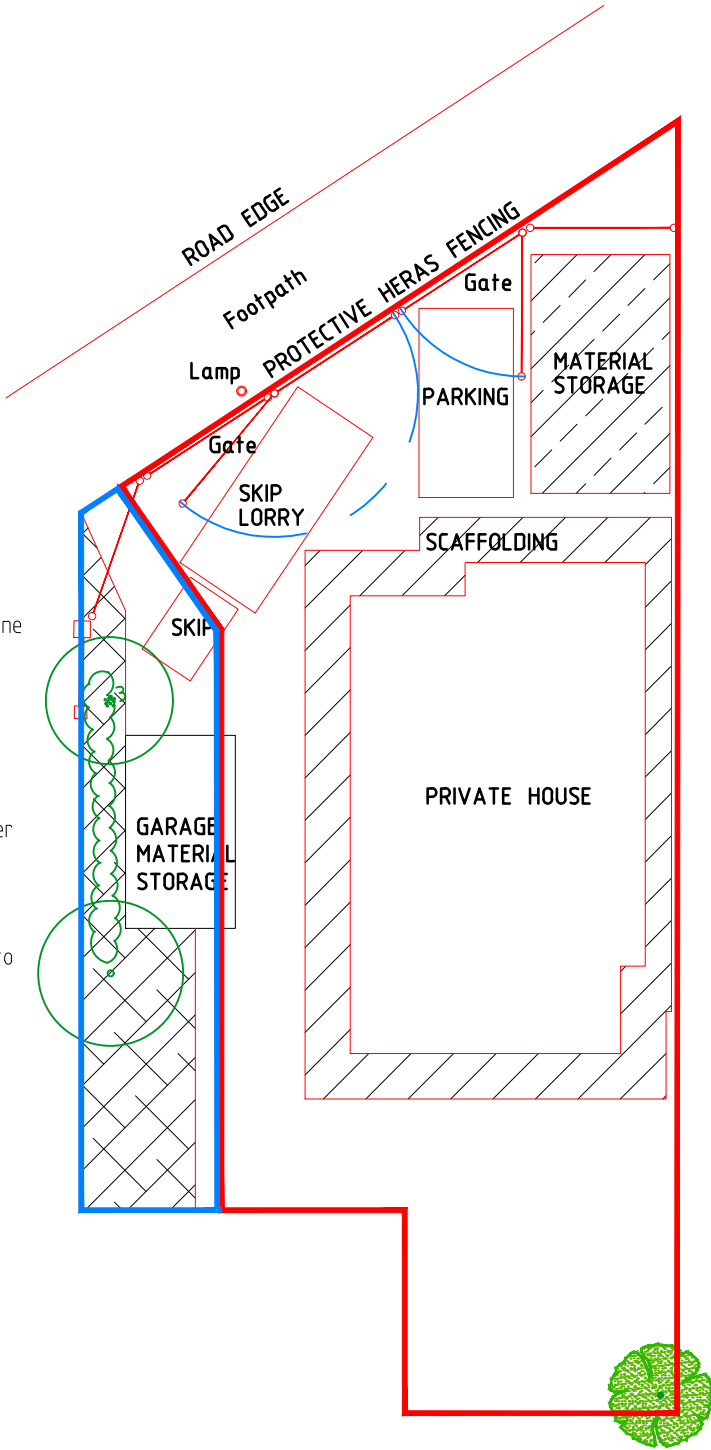


- 1. Parking space on existing concrete driveway with ample parking opposite in public carpark
- 2. Loading and un-loading zone
- 3. Material storage areas
- 4. Security hoarding to the front
- 5. Jet wash stored on site for wheel washing where required.
- 6. Petrol saws will be connected to building water supply when required
- 7. Skips will be used and material recycled where possible
- 8. Tree protection in place to prevent damage to tree routes during construction.

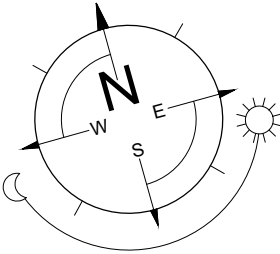

SITE PLAN (1:200)

 

| REV.                                                   | DATE | COMMENTS     |
|--------------------------------------------------------|------|--------------|
| PROJECT                                                |      |              |
| Land to rear of 12 Shepherds Hill<br>Earley<br>RG6 1BB |      |              |
| PROJECT TITLE                                          |      |              |
| Proposed two storey detached dwelling                  |      |              |
| DRAWING TITLE                                          |      |              |
| CONSTRUCTION METHOD STATEMENT                          |      |              |
| CLIENT                                                 |      |              |
| Miss K Johnson                                         |      |              |
| SCALE 1:200 (A3)                                       |      | DATE July 25 |
| DRG. No. 24-936-01                                     |      | REV. D       |