



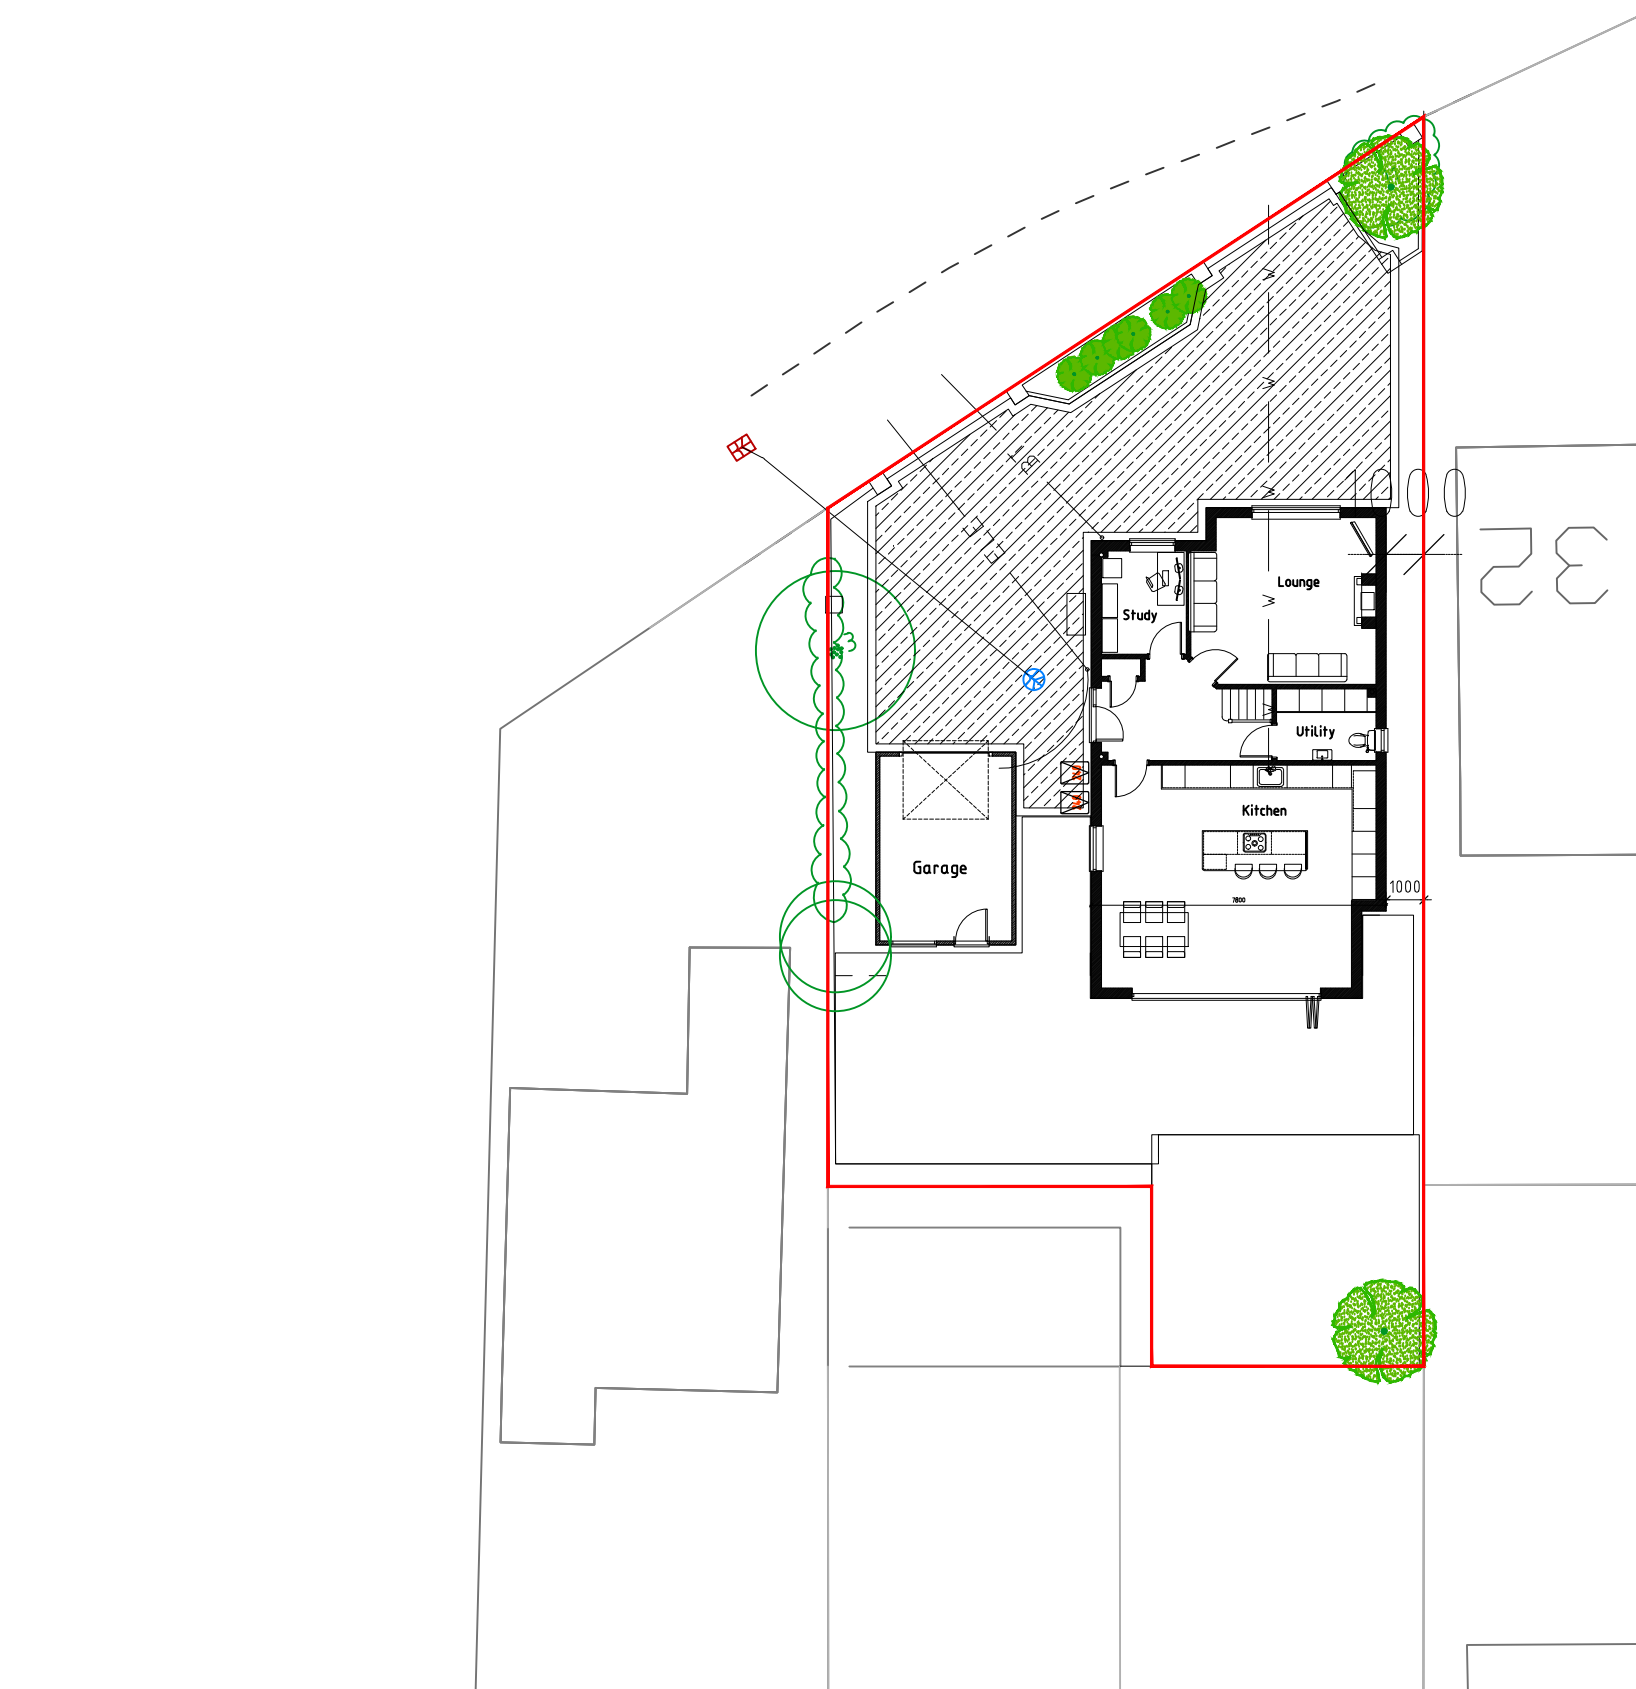


SITE PLAN (1:200)

0 2 4 6 8 10 12 14
Scale m

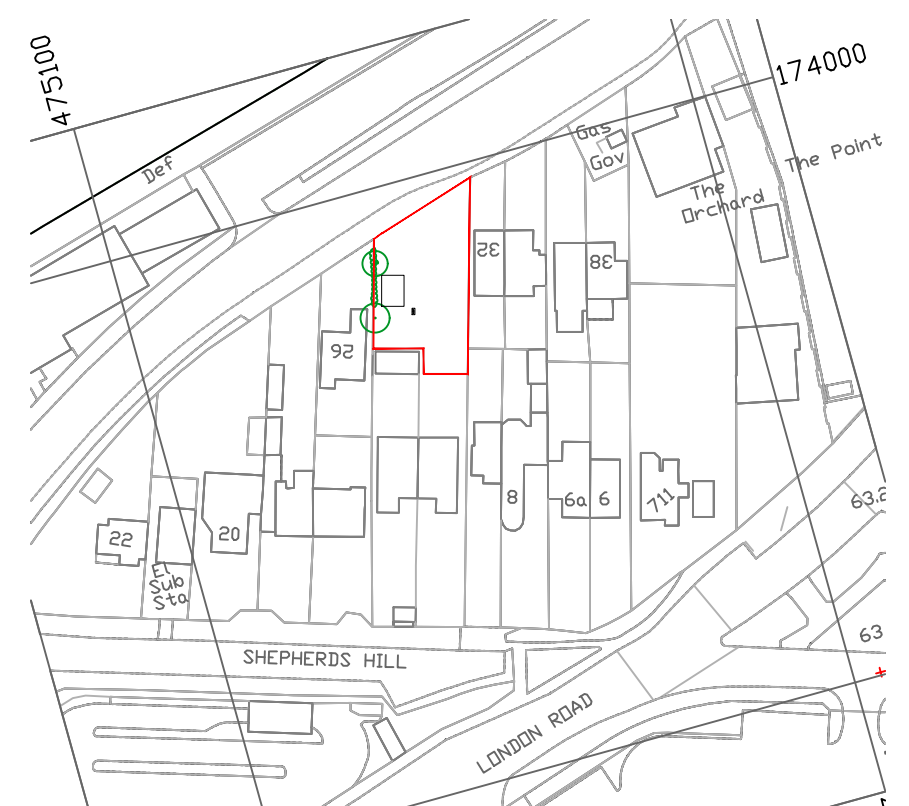

LOCATION PLAN (1:1250)

0 10 20 30 40 50 60 70 80 90 100
Scale m

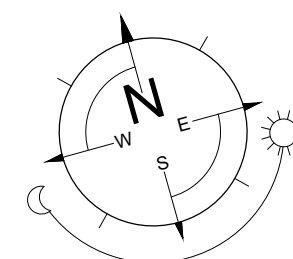

Crown Copyright and database rights OS 100047474

REV.	DATE	COMMENTS
PROJECT 28 Shepherds Hill Earley RG6 1BB		
PROJECT TITLE Proposed two storey detached dwelling		
DRAWING TITLE SITE & LOCATION		
CLIENT Mr S Kendrick & Miss K Johnson		
SCALE 1:200 (A3)		DATE Mar 25
DRG. No. 24-936-105		REV.