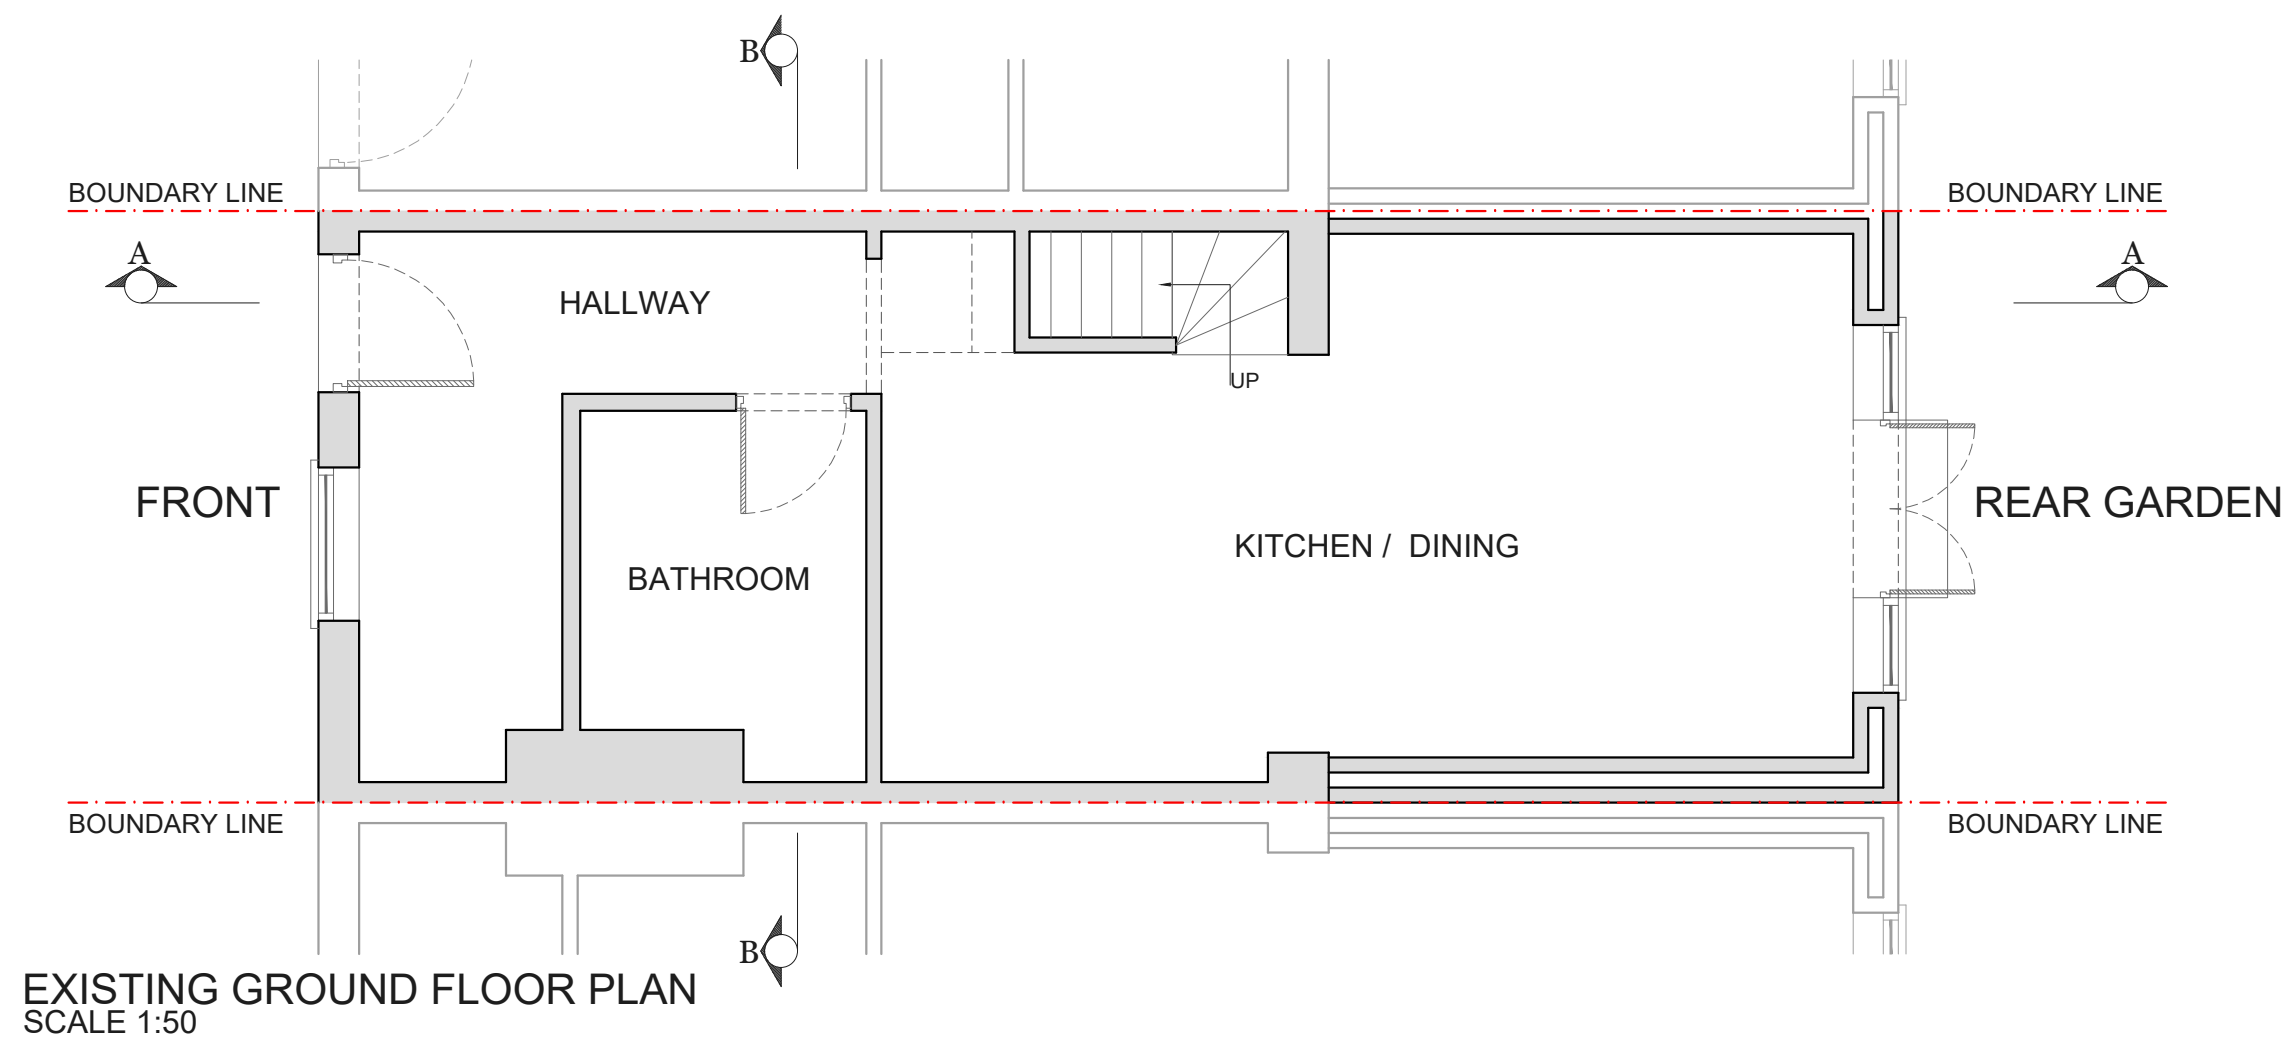


NOTES		
REV	DATE	NOTES
LP REF. NO.		
LP 4273		
CLIENT		
MR BARNETT		
PROJECT		
25 LANGBOROUGH ROAD, WOKINGHAM, RG40 2BU		
DRAWING TITLE		
EXISTING GROUND FLOOR PLAN		
SCALE		
1:50@A3		
DATE		DRAWN
21-11-25		M-AH
DRAWING NO.	REV.	
PP-01		
		
		
LOFTPLAN DESIGNS LIMITED		
1 Saturn House, Calleva Park		
Aldermaston, Reading RG7 8HA		
Telephone: (01256) 881041		
Email: customerservices@loftplan.co.uk		
www.loftplan.co.uk		