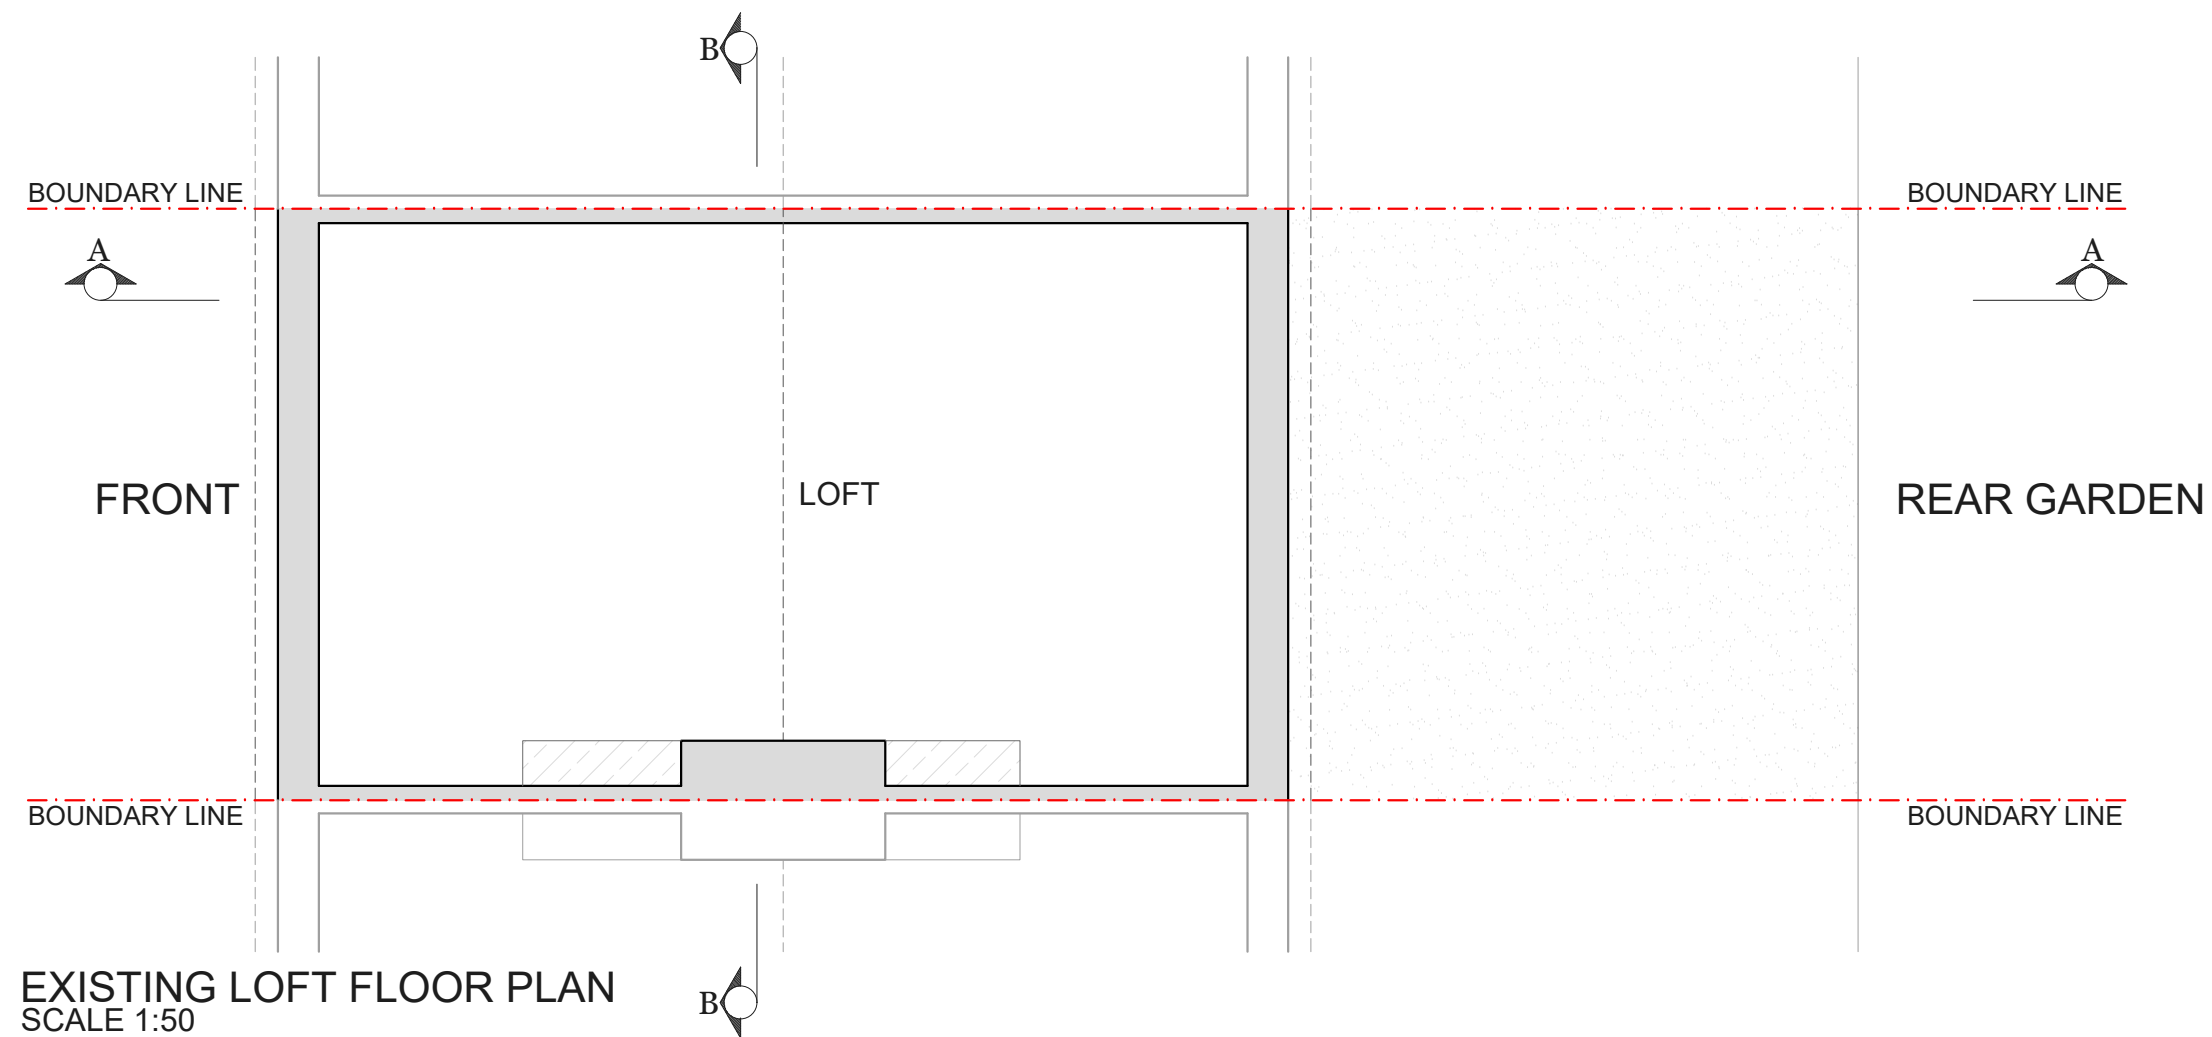


NOTES		

REV	DATE	NOTES
-----	------	-------

LP REF. NO. **LP 4273**

CLIENT **MR BARNETT**


PROJECT
25 LANGBOROUGH ROAD, WOKINGHAM, RG40 2BU

DRAWING TITLE
EXISTING LOFT FLOOR PLAN

SCALE **1:50@A3**

DATE	DRAWN
21-11-25	M-AH

DRAWING NO.	REV.
PP-03	

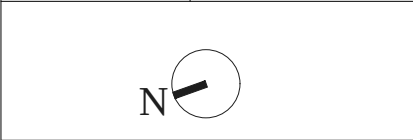

LOFTPLAN DESIGNS LIMITED
1 Saturn House, Calleva Park
Aldermaston, Reading RG7 8HA
Telephone: (01256) 881041
Email: customerservices@loftplan.co.uk
www.loftplan.co.uk