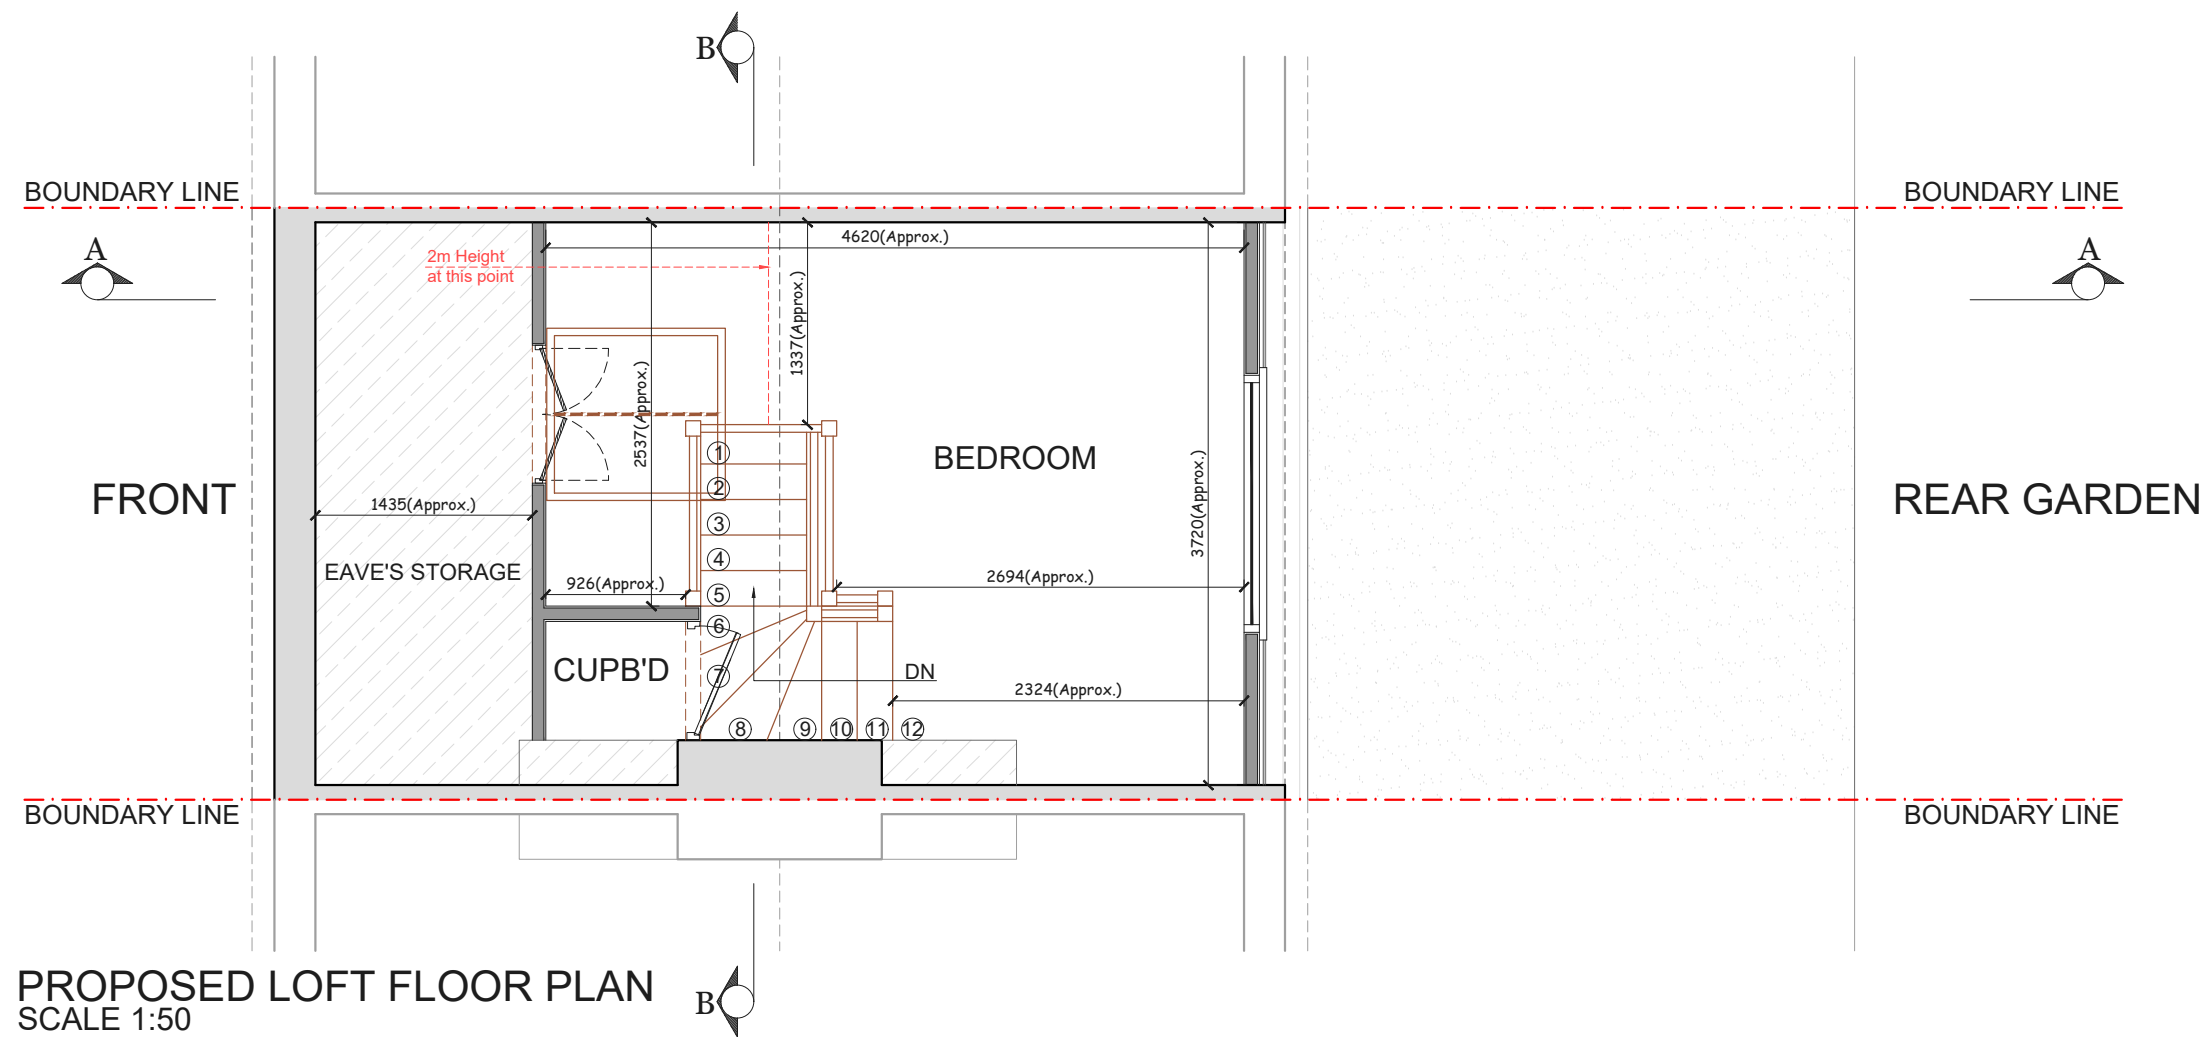


|   |      |       |
|---|------|-------|
| NOTES   |      |       |
|   |      |       |
|   |      |       |
|   |      |       |
|   |      |       |
|   |      |       |
| REV   | DATE | NOTES |
| LP REF. NO.   |      |       |
| LP 4273   |      |       |
| CLIENT   |      |       |
| MR BARNETT   |      |       |
| PROJECT   |      |       |
| 25 LANGBOROUGH<br>ROAD, WOKINGHAM,<br>RG40 2BU   |      |       |
| DRAWING TITLE   |      |       |
| PROPOSED LOFT<br>FLOOR PLAN   |      |       |
| SCALE   |      |       |
| 1:50@A3   |      |       |
| DATE   |      | DRAWN |
| 21-11-25   |      | M-AH  |
| DRAWING NO.   | REV. |       |
| PP-08   |      |       |
|   |      |       |
|                                                                                                  |      |       |
|                                                                                                  |      |       |
| LOFTPLAN DESIGNS LIMITED<br>1 Saturn House, Calleva Park<br>Aldermaston, Reading RG7 8HA<br>Telephone: (01256) 881041<br>Email: customerservices@loftplan.co.uk<br>www.loftplan.co.uk |      |       |