




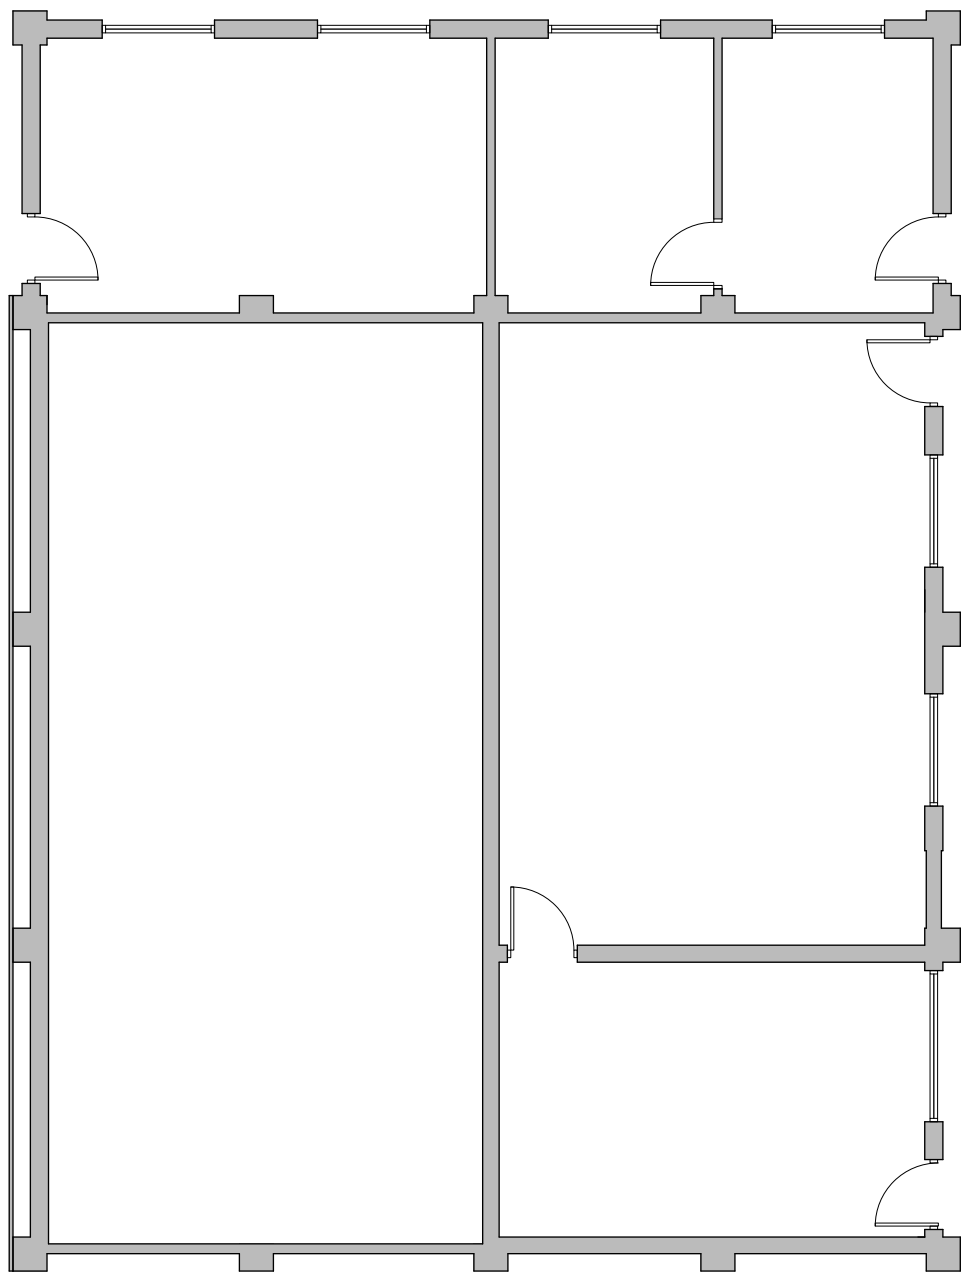


Floor Plan

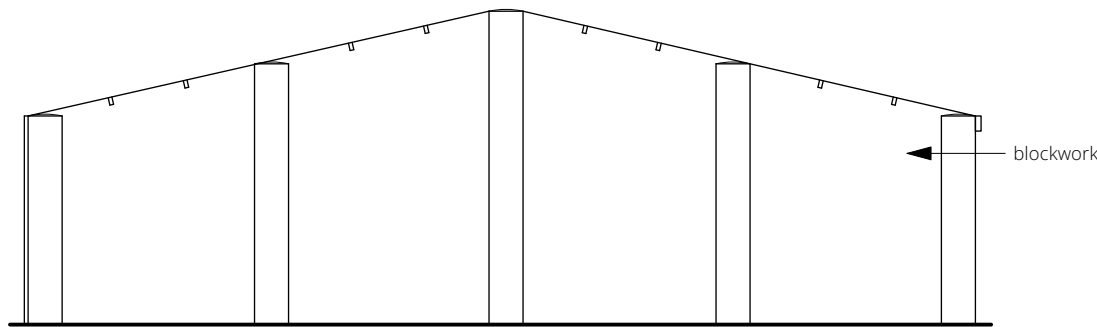


South West Elevation

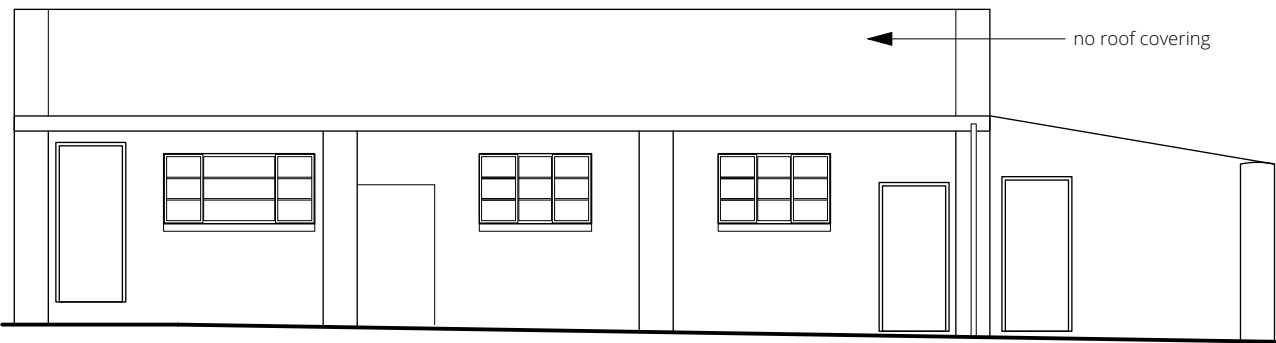

South East Elevation

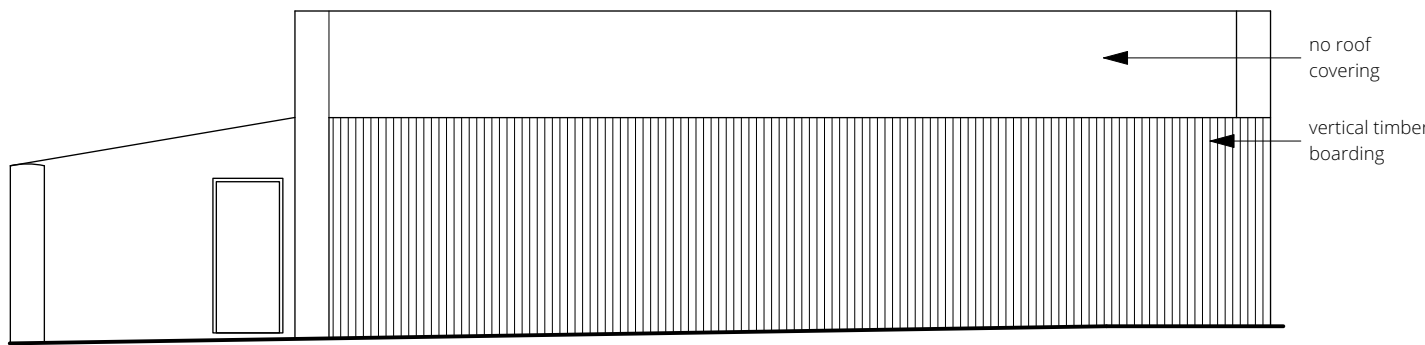

North West Elevation

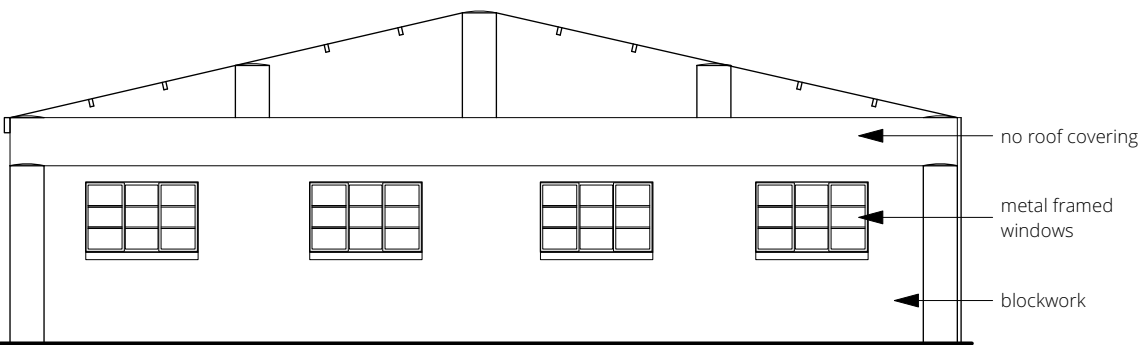

North East Elevation

NOTE
The building no longer has a roof covering.
There remains only limited roof structure,
such as timber purlins.

Agricultural Building Plan and Elevations

Scale 1:100



Youngs Yard, Churchfields, Twyford
Winchester SO21 1NN
t. 01962 715770
w. southernplanning.co.uk
e. info@southernplanning.co.uk

CLIENT:	Rilex International Ltd
PROJECT:	LDC. Agricultural Building. Park Place Polo, Remenham, Henley-on-Thames RG9 3HN

TITLE:	Plan and Elevations
DWG NO.:	WOK-NM-211-1.12.03 REV: A

SCALE AT A2:	1:100	DATE:	Jun 2024
0246810 Scale in Metres, (1:100 @ A2)			

A	24.6.24	text
REV:	DATE:	AMENDMENTS:
© Crown copyright 2024 OS Licence No. 100028555		