


LEGEND

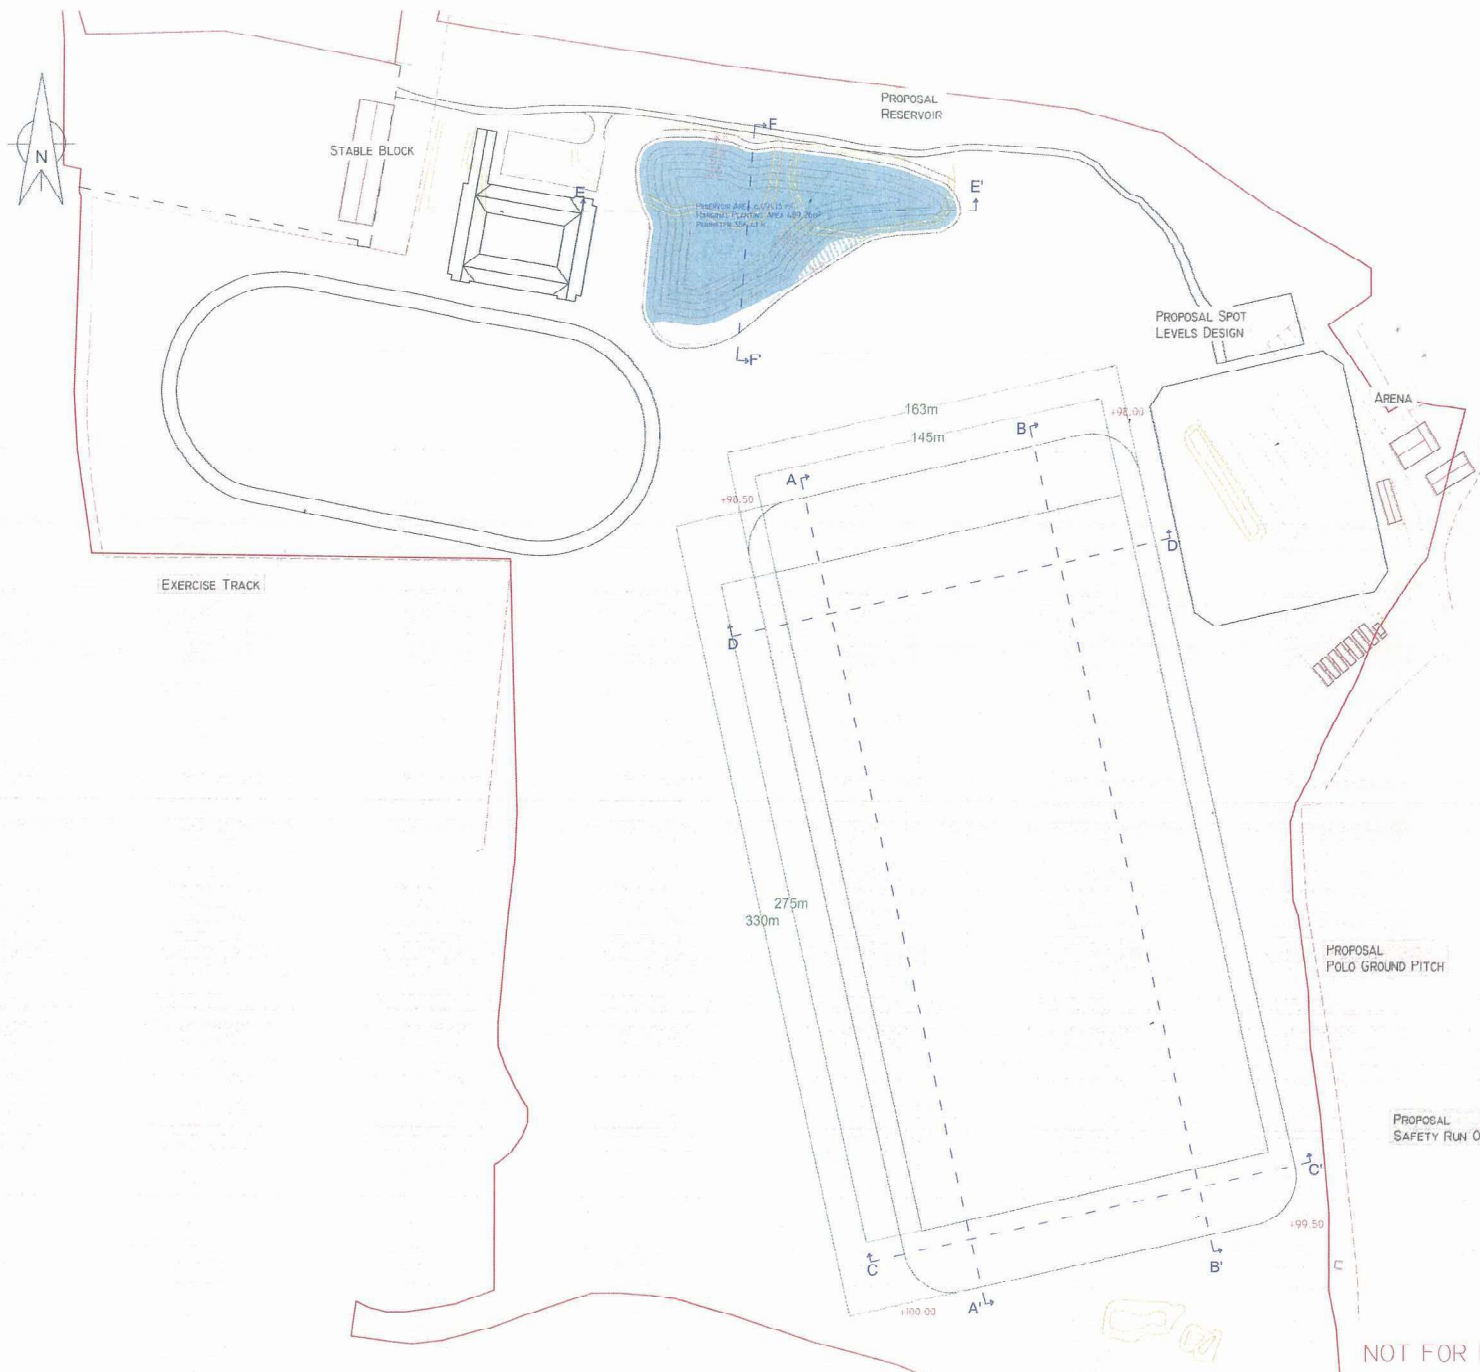

170791

1:1000
Site Plan Draft
Copyright reserved license no. 10007056
This drawing is the property of the client and shall remain the property of the client. It is not to be reproduced without written permission of the client.

SITE PLAN DRAFT

CLIENT
DS EQUINE

SITE
MALMESBURY POLO
MALMESBURY ESTATE
REMHAM HILL

WHITE HORSE
CONTRACTORS


Tel: 01865 736272
www.whitehorsecontractors.co.uk

0m 25m 50m
Scale bar 1:1000


NOT FOR ISSUE / DRAFT

DR: JDO
SCALE: 1:1000_A1
DATE: 01/01/10
CHECKED: GK


A - A'

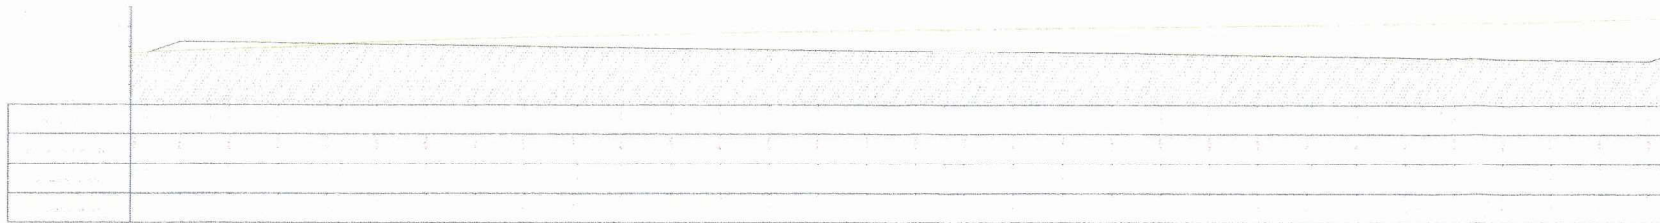

B - B'

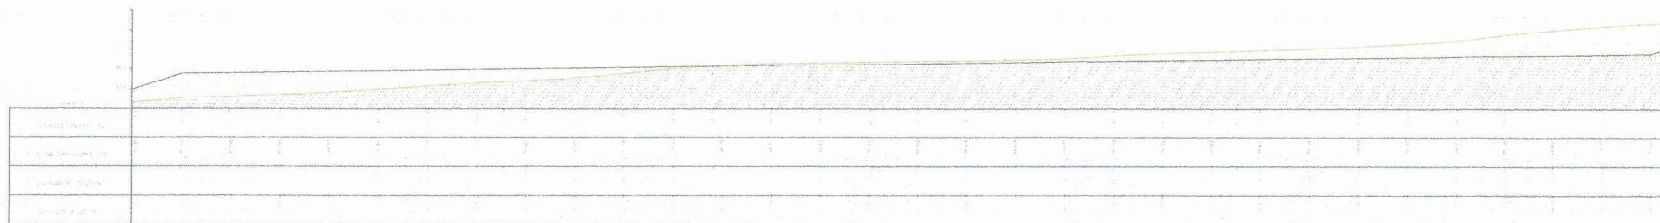

C - C'

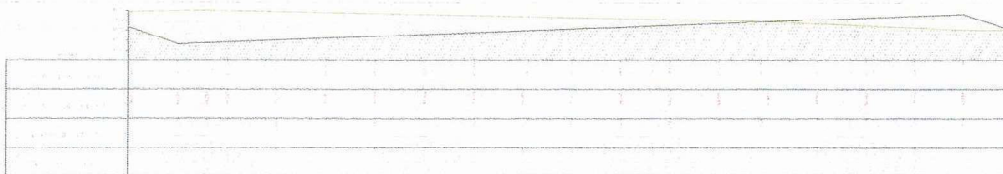


D - D'



LEGEND

EXISTING TOPOGRAPHY
SUBSOIL / TOPSOIL

170791

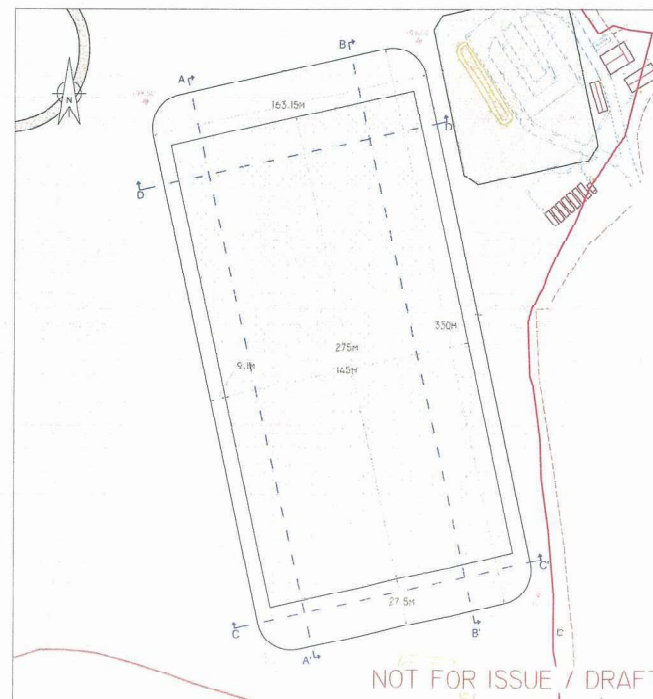

DATE	17.07.17
PROJECT	MALMESBURY POLO FIELD
CLIENT	DS EQUINE
SITE	MALMESBURY POLO MALMESBURY ESTATE REMENHAM HILL
TITLE	POLO FIELD CROSS SECTIONS

POLO FIELD CROSS SECTIONS

CLIENT
DS EQUINE
SITE
MALMESBURY POLO
MALMESBURY ESTATE
REMENHAM HILL



Tel: 01865 736272
www.whitehorsecontractors.co.uk
DR. NO. E16-002-003 REV D2
SCALE VARIES A1 DRAWN JFC CHECKED GK

NOT FOR ISSUE / DRAFT