





Floor Plan

 


Roof Plan

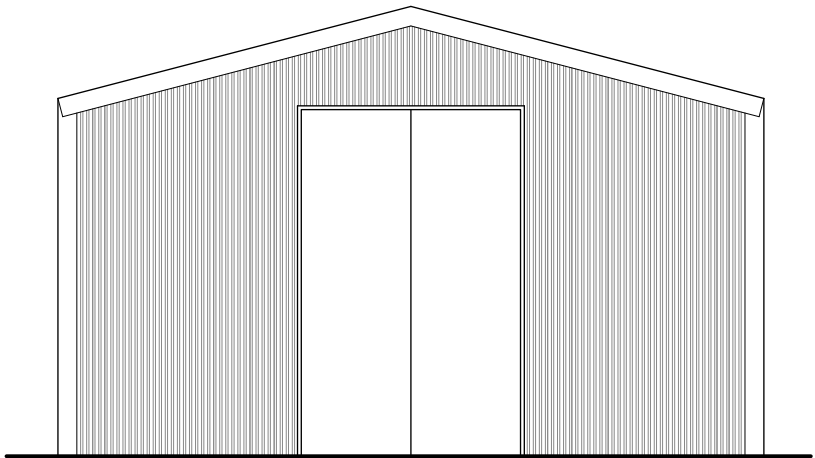


South West Elevation



South East Elevation

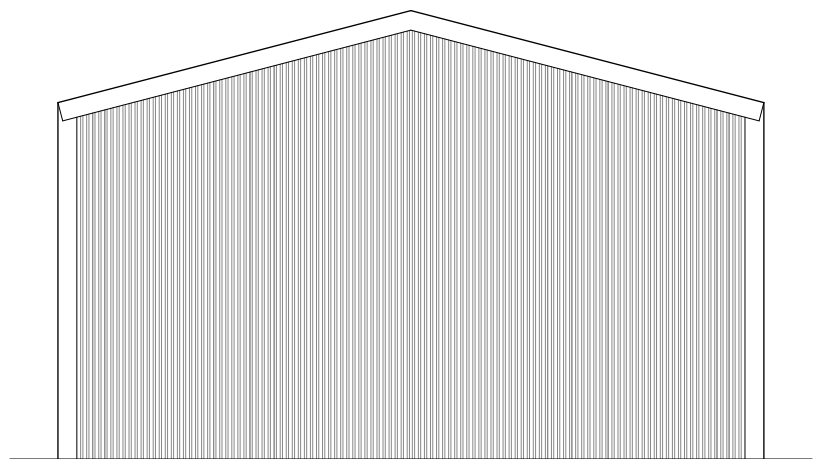

North East Elevation

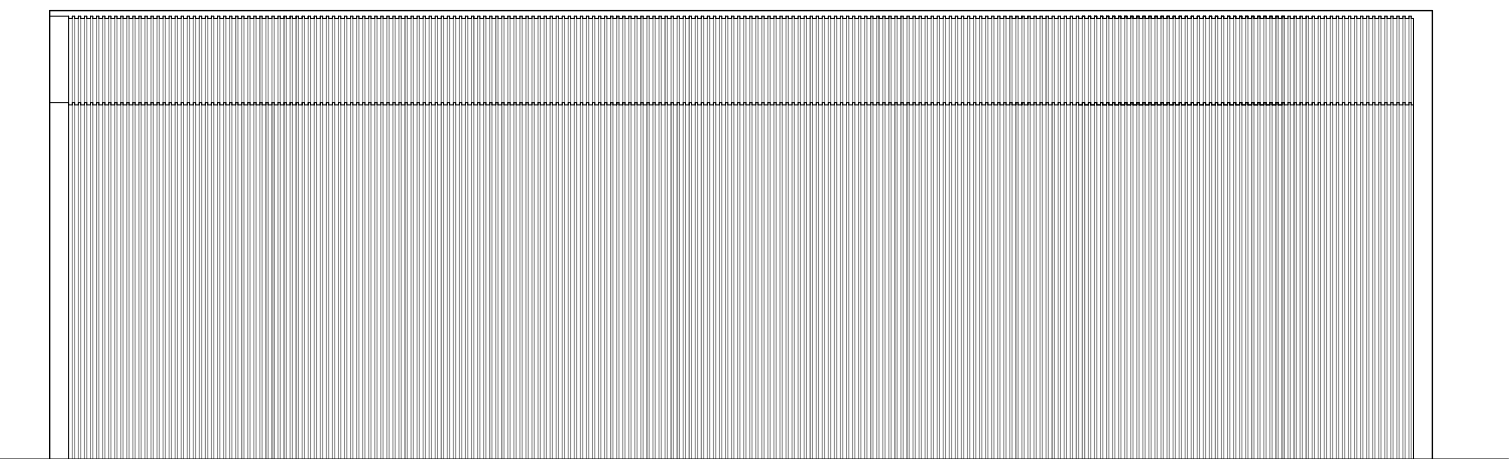

North West Elevation

Hay Store Building
Plans and Elevations
Scale 1:100