


LEGEND

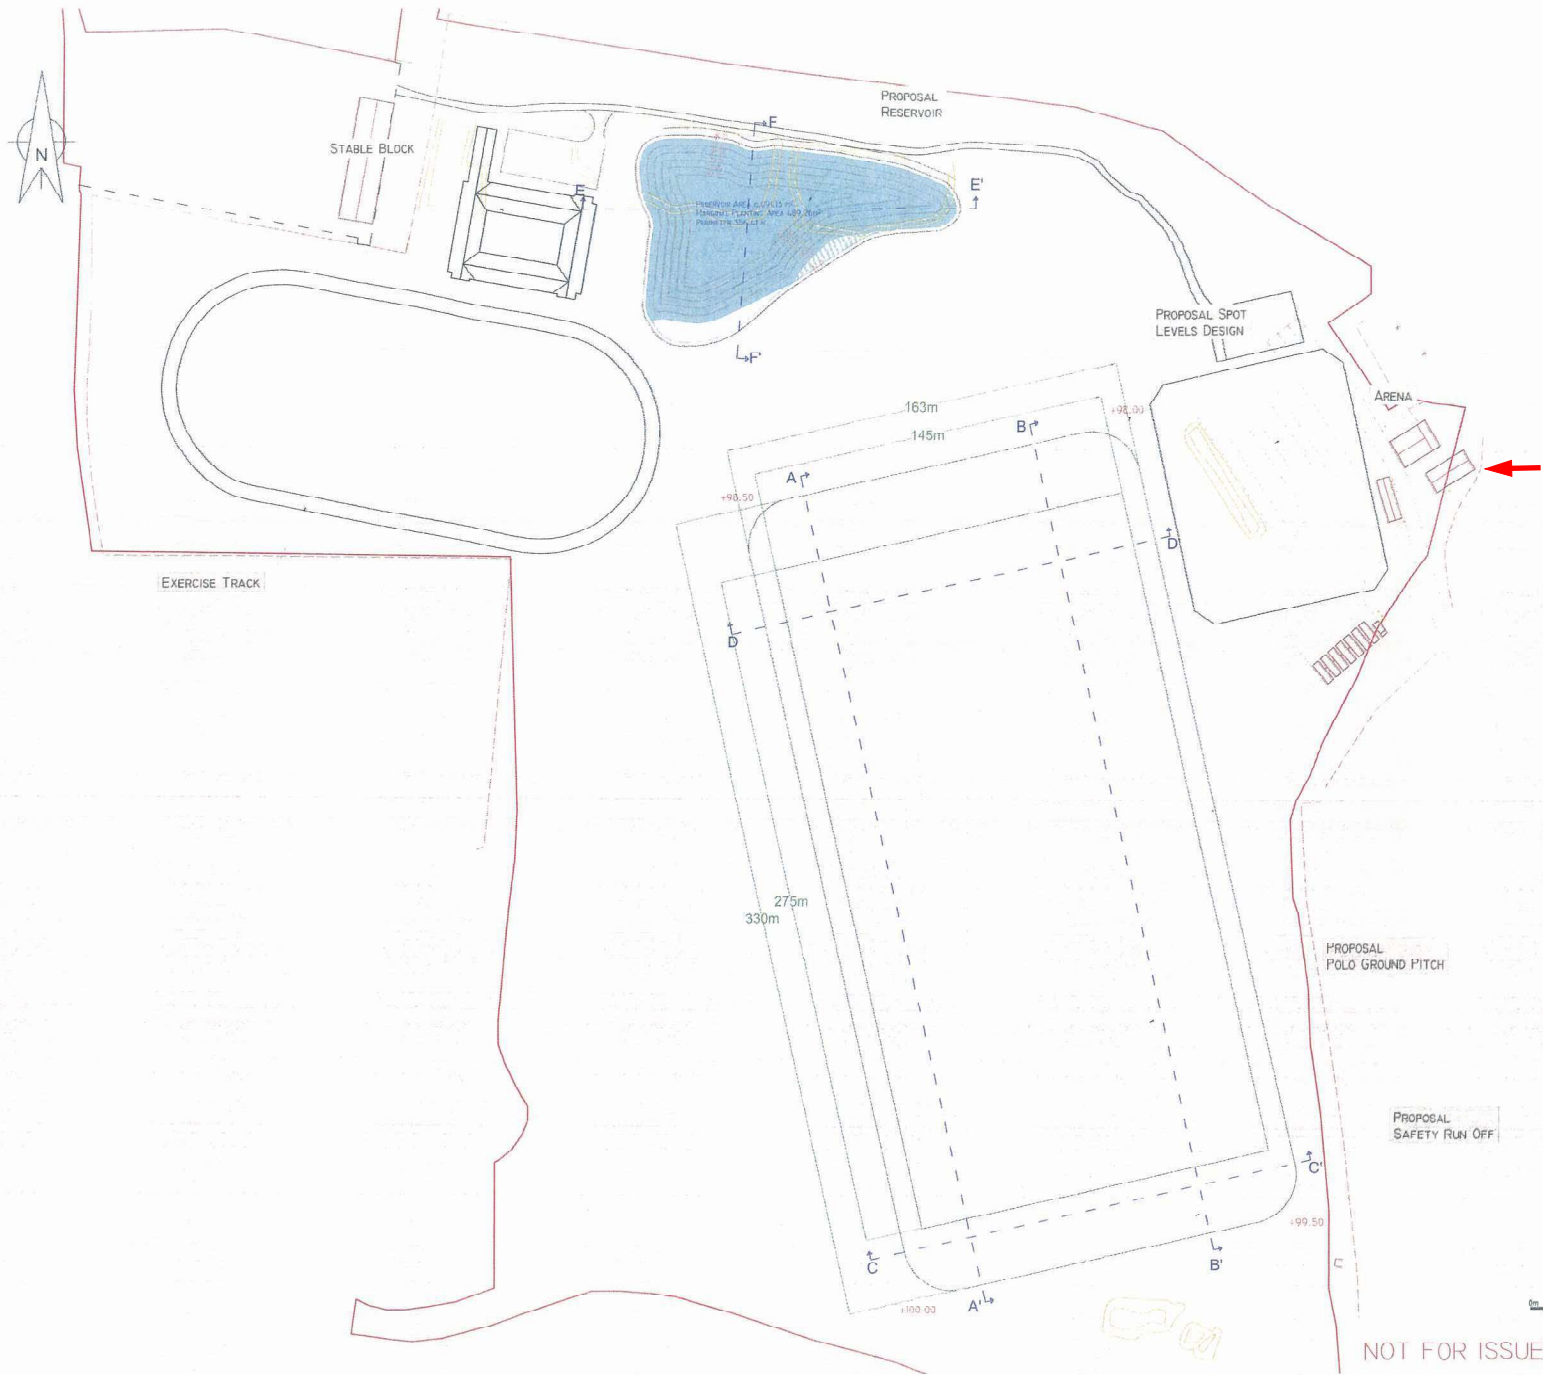

170791

170791
SHEET NO. 1 OF 1
CROWN COPYRIGHT RESERVE NO. 1000755
THIS DRAWING IS THE PROPERTY OF WHITE HORSE CONTRACTORS LTD. AND SHALL REMAIN THE PROPERTY OF WHITE HORSE CONTRACTORS LTD. WITHOUT ANY RIGHTS OF REPRODUCTION OR TRANSMISSION.

SITE PLAN DRAFT

CLIENT: DS EQUINE

SITE: MALMESBURY POLO
MALMESBURY ESTATE
REMHAM HILL




White Horse
CONTRACTORS

Tel: 01865 736272
www.whitehorsecontractors.co.uk


DR: JDO
SCALE: 1:1000_A1
DATE: 01/01/10
CHECKED: GK

NOT FOR ISSUE / DRAFT

A - A'

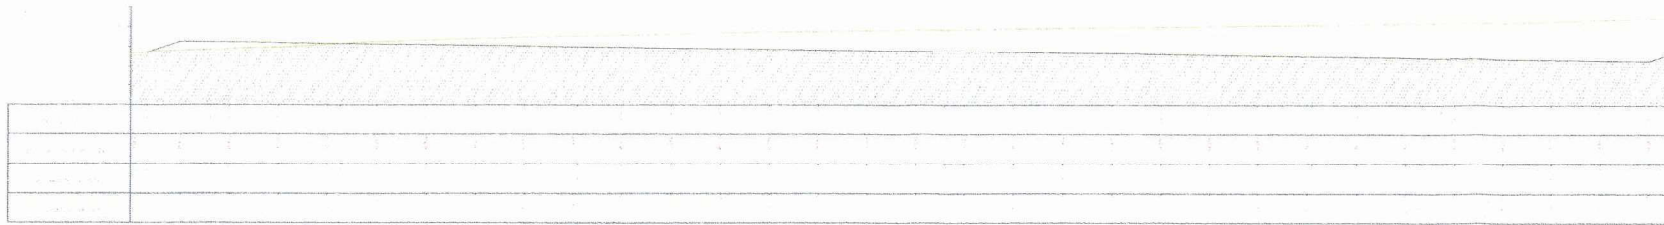

B - B'

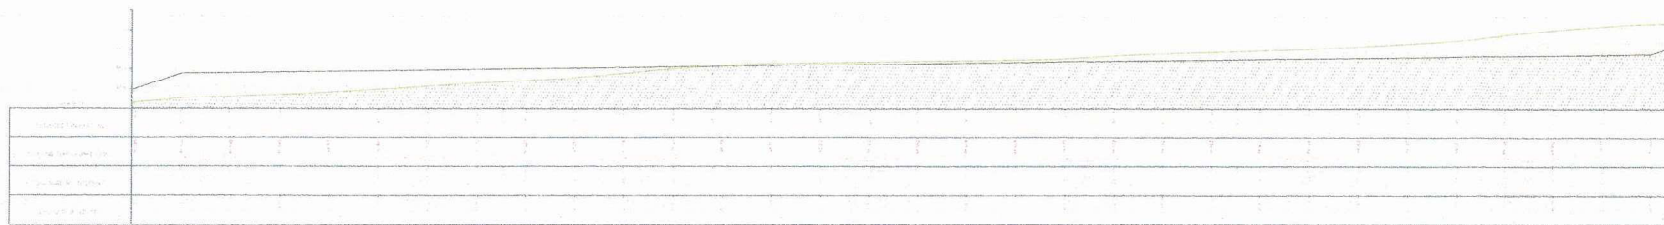

C - C'




D - D'



LEGEND

EXISTING TOPOGRAPHY
SUBSOIL / TOPSOIL

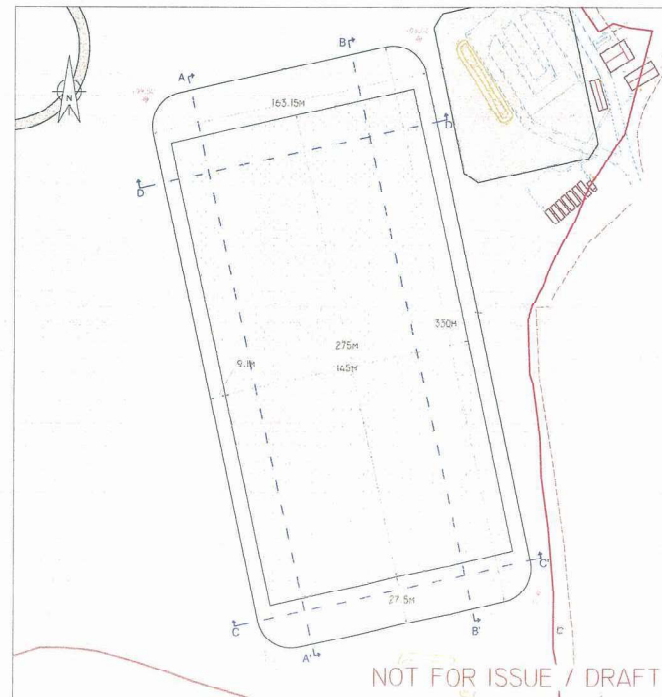

170791

DATE	17.07.17
PROJECT	MALMESBURY POLO FIELD
CLIENT	DS EQUINE
SITE	MALMESBURY POLO MALMESBURY ESTATE REMHAM HILL
TITLE	POLO FIELD CROSS SECTIONS

POLO FIELD CROSS SECTIONS

CLIENT
DS EQUINE
SITE
MALMESBURY POLO
MALMESBURY ESTATE
REMHAM HILL



Tel: 01865 736272
www.whitehorsecontractors.co.uk
DR. NO. E16-002-003 REV D2
SCALE VARIES A1 DRAWN JFC CHECKED GK

NOT FOR ISSUE / DRAFT