



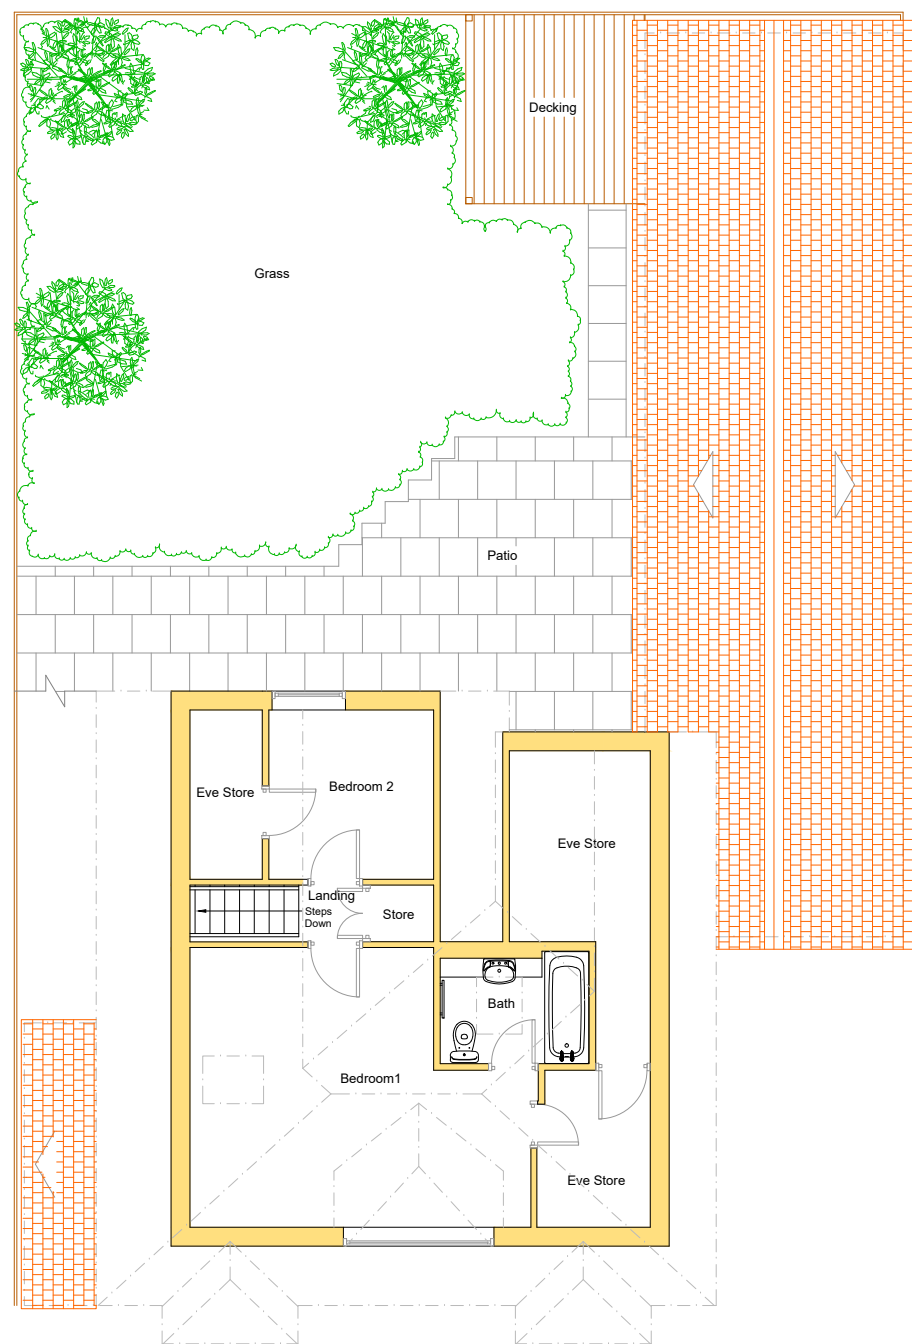

Existing First Floor Plan

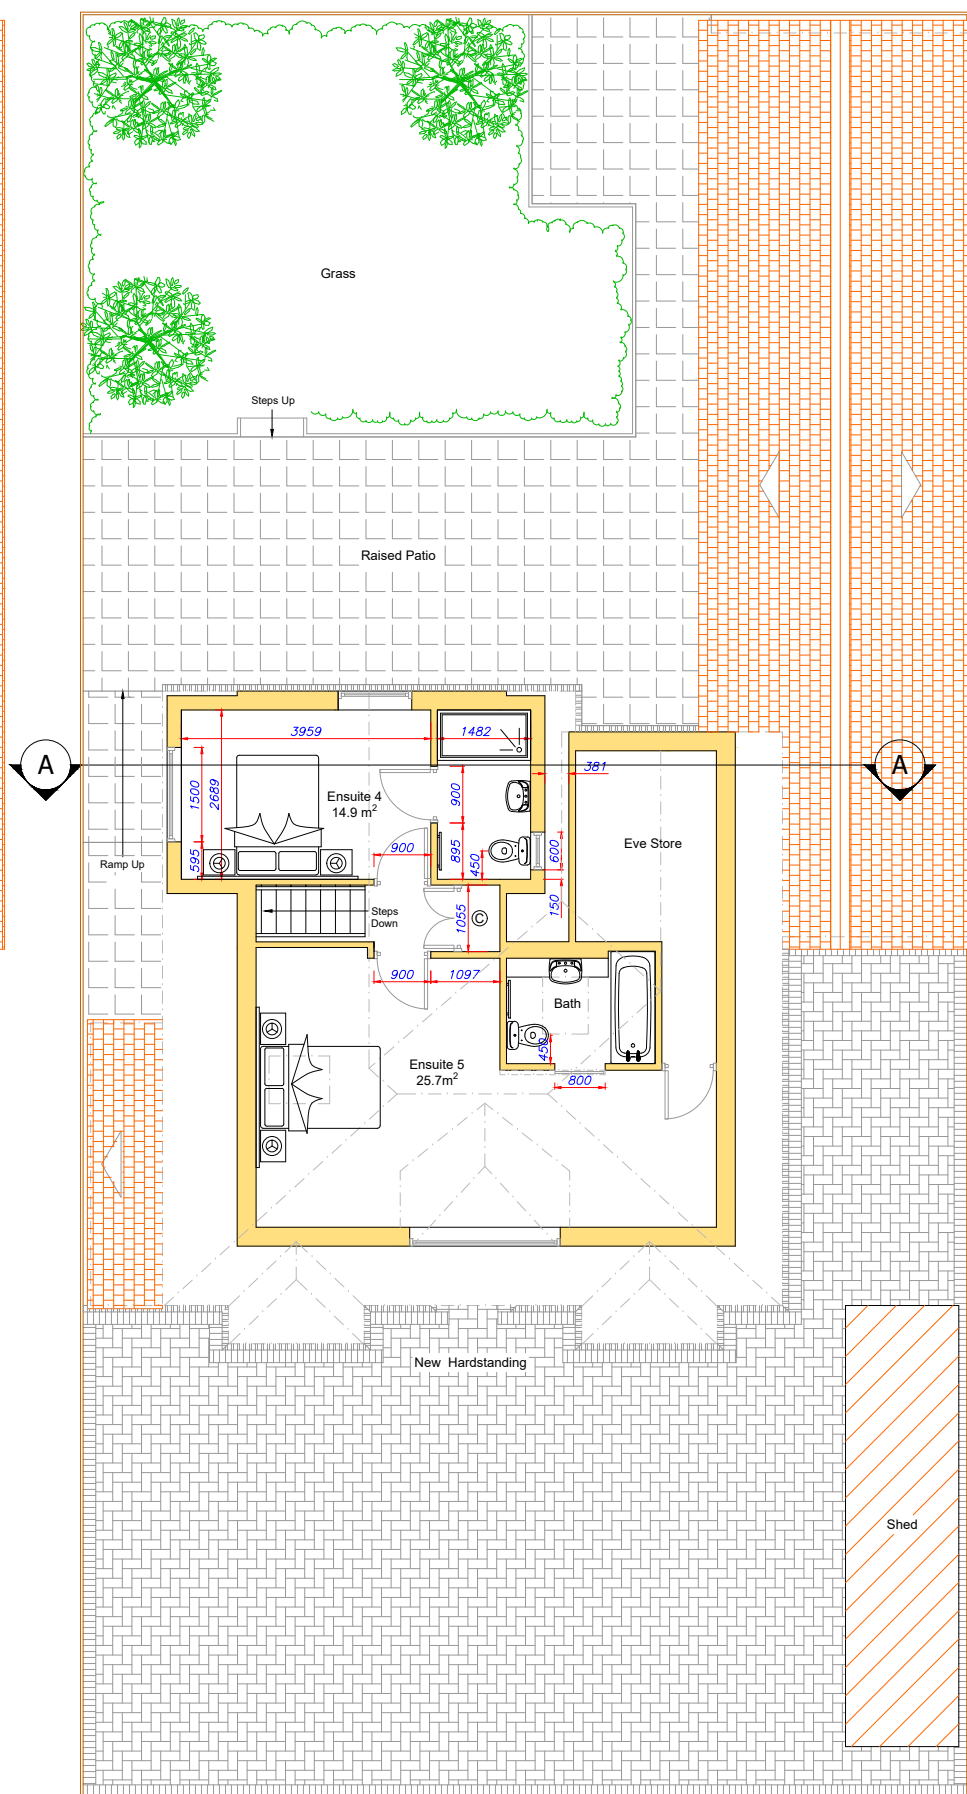

Proposed First Floor Plan



PROJECT:—

PROPOSED SIDE DORMERS AND INTERNAL ALTERATIONS

CLIENT:—

595 Reading Road
Winnersh
Wokingham
RG41 5HQ

DRAWN BY:—

**ARCHITECTURAL SURVEY
CONSULTANTS**

DEVONSHIRE HOUSE
AVIARY COURT
BASINGSTOKE
RG24 8PE
TEL:- 01256 541409

INFO@ARCHITECTURALSURVEY.CO.UK

TITLE:—
PLAN

SCALE:—
1:120 — A3 PAPER

DATE:—
05 JUNE 2025

DRAWING NO.

3.3