



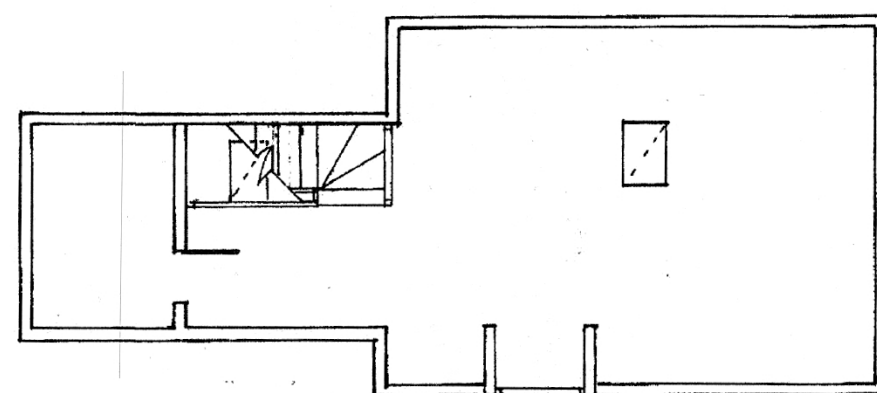

FIRST FLOOR PLAN 1-100

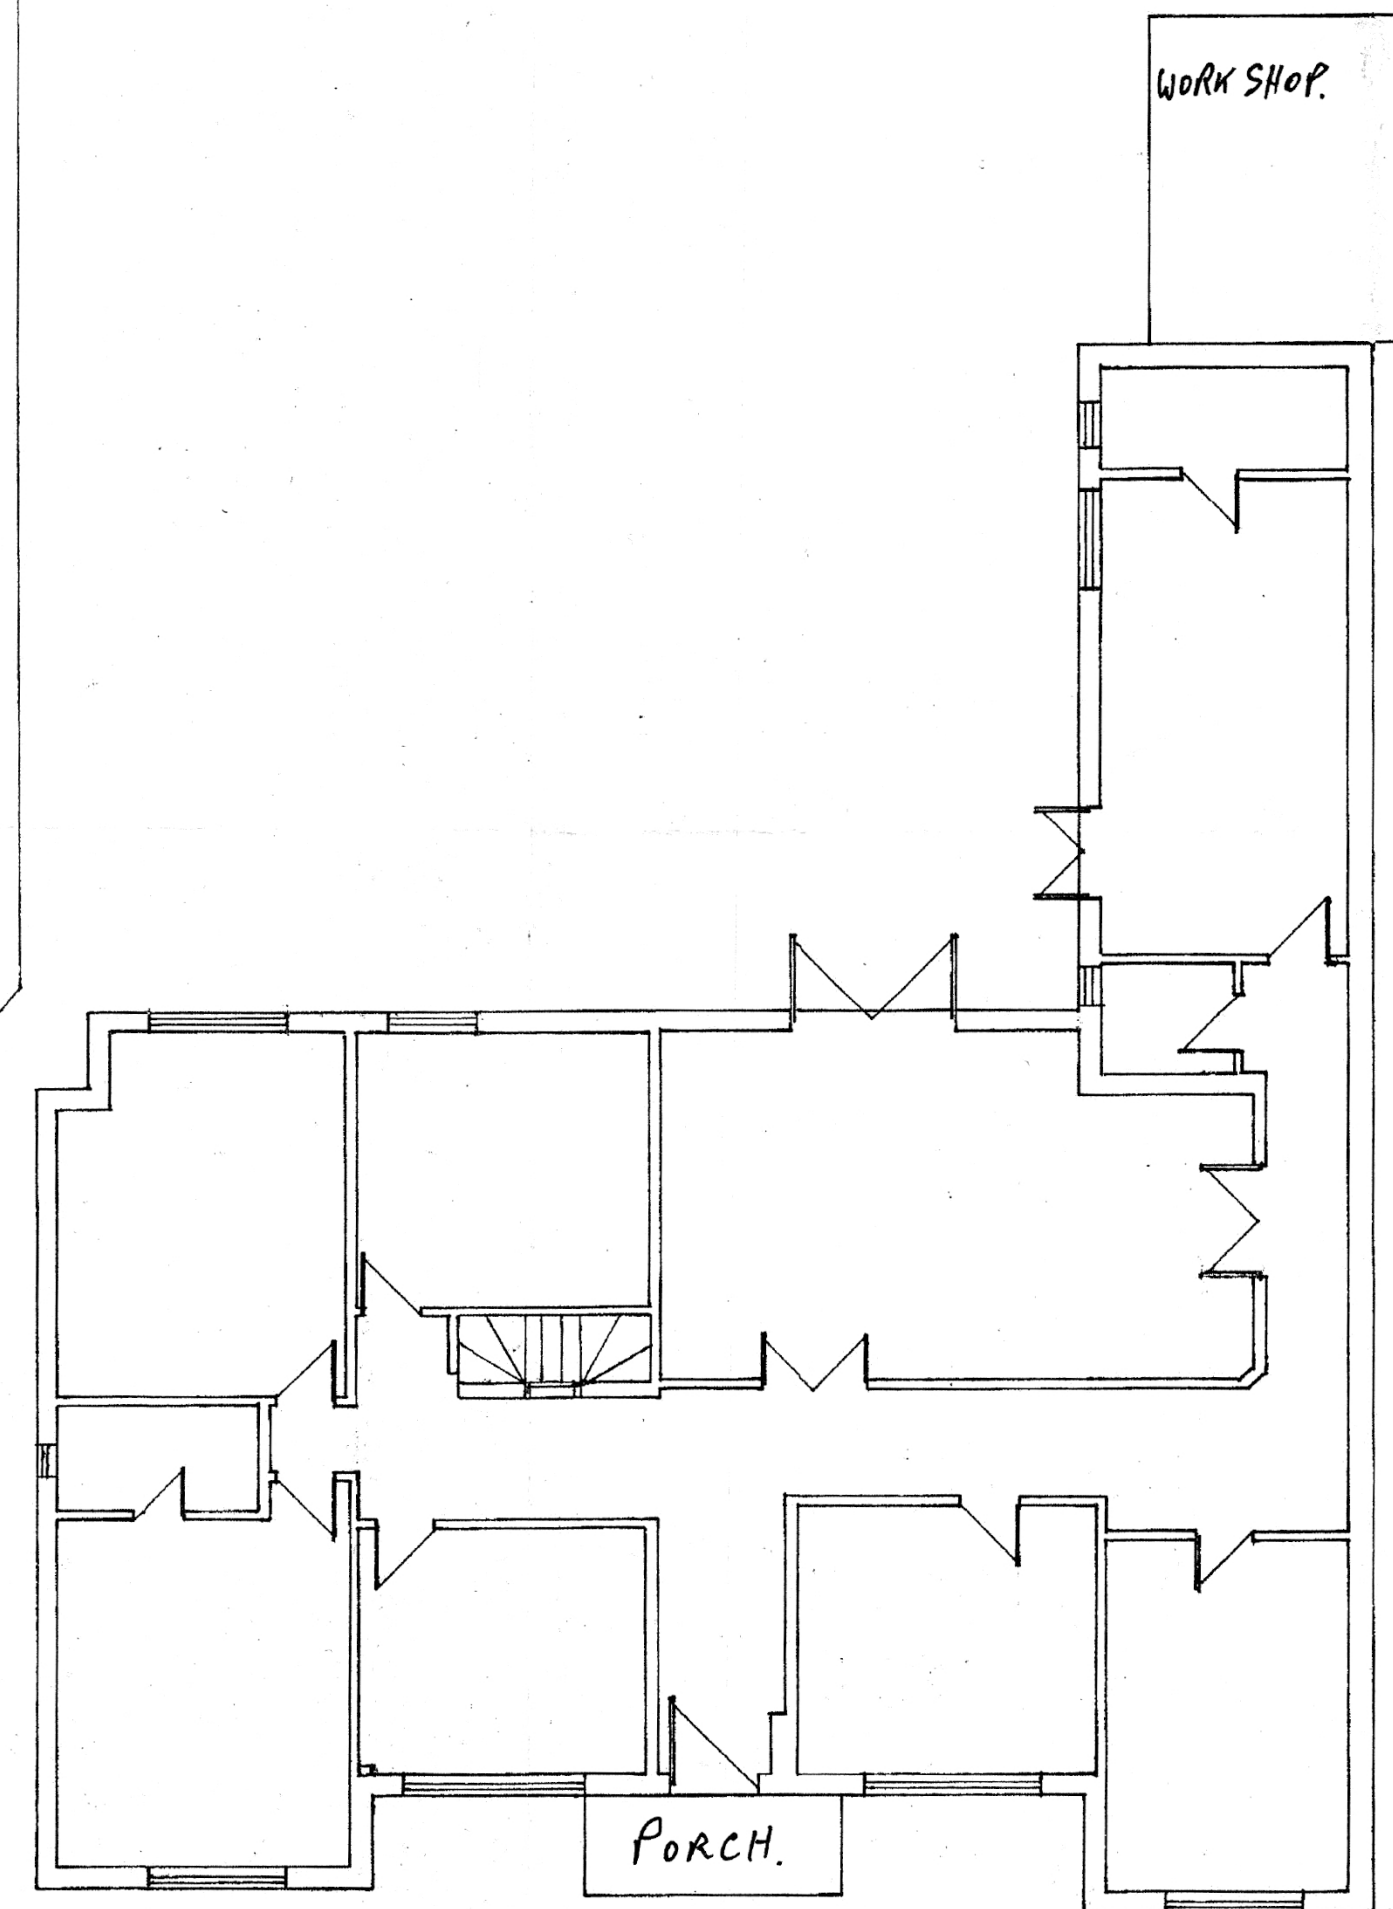

GROUND FLOOR PLAN 1-100

EXISTING GROUND & FIRST FLOOR PLANS
 250 NINE MILE RIDE, FINCHAMSTED
 RG 40 3 PA
 DRAWING No. ML/01A
 SCALE 1:100

0 1 2 3 4 5 6 7 8 9 10 M
 500
 1:100