




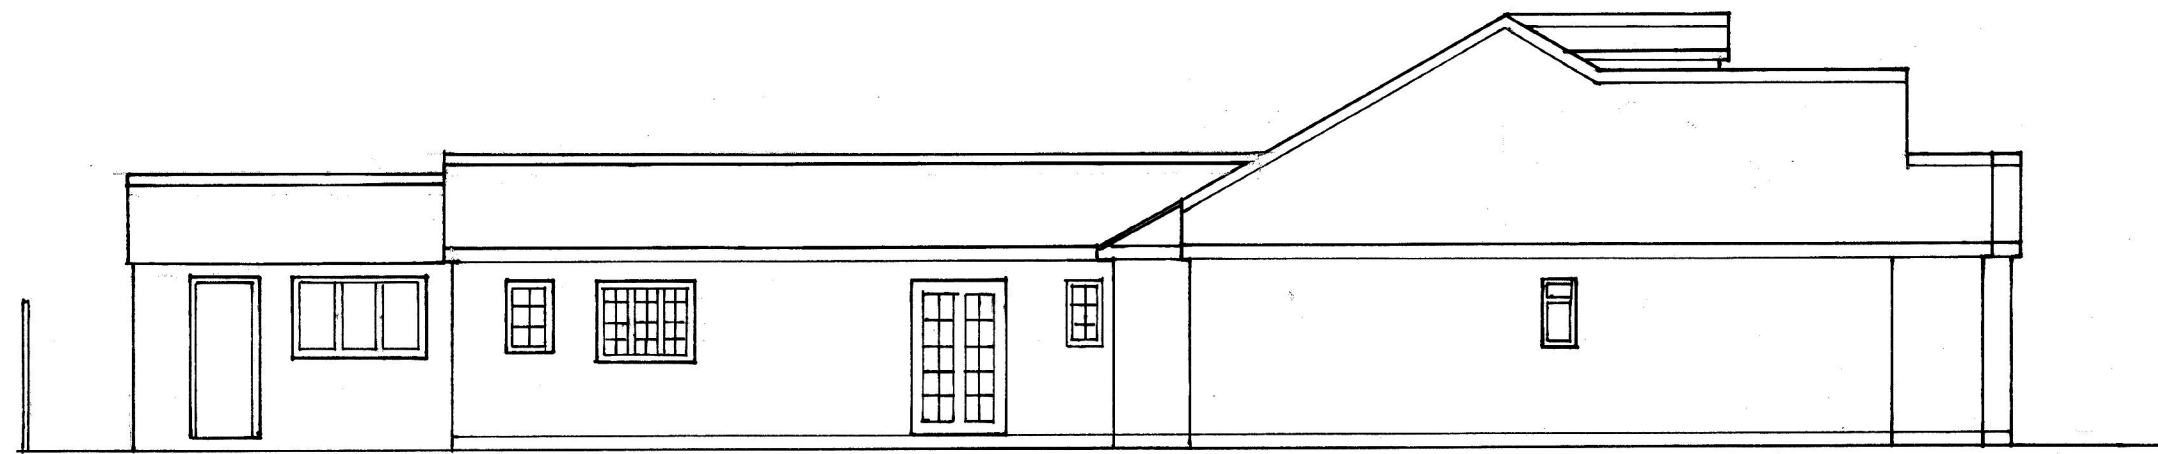


NORTH EAST ELEVATION

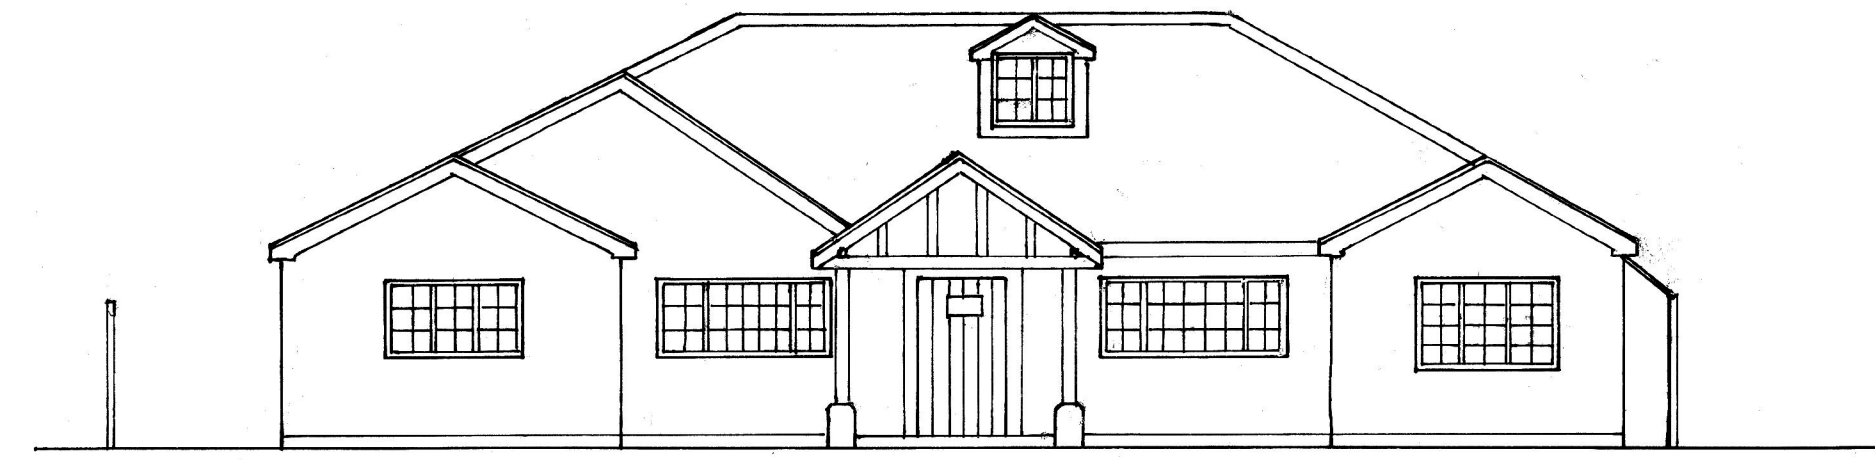


FRONT ELEVATION

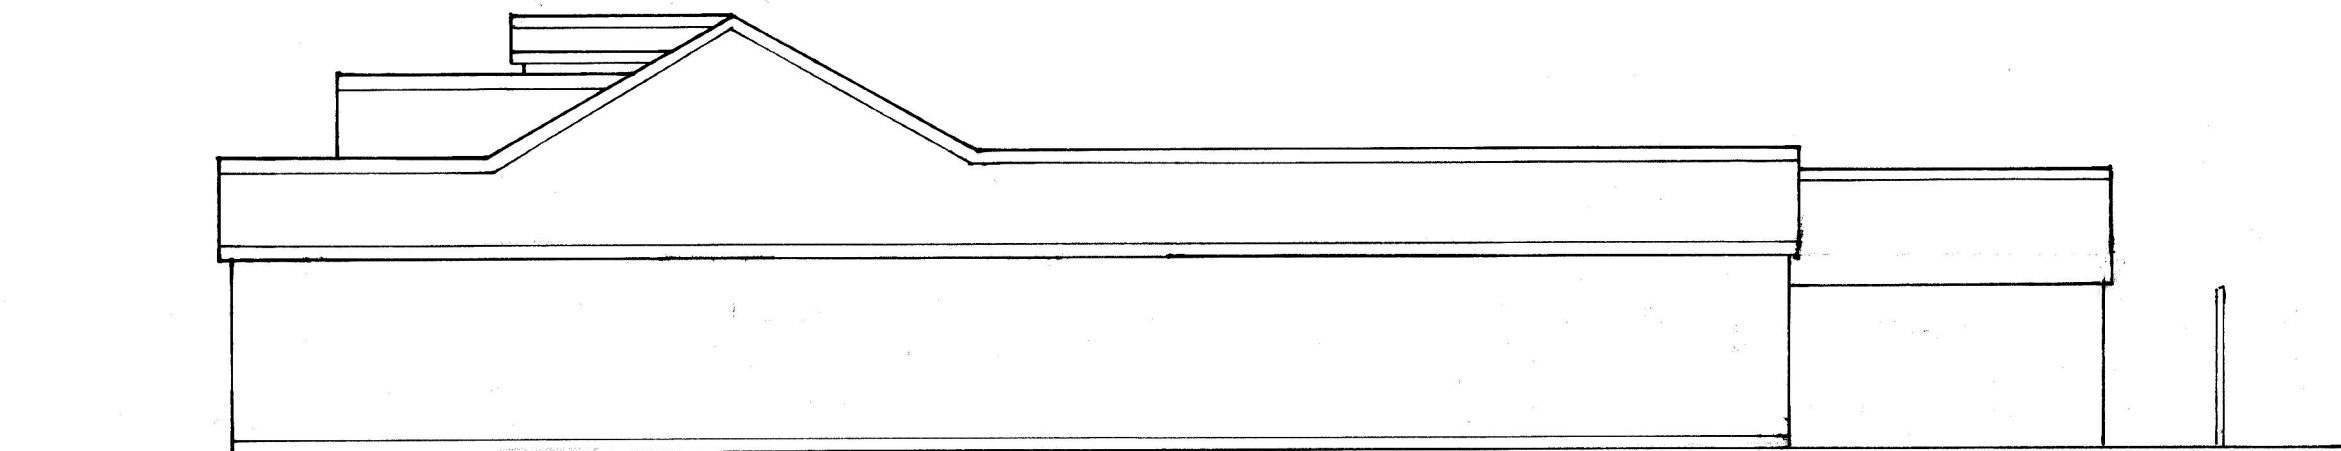

SOUTH WEST ELEVATION

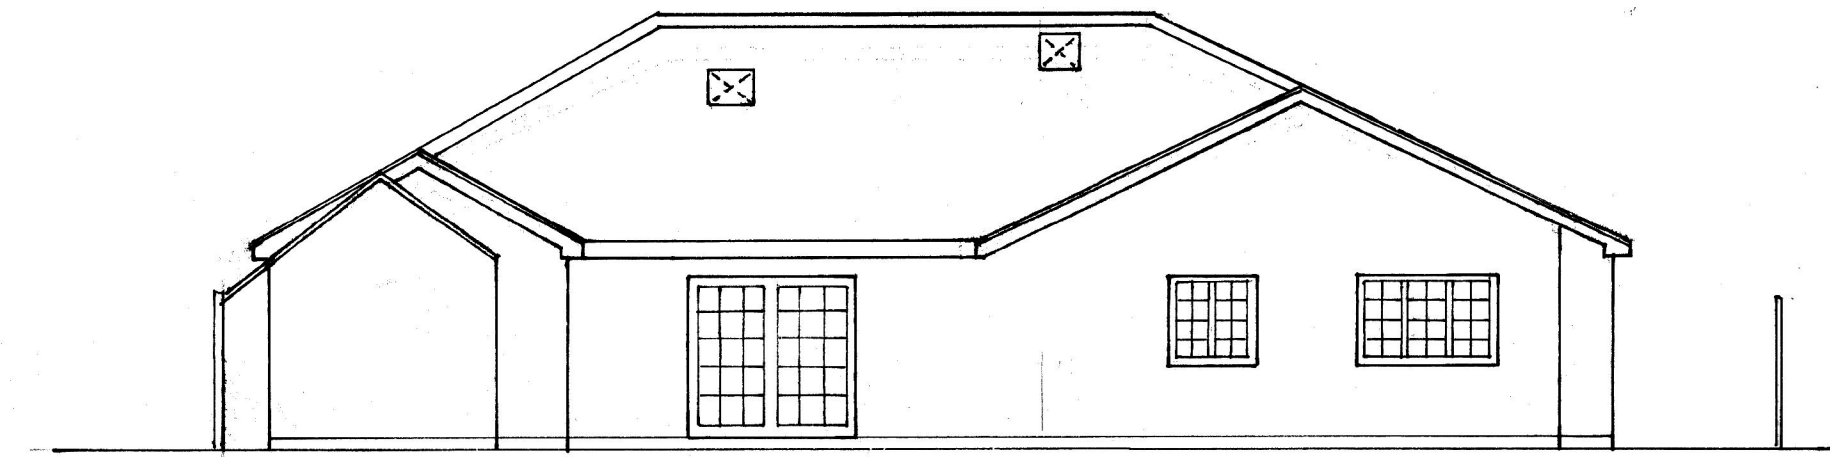

REAR ELEVATION

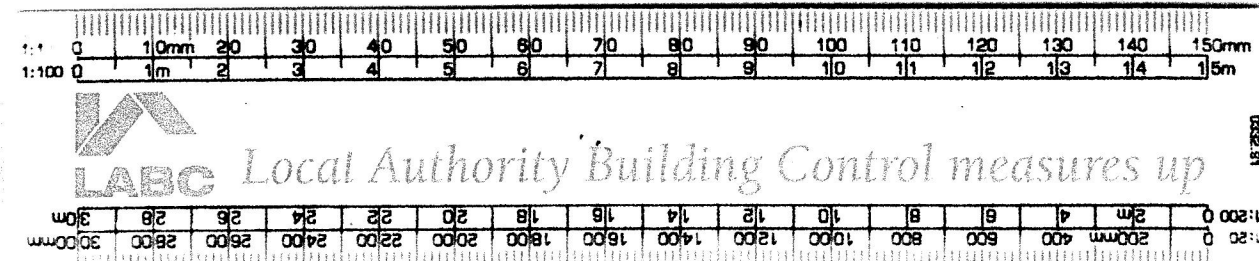

EXISTING ELEVATIONS
250 NINE MILE RIDE, FINCHAMSTED
RG40 3PA
DRAWING No. ML/02A
SCALE 1:100