



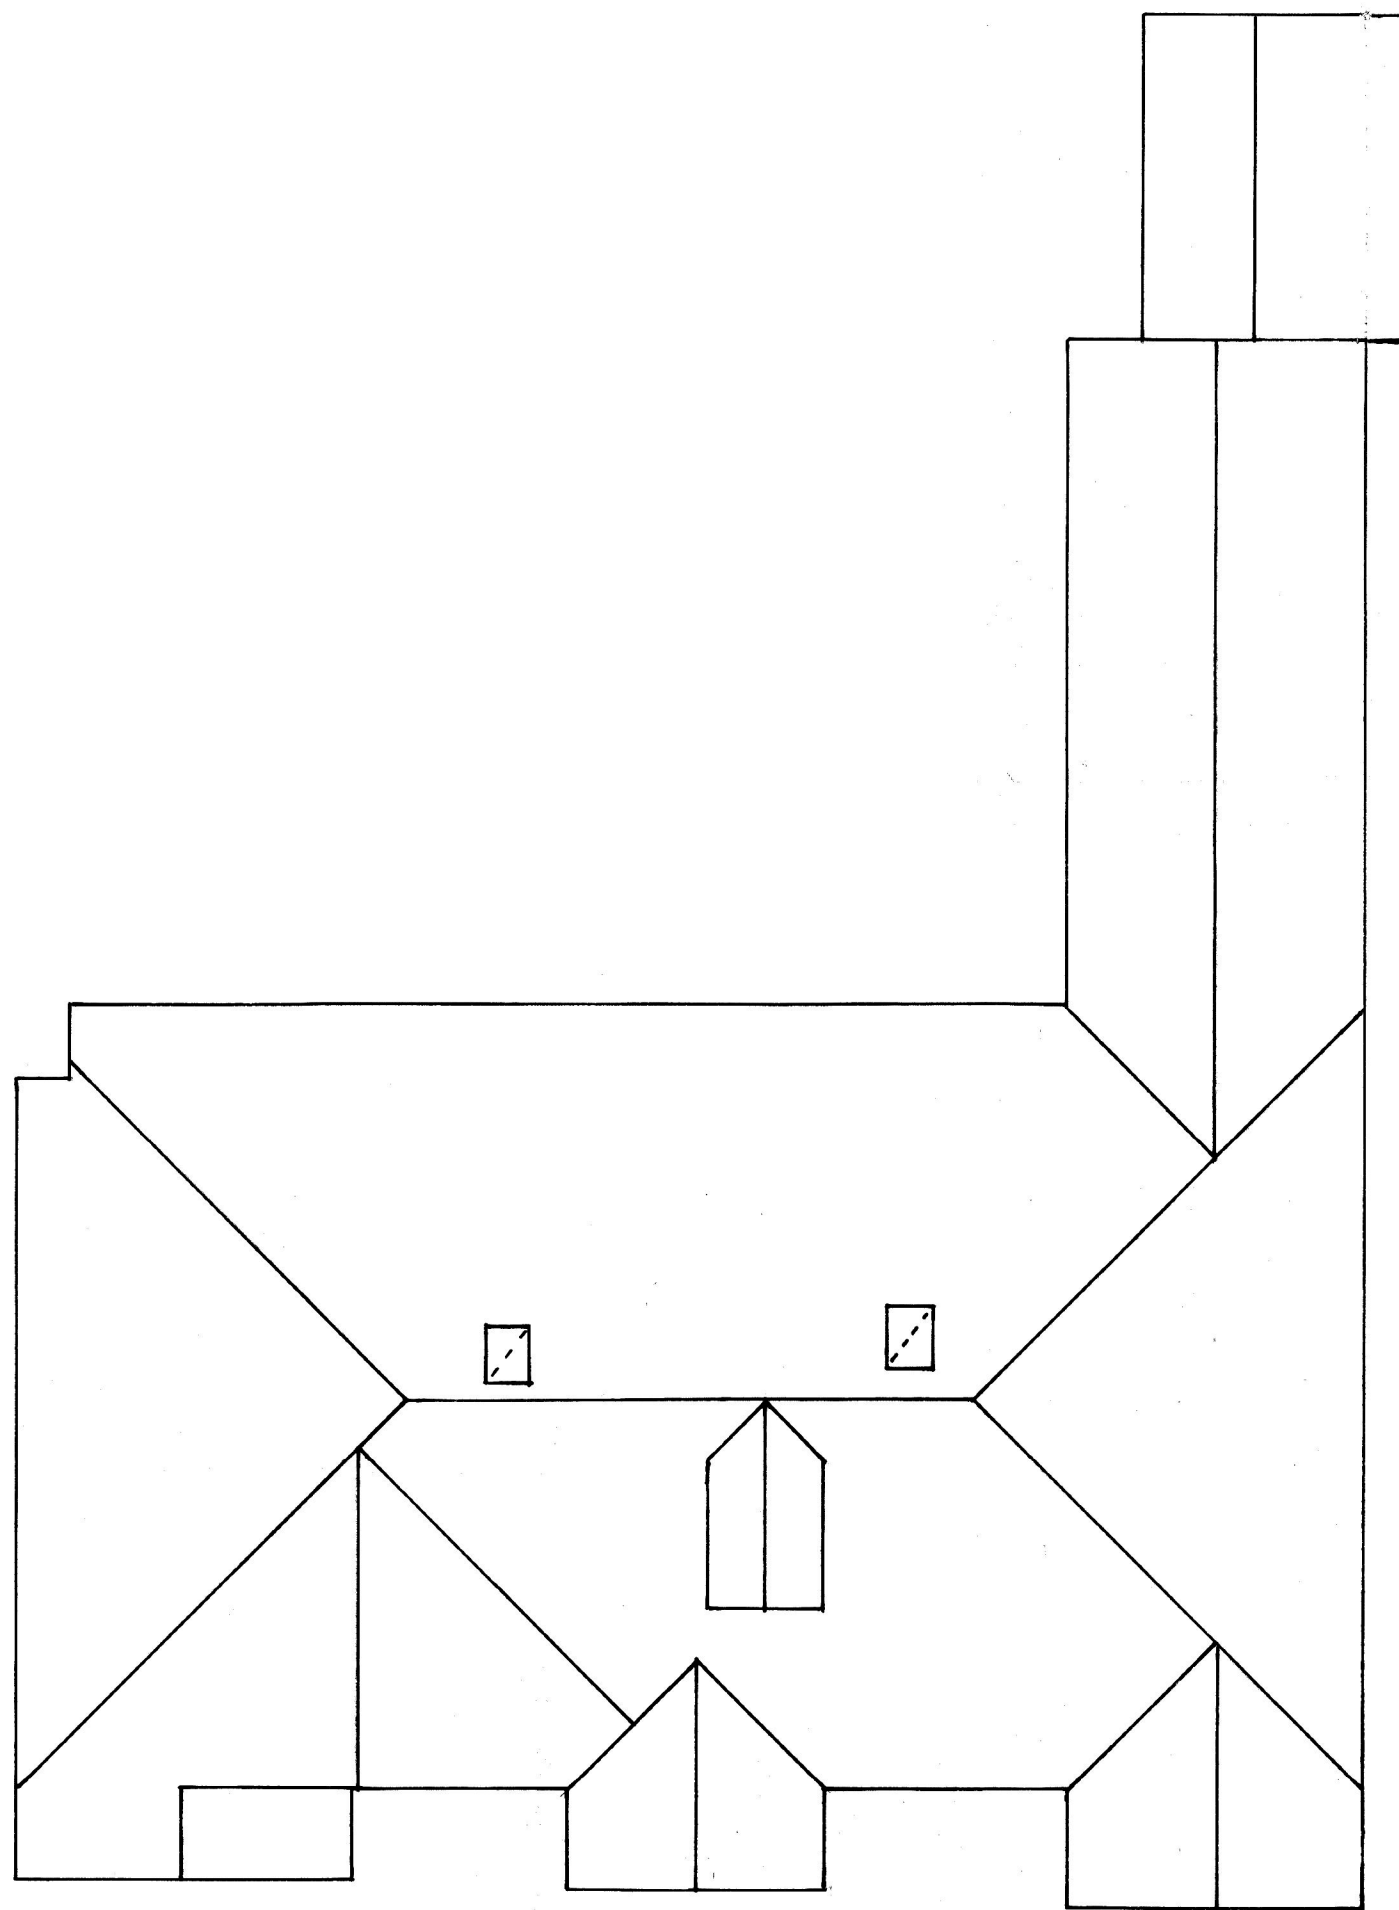

Existing Roof Plan

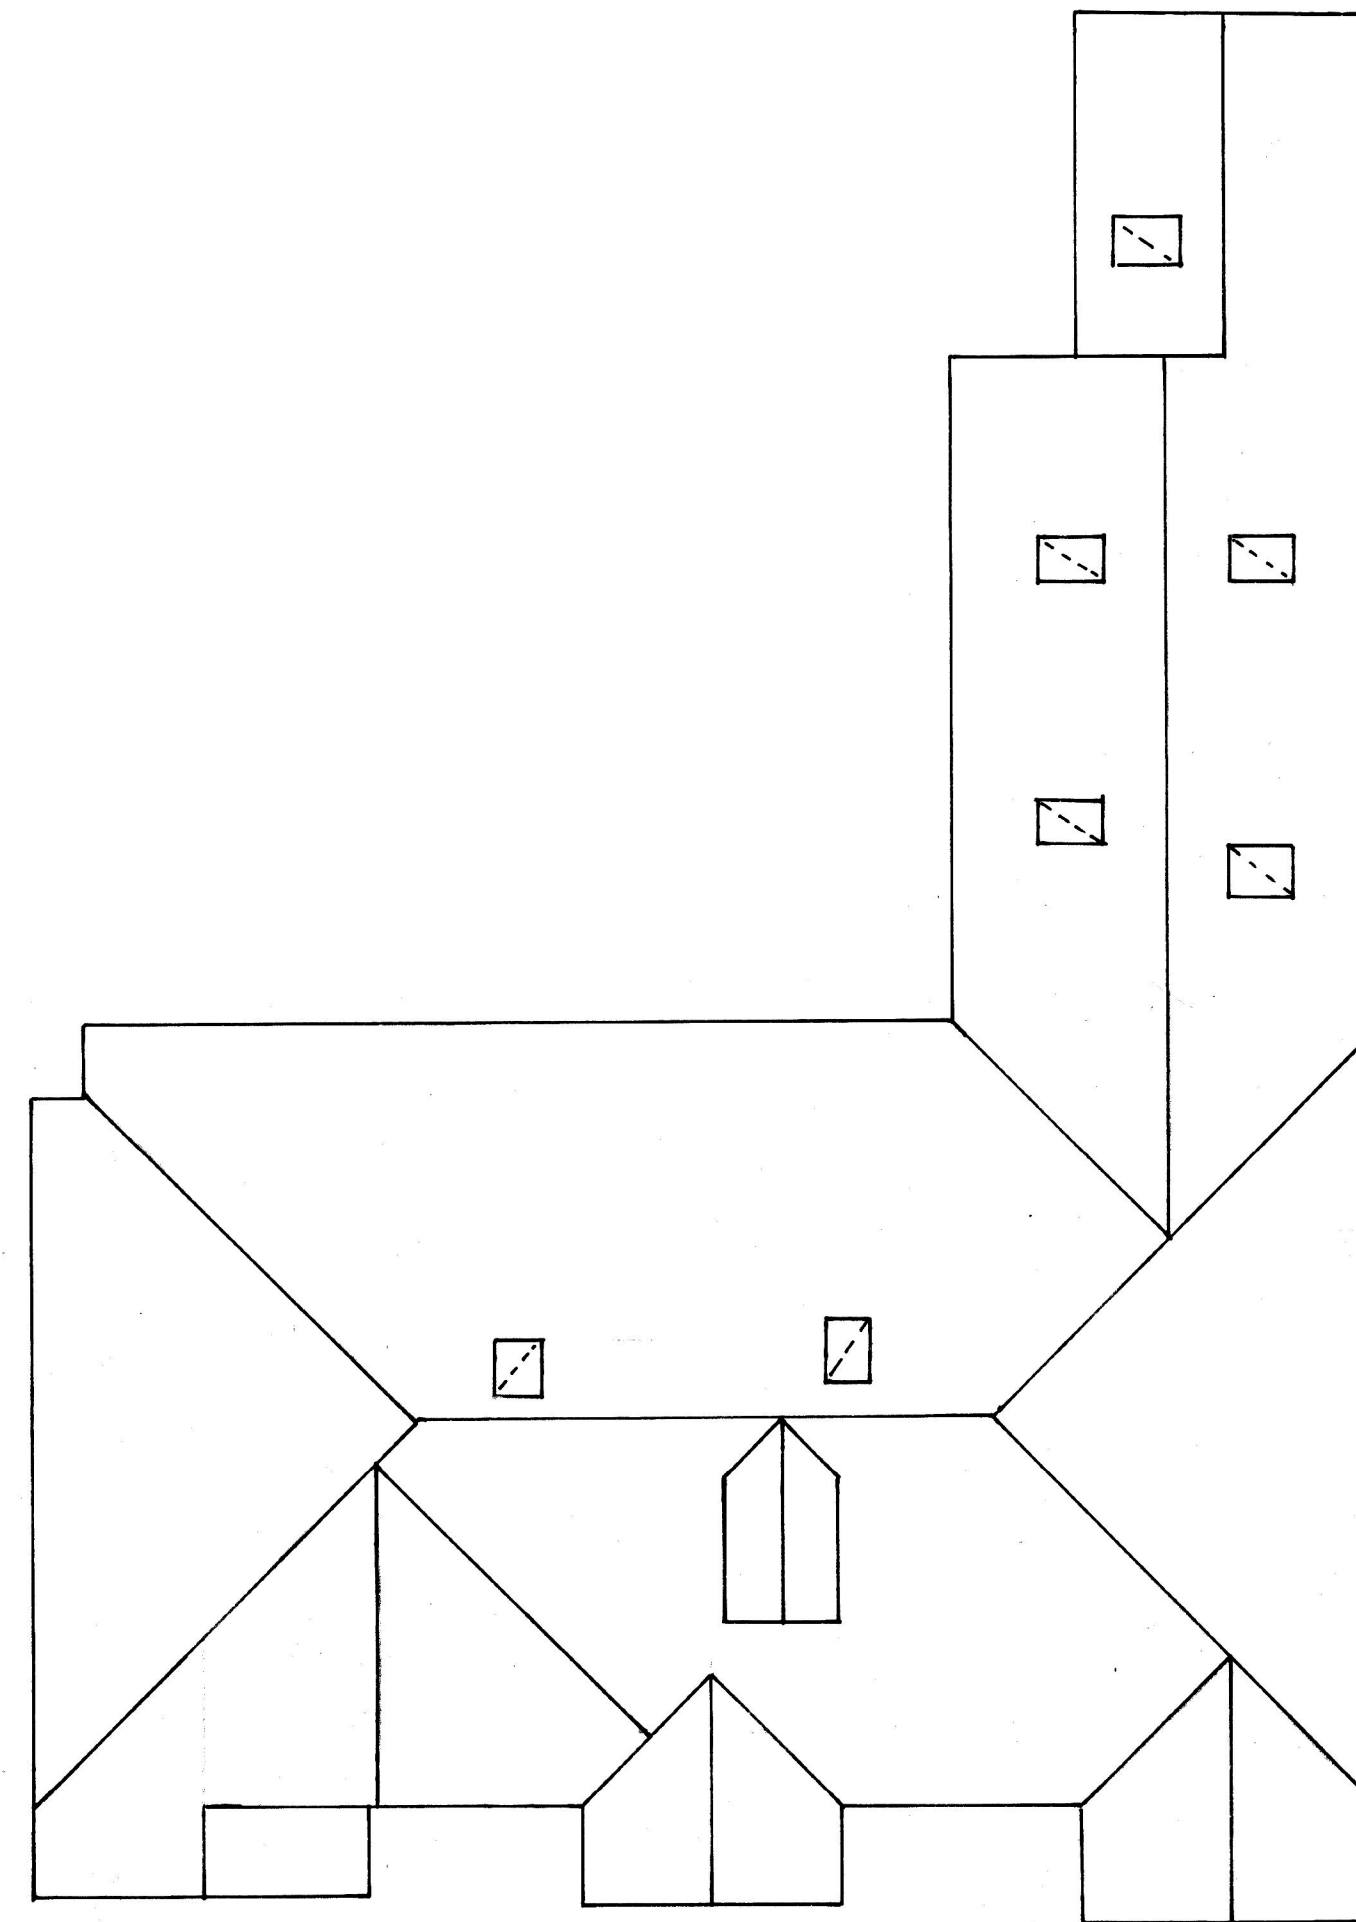

Proposed Roof Plan

Roof Plans
 250 Nine Mile Ride
 RG40 3PA
 Dwg. No:- ML/05A
 Scale:- 1:100

