


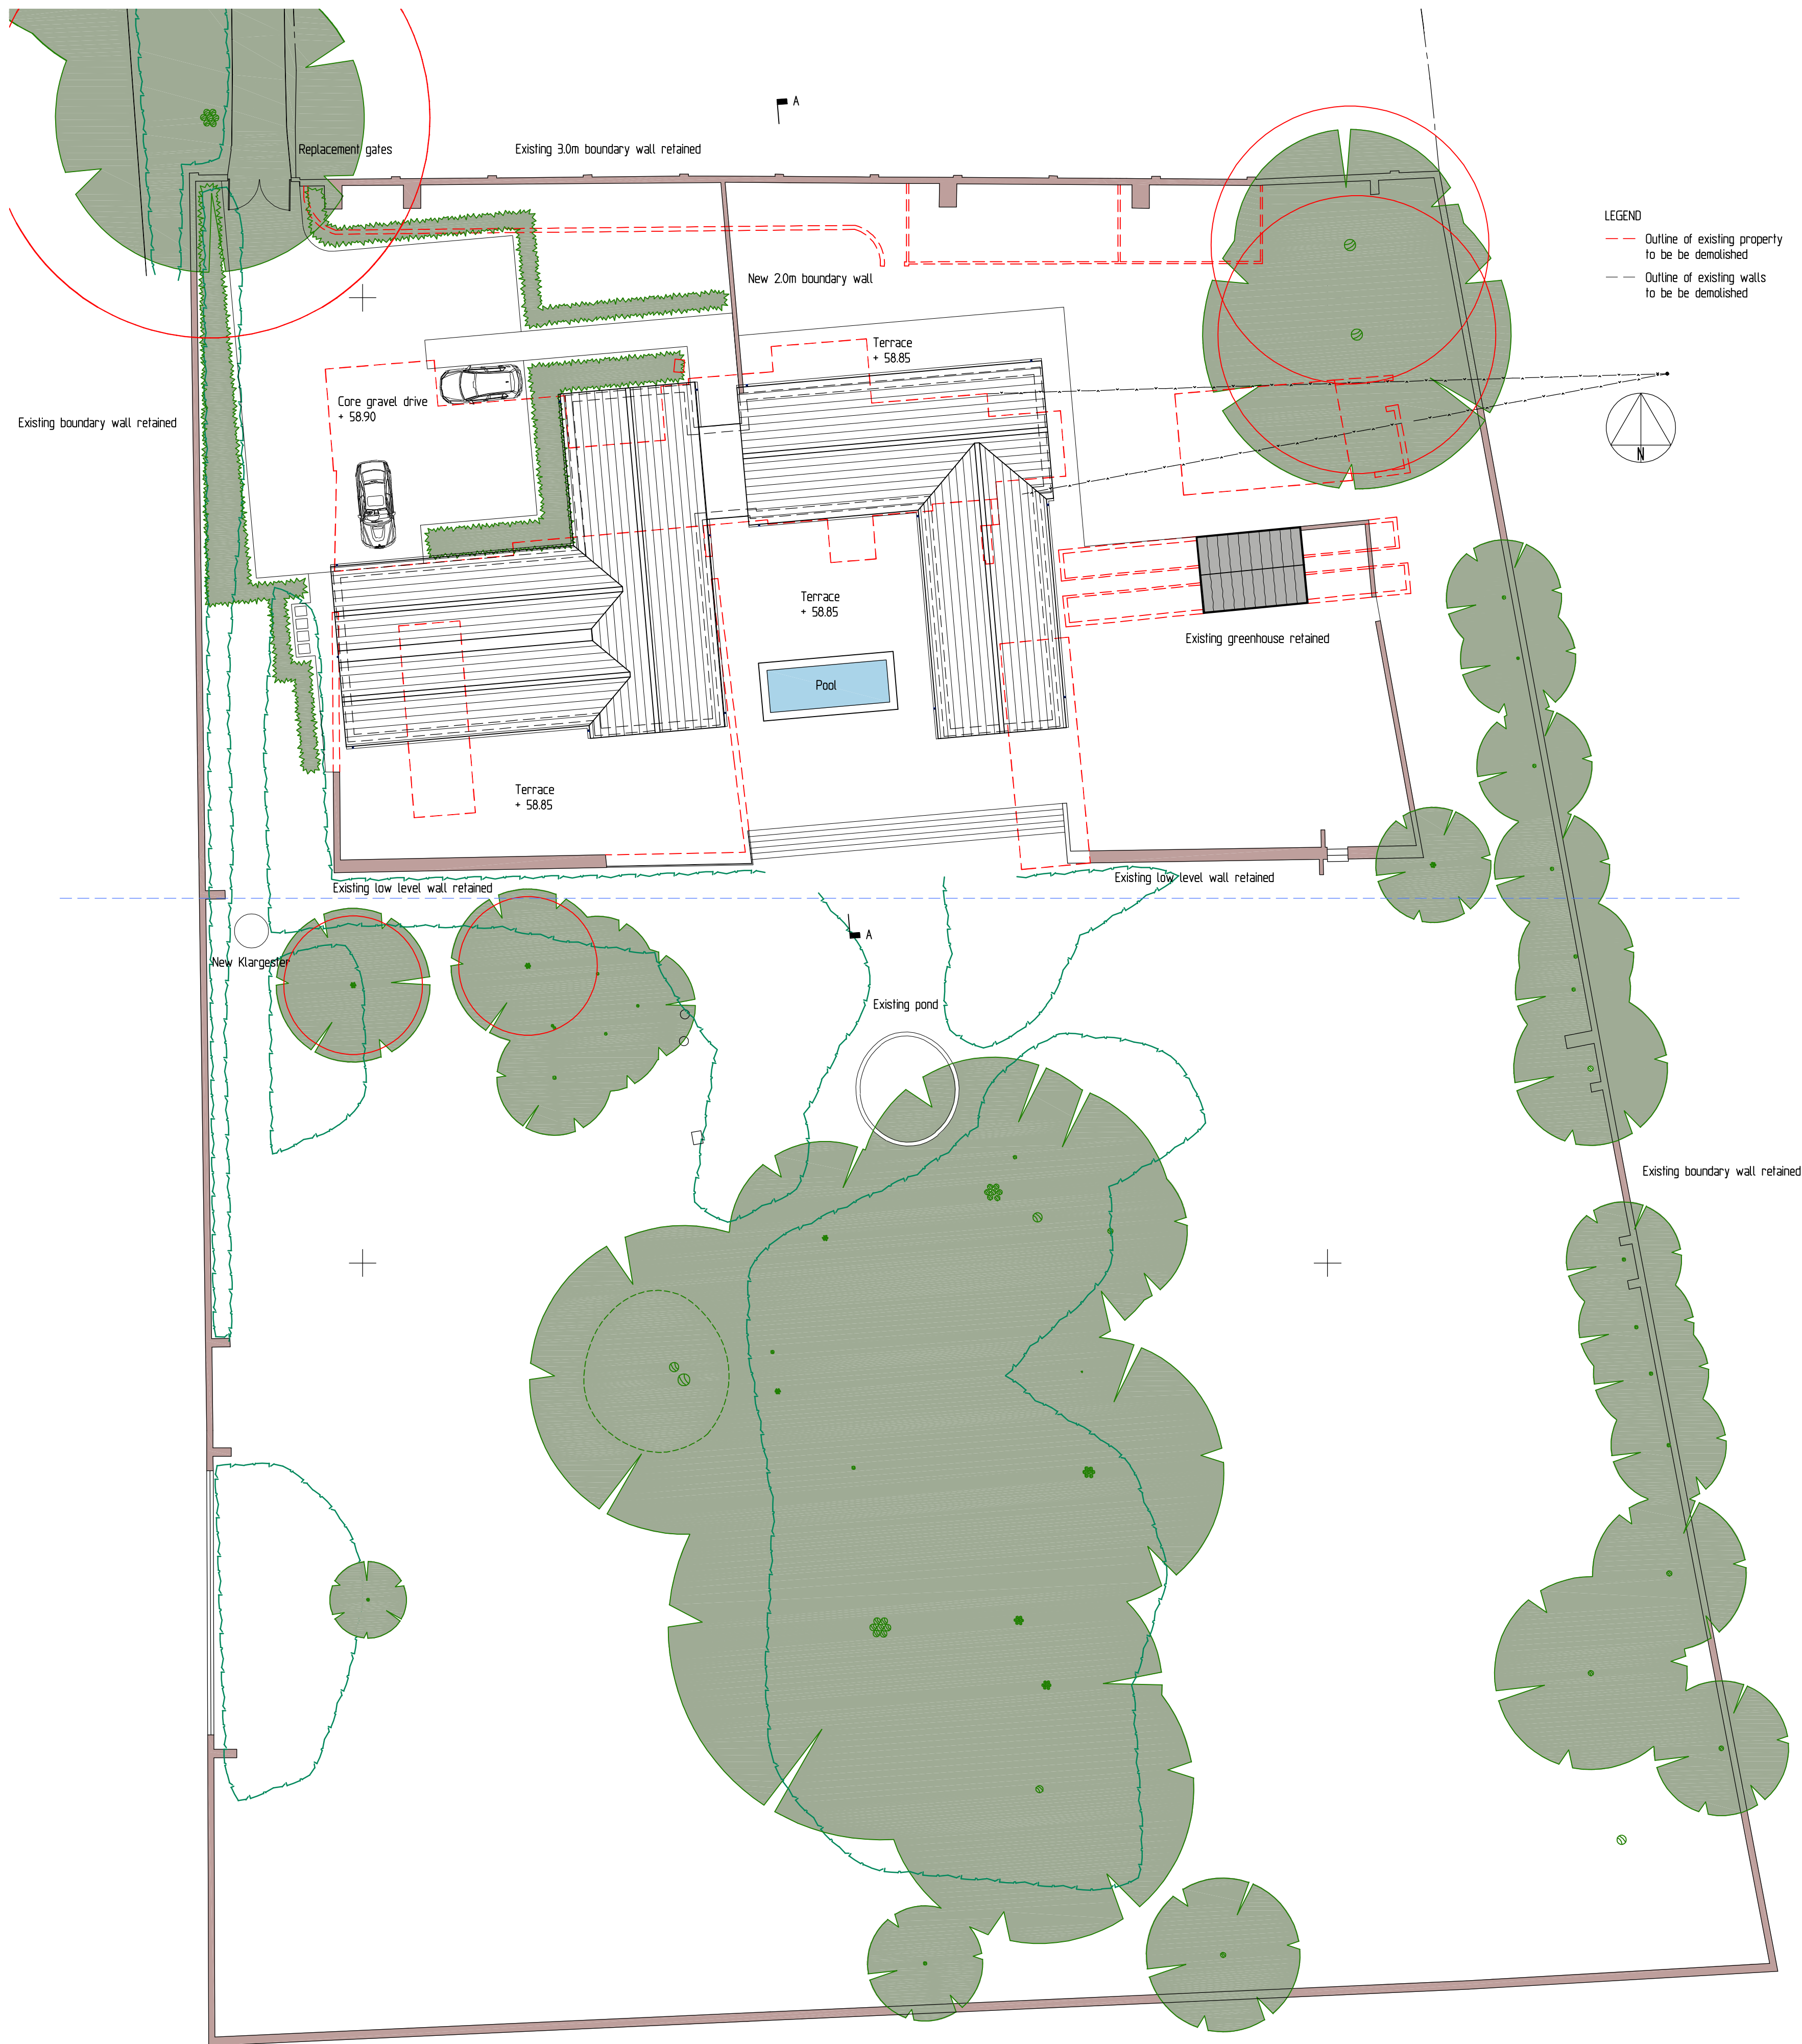


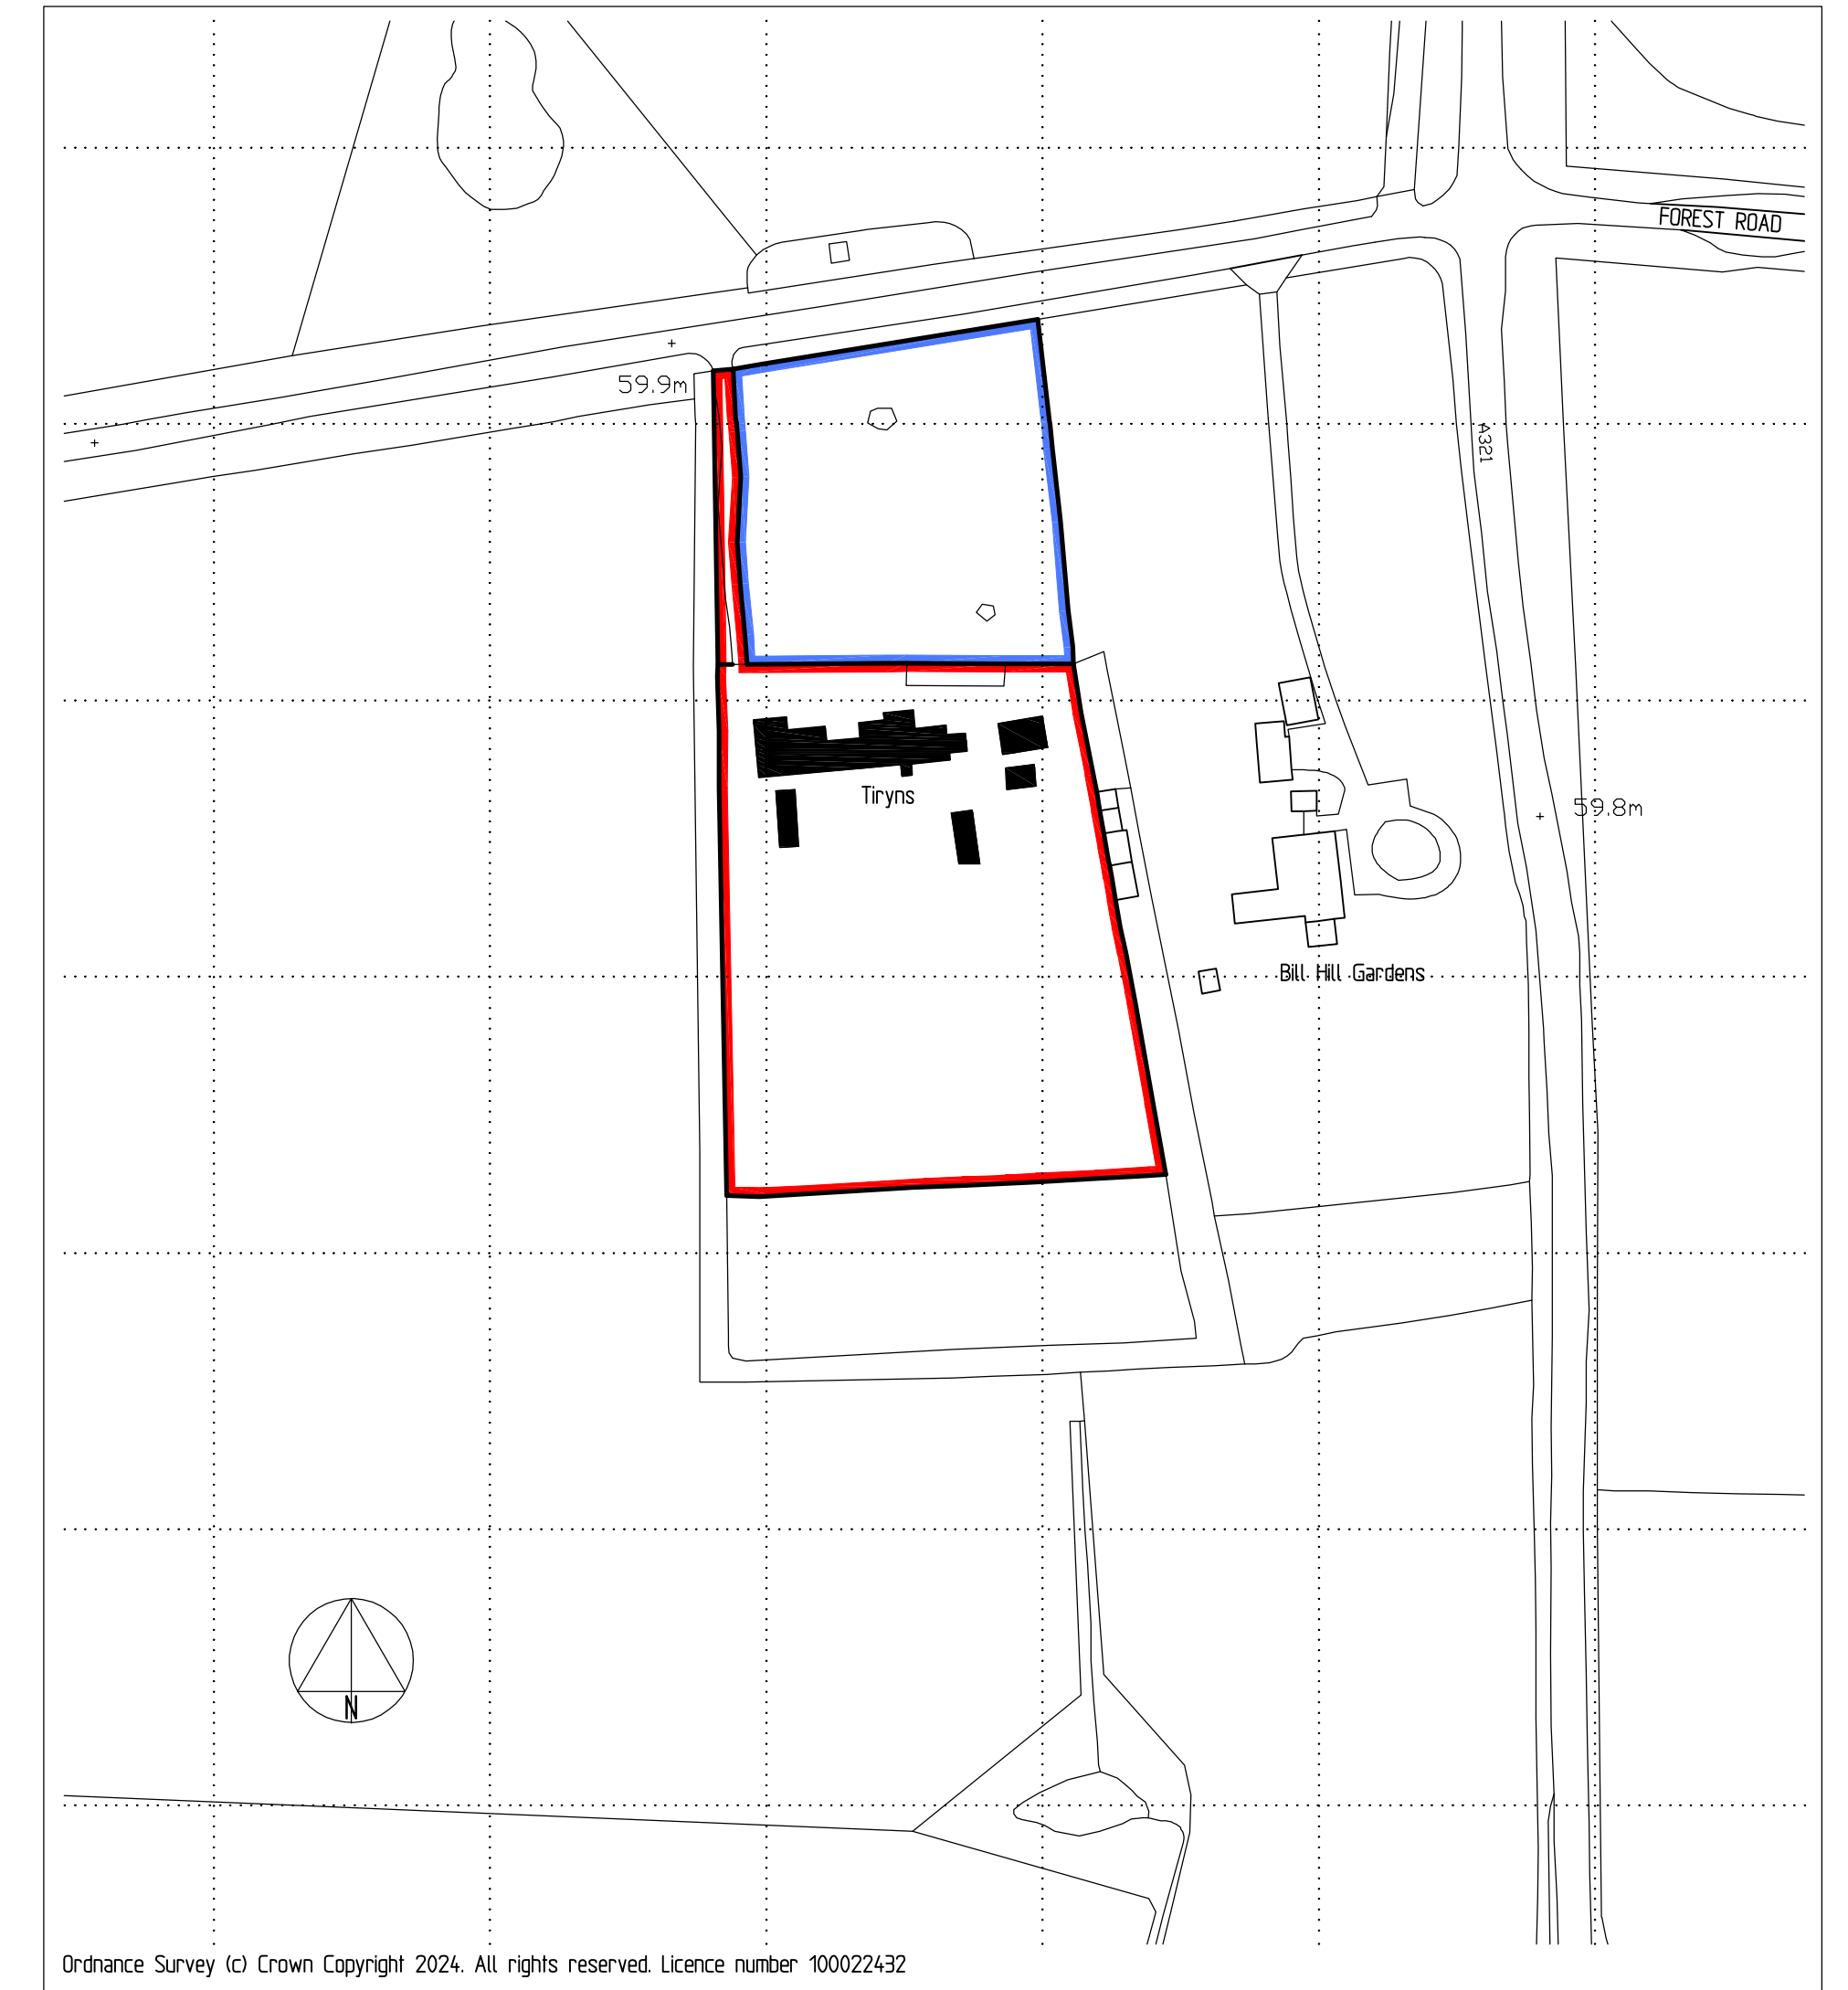

Site Plan - Scale 1:200

 

Location Plan - Scale 1:1250

 

Rev B Drawing updated 01/10/25

REPLACEMENT DWELLING AT
TIRYNS FOREST ROAD
WOKINGHAM RG40 5QR

FOR:
Mr & Mrs. MEAD

SCHEME PROPOSALS
Location & Site Plan

SCALE:	DATE:	REF:
--------	-------	------

As noted	Oct 2024	23-104-10B
----------	----------	------------

BOWEN EVANS
CONSULTANCY
ARCHITECTS - PLANNERS
48A HIGH STREET
MARLOW BUCKS SL7 1AW
Tel. 01628 487717

