

PROPOSED FRONT ELEVATION (EAST)



Land North West of Orchard Cottage, Honey Hill, Wokingham, Berkshire, RG40



= widen window reveal





= raise window sill height

 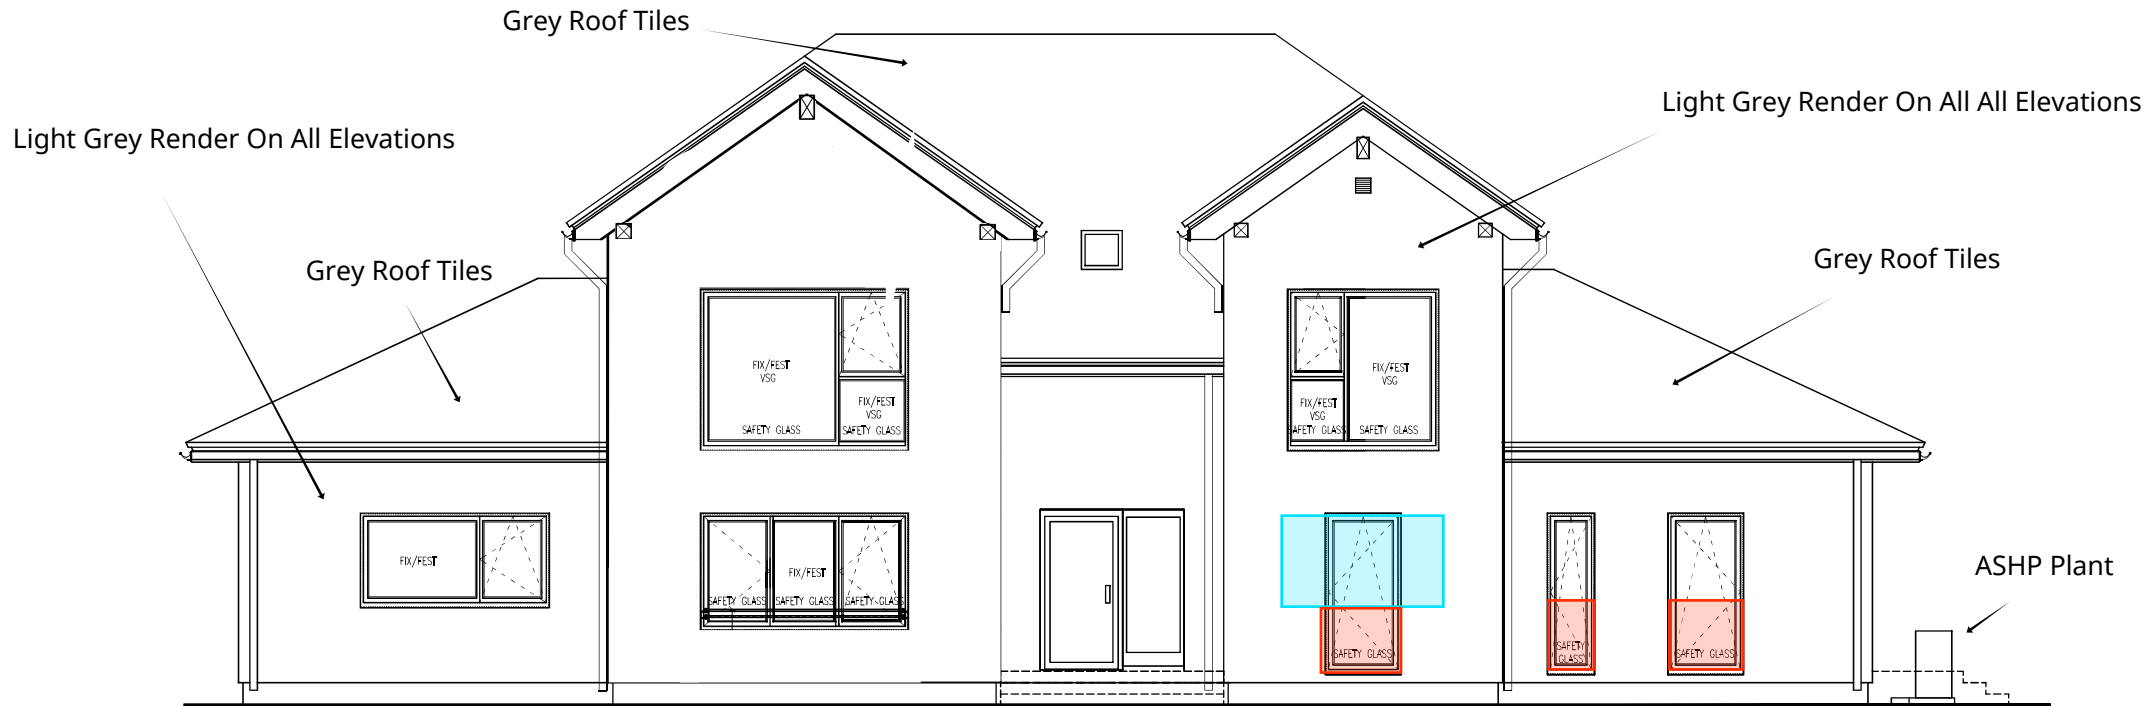

	OBJECT:			ARCHITECT GB:		ARCHITECT PL:		SCALE:
	SINGLE-FAMILY HOUSE			-		-		1:100
	NUMBER OF CONTRACT/INVESTOR:			VERSION:	DATE:	VERSION:	DATE:	DRAWING NO.:
	-			1	-	4	-	06
				2	-	5	-	
DRAWING:			TYPE OF HOUSE:	VALID FROM:	3	-	6	-
ELEVATIONS				10.07.2023	BRANCH: ARCHITECTURE			

PROPOSED REAR ELEVATION (WEST)

Land North West of Orchard Cottage, Honey Hill, Wokingham, Berkshire, RG40

 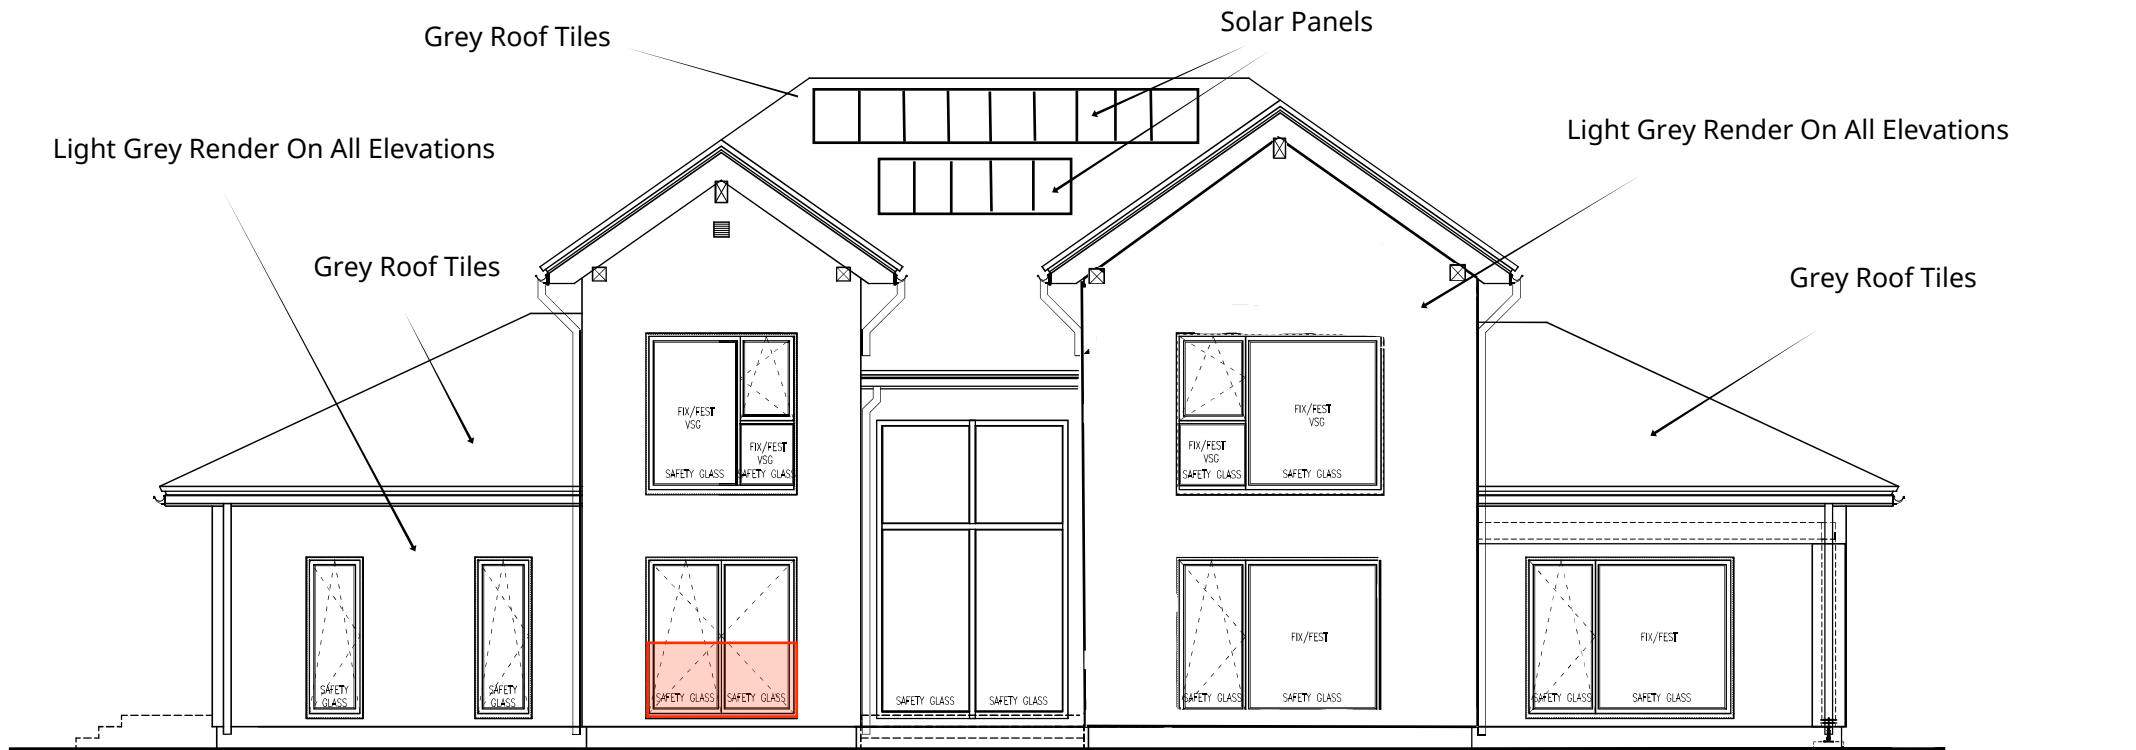

	OBJECT: SINGLE-FAMILY HOUSE			ARCHITECT GB: –		ARCHITECT PL: –		SCALE: 1:100	
	NUMBER OF CONTRACT/INVESTOR: –			VERSION: DATE: 1 –		VERSION: DATE: 4 –		DRAWING NO.: 08	
				2 –		5 –			
				3 –		6 –			
	DRAWING: ELEVATIONS			TYPE OF HOUSE: 		VALID FROM: 10.07.2023			
				BRANCH: ARCHITECTURE					