



PROJECT: GARDEN STUDIO - LAWFUL DEVELOPMENT CERTIFICATE
CLIENT: MR ROGER FROST
ISSUE STAGE: PLANNING ISSUE - RIBA STAGE 3 - SPATIAL COORDINATION
ADDRESS: Riverways, New Bath Road, Twyford, Reading, RG10 9RY
DATE: 05/11/2024

DRAWING ISSUE SHEET

Sheet Number	Sheet Name	RIBA WORK STAGE	Current Revision	Current Revision Date	Current Revision Description
AP001	FLOOR PLANS - PROPOSED	RIBA STAGE 3 - SPATIAL COORDINATION	P2	30/10/2024	PLANNING ISSUE - REV A
AP002	FLOOR PLANS - DIMENSIONS	RIBA STAGE 3 - SPATIAL COORDINATION	P2	30/10/2024	PLANNING ISSUE - REV A
AP003	PROPOSED ELEVATIONS - SOUTH AND WEST	RIBA STAGE 3 - SPATIAL COORDINATION	P3	05/11/2024	PLANNING ISSUE - REV B
AP004	PROPOSED ELEVATIONS - NORTH AND EAST	RIBA STAGE 3 - SPATIAL COORDINATION	P2	30/10/2024	PLANNING ISSUE - REV A
AP005	3D FLOOR PLAN - PROPOSED	RIBA STAGE 3 - SPATIAL COORDINATION	P2	30/10/2024	PLANNING ISSUE - REV A
AP006	3D - EXTERNAL VIEW - A	RIBA STAGE 3 - SPATIAL COORDINATION	P2	30/10/2024	PLANNING ISSUE - REV A
AP007	3D - EXTERNAL VIEW - B	RIBA STAGE 3 - SPATIAL COORDINATION	P2	30/10/2024	PLANNING ISSUE - REV A
AP008	3D - EXTERNAL VIEW - C	RIBA STAGE 3 - SPATIAL COORDINATION	P3	05/11/2024	PLANNING ISSUE - REV B
AP009	3D - EXTERNAL VIEW - D	RIBA STAGE 3 - SPATIAL COORDINATION	P3	05/11/2024	PLANNING ISSUE - REV B
AP010	3D - ELEVATION - SOUTH AND WEST	RIBA STAGE 3 - SPATIAL COORDINATION	P3	05/11/2024	PLANNING ISSUE - REV B
AP011	3D - ELEVATION - NORTH AND EAST	RIBA STAGE 3 - SPATIAL COORDINATION	P2	30/10/2024	PLANNING ISSUE - REV A
AP012	3D - FLOOR PLAN - VIEW A	RIBA STAGE 3 - SPATIAL COORDINATION	P2	30/10/2024	PLANNING ISSUE - REV A
AP013	3D - FLOOR PLAN - VIEW B	RIBA STAGE 3 - SPATIAL COORDINATION	P2	30/10/2024	PLANNING ISSUE - REV A



STUDIO PCM
www.studiopcm.co.uk
jack@studiopcm.co.uk
O. 01225 251991
M. 07939959887
Beauchamp Avenue, Midsomer Norton



RIBA WORK STAGE

RIBA STAGE 3 - SPATIAL COORDINATION

PROJECT

PLANNING ISSUE

24-G-027

Address: Riverways, New Bath Road, Twyford, Reading, RG10 9RY
Client: MR ROGER FROST

PLAN CONTENT

24-G-027 | AP000 | DRAWING ISSUE SHEET

DRAWING ISSUE SHEET

Sheet AP000 Date 05/11/2024

Room Schedule	
Name	Area
PLANT ROOM	16 m ²
OFFICE	18 m ²
GYMNASIUM	17 m ²
W.C	2 m ²
STEAM ROOM	3 m ²
GOLF STUDIO	34 m ²
PUTTING STUDIO	23 m ²
SHOWER	2 m ²

- UFCH PUMPS AND MANIFOLDS
 - AIR SOURCE HEAT PUMP
 - STEAM GENERATOR
 - WATER SOFTENER
 - MAINS ELECTRIC SUPPLY
- SOLAR HOT WATER CYLINDER
 - SOLAR INVERTER
 - BORE HOLE WATER
 - FILTRATION SYSTEM UV



1 FLOOR PLANS - PROPOSED
1:50




GENERAL NOTES

This drawing has been prepared based on survey and other information supplied by others. All dimensions and labels are to be checked on-site by contractors, and inconsistencies are reported immediately to STUDIO PCM prior to works being undertaken. This drawing is to be read in conjunction with all other relevant STUDIO PCM drawings, Specifications, schedules, and additional consultants information relating to the project or projects for which this drawing has been prepared. This drawing does not constitute compliance with the Party Wall Act 1996-responsibilities, including notification under the Act are to be checked separately and clarified before works commence. Contractors are to ensure that all works under the responsibility or the responsibility of their sub-contractors are constructed and manufactured to comply with all relevant national and local authority statutory requirements and in accordance with local building control and codes of practice. All proprietary products/systems shown on this drawing are to be installed in strict accordance with the manufacturers/supplier's recommendations and details. These proposals must be inspected against all existing deeds to the property. Should this information not be provided to STUDIO PCM, it is the client's responsibility to do so. Studio PCM is a trading name of Plots and Plans LTD.

THIS DRAWING IS COPYRIGHTED AND MUST NOT BE REPRODUCED WITHOUT STUDIO PCM WRITTEN PERMISSION



STUDIO PCM
www.studiopcm.co.uk
jack@studiopcm.co.uk
0. 01225 251991
M. 07939959887
Beauchamp Avenue, Midsomer Norton

 

RIBA WORK STAGE

RIBA STAGE 3 - SPATIAL COORDINATION

LEGEND

Index	Date	Revision Description
P1	16/10/2024	PLANNING ISSUE
P2	30/10/2024	PLANNING ISSUE - REV A

PROJECT

PLANNING ISSUE

Address: Riverways, New Bath Road, Twyford, Reading, RG10 9RY

Client: MR ROGER FROST

DRAWN BY

JB

CHECKED BY

SBE

24-G-027


PLAN CONTENT

24-G-027 | AP001 | FLOOR PLANS - PROPOSED | 1 : 50 | P2

FLOOR PLANS - PROPOSED

Sheet AP001 Index P2 Scale 1 : 50 Date 30/10/2024

Room Schedule	
Name	Area
PLANT ROOM	16 m ²
OFFICE	18 m ²
GYMNASIUM	17 m ²
W.C	2 m ²
STEAM ROOM	3 m ²
GOLF STUDIO	34 m ²
PUTTING STUDIO	23 m ²
SHOWER	2 m ²

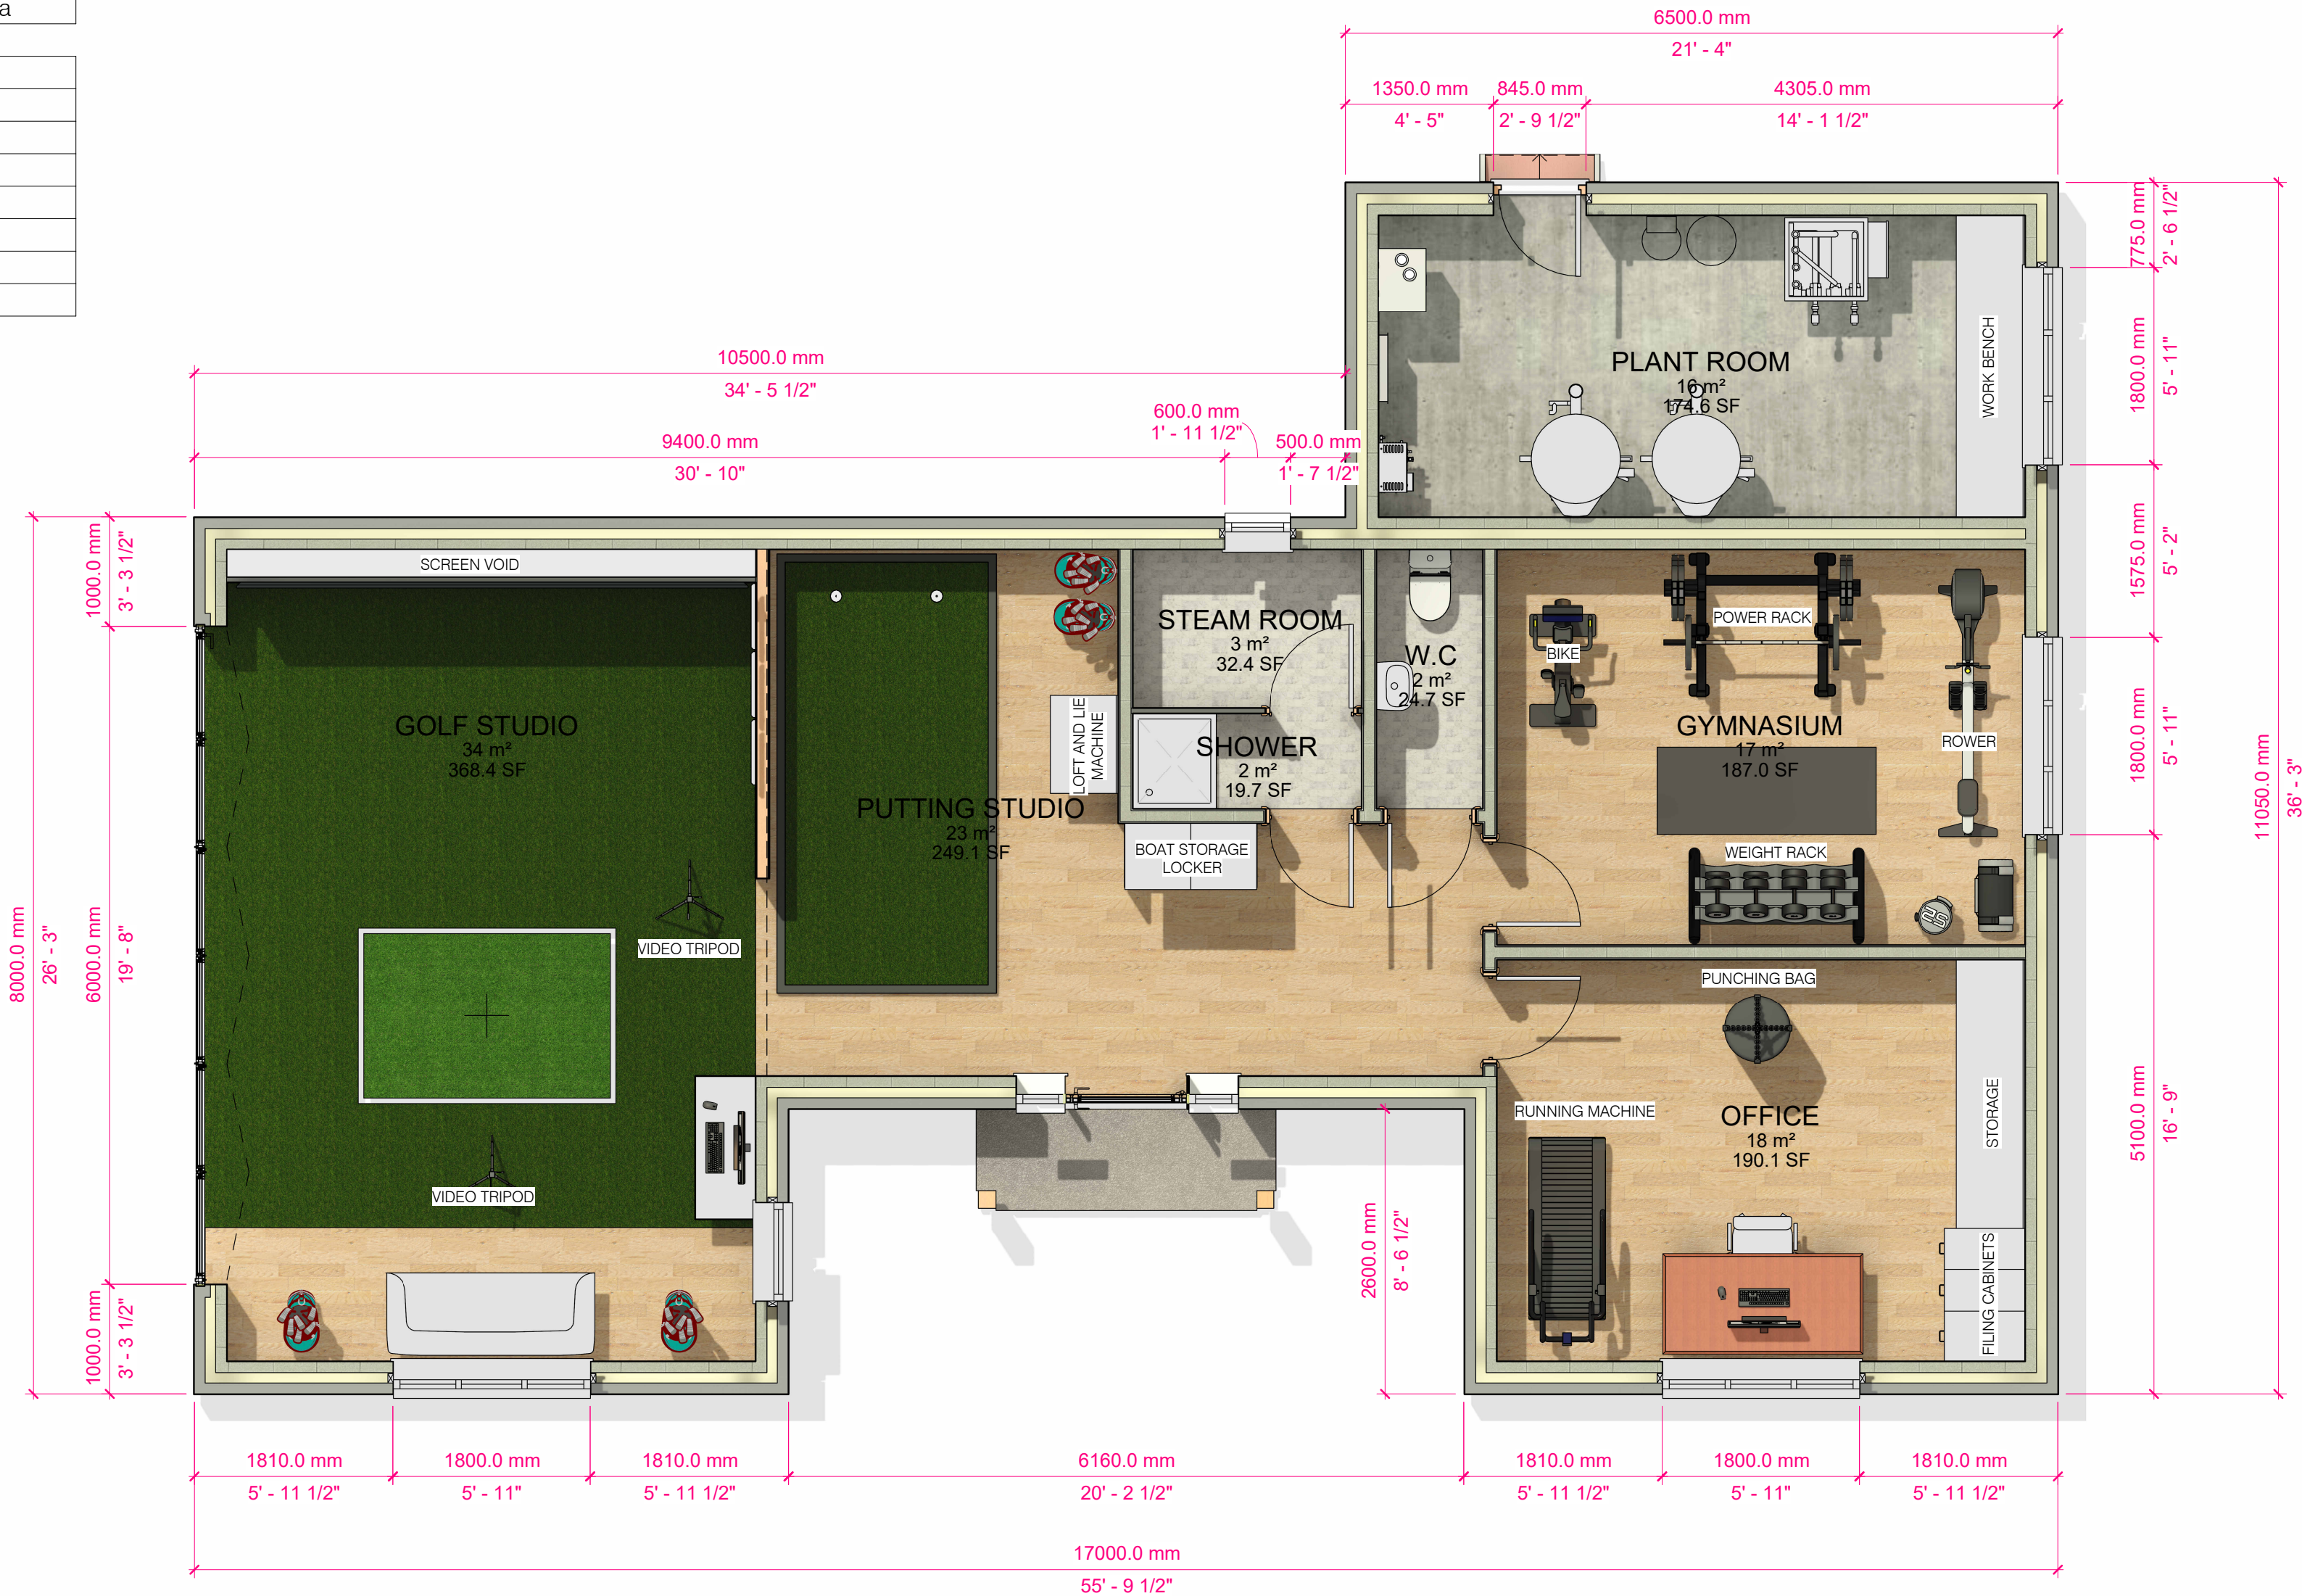

1 FLOOR PLANS - DIMENSIONS
1:50




GENERAL NOTES

This drawing has been prepared based on survey and other information supplied by others. All dimensions and labels are to be checked on-site by contractors, and inconsistencies are reported immediately to STUDIO PCM prior to works being undertaken. This drawing is to be read in conjunction with all other relevant STUDIO PCM drawings, Specifications, schedules, and additional consultants information relating to the project or projects for which this drawing has been prepared. This drawing does not constitute compliance with the Party Wall Act 1996-responsibilities, including notification under the Act are to be checked separately and clarified before works commence. Contractors are to ensure that all works under the responsibility or the responsibility of their sub-contractors are constructed and manufactured to comply with all relevant national and local authority statutory requirements and in accordance with local building control and codes of practice. All proprietary products/systems shown on this drawing are to be installed in strict accordance with the manufacturers/supplier's recommendations and details. These proposals must be inspected against all existing deeds to the property. Should this information not be provided to STUDIO PCM, it is the client's responsibility to do so. Studio PCM is a trading name of Plots and Plans LTD.

THIS DRAWING IS COPYRIGHTED AND MUST NOT BE REPRODUCED WITHOUT STUDIO PCM WRITTEN PERMISSION



STUDIO PCM
www.studiopcm.co.uk
jack@studiopcm.co.uk
0. 01225 251991
M. 07939959887
Beauchamp Avenue, Midsomer Norton

 

RIBA WORK STAGE

RIBA STAGE 3 - SPATIAL COORDINATION

LEGEND

Index	Date	Revision Description
P1	16/10/2024	PLANNING ISSUE
P2	30/10/2024	PLANNING ISSUE - REV A

PROJECT

PLANNING ISSUE

Address: Riverways, New Bath Road, Twyford, Reading, RG10 9RY

Client: MR ROGER FROST

DRAWN BY

JB

CHECKED BY

SBE


24-G-027

PLAN CONTENT


FLOOR PLANS - DIMENSIONS

24-G-027 | AP002 | FLOOR PLANS - DIMENSIONS | 1:50 | P2

Sheet AP002 Index P2 Scale 1:50 Date 30/10/2024

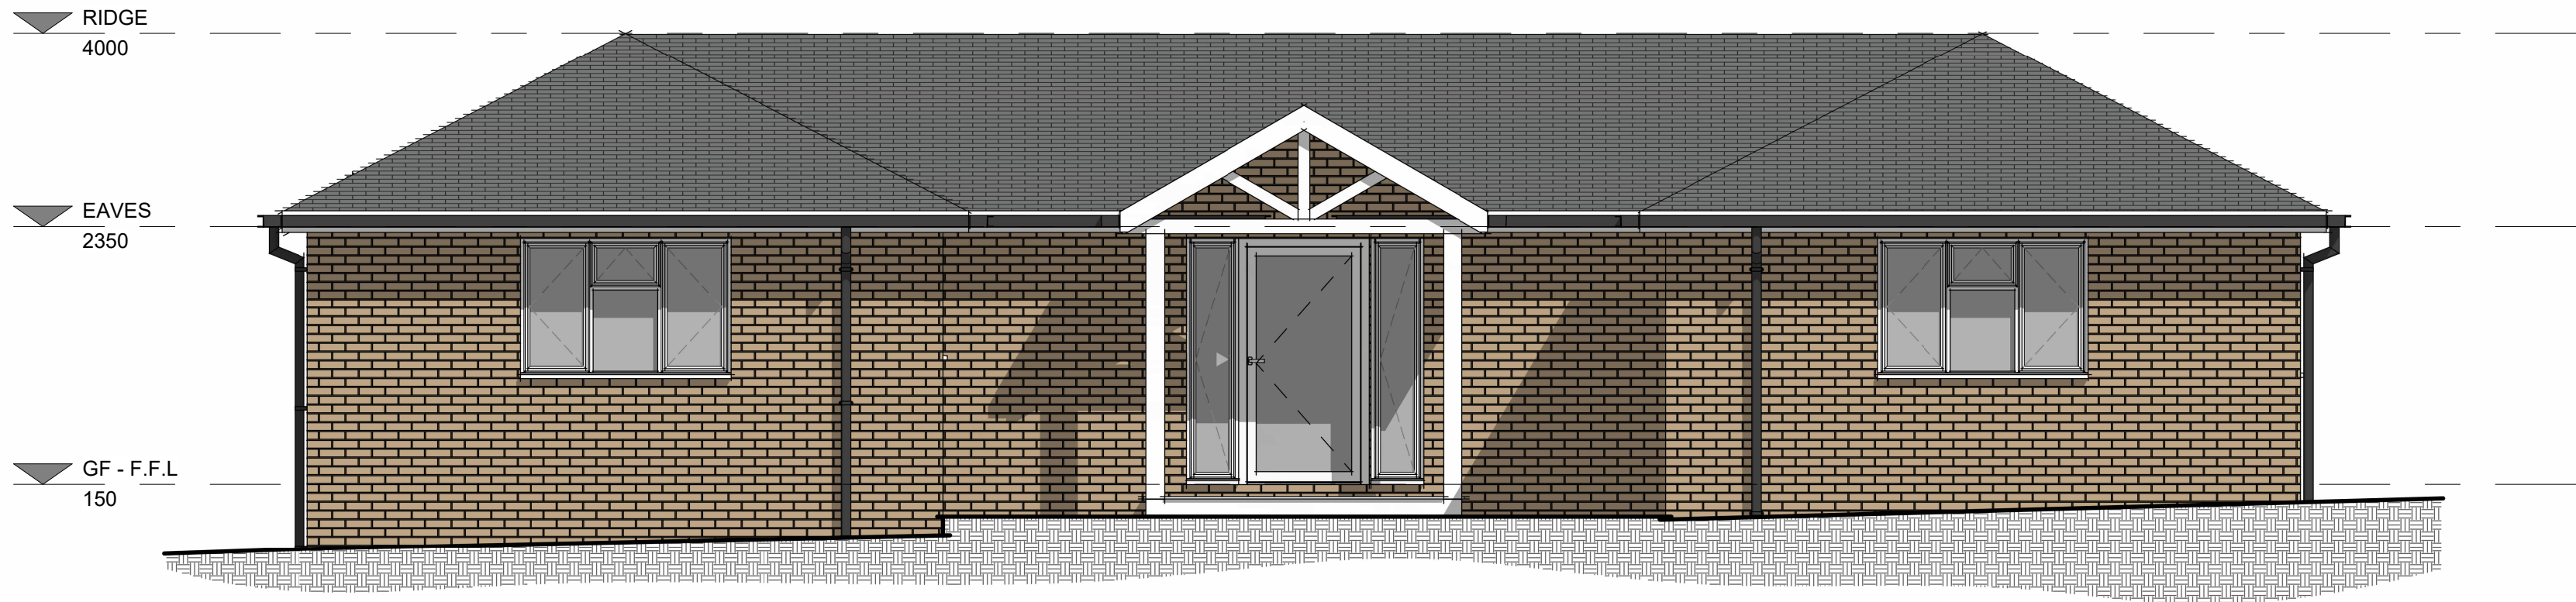

1 SOUTH ELEVATION - PROPOSED
1:50

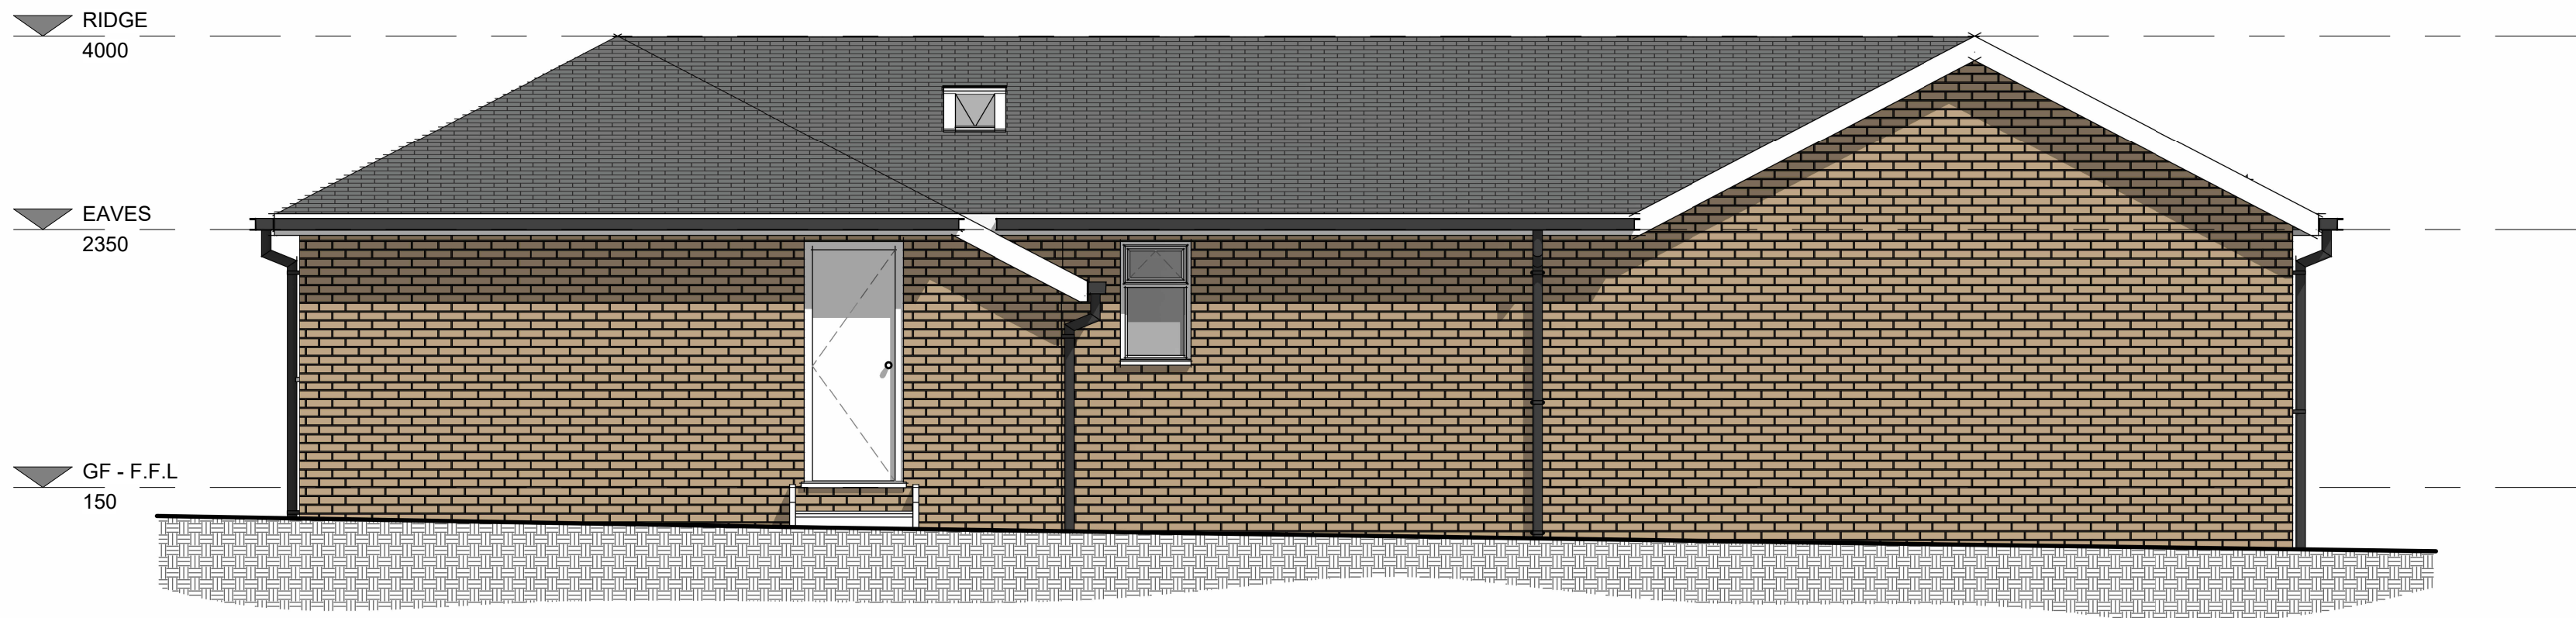

2 WEST ELEVATION - PROPOSED
1:50

SCHEDULE OF MATERIALS

WALLS - YELLOW OLD STOCK BLEND FACING BRICKWORK
ROOF - MARLEY SLATE EFFECT TILES - DARK GREY
WINDOWS - UPVC - COLOUR - ANTHRACITE GREY
DOORS - UPVC - COLOUR - ANTHRACITE GREY



GENERAL NOTES

This drawing has been prepared based on survey and other information supplied by others.
All dimensions and labels are to be checked on-site by contractors, and inconsistencies are reported immediately to STUDIO PCM prior to works being undertaken.
This drawing is to be read in conjunction with all other relevant STUDIO PCM drawings, Specifications, schedules, and additional consultants information relating to the project or projects for which this drawing has been prepared.
This drawing does not constitute compliance with the Party Wall Act 1996-responsibilities, including notification under the Act are to be checked separately and clarified before works commence.
Contractors are to ensure that all works under the responsibility or the responsibility of their sub-contractors are constructed and manufactured to comply with all relevant national and local authority statutory requirements and in accordance with local building control and codes of practice.
All proprietary products/systems shown on this drawing are to be installed in strict accordance with the manufacturers/supplier's recommendations and details.
These proposals must be inspected against all existing deeds to the property. Should this information not be provided to STUDIO PCM, it is the client's responsibility to do so.
Studio PCM is a trading name of Plots and Plans LTD.

THIS DRAWING IS COPYRIGHTED AND MUST NOT BE REPRODUCED WITHOUT STUDIO PCM WRITTEN PERMISSION



STUDIO PCM
www.studiopcm.co.uk
jack@studiopcm.co.uk
0. 01225 251991
M. 07939959887
Beauchamp Avenue, Midsomer Norton



RIBA WORK STAGE

RIBA STAGE 3 - SPATIAL COORDINATION

LEGEND

Index	Date	Revision Description
P1	16/10/2024	PLANNING ISSUE
P2	30/10/2024	PLANNING ISSUE - REV A
P3	05/11/2024	PLANNING ISSUE - REV B

PROJECT

PLANNING ISSUE

Address: Riverways, New Bath Road, Twyford, Reading, RG10 9RY

Client: MR ROGER FROST

DRAWN BY

JB

CHECKED BY

SBE

24-G-027

PLAN CONTENT

24-G-027 | AP003 | PROPOSED ELEVATIONS - SOUTH AND WEST | 1 : 50 | P3

PROPOSED ELEVATIONS - SOUTH AND WEST

Sheet AP003 Index P3 Scale 1 : 50 Date 05/11/2024




1 NORTH ELEVATION - PROPOSED
1:50



2 EAST ELEVATION - PROPOSED
1:50

SCHEDULE OF MATERIALS

WALLS - YELLOW OLD STOCK BLEND FACING BRICKWORK
ROOF - MARLEY SLATE EFFECT TILES - DARK GREY
WINDOWS - UPVC - COLOUR - ANTHRACITE GREY
DOORS - UPVC - COLOUR - ANTHRACITE GREY

 

GENERAL NOTES

This drawing has been prepared based on survey and other information supplied by others.
All dimensions and labels are to be checked on-site by contractors, and inconsistencies are reported immediately to STUDIO PCM prior to works being undertaken.
This drawing is to be read in conjunction with all other relevant STUDIO PCM drawings, Specifications, schedules, and additional consultants information relating to the project or projects for which this drawing has been prepared.
This drawing does not constitute compliance with the Party Wall Act 1996-responsibilities, including notification under the Act are to be checked separately and clarified before works commence.
Contractors are to ensure that all works under the responsibility or the responsibility of their sub-contractors are constructed and manufactured to comply with all relevant national and local authority statutory requirements and in accordance with local building control and codes of practice.
All proprietary products/systems shown on this drawing are to be installed in strict accordance with the manufacturers/supplier's recommendations and details.
These proposals must be inspected against all existing deeds to the property. Should this information not be provided to STUDIO PCM, it is the client's responsibility to do so.
Studio PCM is a trading name of Plots and Plans LTD.

THIS DRAWING IS COPYRIGHTED AND MUST NOT BE REPRODUCED WITHOUT STUDIO PCM WRITTEN PERMISSION



STUDIO PCM
www.studiopcm.co.uk
jack@studiopcm.co.uk
0. 01225 251991
M. 07939959887
Beauchamp Avenue, Midsomer Norton



RIBA WORK STAGE

RIBA STAGE 3 - SPATIAL COORDINATION

LEGEND

Index	Date	Revision Description
P1	16/10/2024	PLANNING ISSUE
P2	30/10/2024	PLANNING ISSUE - REV A

PROJECT

PLANNING ISSUE

Address: Riverways, New Bath Road, Twyford, Reading, RG10 9RY

Client: MR ROGER FROST

DRAWN BY

JB

CHECKED BY

SBE

24-G-027

PLAN CONTENT

24-G-027 | AP004 | PROPOSED ELEVATIONS - NORTH AND EAST | 1:50 | P2

PROPOSED ELEVATIONS - NORTH AND EAST

Sheet AP004 Index P2 Scale 1:50 Date 30/10/2024

Room Schedule	
Name	Area
PLANT ROOM	16 m²
OFFICE	18 m²
GYMNASIUM	17 m²
W.C	2 m²
STEAM ROOM	3 m²
GOLF STUDIO	34 m²
PUTTING STUDIO	23 m²
SHOWER	2 m²



1 3D - FLOOR PLAN



STUDIO PCM
www.studiopcm.co.uk
jack@studiopcm.co.uk
O. 01225 251991
M. 07939959887
A. Beauchamp Avenue, Midsomer Norton



GENERAL NOTES

This drawing has been prepared based on survey and other information supplied by others. All dimensions and levels are to be checked on-site by contractors, and inconsistencies are reported immediately to STUDIO PCM prior to works being undertaken. This drawing is to be read in conjunction with all other relevant STUDIO PCM drawings, Specifications, schedules, and additional consultants information relating to the project or projects for which this drawing has been prepared. This drawing does not constitute compliance with the Party Wall Act 1996-responsibilities, including notification under the Act are to be checked separately and clarified before works commence. Contractors are to ensure that all works under the responsibility or the responsibility of their sub-contractors are constructed and manufactured to comply with all relevant national and local authority statutory requirements and in accordance with local building control and codes of practice. All proprietary products/systems shown on this drawing are to be installed in strict accordance with the manufacturers/supplier's recommendations and details. These proposals must be inspected against all existing needs to the property. Should this information not be provided to STUDIO PCM, it is the client's responsibility to do so. Studio PCM is a trading name of Plots and Plans LTD.

Index	Date	Revision Description
P1	16/10/2024	PLANNING ISSUE
P2	30/10/2024	PLANNING ISSUE - REV A

PROJECT

PLANNING ISSUE

Address: Riverways, New Bath Road, Twyford, Reading, RG10 9RY

Client: MR ROGER FROST

PLAN CONTENT

3D FLOOR PLAN - PROPOSED

Sheet	AP005	Index	P2	Scale	Date	30/10/2024
-------	-------	-------	----	-------	------	------------

DRAWN BY
JB
CHECKED BY
SBE

24-G-027

24-G-027 | AP005 | 3D FLOOR PLAN - PROPOSED | P2



1 3D - EXTERNAL VIEW - A
NTS


GENERAL NOTES

This drawing has been prepared based on survey and other information supplied by others.
All dimensions and labels are to be checked on-site by contractors, and inconsistencies are reported immediately to STUDIO PCM prior to works being undertaken.
This drawing is to be read in conjunction with all other relevant STUDIO PCM drawings, Specifications, schedules, and additional consultants information relating to the project or projects for which this drawing has been prepared.
This drawing does not constitute compliance with the Party Wall Act 1996-responsibilities, including notification under the Act are to be checked separately and clarified before works commence.
Contractors are to ensure that all works under the responsibility or the responsibility of their sub-contractors are constructed and manufactured to comply with all relevant national and local authority statutory requirements and in accordance with local building control and codes of practice.
All proprietary products/systems shown on this drawing are to be installed in strict accordance with the manufacturers/supplier's recommendations and details.
These proposals must be inspected against all existing deeds to the property. Should this information not be provided to STUDIO PCM, it is the client's responsibility to do so.
Studio PCM is a trading name of Plots and Plans LTD.

THIS DRAWING IS COPYRIGHTED AND MUST NOT BE REPRODUCED WITHOUT STUDIO PCM WRITTEN PERMISSION



STUDIO PCM
www.studiopcm.co.uk
jack@studiopcm.co.uk
0. 01225 251991
M. 07939959887
Beauchamp Avenue, Midsomer Norton

 

RIBA WORK STAGE

RIBA STAGE 3 - SPATIAL COORDINATION

LEGEND

Index	Date	Revision Description
P1	16/10/2024	PLANNING ISSUE
P2	30/10/2024	PLANNING ISSUE - REV A

PROJECT

PLANNING ISSUE

Address: Riverways, New Bath Road, Twyford, Reading, RG10 9RY
Client: MR ROGER FROST

DRAWN BY

JB

CHECKED BY

SBE

24-G-027

PLAN CONTENT

3D - EXTERNAL VIEW - A

24-G-027 | AP006 | 3D - EXTERNAL VIEW - A | NTS | P2

Sheet	AP006	Index	P2	Scale	NTS	Date	30/10/2024
-------	-------	-------	----	-------	-----	------	------------



1 3D - EXTERNAL VIEW - B
NTS

GENERAL NOTES

This drawing has been prepared based on survey and other information supplied by others.
All dimensions and labels are to be checked on-site by contractors, and inconsistencies are reported immediately to STUDIO PCM prior to works being undertaken.
This drawing is to be read in conjunction with all other relevant STUDIO PCM drawings, Specifications, schedules, and additional consultants information relating to the project or projects for which this drawing has been prepared.
This drawing does not constitute compliance with the Party Wall Act 1996-responsibilities, including notification under the Act are to be checked separately and clarified before works commence.
Contractors are to ensure that all works under the responsibility or the responsibility of their sub-contractors are constructed and manufactured to comply with all relevant national and local authority statutory requirements and in accordance with local building control and codes of practice.
All proprietary products/systems shown on this drawing are to be installed in strict accordance with the manufacturers/supplier's recommendations and details.
These proposals must be inspected against all existing deeds to the property. Should this information not be provided to STUDIO PCM, it is the client's responsibility to do so.
Studio PCM is a trading name of Plots and Plans LTD.

THIS DRAWING IS COPYRIGHTED AND MUST NOT BE REPRODUCED WITHOUT STUDIO PCM WRITTEN PERMISSION



STUDIO PCM
www.studiopcm.co.uk
jack@studiopcm.co.uk
0. 01225 251991
M. 07939959887
Beauchamp Avenue, Midsomer Norton



RIBA WORK STAGE

RIBA STAGE 3 - SPATIAL COORDINATION

LEGEND

Index	Date	Revision Description
P1	16/10/2024	PLANNING ISSUE
P2	30/10/2024	PLANNING ISSUE - REV A

PROJECT

PLANNING ISSUE

Address: Riverways, New Bath Road, Twyford, Reading, RG10 9RY
Client: MR ROGER FROST

DRAWN BY

JB

CHECKED BY

SBE


24-G-027

PLAN CONTENT

3D - EXTERNAL VIEW - B

24-G-027 | AP007 | 3D - EXTERNAL VIEW - B | NTS | P2

Sheet AP007 Index P2 Scale NTS Date 30/10/2024

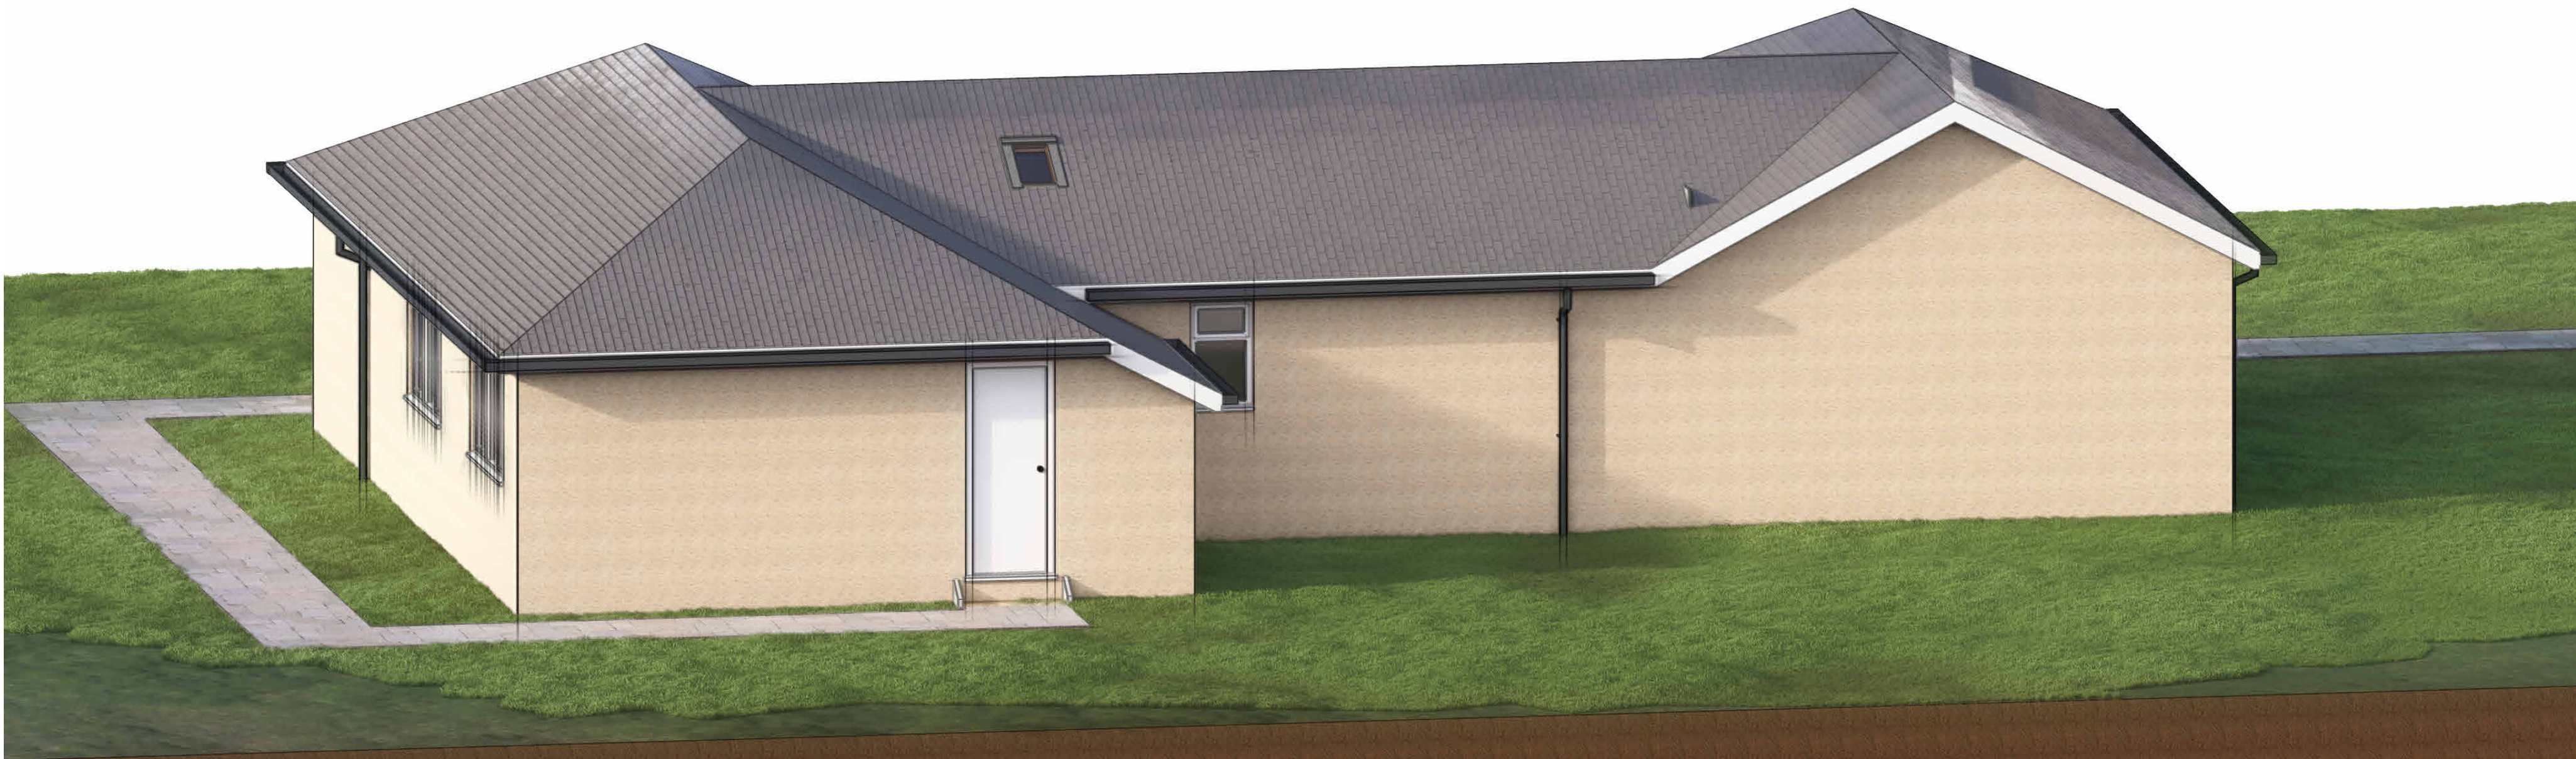

1 3D - EXTERNAL VIEW - C
NTS


GENERAL NOTES

This drawing has been prepared based on survey and other information supplied by others.
All dimensions and labels are to be checked on-site by contractors, and inconsistencies are reported immediately to STUDIO PCM prior to works being undertaken.
This drawing is to be read in conjunction with all other relevant STUDIO PCM drawings, Specifications, schedules, and additional consultants information relating to the project or projects for which this drawing has been prepared.
This drawing does not constitute compliance with the Party Wall Act 1996-responsibilities, including notification under the Act are to be checked separately and clarified before works commence.
Contractors are to ensure that all works under the responsibility or the responsibility of their sub-contractors are constructed and manufactured to comply with all relevant national and local authority statutory requirements and in accordance with local building control and codes of practice.
All proprietary products/systems shown on this drawing are to be installed in strict accordance with the manufacturers/supplier's recommendations and details.
These proposals must be inspected against all existing deeds to the property. Should this information not be provided to STUDIO PCM, it is the client's responsibility to do so.
Studio PCM is a trading name of Plots and Plans LTD.

THIS DRAWING IS COPYRIGHTED AND MUST NOT BE REPRODUCED WITHOUT STUDIO PCM WRITTEN PERMISSION



STUDIO PCM
www.studiopcm.co.uk
jack@studiopcm.co.uk
0. 01225 251991
M. 07939959887
Beauchamp Avenue, Midsomer Norton

 

RIBA WORK STAGE

RIBA STAGE 3 - SPATIAL COORDINATION

LEGEND

Index	Date	Revision Description
P1	16/10/2024	PLANNING ISSUE
P2	30/10/2024	PLANNING ISSUE - REV A
P3	05/11/2024	PLANNING ISSUE - REV B

PROJECT

PLANNING ISSUE

Address: Riverways, New Bath Road, Twyford, Reading, RG10 9RY
Client: MR ROGER FROST

DRAWN BY
JB

CHECKED BY
SBE

24-G-027

PLAN CONTENT

3D - EXTERNAL VIEW - C

24-G-027 | AP008 | 3D - EXTERNAL VIEW - C | NTS | P3

Sheet	AP008	Index	P3	Scale	NTS	Date	05/11/2024
-------	-------	-------	----	-------	-----	------	------------



1 3D - EXTERNAL VIEW - D
NTS


GENERAL NOTES

This drawing has been prepared based on survey and other information supplied by others.
All dimensions and labels are to be checked on-site by contractors, and inconsistencies are reported immediately to STUDIO PCM prior to works being undertaken.
This drawing is to be read in conjunction with all other relevant STUDIO PCM drawings, Specifications, schedules, and additional consultants information relating to the project or projects for which this drawing has been prepared.
This drawing does not constitute compliance with the Party Wall Act 1996-responsibilities, including notification under the Act are to be checked separately and clarified before works commence.
Contractors are to ensure that all works under the responsibility or the responsibility of their sub-contractors are constructed and manufactured to comply with all relevant national and local authority statutory requirements and in accordance with local building control and codes of practice.
All proprietary products/systems shown on this drawing are to be installed in strict accordance with the manufacturers/supplier's recommendations and details.
These proposals must be inspected against all existing deeds to the property. Should this information not be provided to STUDIO PCM, it is the client's responsibility to do so.
Studio PCM is a trading name of Plots and Plans LTD.

THIS DRAWING IS COPYRIGHTED AND MUST NOT BE REPRODUCED WITHOUT STUDIO PCM WRITTEN PERMISSION



STUDIO PCM
www.studiopcm.co.uk
jack@studiopcm.co.uk
0. 01225 251991
M. 07939959887
Beauchamp Avenue, Midsomer Norton

 

RIBA WORK STAGE

RIBA STAGE 3 - SPATIAL COORDINATION

LEGEND

Index	Date	Revision Description
P1	16/10/2024	PLANNING ISSUE
P2	30/10/2024	PLANNING ISSUE - REV A
P3	05/11/2024	PLANNING ISSUE - REV B

PROJECT

PLANNING ISSUE

Address: Riverways, New Bath Road, Twyford, Reading, RG10 9RY
Client: MR ROGER FROST

DRAWN BY

JB

CHECKED BY

SBE

24-G-027

PLAN CONTENT


3D - EXTERNAL VIEW - D

24-G-027 | AP009 | 3D - EXTERNAL VIEW - D | NTS | P3

Sheet AP009 Index P3 Scale NTS Date 05/11/2024



1 3D - ELEVATION - SOUTH
NTS

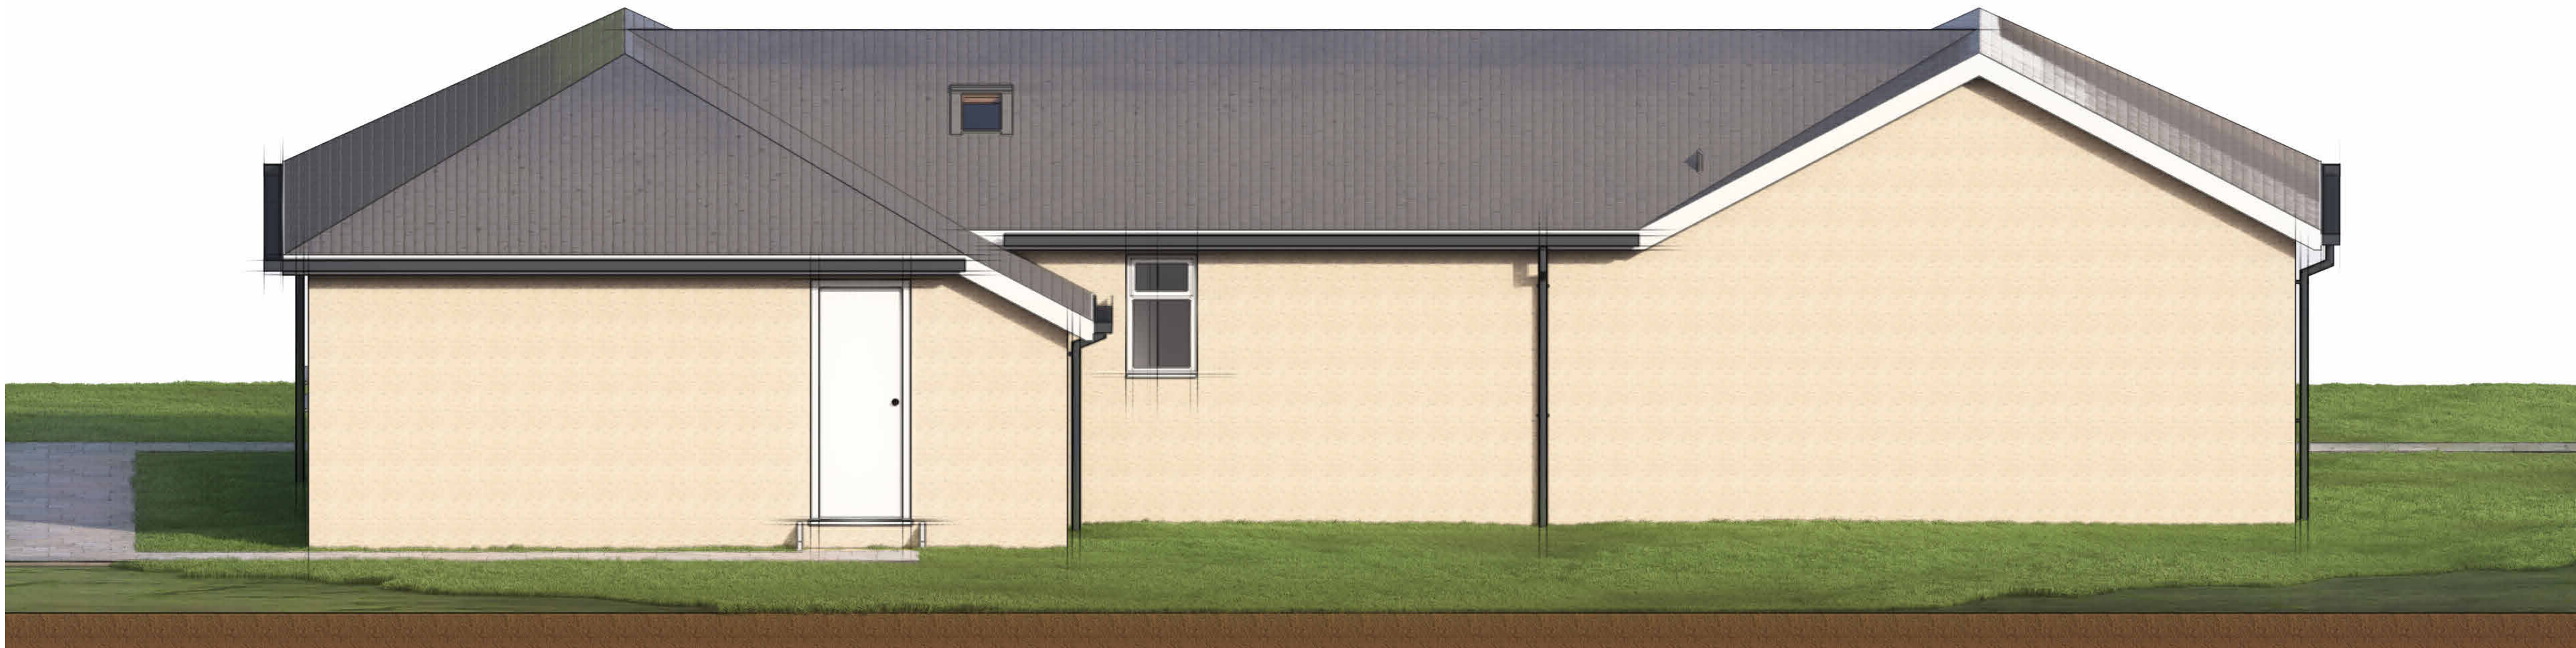

2 3D - ELEVATION - WEST
NTS


GENERAL NOTES

This drawing has been prepared based on survey and other information supplied by others.
All dimensions and labels are to be checked on-site by contractors, and inconsistencies are reported immediately to STUDIO PCM prior to works being undertaken.
This drawing is to be read in conjunction with all other relevant STUDIO PCM drawings, Specifications, schedules, and additional consultants information relating to the project or projects for which this drawing has been prepared.
This drawing does not constitute compliance with the Party Wall Act 1996-responsibilities, including notification under the Act are to be checked separately and clarified before works commence.
Contractors are to ensure that all works under the responsibility or the responsibility of their sub-contractors are constructed and manufactured to comply with all relevant national and local authority statutory requirements and in accordance with local building control and codes of practice.
All proprietary products/systems shown on this drawing are to be installed in strict accordance with the manufacturers/supplier's recommendations and details.
These proposals must be inspected against all existing deeds to the property. Should this information not be provided to STUDIO PCM, it is the client's responsibility to do so.
Studio PCM is a trading name of Plots and Plans LTD.

THIS DRAWING IS COPYRIGHTED AND MUST NOT BE REPRODUCED WITHOUT STUDIO PCM WRITTEN PERMISSION



STUDIO PCM
www.studiopcm.co.uk
jack@studiopcm.co.uk
0. 01225 251991
M. 07939959887
Beauchamp Avenue, Midsomer Norton

 

RIBA WORK STAGE

RIBA STAGE 3 - SPATIAL COORDINATION

LEGEND

Index	Date	Revision Description
P1	16/10/2024	PLANNING ISSUE
P2	30/10/2024	PLANNING ISSUE - REV A
P3	05/11/2024	PLANNING ISSUE - REV B

PROJECT

PLANNING ISSUE

Address: Riverways, New Bath Road, Twyford, Reading, RG10 9RY

Client: MR ROGER FROST

DRAWN BY

JB

CHECKED BY

SBE

24-G-027

PLAN CONTENT

24-G-027 | AP010 | 3D - ELEVATION - SOUTH AND WEST | NTS | P3

3D - ELEVATION - SOUTH AND WEST

Sheet AP010 Index P3 Scale NTS Date 05/11/2024



1 3D - ELEVATION - NORTH
NTS



2 3D - ELEVATION - EAST
NTS

GENERAL NOTES

This drawing has been prepared based on survey and other information supplied by others.
All dimensions and labels are to be checked on-site by contractors, and inconsistencies are reported immediately to STUDIO PCM prior to works being undertaken.
This drawing is to be read in conjunction with all other relevant STUDIO PCM drawings, Specifications, schedules, and additional consultants information relating to the project or projects for which this drawing has been prepared.
This drawing does not constitute compliance with the Party Wall Act 1996-responsibilities, including notification under the Act are to be checked separately and clarified before works commence.
Contractors are to ensure that all works under the responsibility or the responsibility of their sub-contractors are constructed and manufactured to comply with all relevant national and local authority statutory requirements and in accordance with local building control and codes of practice.
All proprietary products/systems shown on this drawing are to be installed in strict accordance with the manufacturers/supplier's recommendations and details.
These proposals must be inspected against all existing deeds to the property. Should this information not be provided to STUDIO PCM, it is the client's responsibility to do so.
Studio PCM is a trading name of Plots and Plans LTD.

THIS DRAWING IS COPYRIGHTED AND MUST NOT BE REPRODUCED WITHOUT STUDIO PCM WRITTEN PERMISSION



STUDIO PCM
www.studiopcm.co.uk
jack@studiopcm.co.uk
0. 01225 251991
M. 07939959887
Beauchamp Avenue, Midsomer Norton



RIBA WORK STAGE

RIBA STAGE 3 - SPATIAL COORDINATION

LEGEND

Index	Date	Revision Description
P1	16/10/2024	PLANNING ISSUE
P2	30/10/2024	PLANNING ISSUE - REV A

PROJECT

PLANNING ISSUE

Address: Riverways, New Bath Road, Twyford, Reading, RG10 9RY

Client: MR ROGER FROST

DRAWN BY

JB

CHECKED BY

SBE

24-G-027

PLAN CONTENT

3D - ELEVATION - NORTH AND EAST

24-G-027 | AP011 | 3D - ELEVATION - NORTH AND EAST | NTS | P2

Sheet AP011 Index P2 Scale NTS Date 30/10/2024



1 3D - FLOOR PLAN - VIEW - A
NTS



STUDIO PCM
www.studiopcm.co.uk
jack@studiopcm.co.uk
O. 01225 251991
M. 07939959887
A. Beauchamp Avenue, Midsomer Norton



GENERAL NOTES

This drawing has been prepared based on survey and other information supplied by others. All dimensions and labels are to be checked on-site by contractors, and inconsistencies are reported immediately to STUDIO PCM prior to works being undertaken. This drawing is to be read in conjunction with all other relevant STUDIO PCM drawings, Specifications, schedules, and additional consultants information relating to the project or projects for which this drawing has been prepared. This drawing does not constitute compliance with the Party Wall Act 1996-responsibilities, including notification under the Act are to be checked separately and clarified before works commence. Contractors are to ensure that all works under the responsibility or the responsibility of their sub-contractors are constructed and manufactured to comply with all relevant national and local authority statutory requirements and in accordance with local building control and codes of practice. All proprietary products/systems shown on this drawing are to be installed in strict accordance with the manufacturers/supplier's recommendations and details. These proposals must be inspected against all existing needs to the property. Should this information not be provided to STUDIO PCM, it is the client's responsibility to do so. Studio PCM is a trading name of Plots and Plans LTD.

Index	Date	Revision Description
P1	16/10/2024	PLANNING ISSUE
P2	30/10/2024	PLANNING ISSUE - REV A

PROJECT

PLANNING ISSUE

Address: Riverways, New Bath Road, Twyford, Reading, RG10 9RY

Client: MR ROGER FROST

PLAN CONTENT

3D - FLOOR PLAN - VIEW A

Sheet AP012 Index P2 Scale NTS Date 30/10/2024

DRAWN BY
JB

CHECKED BY
SBE

24-G-027

24-G-027 | AP012 | 3D - FLOOR PLAN - VIEW A | NTS | P2

RIBA WORK STAGE
RIBA STAGE 3 - SPATIAL COORDINATION



1 3D - FLOOR PLAN - VIEW - B
NTS

GENERAL NOTES

This drawing has been prepared based on survey and other information supplied by others.
All dimensions and labels are to be checked on-site by contractors, and inconsistencies are reported immediately to STUDIO PCM prior to works being undertaken.
This drawing is to be read in conjunction with all other relevant STUDIO PCM drawings, Specifications, schedules, and additional consultants information relating to the project or projects for which this drawing has been prepared.
This drawing does not constitute compliance with the Party Wall Act 1996-responsibilities, including notification under the Act are to be checked separately and clarified before works commence.
Contractors are to ensure that all works under the responsibility or the responsibility of their sub-contractors are constructed and manufactured to comply with all relevant national and local authority statutory requirements and in accordance with local building control and codes of practice.
All proprietary products/systems shown on this drawing are to be installed in strict accordance with the manufacturers/supplier's recommendations and details.
These proposals must be inspected against all existing deeds to the property. Should this information not be provided to STUDIO PCM, it is the client's responsibility to do so.
Studio PCM is a trading name of Plots and Plans LTD.

THIS DRAWING IS COPYRIGHTED AND MUST NOT BE REPRODUCED WITHOUT STUDIO PCM WRITTEN PERMISSION



STUDIO PCM
www.studiopcm.co.uk
jack@studiopcm.co.uk
0. 01225 251991
M. 07939959887
Beauchamp Avenue, Midsomer Norton



RIBA WORK STAGE

RIBA STAGE 3 - SPATIAL COORDINATION

LEGEND

Index	Date	Revision Description
P1	16/10/2024	PLANNING ISSUE
P2	30/10/2024	PLANNING ISSUE - REV A

PROJECT

PLANNING ISSUE

Address: Riverways, New Bath Road, Twyford, Reading, RG10 9RY

Client: MR ROGER FROST

PLAN CONTENT

3D - FLOOR PLAN - VIEW B

Sheet	AP013	Index	P2	Scale	NTS	Date	30/10/2024
-------	-------	-------	----	-------	-----	------	------------

DRAWN BY **24-G-027**
JB
CHECKED BY
SBE

24-G-027 | AP013 | 3D - FLOOR PLAN - VIEW B | NTS | P2