


General Notes


- Where this drawing has been issued in electronic .dwg format, it has been done so in good faith. JNP Group do not take any responsibility for any inaccuracies in the electronic data, which should be checked against the paper (or .pdf) drawing issue. Any apparent discrepancies should be immediately reported to JNP Group. The electronic .dwg file should not be assumed to be to scale and should not be used for 'overlaying', setting out or checking of any third party information. All dimensions should be taken from the paper (or .pdf) version of the drawing. Electronic drawings may contain third party information. JNP Group take no responsibility for this information, which should be checked against the originators paper drawing(s).
- All dimensions are millimetres (mm), and levels are in metres (m) unless noted otherwise and should be checked on site prior to construction/fabrication.
- Do not scale from this drawing. Only figured dimensions are to be relied upon. Don't hesitate to get in touch with JNP Group if additional information is required.
- Any discrepancies between drawings of different scales and between drawings and specifications, where appropriate, to be reported to JNP Group for decision.
- Copyright reserved. This drawing may only be used for The Client and location specified in the title block. It may not be copied or disclosed to any third party without the prior written consent of JNP Group.
- This drawing should only be used for construction if the drawing status is "A4 - Approved/Stage Complete". JNP Group takes no responsibility for construction works undertaken to drawings that are not marked with this status.

Health & Safety Note


The details on this drawing have been prepared on the assumption that a competent contractor will be carrying out the works. If the contractor(s) considers that there is insufficient Health and Safety information on this drawing, this should immediately be brought to the attention of the designer.

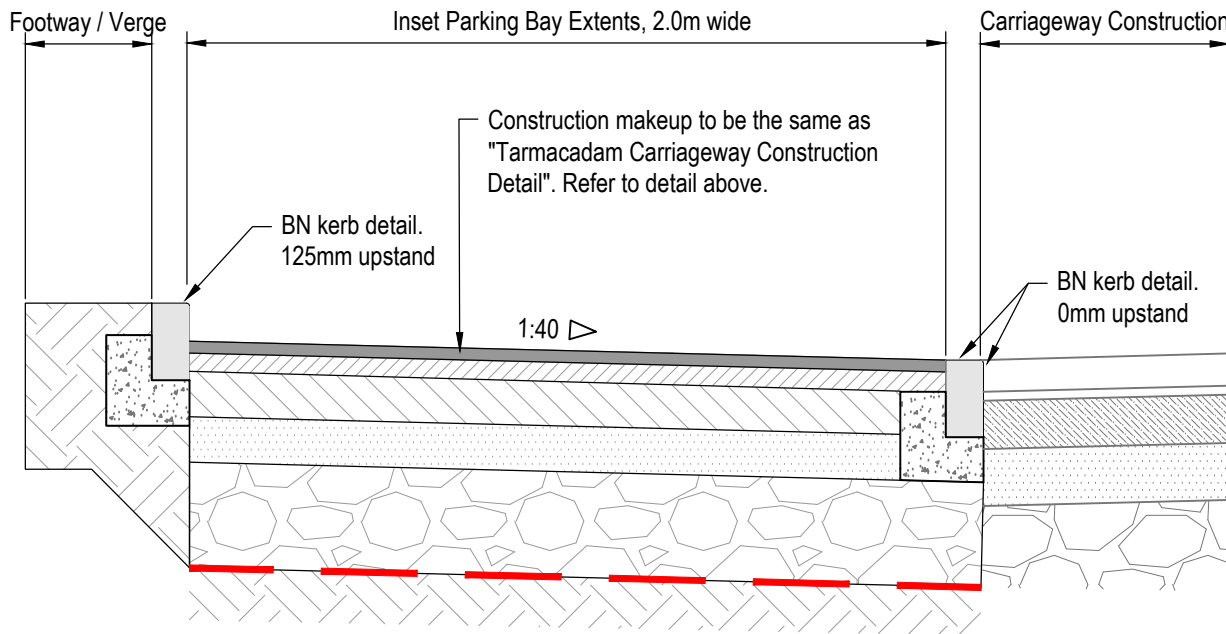



Tarmacadam Carriageway (Inset Parking Bay)
Scale 1:25

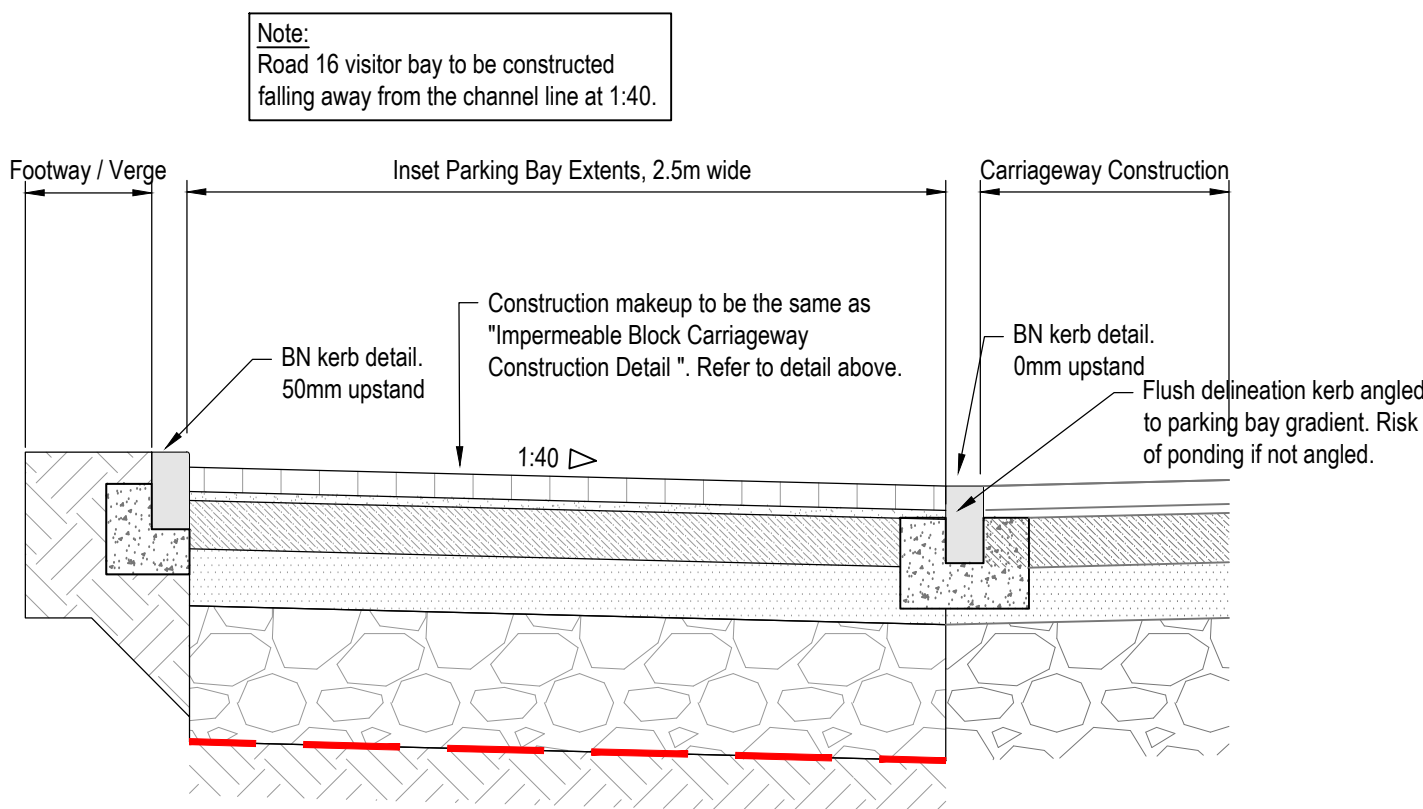

Shared Surface Zone (Inset parking bay)
Scale 1:25

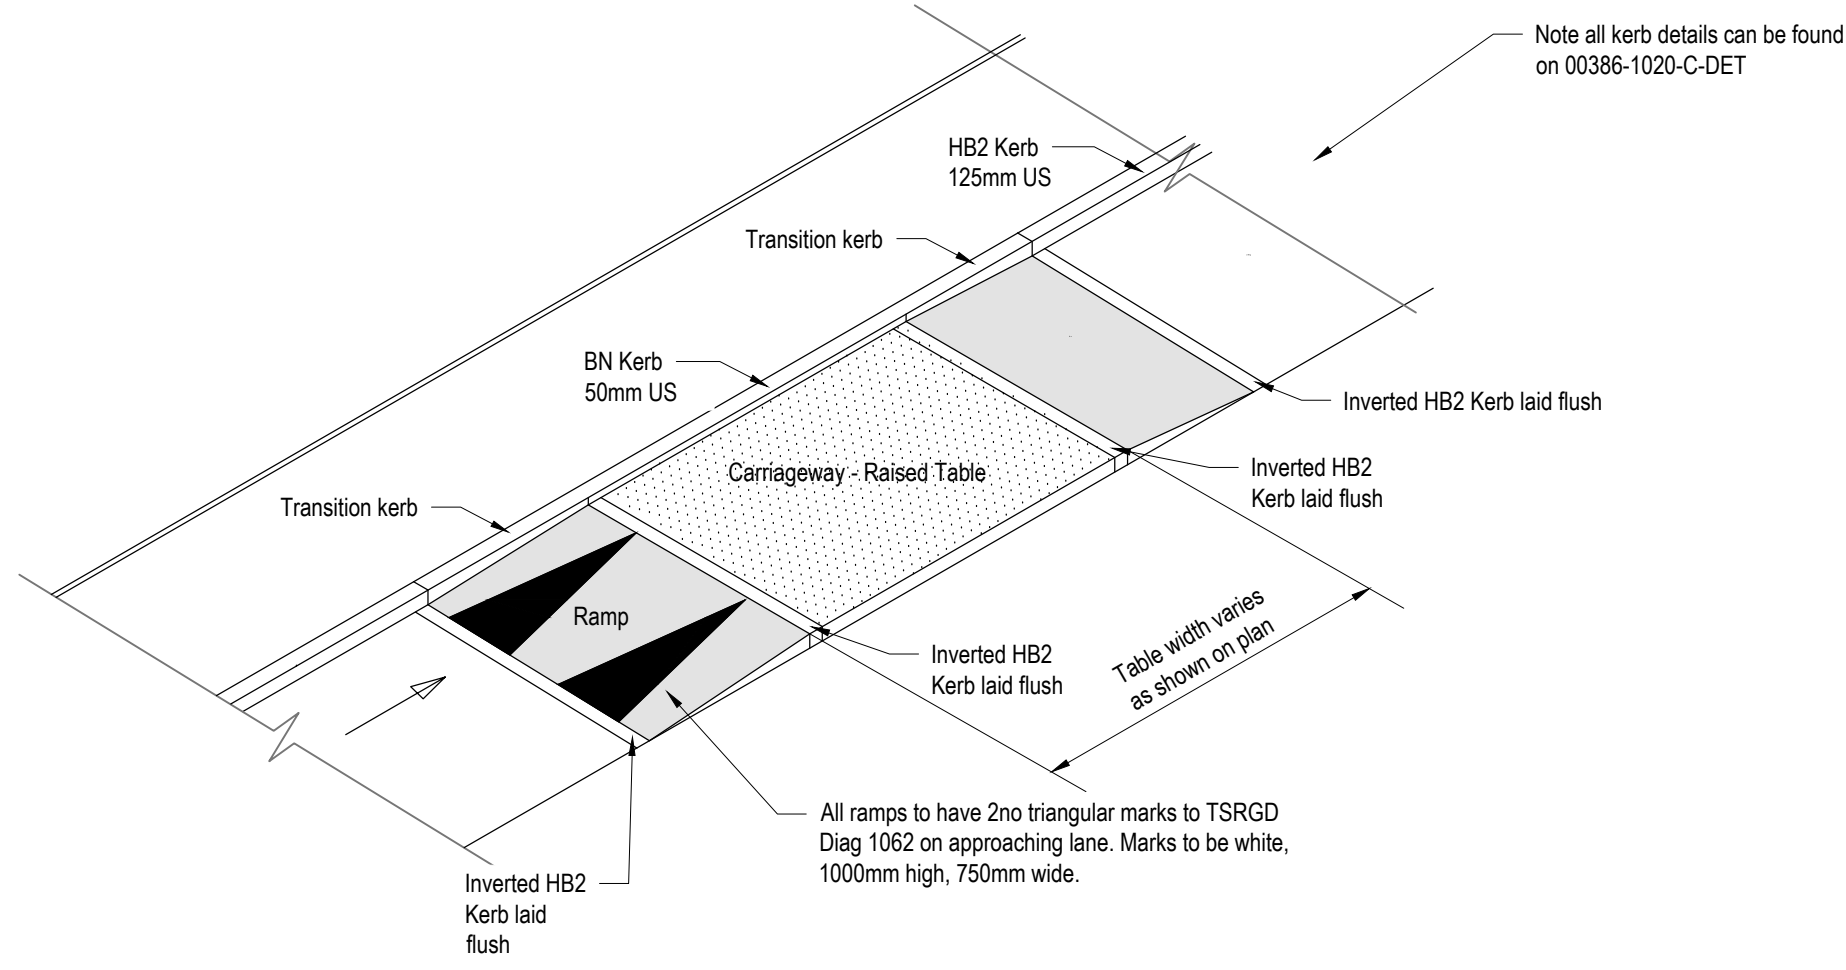


Ramp to Raised Table Detail
Not to Scale

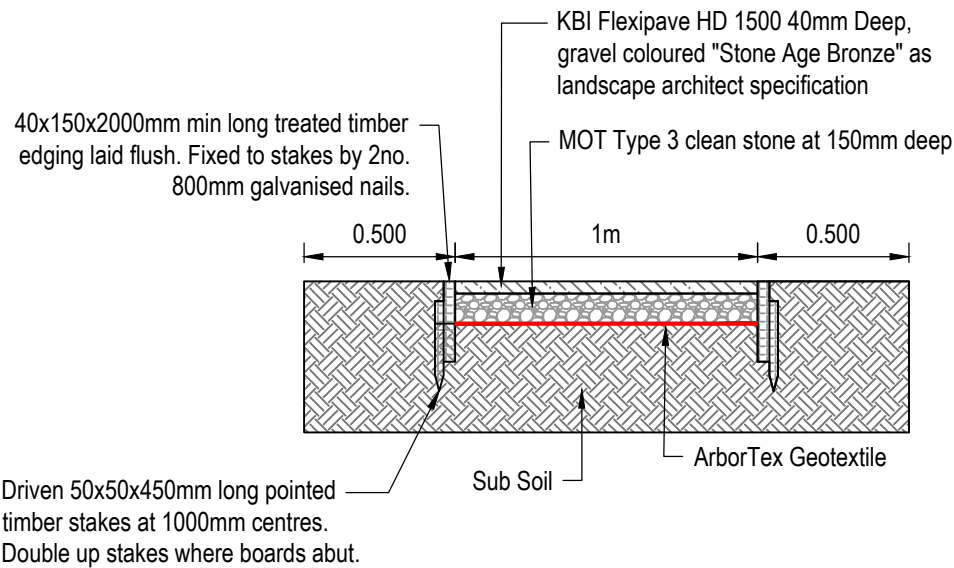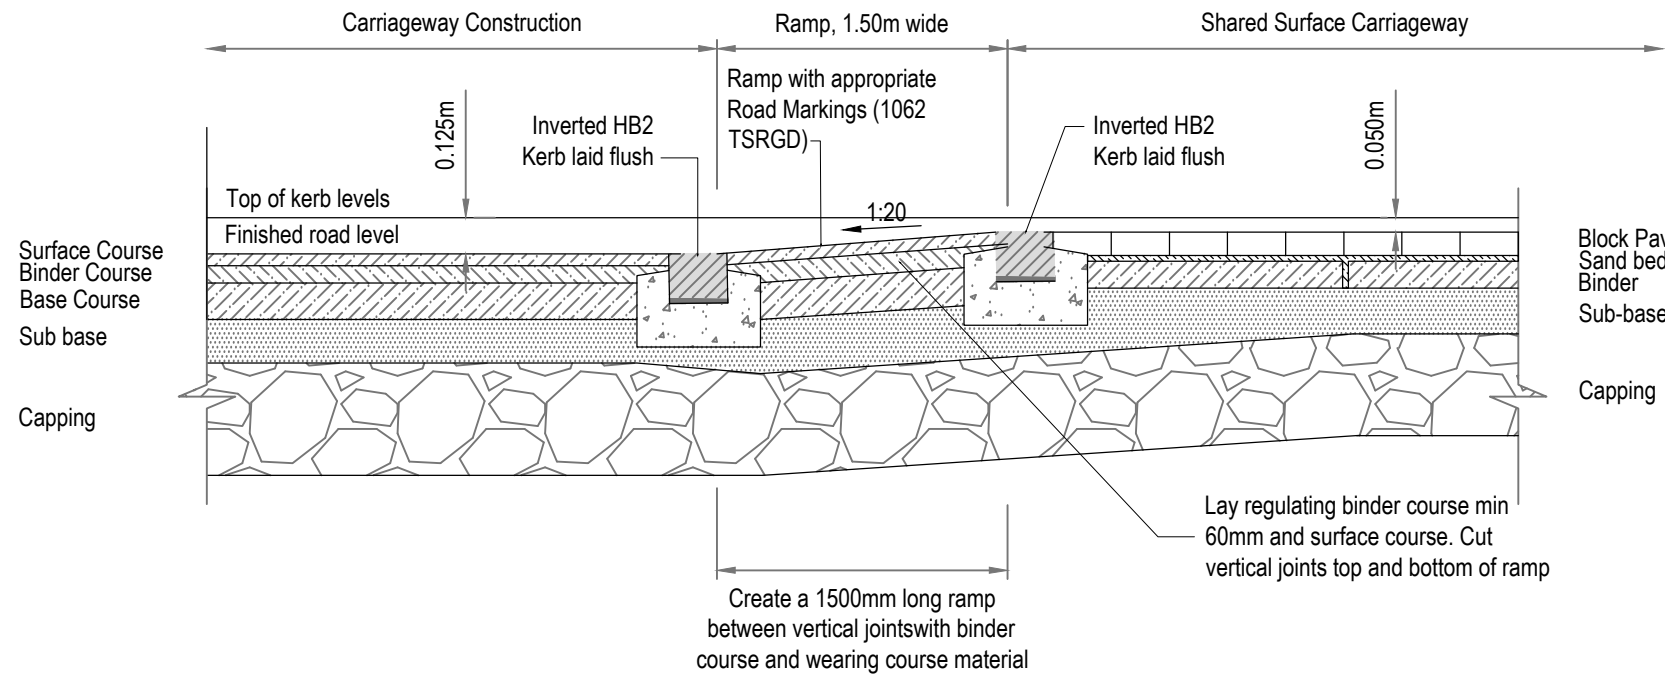


POS Stand Alone Path Detail (Type 3 Stone Construction)
1:25


Stand Alone Path Detail construction to be installed in accordance with manufactures specification.

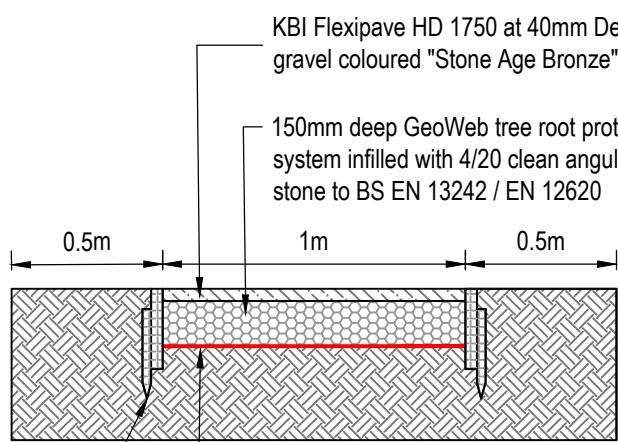

POS Stand Alone Path Detail (No-Dig Geoweb Or Similar Approved)
1:25

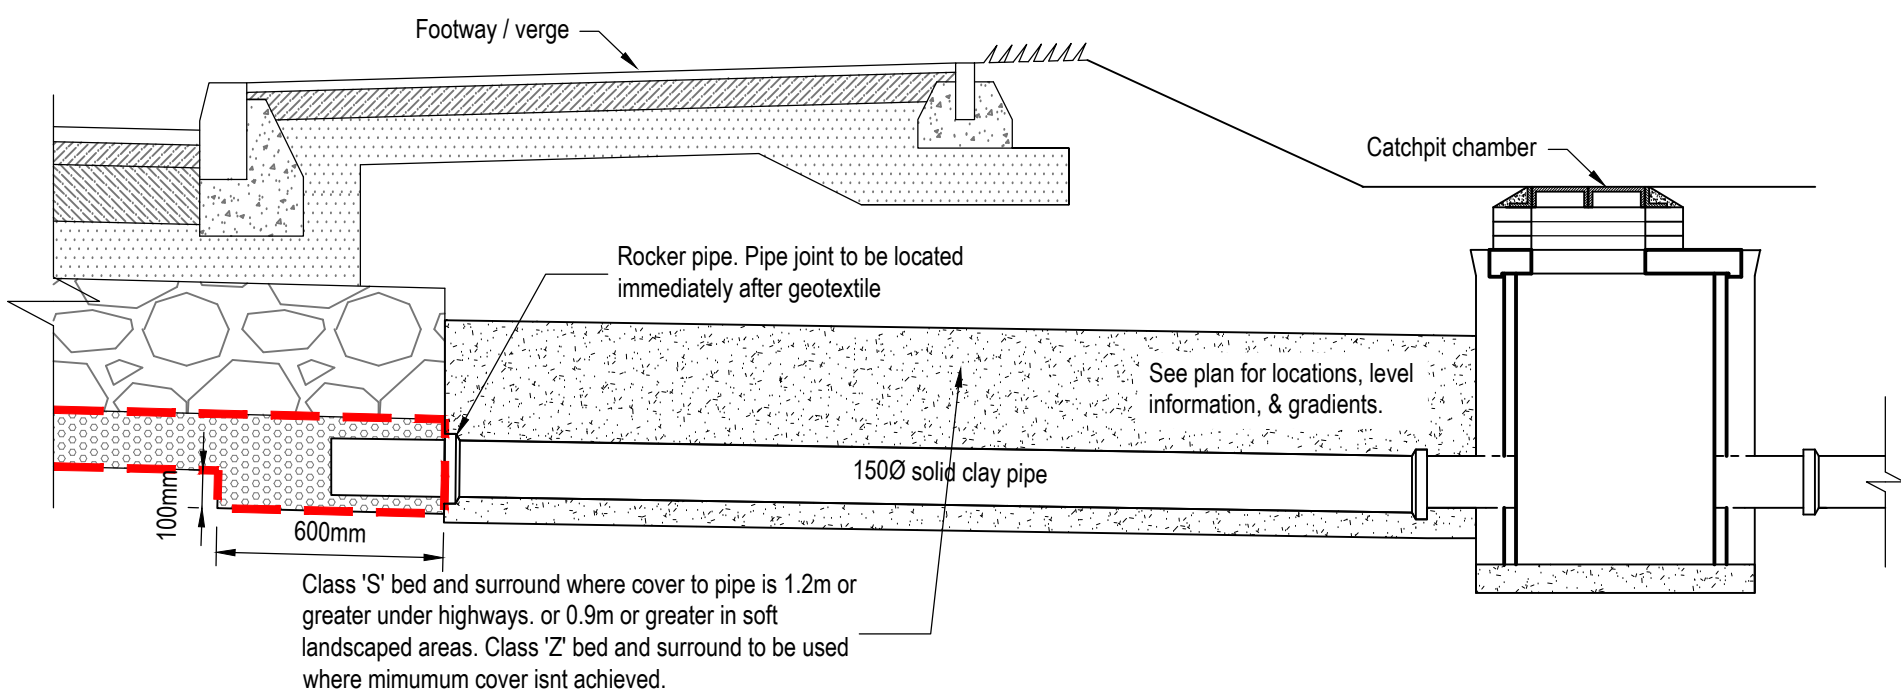


Typical Pipe Outlet Detail From Drainage Blanket
1:20

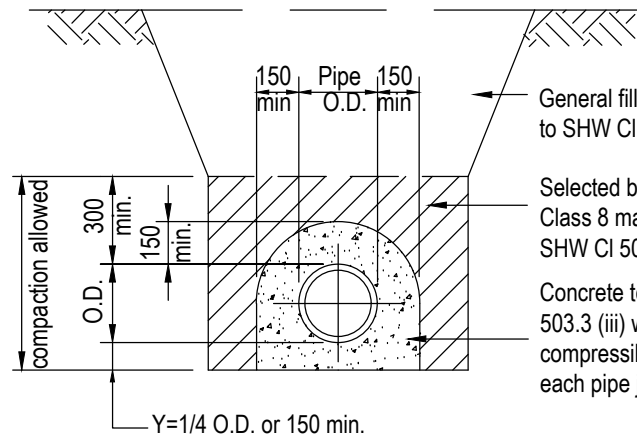

BED CLASS Z
(Plain concrete surround)


Notes pipe bedding details:

- All dimensions are in millimetres unless stated otherwise.
- Dimension 'O.D.' denotes the outer (external) diameter of the pipe.
- The joint detail for pipe surround on Type Z drains is for flexible joints only.
- For pipes with a nominal diameter below 450mm, the thickness of compressible joint filler board shall be 18mm. For pipes with a nominal diameter of 450mm or greater, but not exceeding 1200mm, the thicknes of joint filler board shall be 36mm. For pipes exceeding 1200mm nominal diameter, the thickness of joint filler board shall be 54mm.

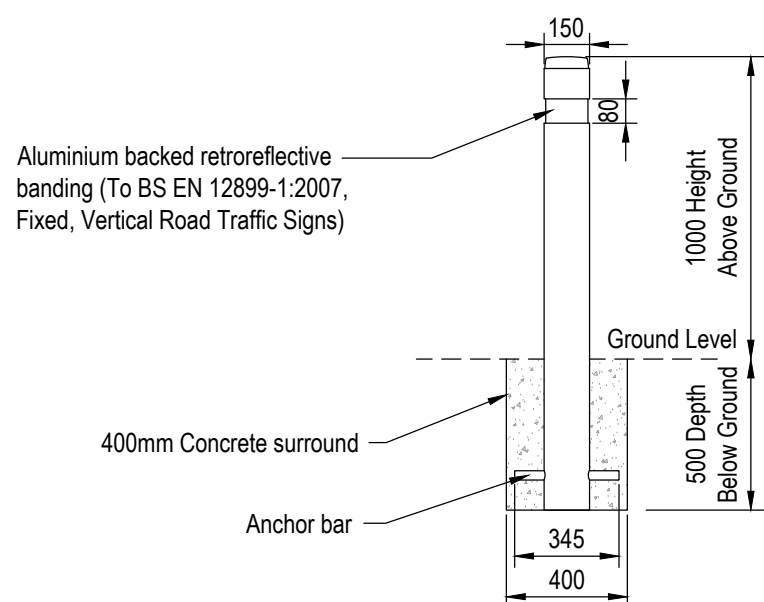


Proposed Bollard with Reflective Banding
NTS

Note
Refer to Gladson Drawing ref.
Enviropol Flat Top Recycled Bollard - Extended Base
16S062-S01-ISSUE-09

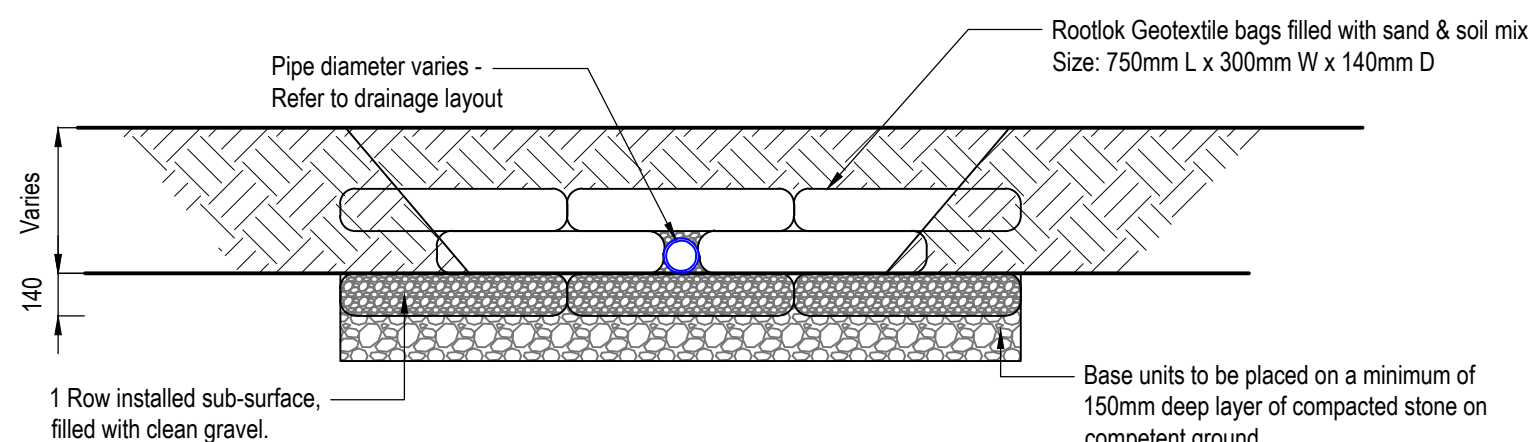

Typical Rootlok Sand Bag Headwall Detail
Scale 1:25

Note
Refer to Rootlok Drawing ref.
Rootlok Headwall 150mm pipe HW.150

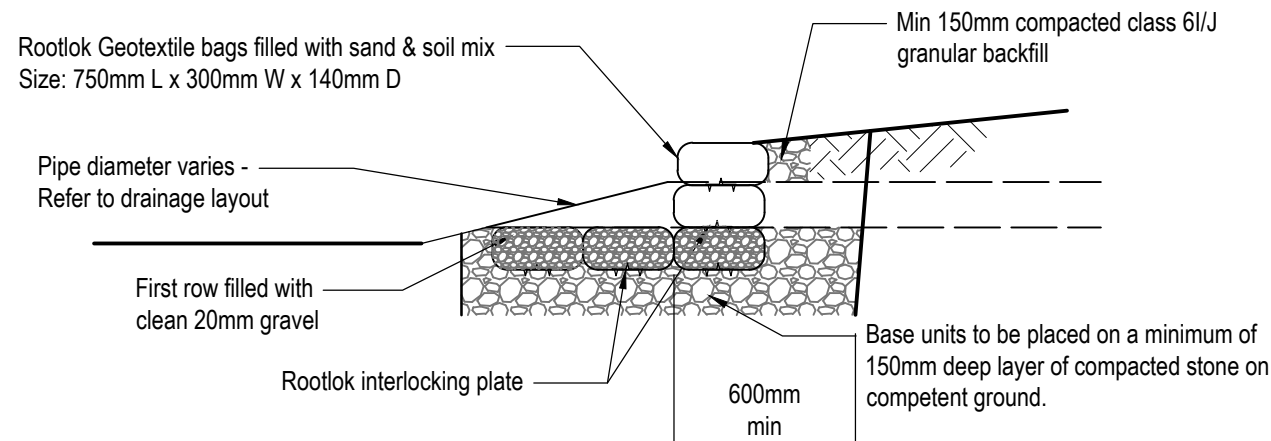

Typical Rootlok Sand Bag Headwall Section
Scale 1:25

Note
Refer to Rootlok Drawing ref.
Rootlok Headwall 150mm pipe HW.150

Rev	Date	Description	Drawn / Checked / App'd
C02	30/05/2025	Class Z bed and surround detail added & notes updated on drainage blanket outfall detail.	AK/KMKM
C01	21/02/2025	Revised for construction.	AK/KMKM
P02	14/02/2025	Note added to shared surface zone inset parking bays regarding road 16. Raised table detail updated.	AK/KMKM
P01	07/01/2025	First issue	JO/CPR/KM

Stability: A4 - Approved/Stage Complete



Client:	Cala Homes Thames Ltd	Revision:	C02
Job:	Finchwood Park - Phase 5		
Title:	S38 Construction Details Sheet 4 of 4		
Classification:	FL_60_20	Scale @ A1:	As Shown
Accredited Contractor:	Constructionline	Supplier No:	00000
00382-1128-C-DET			