



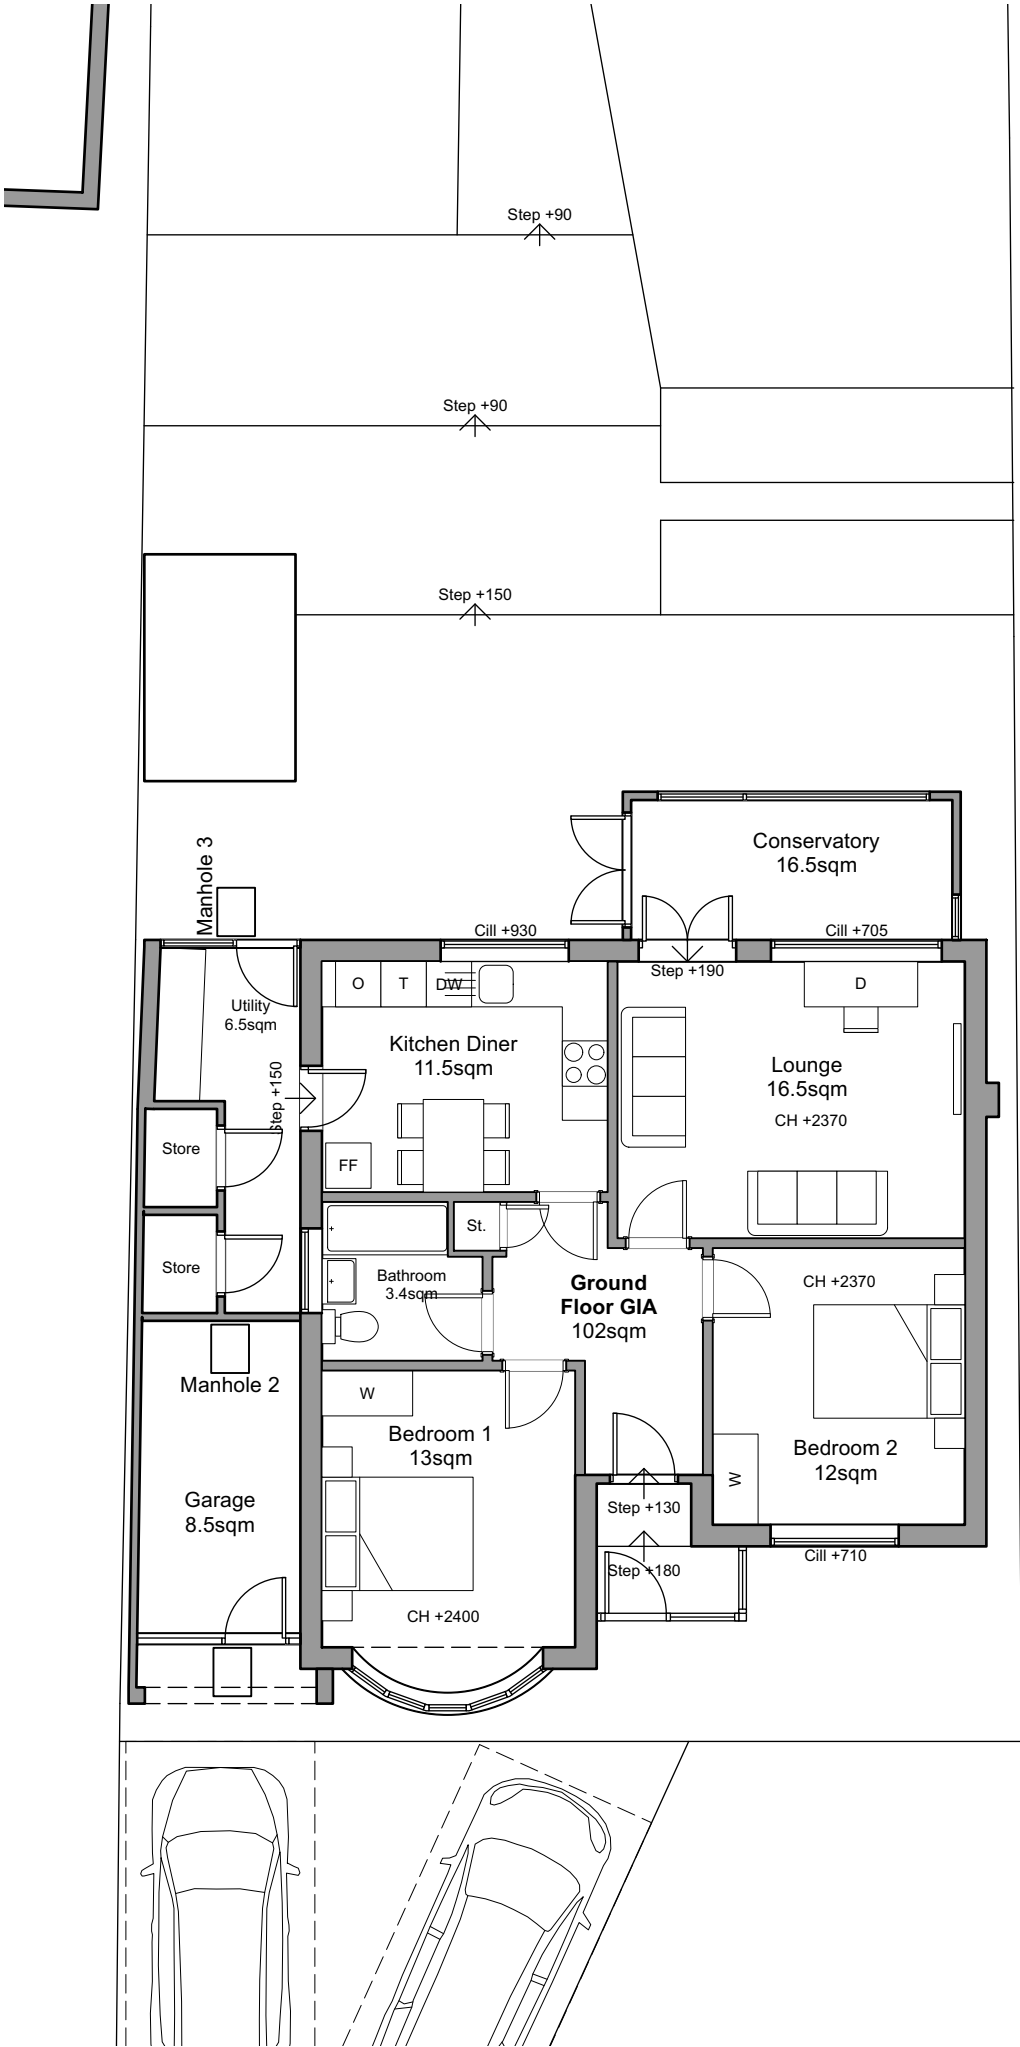


Existing Ground Floor Plan

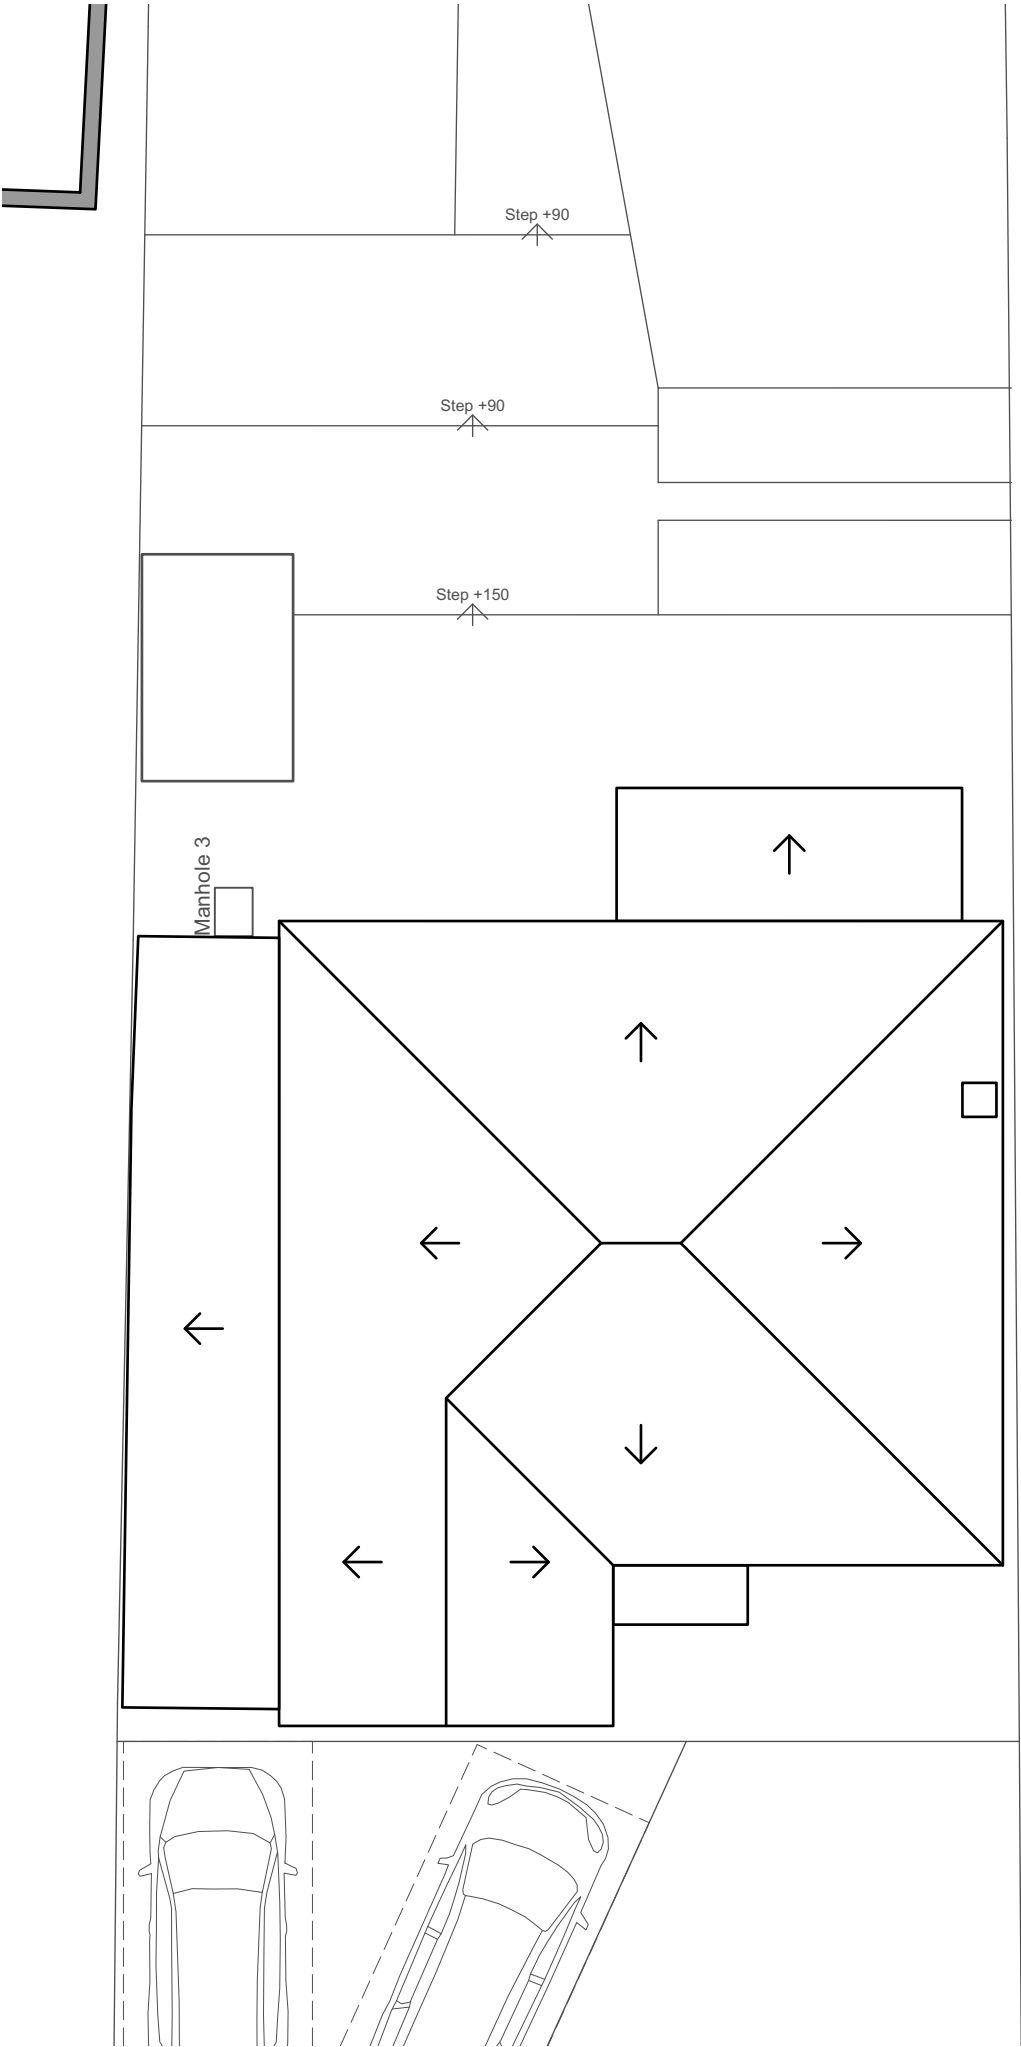

Existing Ground Floor Plan

All dimensions are to be checked on site before work commences.
Figured dimensions to be taken in preference to scaled dimensions.
If in doubt please ask.
© Copyright reserved.

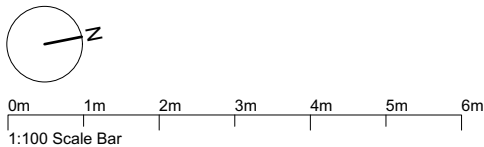

P2		Issued for Planning	04/08/25	LN
Rev	Notes		Date	Initial
Status				
Planning				
HOLTHAM+NEWMAN				
ARCHITECTS				
The Old Dairy, 282A Hyde End Road, Spencers Wood, Reading, Berkshire RG7 1DN			T: 07971 316497 E: hello@hnarchitects.co.uk	
Project: 72 Meadow Road Earley RG6 7EY				
Client P. Vellingiri and K. Achanta				
Drawing Title: Existing Floor Plans				
Scale: 1:100 @A3		Dwg. No.:		Rev.:
Drawn by: LN		2423 - S100		P2
Date: Aug 2025				