


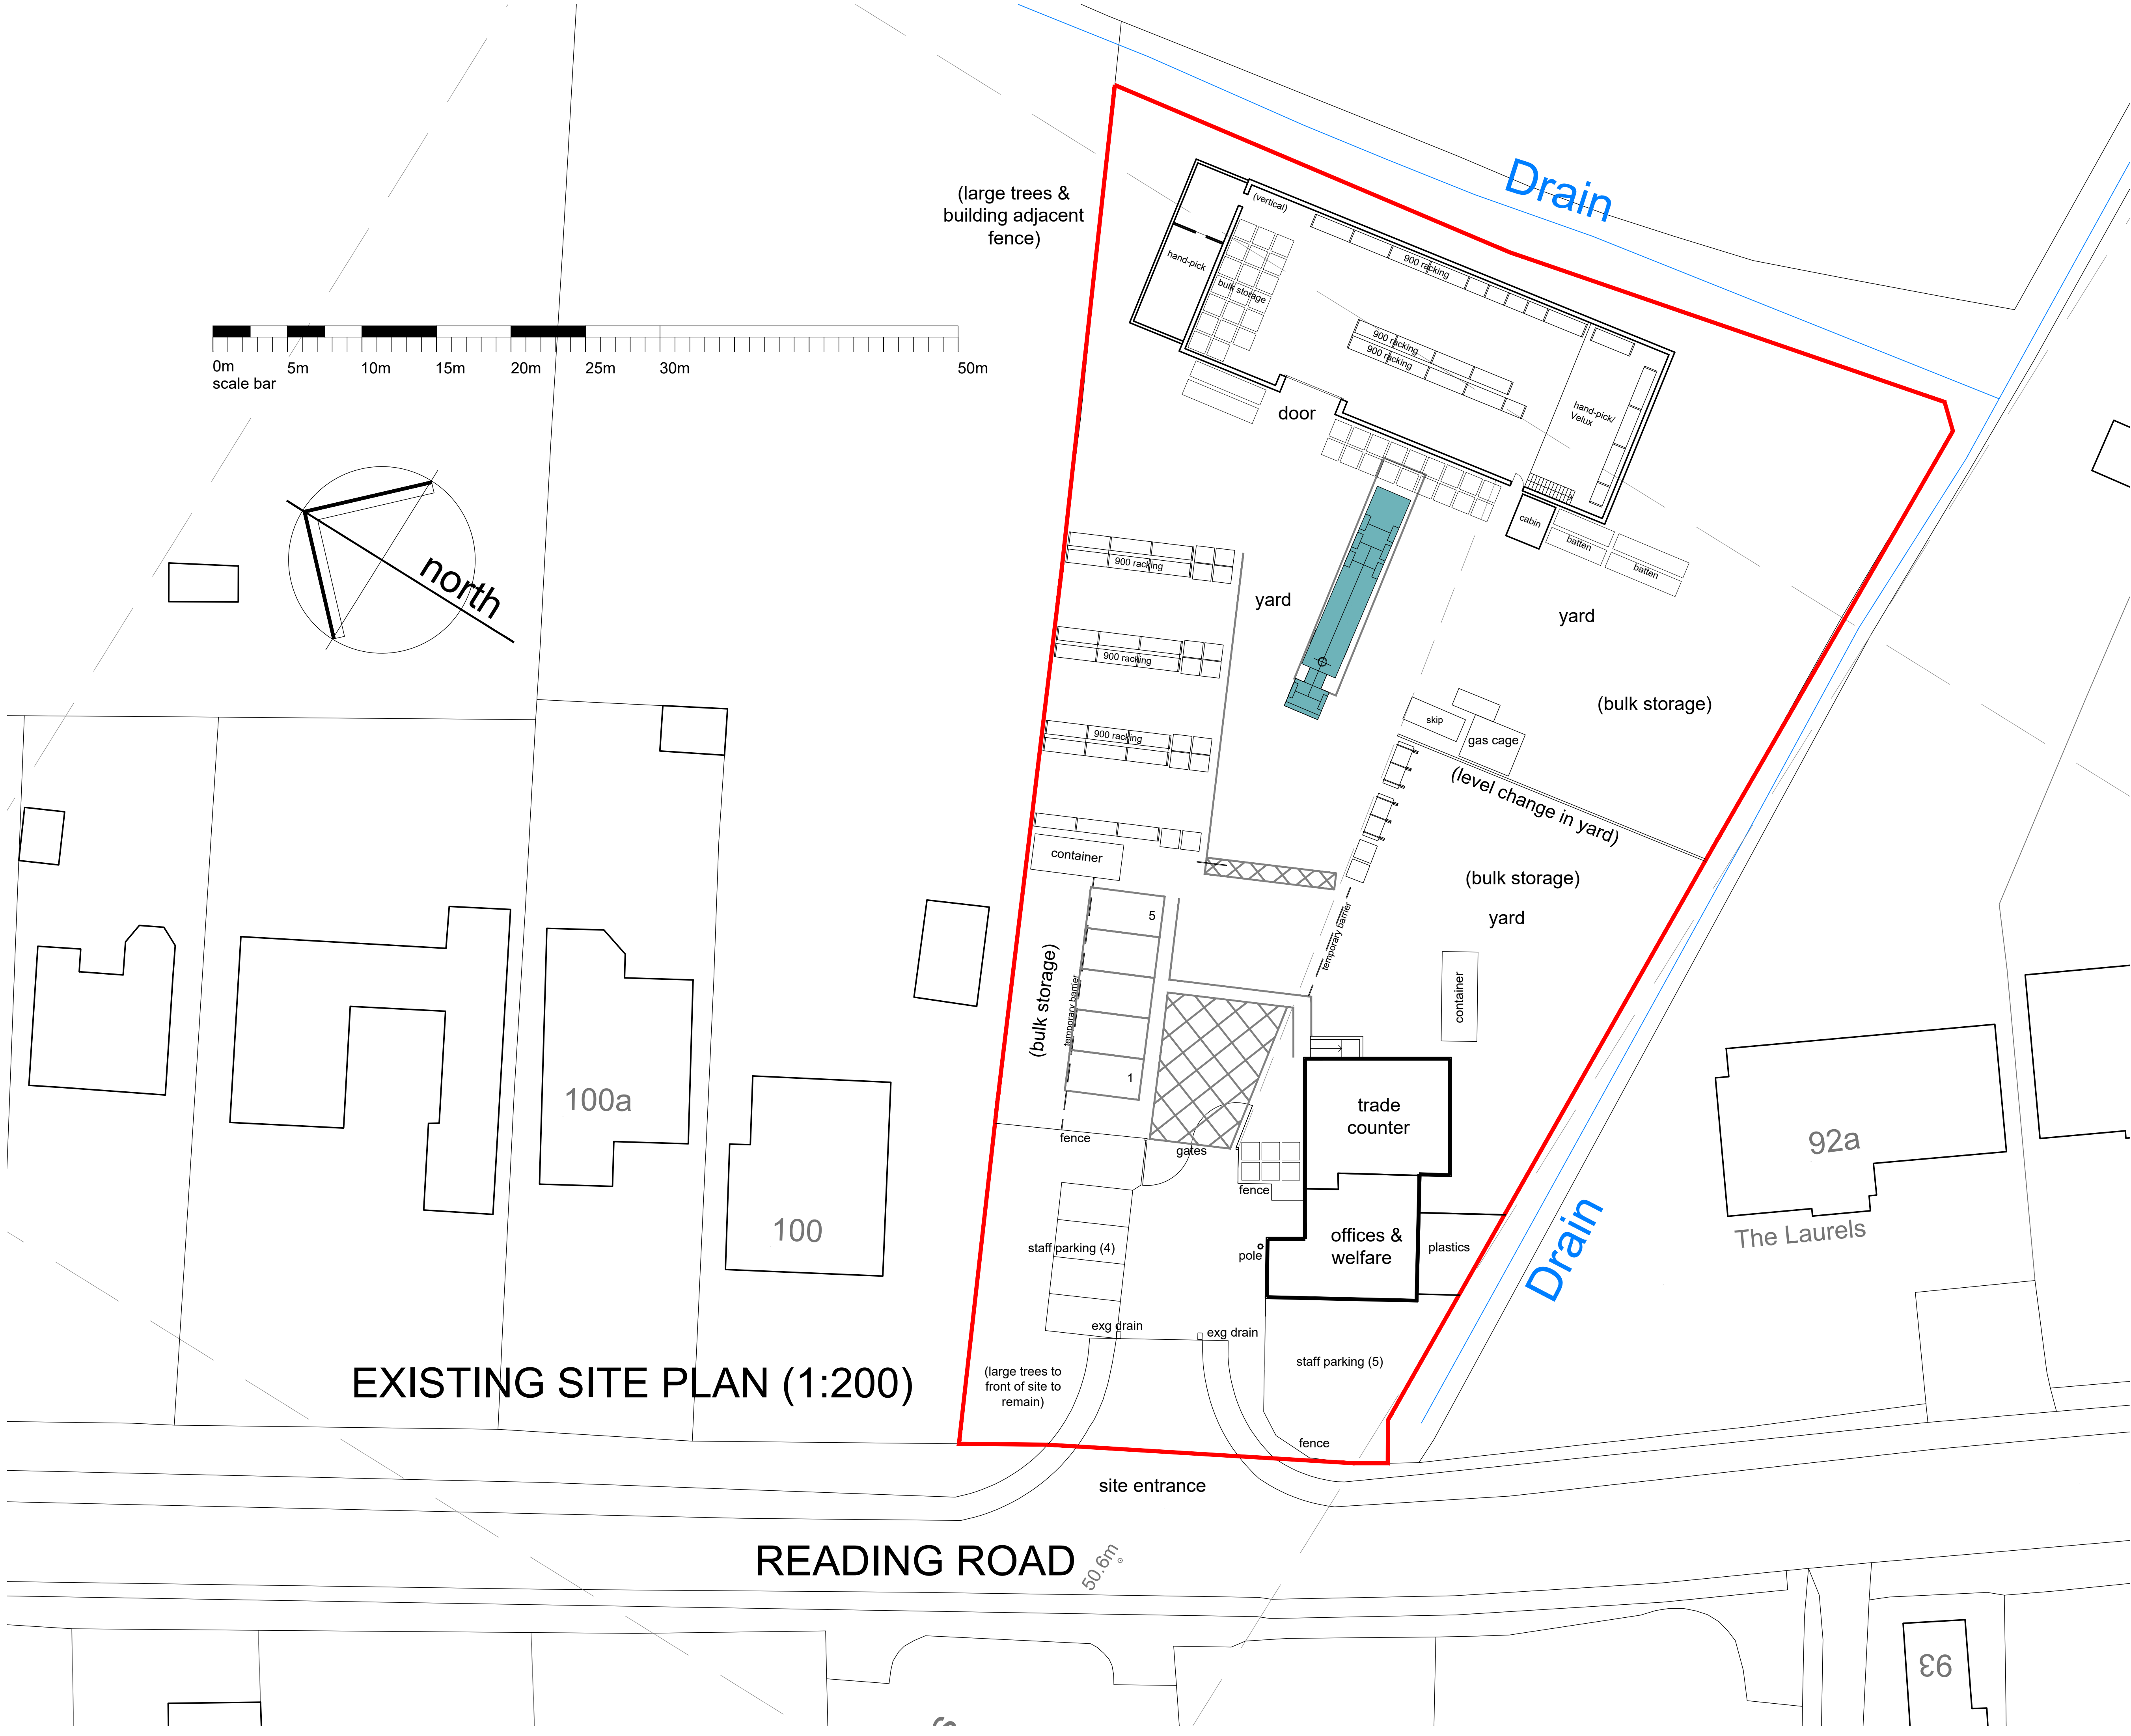

EXISTING SITE PLAN (1:200)

READING ROAD

© copyright

This drawing is the copyright of ABA architecture and interiors limited. Copyright is reserved by them and the drawing is issued on condition that it is not copied, reproduced, retained or disclosed to any unauthorised persons, either wholly or in part, without the written consent of ABA architecture and interiors limited. This drawing has been prepared for presentation purposes only. Consultants wishing to use the drawing for guidance must check all dimensions on site prior to finalising their element of work to be undertaken.

NOTE: Full survey not carried out - drawings and details produced from information provided by others and all are responsible for checking dimensions etc.

REV:	DATE:	BY:	COMMENT:
A	1.7.25	AB	Existing drainage added to layout.
B	10.10.25	AB	Red line amended to planning comments.

aba
architecture and interiors

globe works, kelham island, sheffield, s6 3ae 0114 201 5023

www.abaarchitecture.co.uk

CLIENT: SIG Trading Ltd

PROJECT: SIG E Roofing - Finchampstead
94 Reading Road
Finchampstead
Wokingham
RG40 4RB

TITLE: EXISTING SITE PLAN

INITIALS: AB DATE: June 25 SCALE: 1:200 (A1)

NUMBER: 2656-P2 REV: B STATUS: planning