


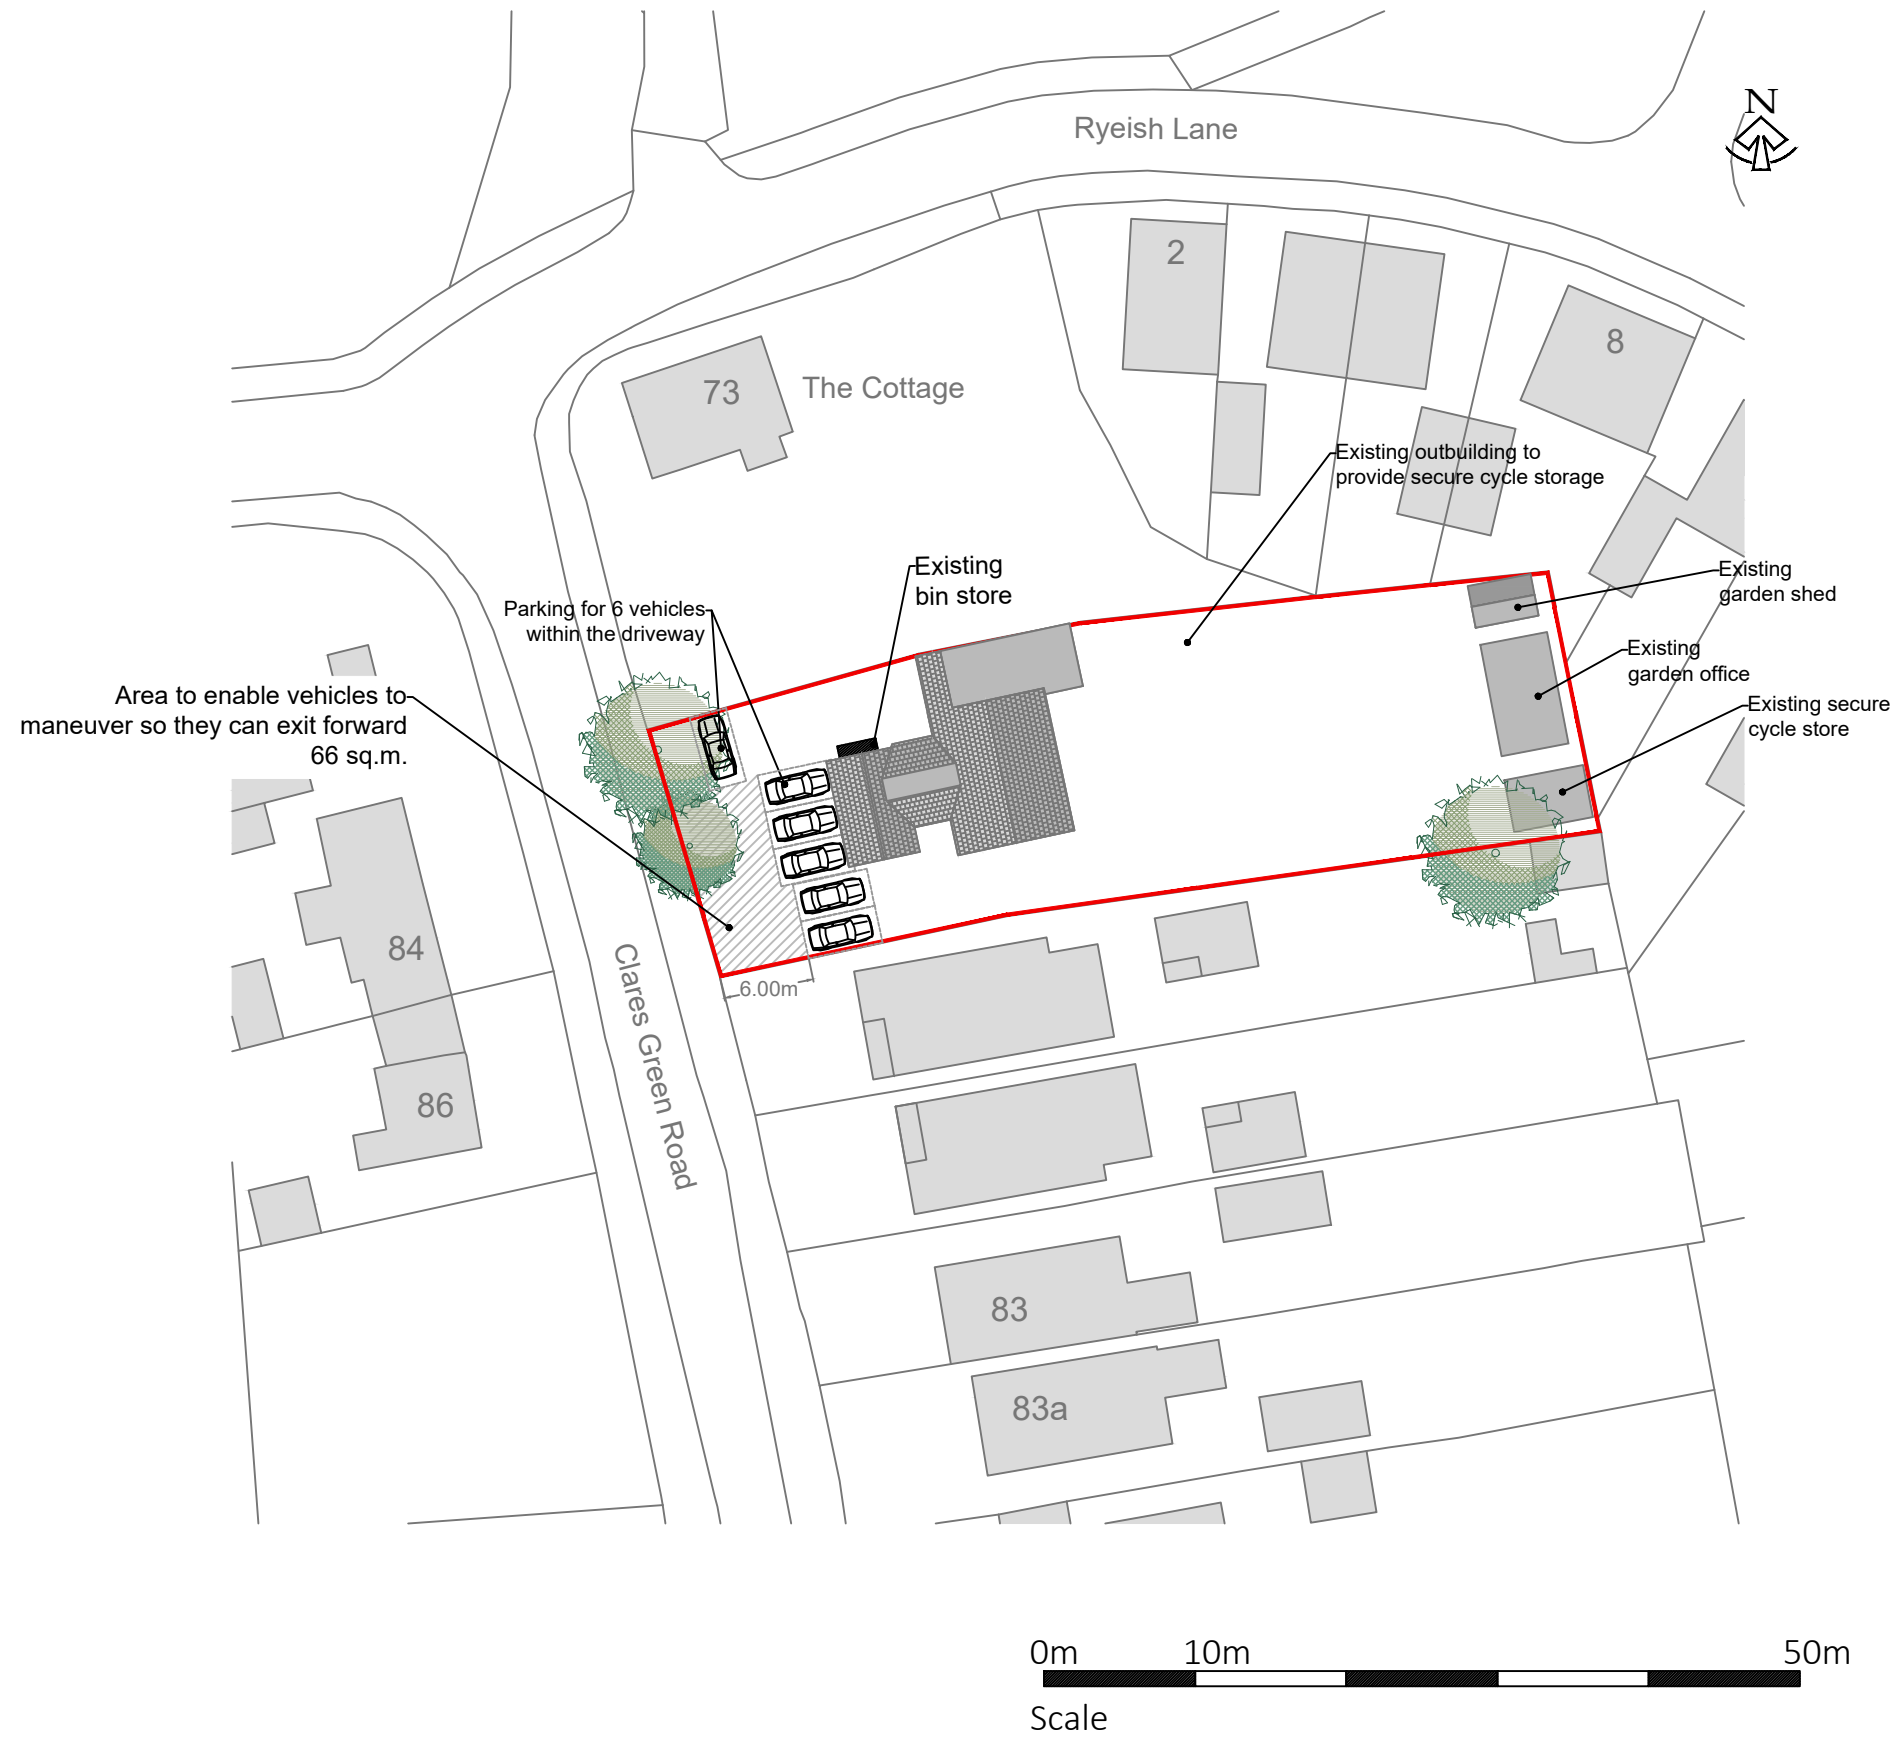

NOTES:
Plan is for planning application submission and
must not be used for construction

KEY:
 Site boundary
Site area = 1077.09sq.m.

Site Plan

Project: 79 Clares Green Road, Reading RG7 1DU

Client: Benneton Care Homes Ltd
Number: TI-BCH001-002
Scale: 1:500 @A3
Date: 25 Sept.2024



Technical Illustration
Contact: Gillian at gepakeman@gmail.com or telephone 07379019667